



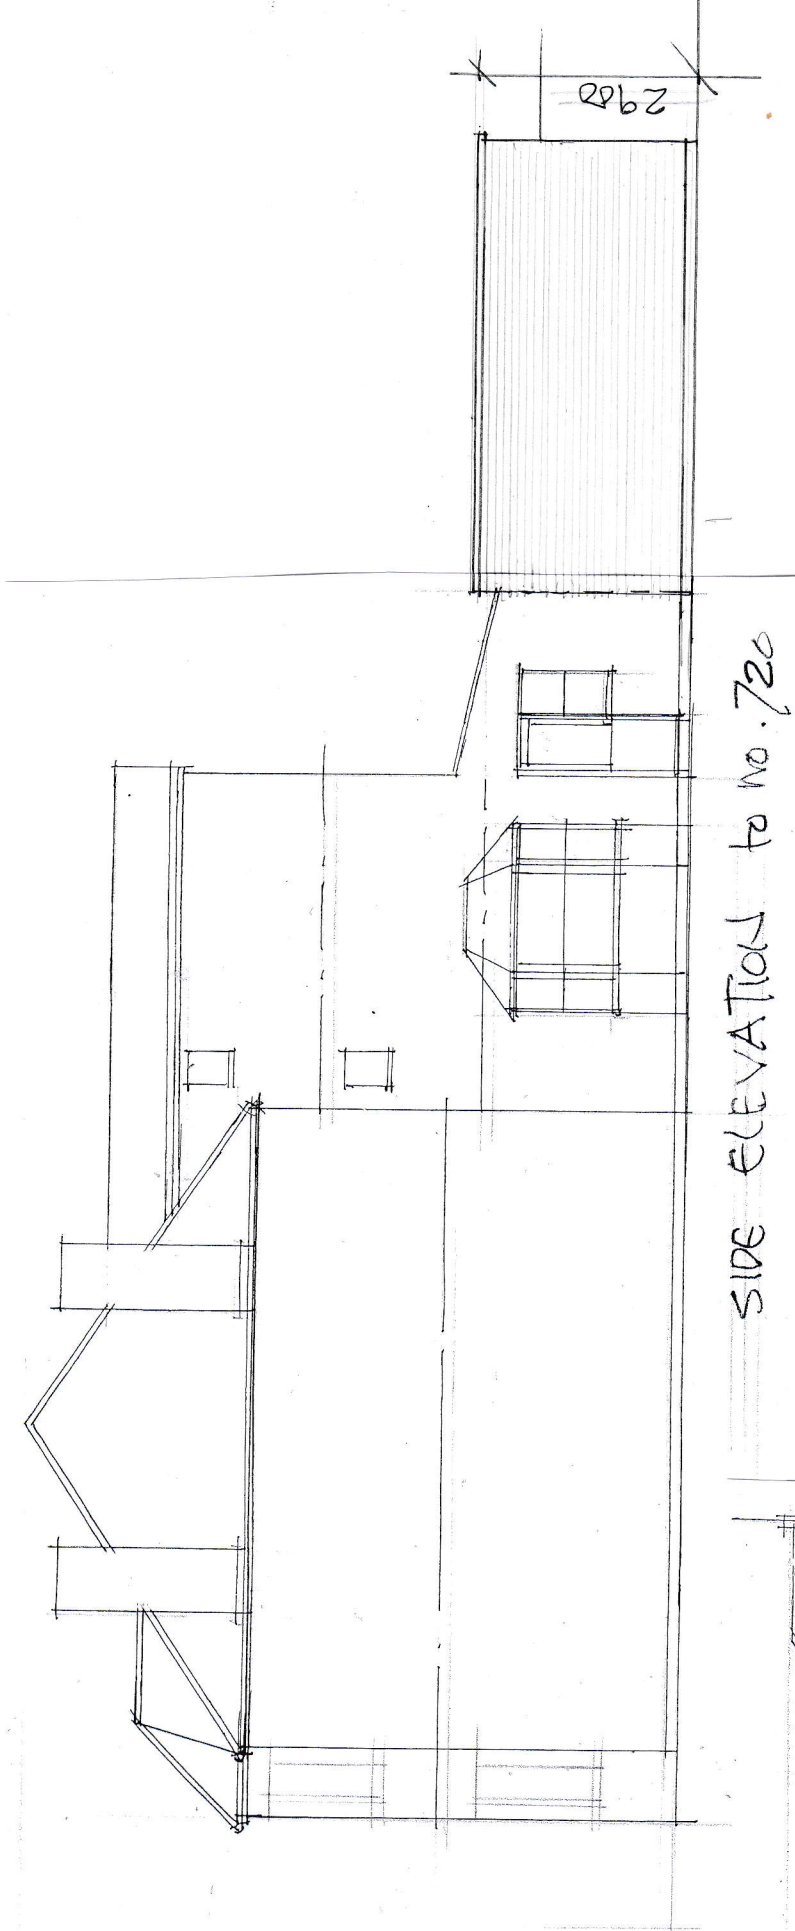

SIDE ELEVATION to no. 720

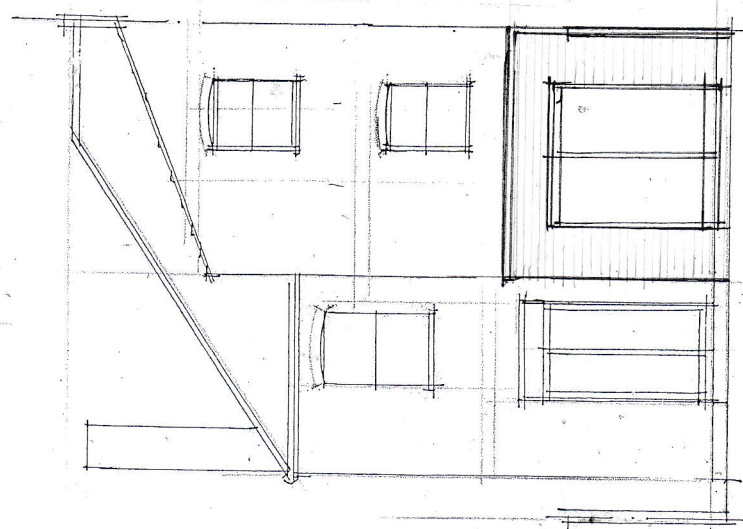

REAR ELEVATION

722 LORDSHIP LANE N22.5°E
 PROPOSED 6m. d. extension
 AUG. NO. 3562/5 FEB. 24.



SIDE ELEVATION to no. 724