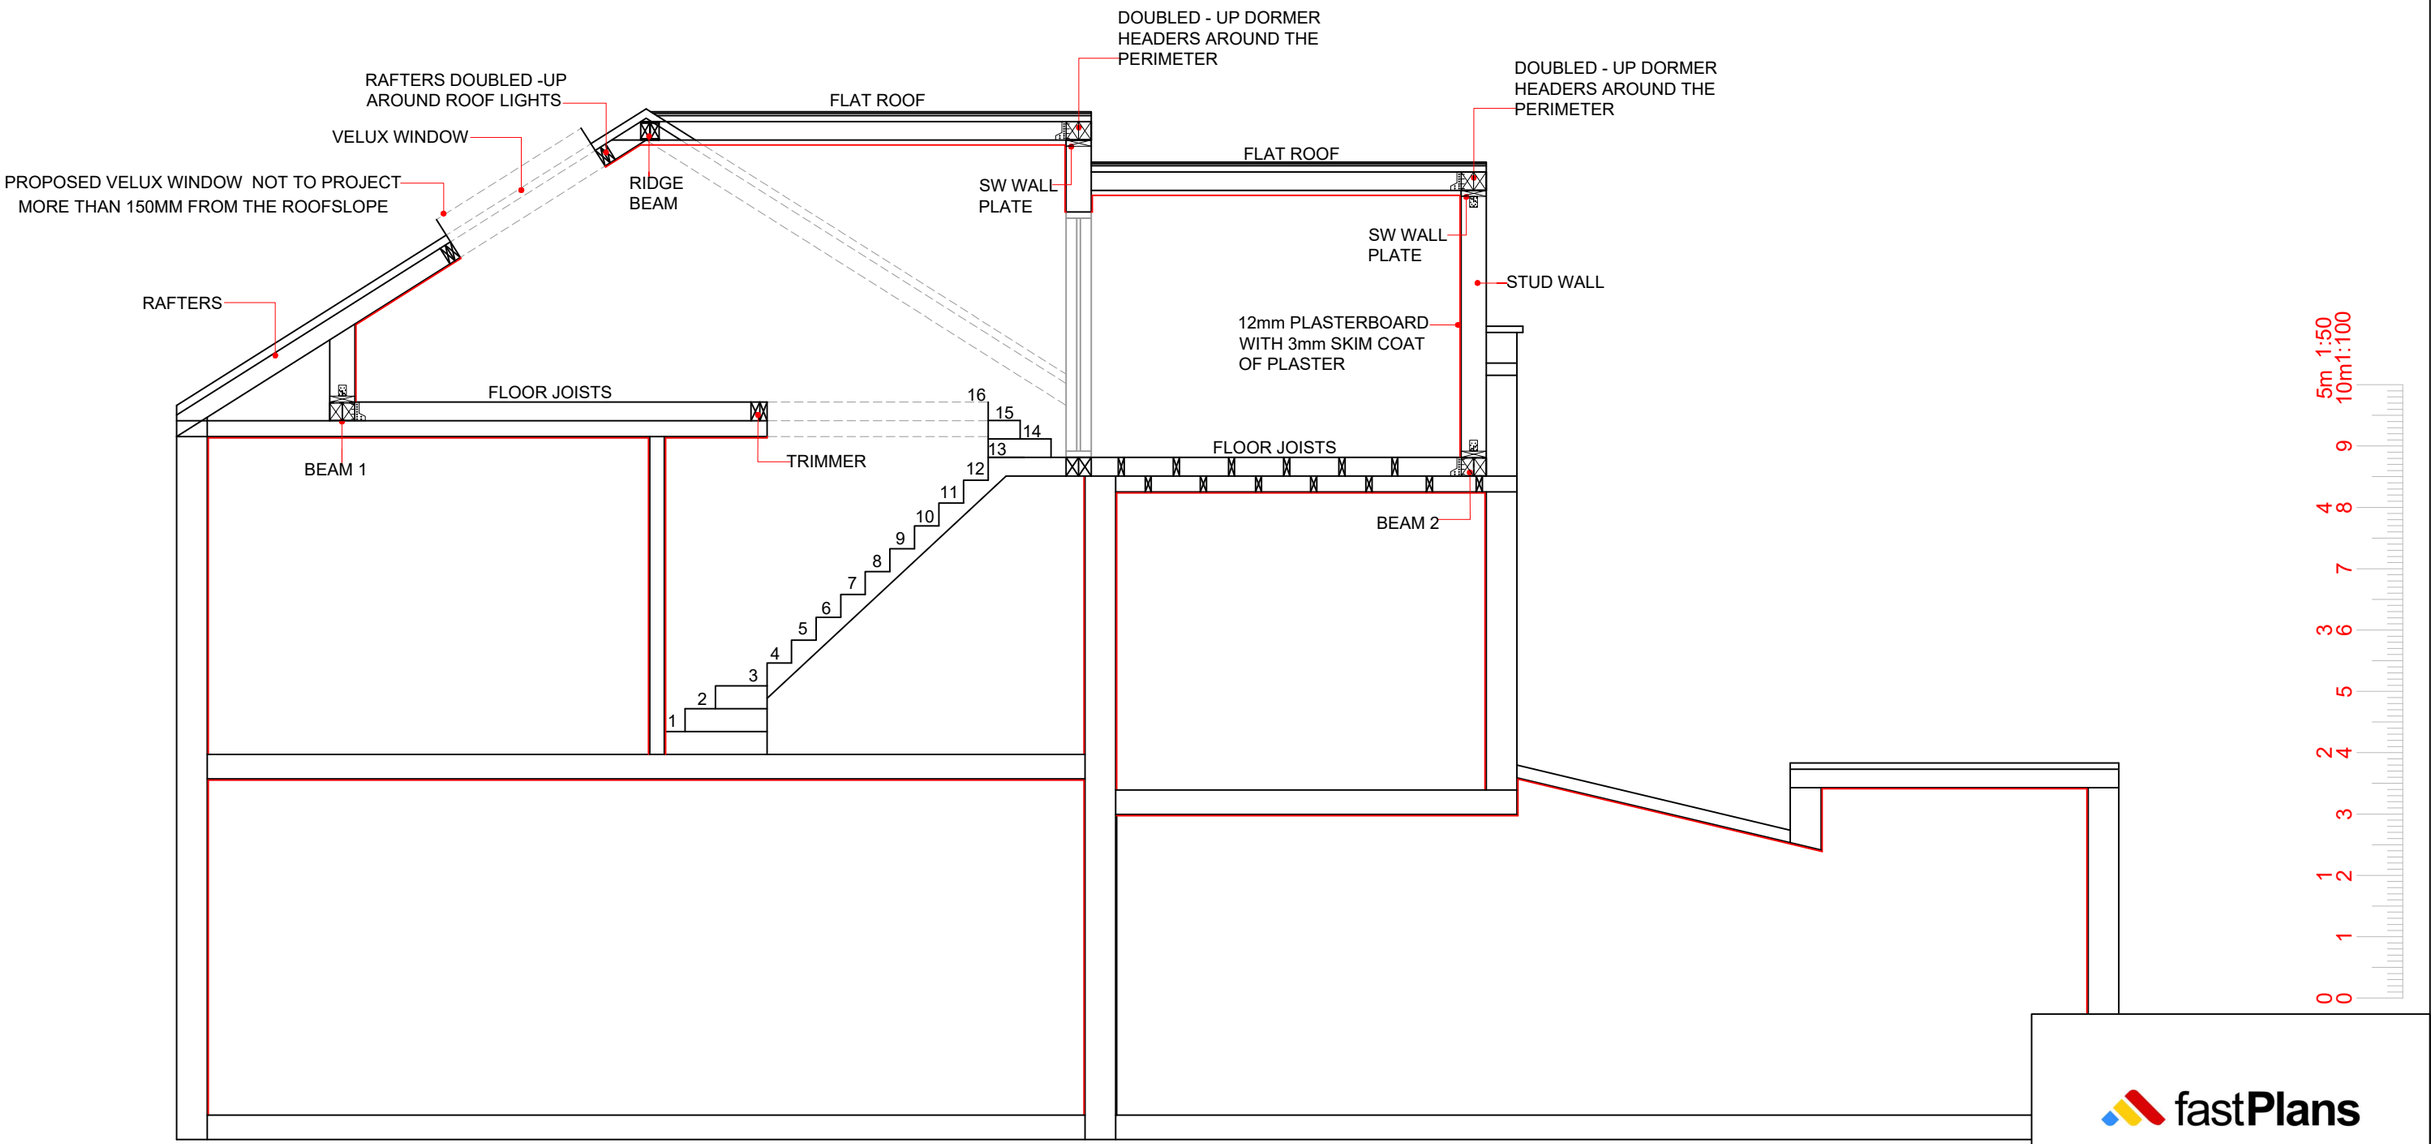


PROPOSED SECTION AA
SCALE 1:50

fastPlans

www.FastPlansUK.co.uk

Project:
Loft Conversion with Dormer to Rear.

Address:
139 FAIRFAX ROAD N8 0NJ

Scale:	Dwg. no:
1:50 @ A3	A08
Drawn by:	Date Drawn:
O.B.S	07-FEB-2024

For Drawings Tel: 0208 154 5569
E-mail: plans@FastPlansUK.co.uk