



Copyright in design and this drawing is the property of Resi and Design Squared.

Reproduction in whole or in part is forbidden without written sanction of Resi and Design Squared.

All dimensions to be cross-checked on site prior to completing a Building Regulations package, structural engineering, the party wall process and construction.

Print to scale (as actual size)

NOTES

Revision

Rev	Notes	Date
-	Planning Issue	29/03/2023
A	Planning Issue	13/04/2023
B	Planning Issue	11/07/2023
C	Planning Issue	08/12/2023

KEY	
	Proposed walls
	Existing walls
	Existing removed
	Proposed rooflight
	Boundary lines
	Proposed beam
	Proposed drainage
	1.8m head height
	1.5m head height

JOB TITLE
Proposed enlargement of existing dormer and all associated works at 79b Mayfield Road, N8 9LN

STATUS
Planning Issue


DRAWING TITLE
Existing Block Plan

CLIENT
Brian Welsh



SCALE 1:200 at A3	DRAWN CZ
-----------------------------	--------------------

DATE Dec 2023	CHECKED NS
-------------------------	----------------------

DRAWING NO. 182265 - 01 - 401C

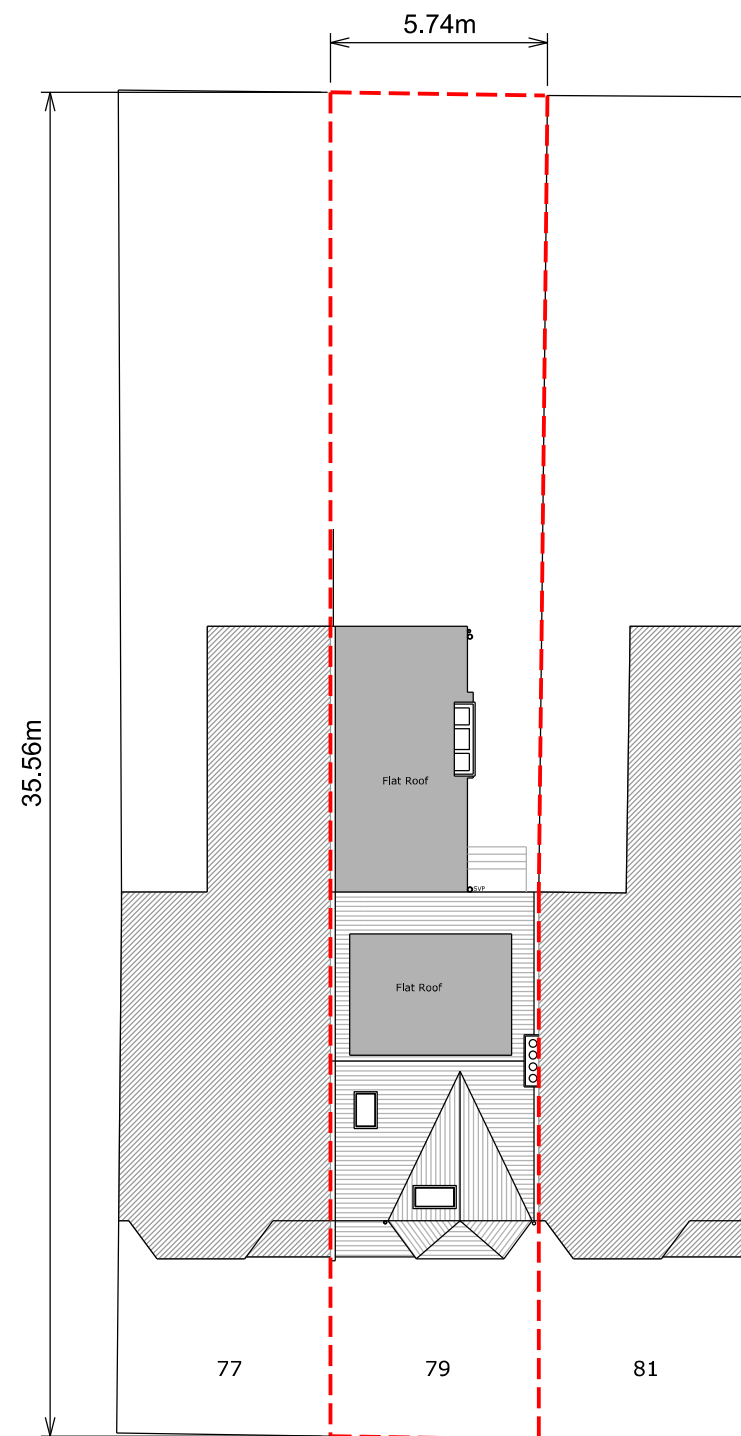

Existing Block Plan

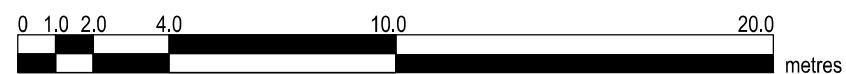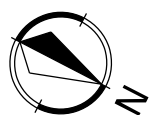



Copyright in design and this drawing is the property of Resi and Design Squared.

Reproduction in whole or in part is forbidden without written sanction of Resi and Design Squared.

All dimensions to be cross-checked on site prior to completing a Building Regulations package, structural engineering, the party wall process and construction.

Print to scale (as actual size)

NOTES

Revision

Rev	Notes	Date
B	Planning Issue	13/04/2023
C	Planning Issue	11/07/2023
D	Preliminary Issue	20/10/2023
E	Preliminary Issue	04/12/2023
F	Planning Issue	08/12/2023
G	Planning Issue	22/01/2024
H	Planning Issue	26/02/2024

KEY	
	Proposed walls
	Existing walls
	Existing removed
	Proposed rooflight
	Boundary lines
	Proposed beam
	Proposed drainage
	1.8m head height
	1.5m head height

JOB TITLE
Proposed enlargement of existing dormer and all associated works at 79b Mayfield Road, N8 9LN

STATUS
Planning Issue

DRAWING TITLE
Proposed Block Plan

CLIENT
Brian Welsh


SCALE
1:200 at A3

DRAWN
CZ

DATE
Feb 2024

CHECKED
NS

DRAWING NO. 182265 - 01 - 402H

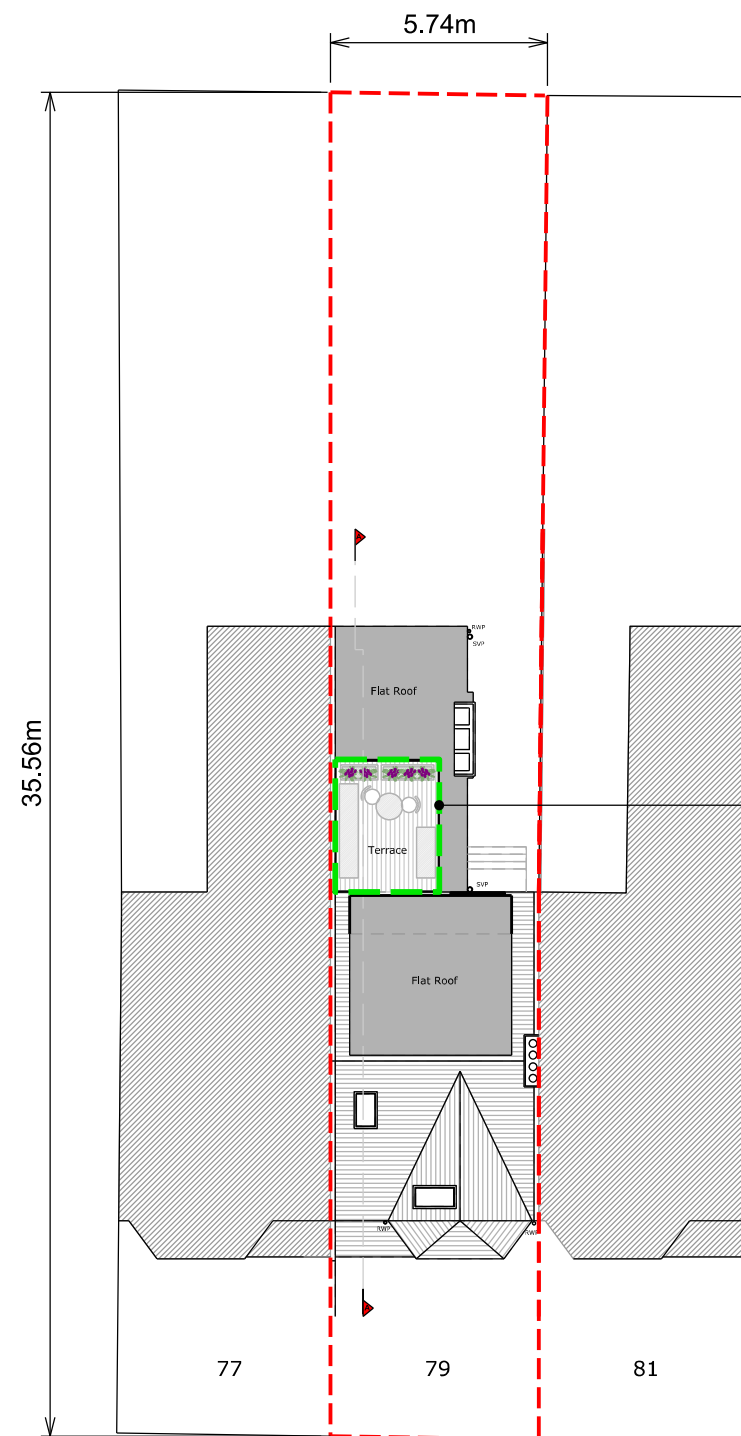

Approved planning reference number:HGY/2023/1114

Proposed Block Plan

