


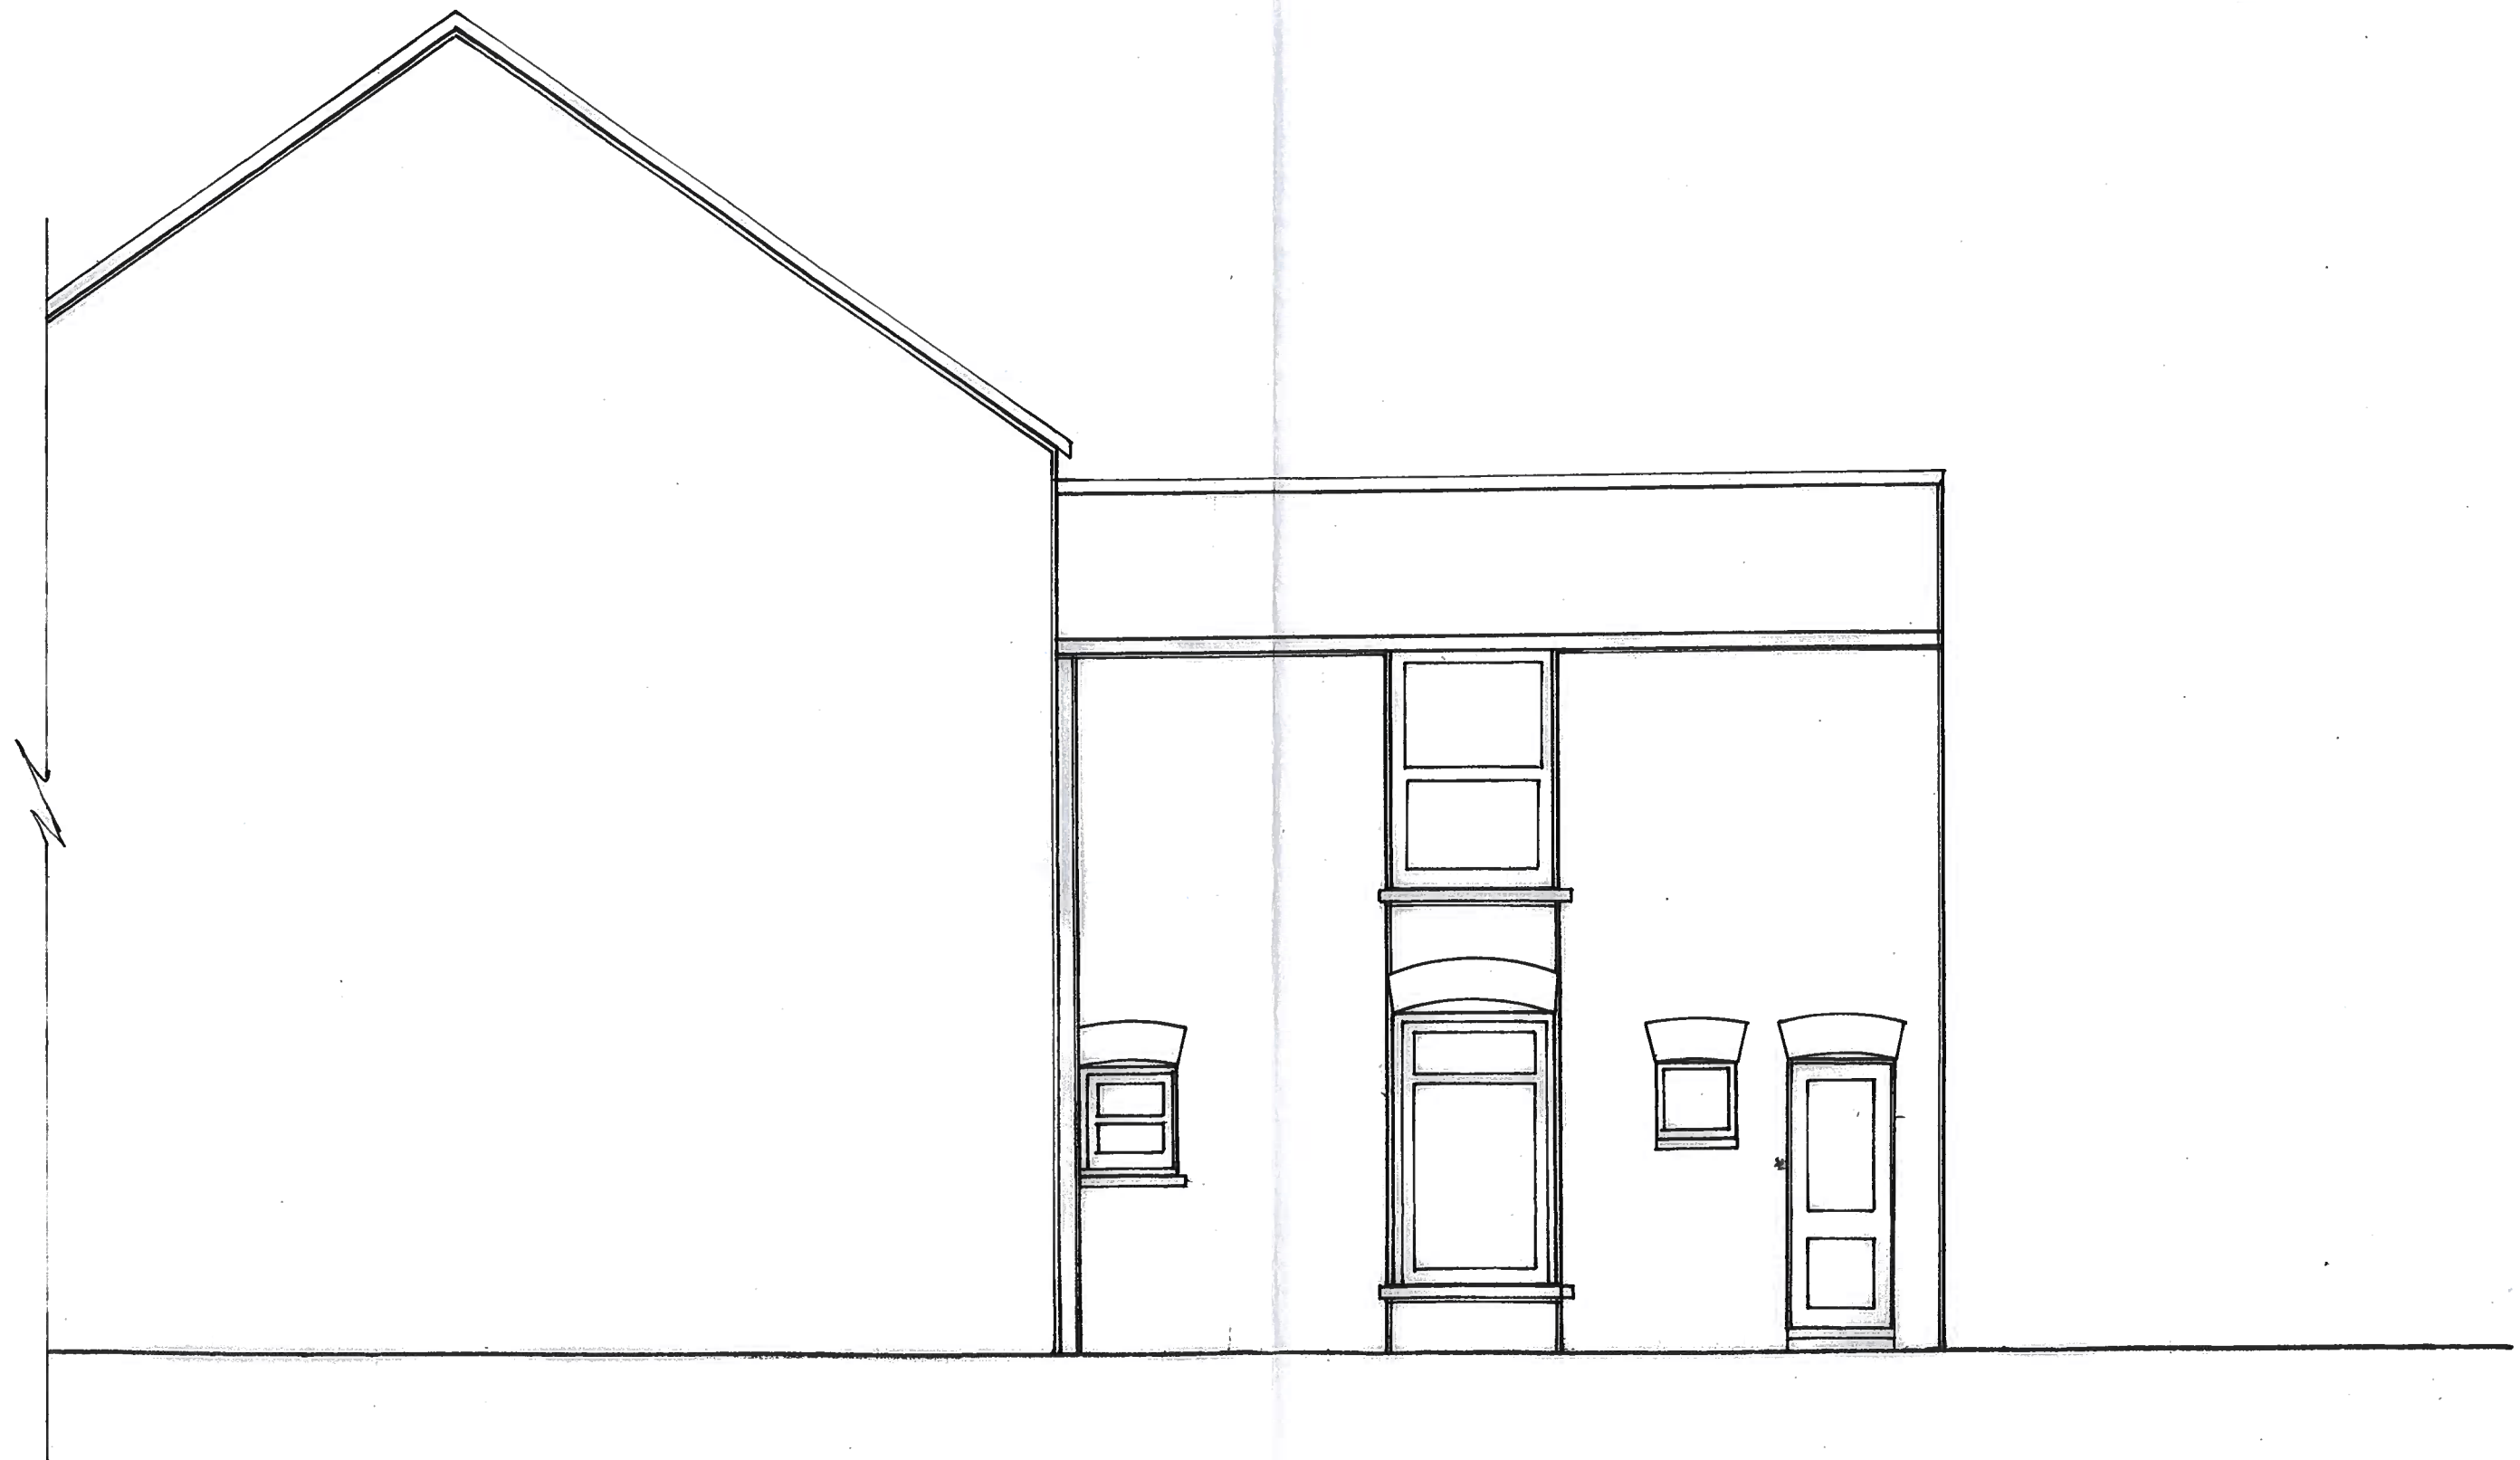

PLAN: EXISTING - FLANK ELEVATION

SITE: 89 WHITTINGTON ROAD, LONDON. N.22 8YR

LPA LB HARINGEY

DATE SEPTEMBER 2023

SCALE:

DRG NO: 89/HRD/E/006