
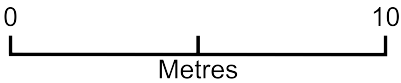


22 Harvey Road

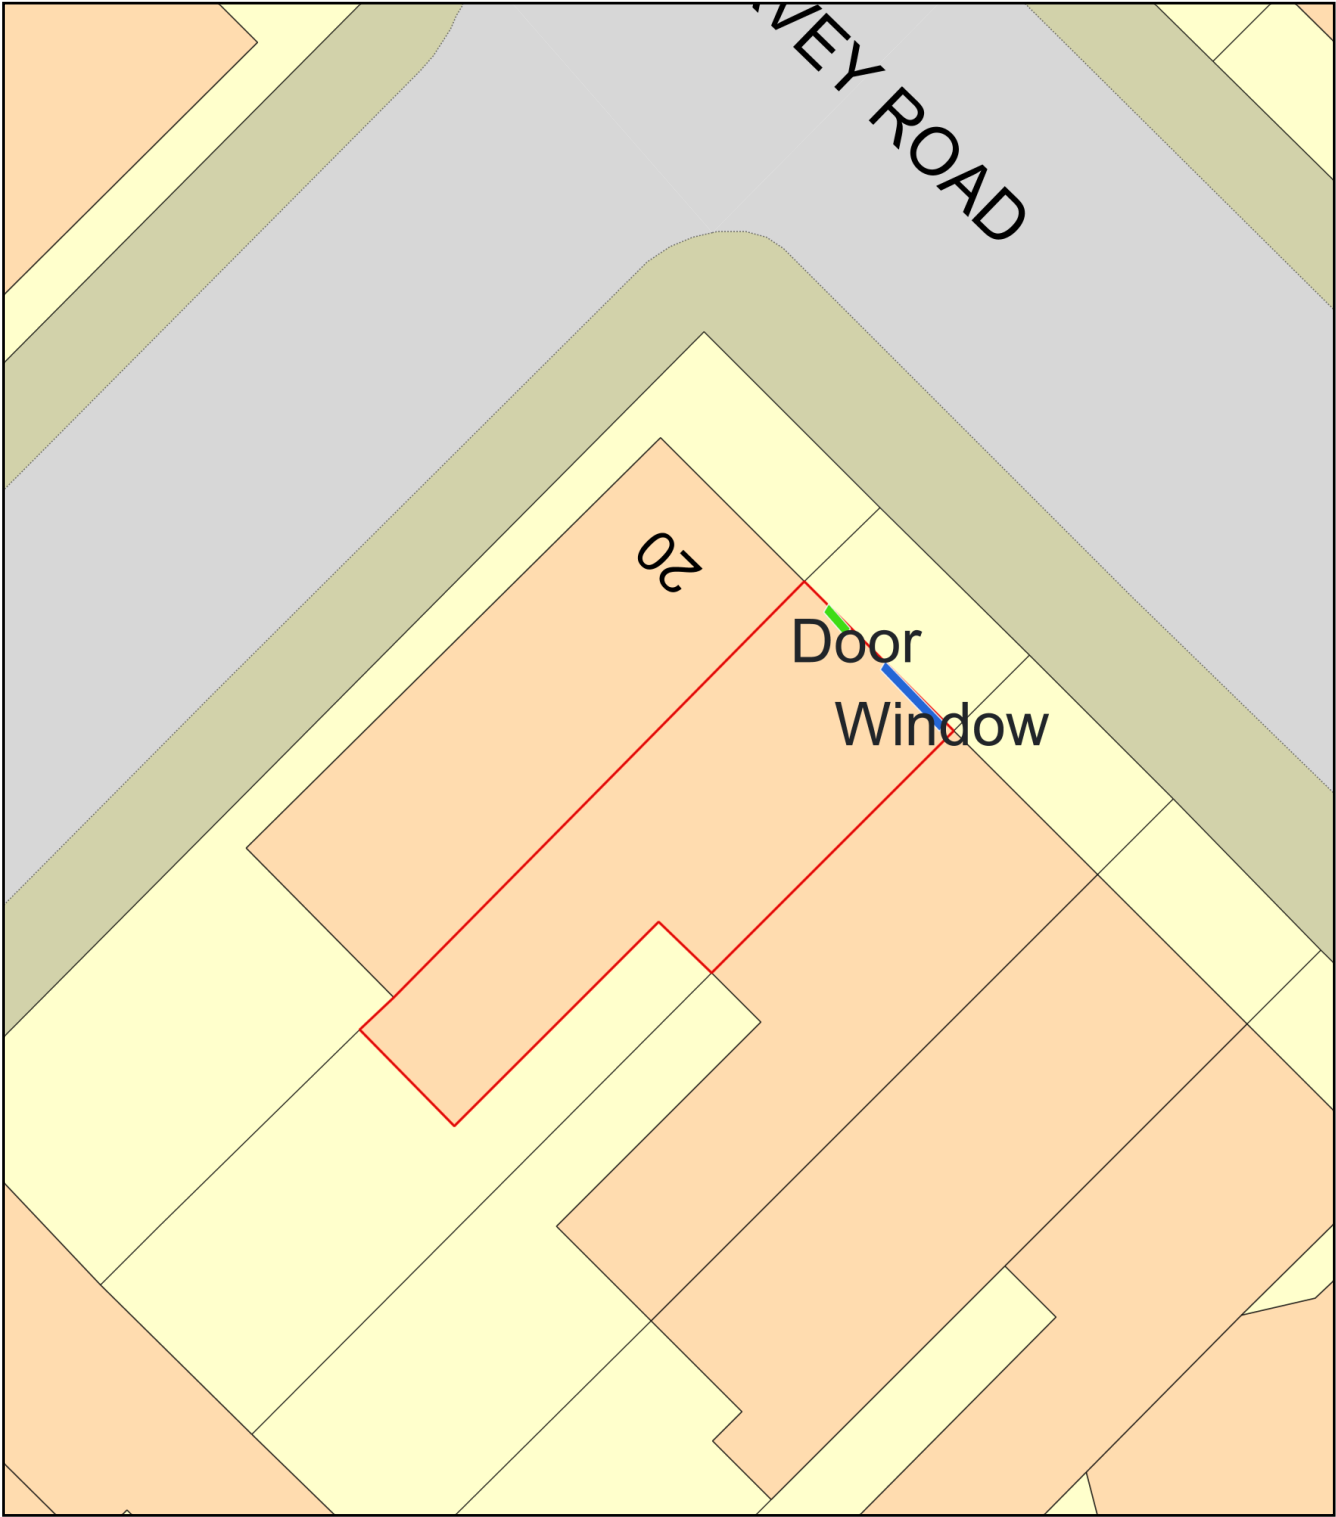

Plan Produced for: NGL2139

Date Produced: 18 Nov 2023

Plan Reference Number: TQRQM23322190336567

Scale: 1:200 @ A4