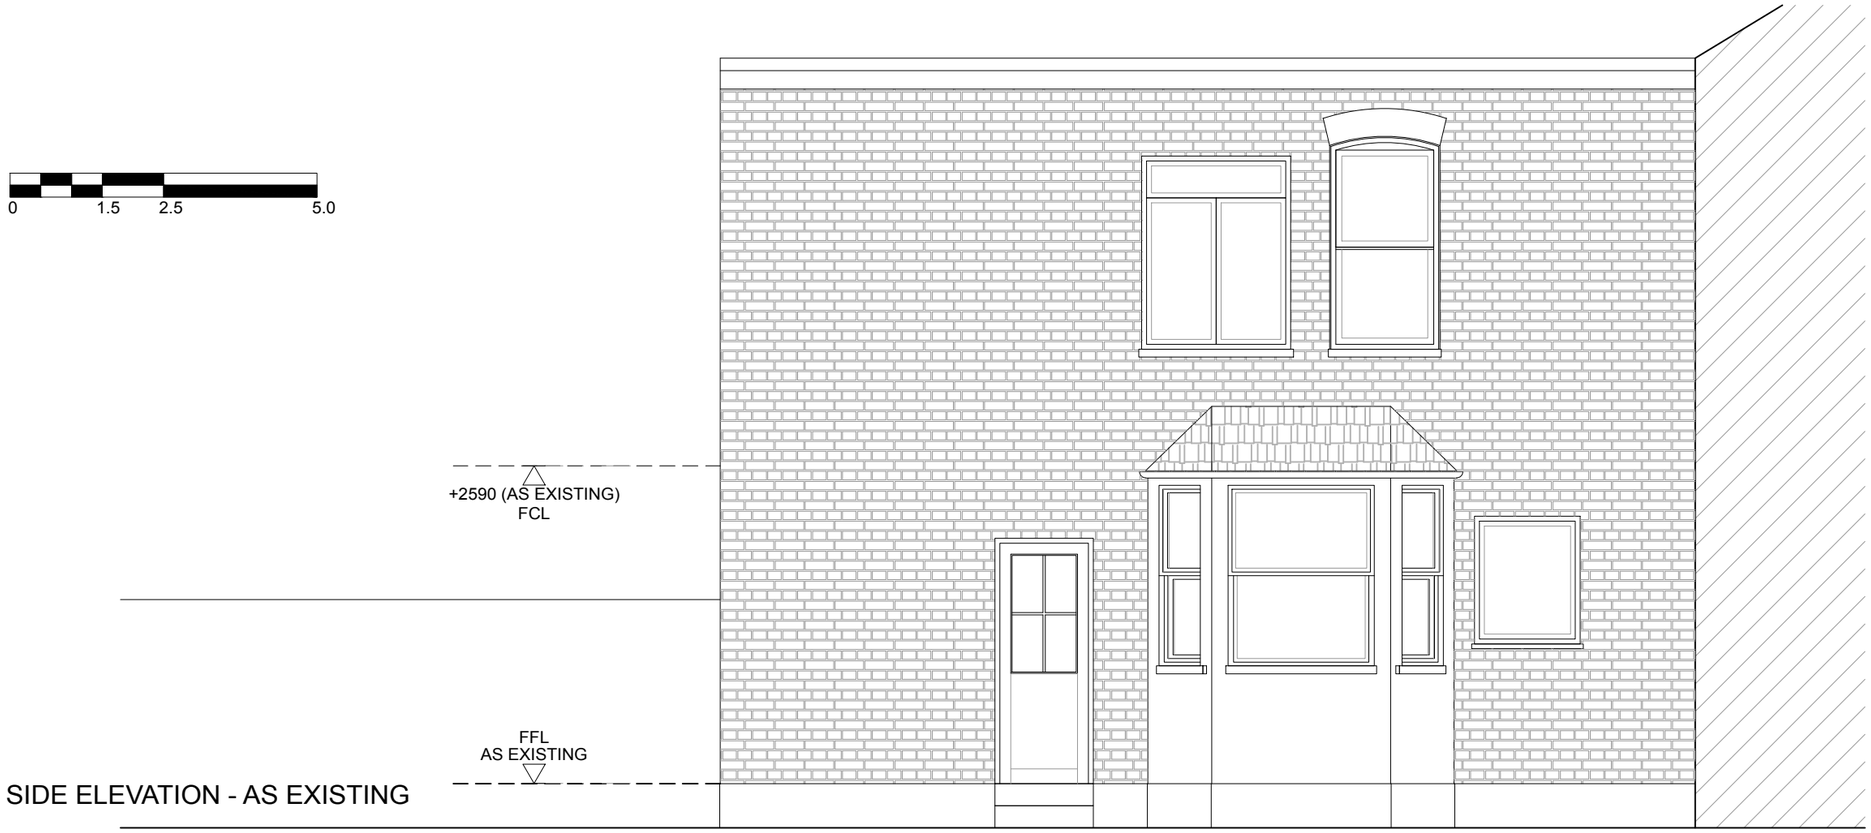

01 - SIDE ELEVATION - AS EXISTING

02 - SIDE ELEVATION / SECTION - AS PROPOSED

PLEASE NOTE:

NOTES:

- ALL DIMENSIONS ARE IN MILLIMETERS UNLESS OTHERWISE INDICATED.
- CONTRACTOR IS TO CHECK ALL DIMENSIONS ON THE BUILDING SITE BEFORE COMMENCING WITH SHOP DRAWINGS OR INSTALLATION WORK.
- DO NOT SCALE FROM THIS DRAWING, USE ONLY FIGURED DIMENSIONS.
- LARGE SCALE DETAILS SUPERSEDE ALL OTHERS.
- THIS DRAWING IS TO BE READ IN CONJUNCTION WITH THE DESIGN SPECIFICATION AND SCHEDULE WHERE AVAILABLE.
- THE SUCCESSFUL EXECUTION OF PR DESIGN RELIES ON THE EXPERT ADVICE AND GUIDANCE OF THE RESPECTIVE SUB-CONTRACTOR/SUPPLIER, WHO IN ORDER TO EXECUTE THE DESIGN WILL BE REQUIRED TO PRODUCE FURTHER WORKING DRAWINGS AND A SPECIFICATION WHICH WILL BE APPROVED BY THE DESIGNER PRIOR TO INSTALLATION.

©

COPYRIGHT EXISTS. THIS INFORMATION MUST USED ONLY AS PERMITTED, IT MAY NOT BE RETAINED, COPIED OR USED WITHOUT THE PERMISSION OF PABLO RIMOLDI

DESIGN INTENT

REVISIONS

No.	Date	Description	By
-	DD.MM.YY	Add description	--

LONDON

9 PENNANT TERRACE, LONDON,
E17 5BD

T +44 (0) 7985692207
pablo.rimoldi@gmail.com

Client

LUCIA CORTI

Project

GROUND FLOOR FLAT
110 SEYMOUR ROAD
N8

Title

SIDE ELEVATIONS
AS EXISTING &
AS PROPOSED

Scale
1:50@A3

Dwg-No.
ELEV - 201.00

Date
27.02.2024

Drawn
PR

Rev.
-

Checked
xx