




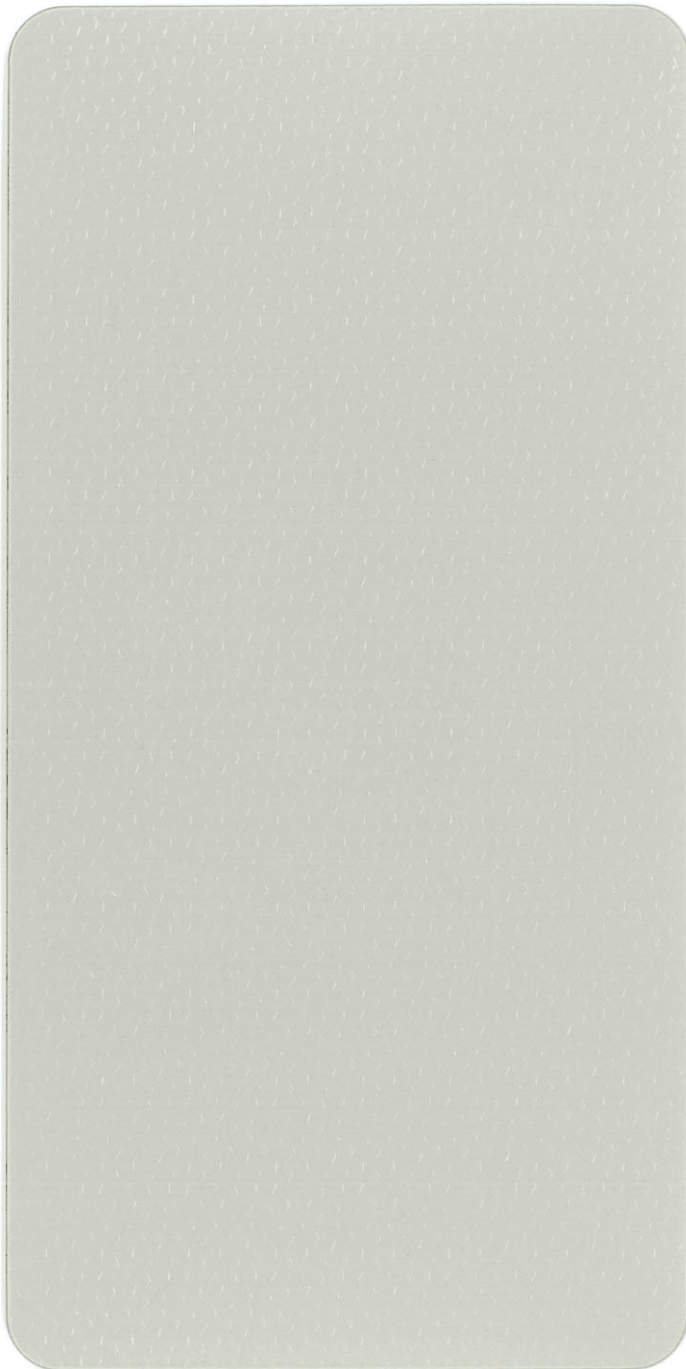


ROOF FINISH: MISSION XP40  
COLOUR: PIGEON GREY RAL 240 80 05

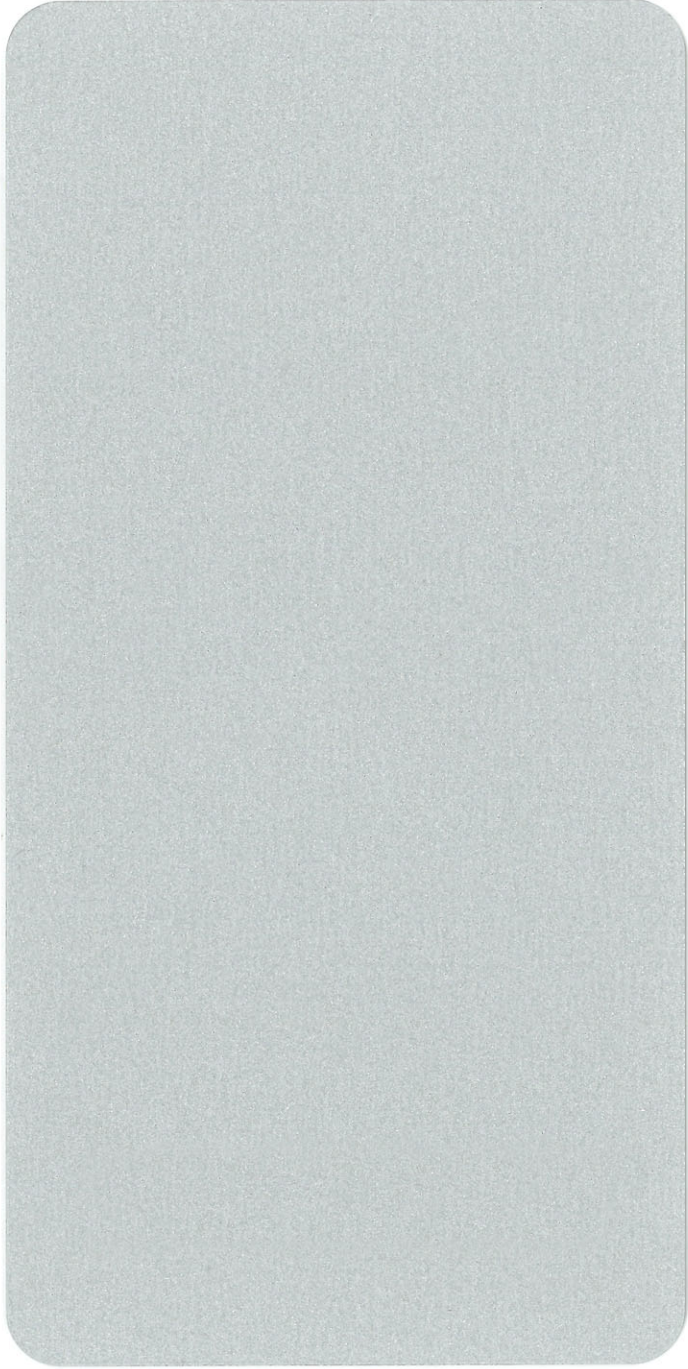

WALL FINISH: TATA COLORCOAT PRISMA  
COLOUR: SIRIUS (RAL 9006 METALLIC SILVER)

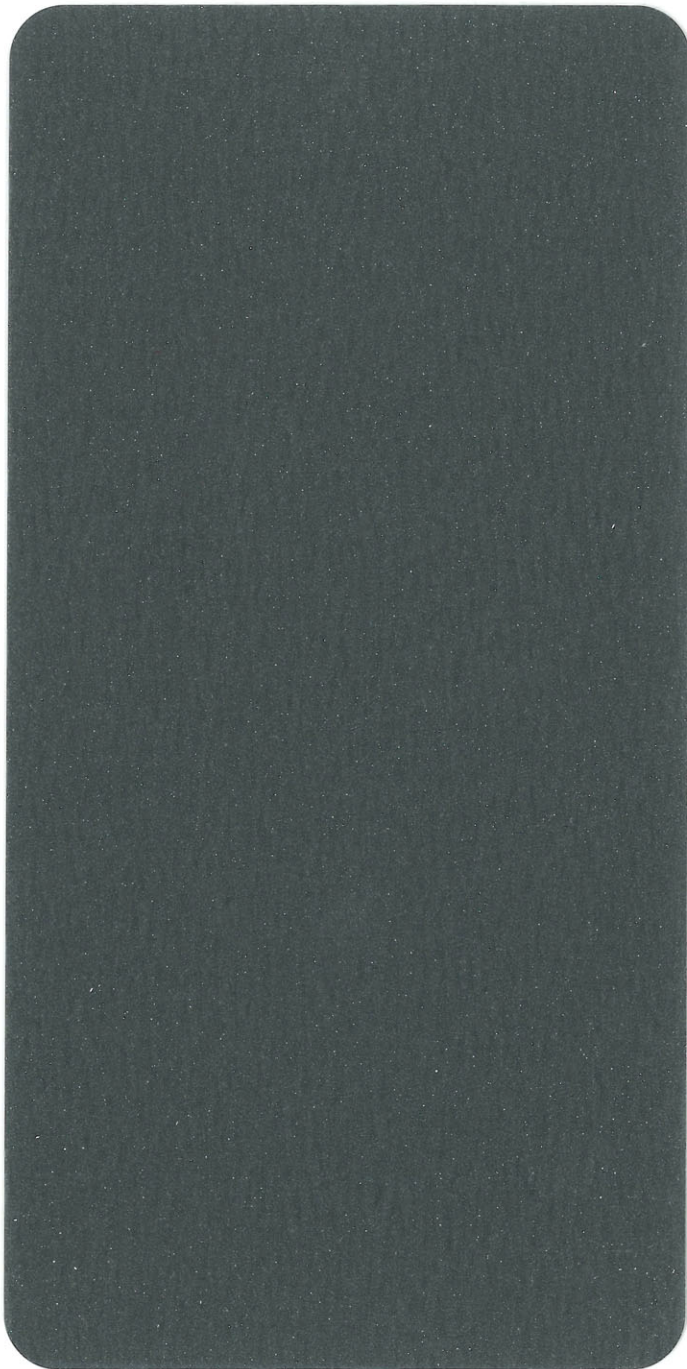

WALL FINISH: TATA COLORCOAT PRISMA  
COLOUR: ZEUS (DARK GREY METALLIC)

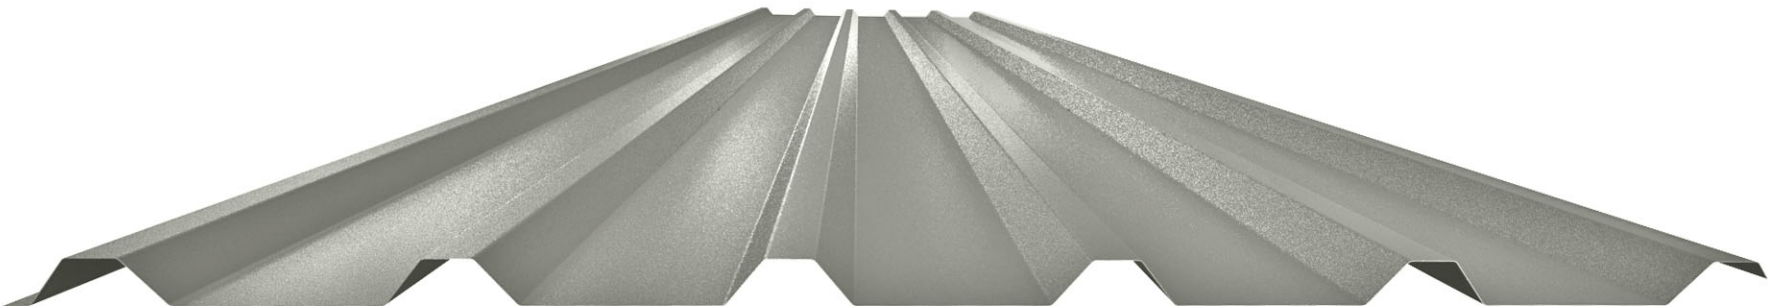


FULLY INSULATED BUILT UP ROOFING SYSTEM,  
TRAPEZOIDAL PROFILED STEEL SHEET




TYPICAL OFFICE WINDOWS




TYPICAL CLADDING JOINT

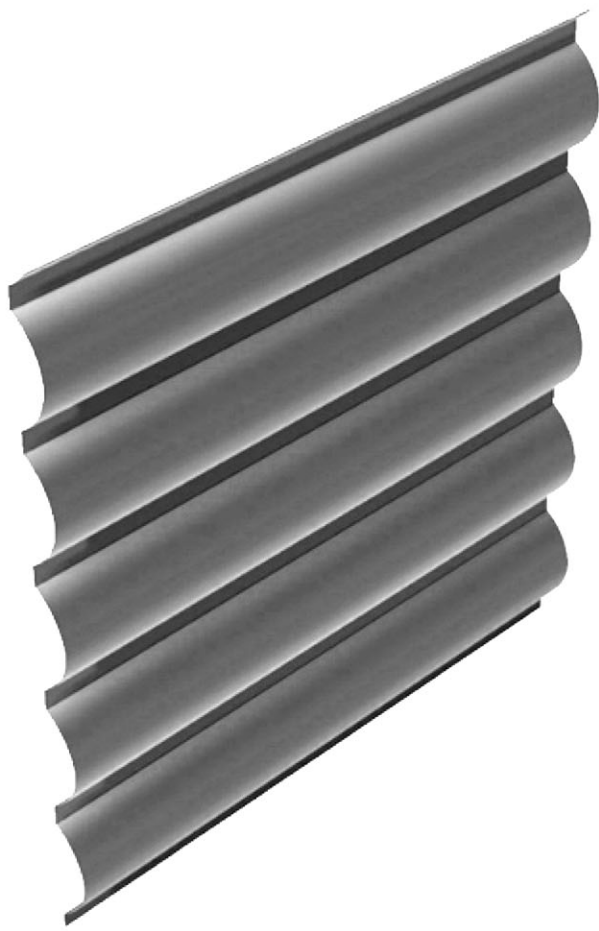

FULLY INSULATED BUILT UP CLADDING SYSTEM,  
HALF-ROUND PROFILED STEEL SHEET  
HORIZONTALLY LAID.

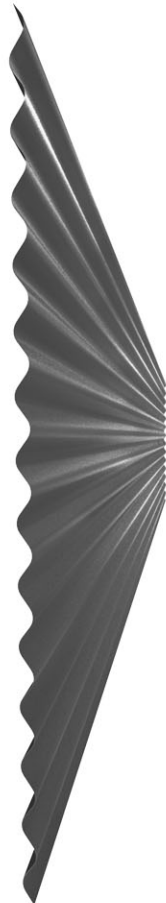

FULLY INSULATED BUILT UP CLADDING SYSTEM,  
SINUSOIDAL PROFILED STEEL SHEET  
HORIZONTALLY LAID.

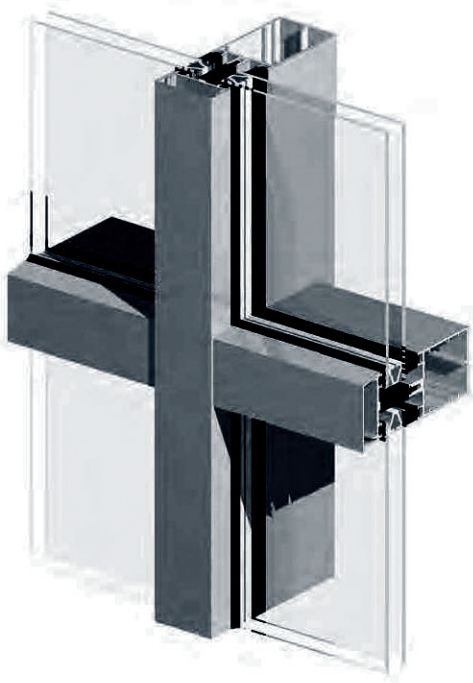

ALUMINIUM CURTAIN WALLING SYSTEM, POLYESTER  
POWDER-COATED RAL 7016 (DARK GREY)



TYPICAL TRANSLUCENT GLAZING SYSTEM



TYPICAL PERSONNEL DOOR



PALADIN FENCE



CONCRETE BLOCK PAVING TO FOOTPATHS



GRASSCRETE



CLAY FACING BRICK: SAHARA BUFF



TYPICAL OFFICE MAIN ENTRANCE



TYPICAL LOADING DOOR

NOTES:  
SUBJECT TO STATUTORY CONSENTS  
BASED ON SURVEY BY HOLLIS REF: 92550-10100 A7  
BASED ON OS MAP REPRODUCED BY PERMISSION OF CONTROLLER OF HM STATIONARY  
OFFICE (© CROWN COPYRIGHT)  
COPYRIGHT RESERVED  
DO NOT USE ELECTRONIC VERSIONS OF THIS DRAWING TO DETERMINE DIMENSIONS  
UNLESS SPECIFICALLY AUTHORISED BY MICHAEL SPARKS ASSOCIATES  
IF USING AN ELECTRONIC VERSION OF THIS DRAWING FIGURED DIMENSIONS TAKE  
PRECEDENCE AND NOTIFY MICHAEL SPARKS ASSOCIATES OF ANY DISCREPANCIES

|     |          |                      |      |       |
|-----|----------|----------------------|------|-------|
| —   | 26.02.24 | Issued for approval. | MK   | SD    |
| REV | DATE     | NOTE                 | DRAW | CHECK |



CHARTERED ARCHITECTS

11 PLATO PLACE  
SEBURNS ROAD  
LONDON SW6 4TU

TELEPHONE 020 7736 6162  
www.msa-architects.co.uk

**GRAFTONGATE**

TITLE  
DYSON'S ROAD, EDMONTON

DRAWING  
PROPOSED EXTERNAL MATERIALS

CLIENT  
GRAFTONGATE DEVELOPMENTS

|                       |                 |               |
|-----------------------|-----------------|---------------|
| DATE<br>FEBRUARY 2024 | SCALE<br>NTS@A1 | DRAWN<br>MK   |
| STATUS<br>PLANNING    |                 | CHECKED<br>SD |

DRAWING NUMBER  
31380-PL-213