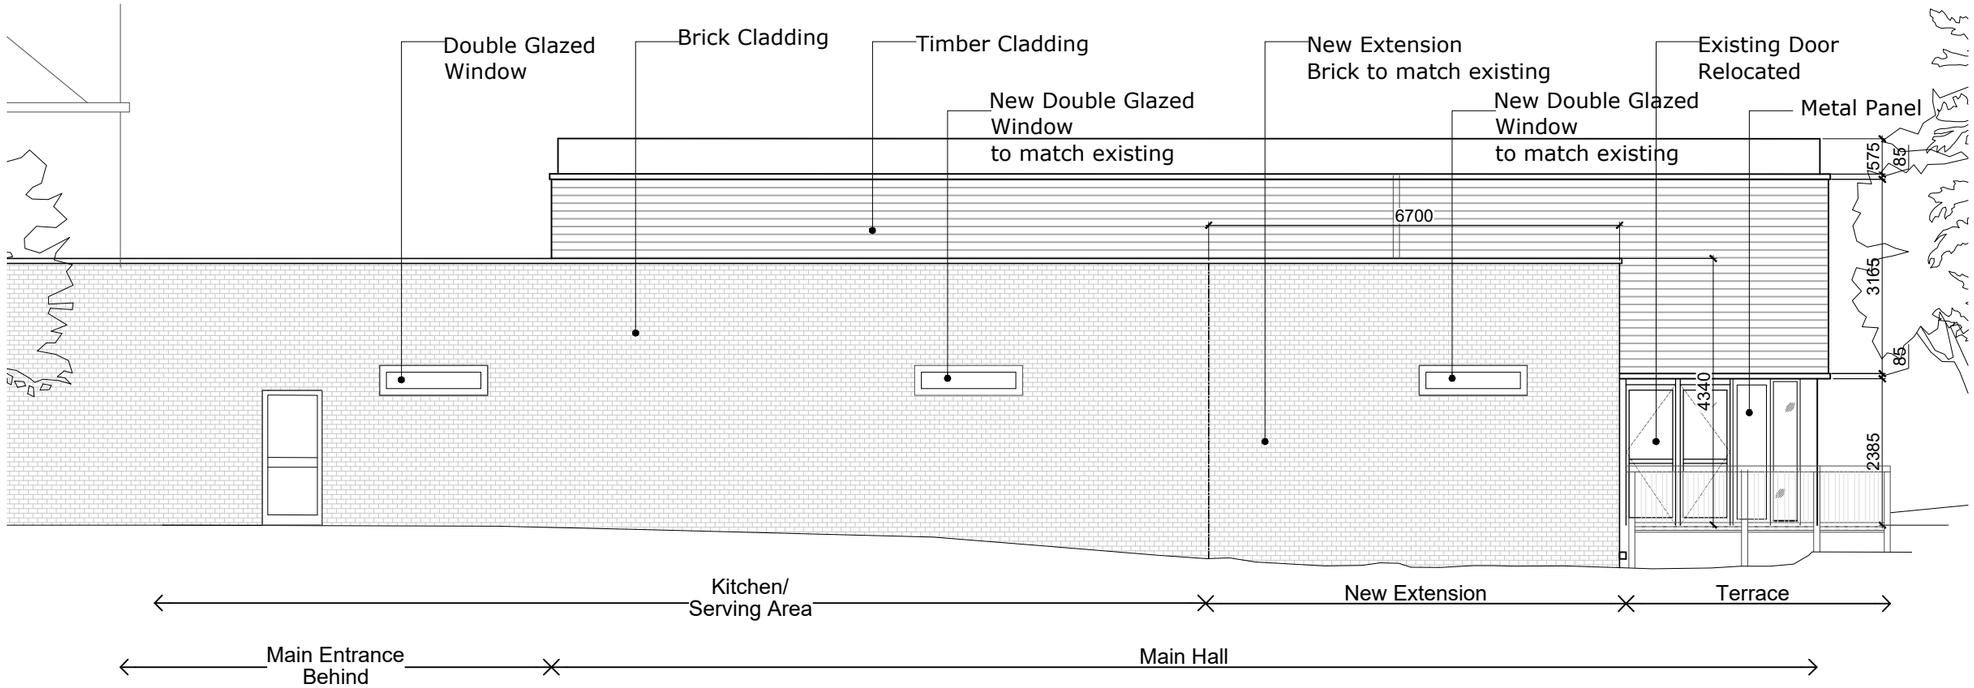

1 Proposed South-West Elevation

Scale: 1:100 @ A3

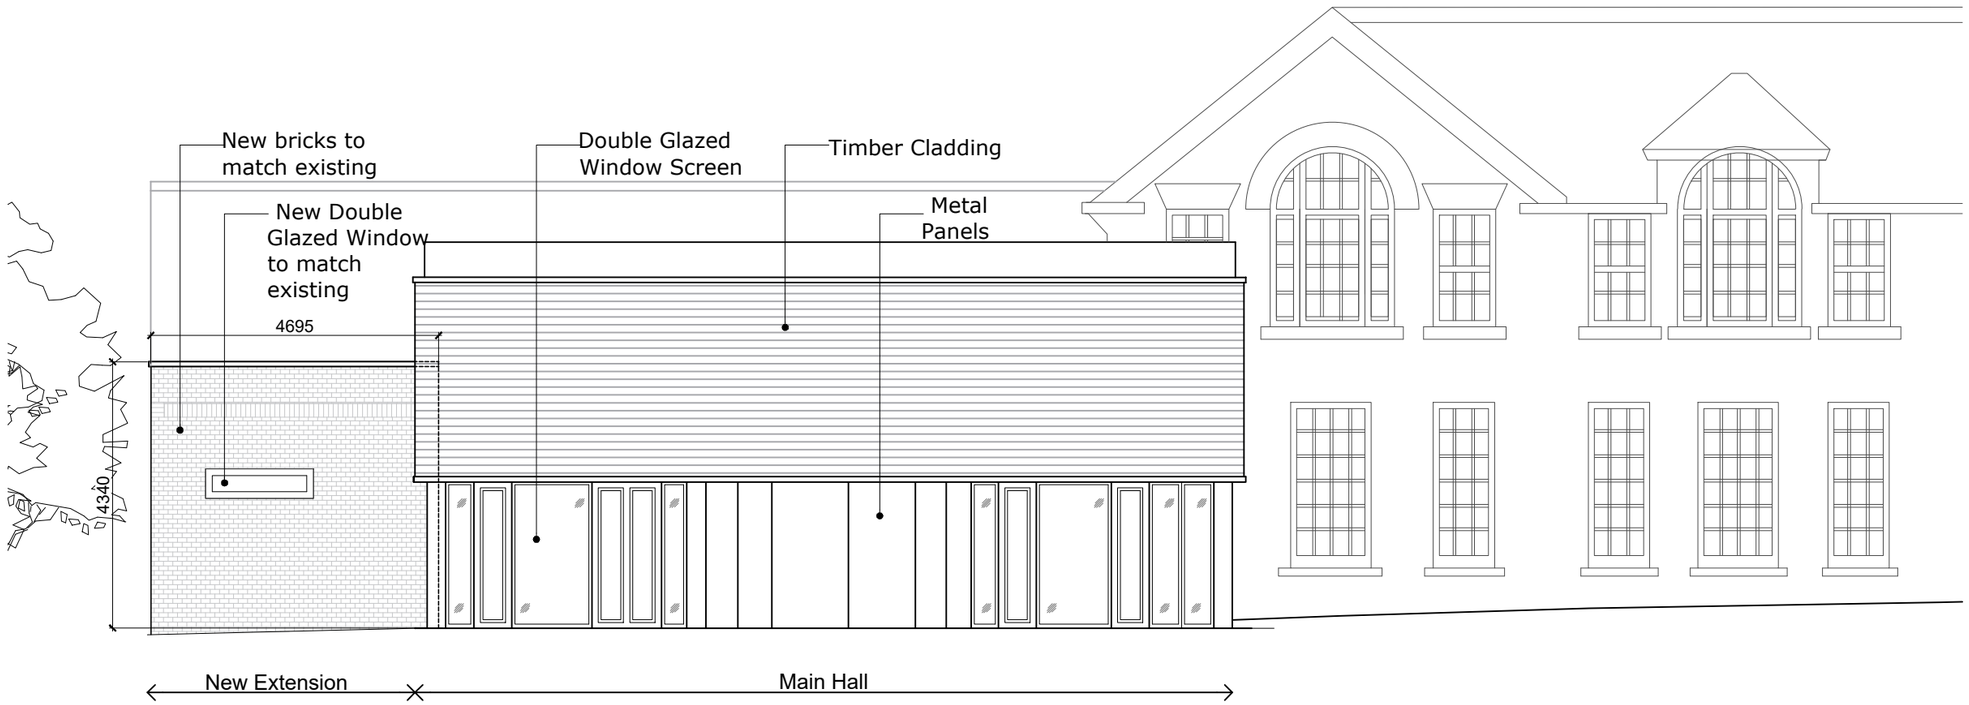

2 Proposed South-East Elevation

Scale: 1:100 @ A3

Scale Bar 1:100 0 1 2 5m

Rev	Description	By	QA	DD.MM.YY
P1	Planning	SN	AS	29/02/2024

© This drawing and any design hereon is the copyright of Potter Raper and must not be reproduced without their written consent. All drawings remain the property of Potter Raper. Figured dimension only to be taken from this drawing. All dimensions to be checked on site. Please inform Potter Raper immediately of any discrepancies before work proceeds.

Client
LB Haringey

Project Name
Coldfall School Kitchen Extension

Project Location
Coldfall Primary School
Coldfall Avenue
N10 1HS

Sheet Name
Proposed Elevations

Project Status
Planning

Drawing Nr.
10784-PR-CS-ZZ-DR-A-PL202

Scale
1:100 @ A3

POTTER RAPER
Duncan House
1A Burnhill Road
Beckenham
Kent
BR3 3LA
Tel: 020 8658 3538