NOTES.
CONTRACTORS MUST VERIFY ALL DIMENIONS AT THE
SITE BEFORE COMENCING ANY WORK.

NO CONSTRUCTION WORK BEFORE BUILDING CONTROL
APPROVEL AND STRUCTURAL ENGINEER CONFIRMATION.

ANY DISCREPANCIES TO BE REPORTED TO GRIDKUNE.
ALL DRAWINGS ARE TO BE READ IN CONJUNCTION WITH
ALL RELEVANT DRAWINGS AND SPECIFICATIONS.

Rev	Description	Date

PROJECT TITLE
4 Carlingford Road
N15 3EH

DRAWING TITLE
Existing 3D Elevation

CLIENT

Date	Project number	Drawing number	Scale (@ A3)	Drawn by
January 2024	7917	EX-E001		Sara

PLANNING SERVICES

1 Front Elevation

1 : 100

2 Rear Elevation

1 : 100

0 1m 5m 10m

NOTES.
CONTRACTORS MUST VERIFY ALL DIMENIONS AT THE
SITE BEFORE COMENCING ANY WORK.

NO CONSTRUCTION WORK BEFORE BUILDING CONTROL
APPROVEL AND STRUCTURAL ENGINEER CONFIRMATION.

ANY DISCREPANCIES TO BE REPORTED TO GRIDKUNE.
ALL DRAWINGS ARE TO BE READ IN CONJUNCTION WITH
ALL RELEVANT DRAWINGS AND SPECIFICATIONS.

Rev	Description	Date

PROJECT TITLE
4 Carlingford Road
N15 3EH

DRAWING TITLE
Existing Front and Rear Elevations

CLIENT

Date	Project number	Drawing number	Scale (@ A3)	Drawn by
January 2024	7917	EX-E002	1 : 100	Sara

PLANNING SERVICES

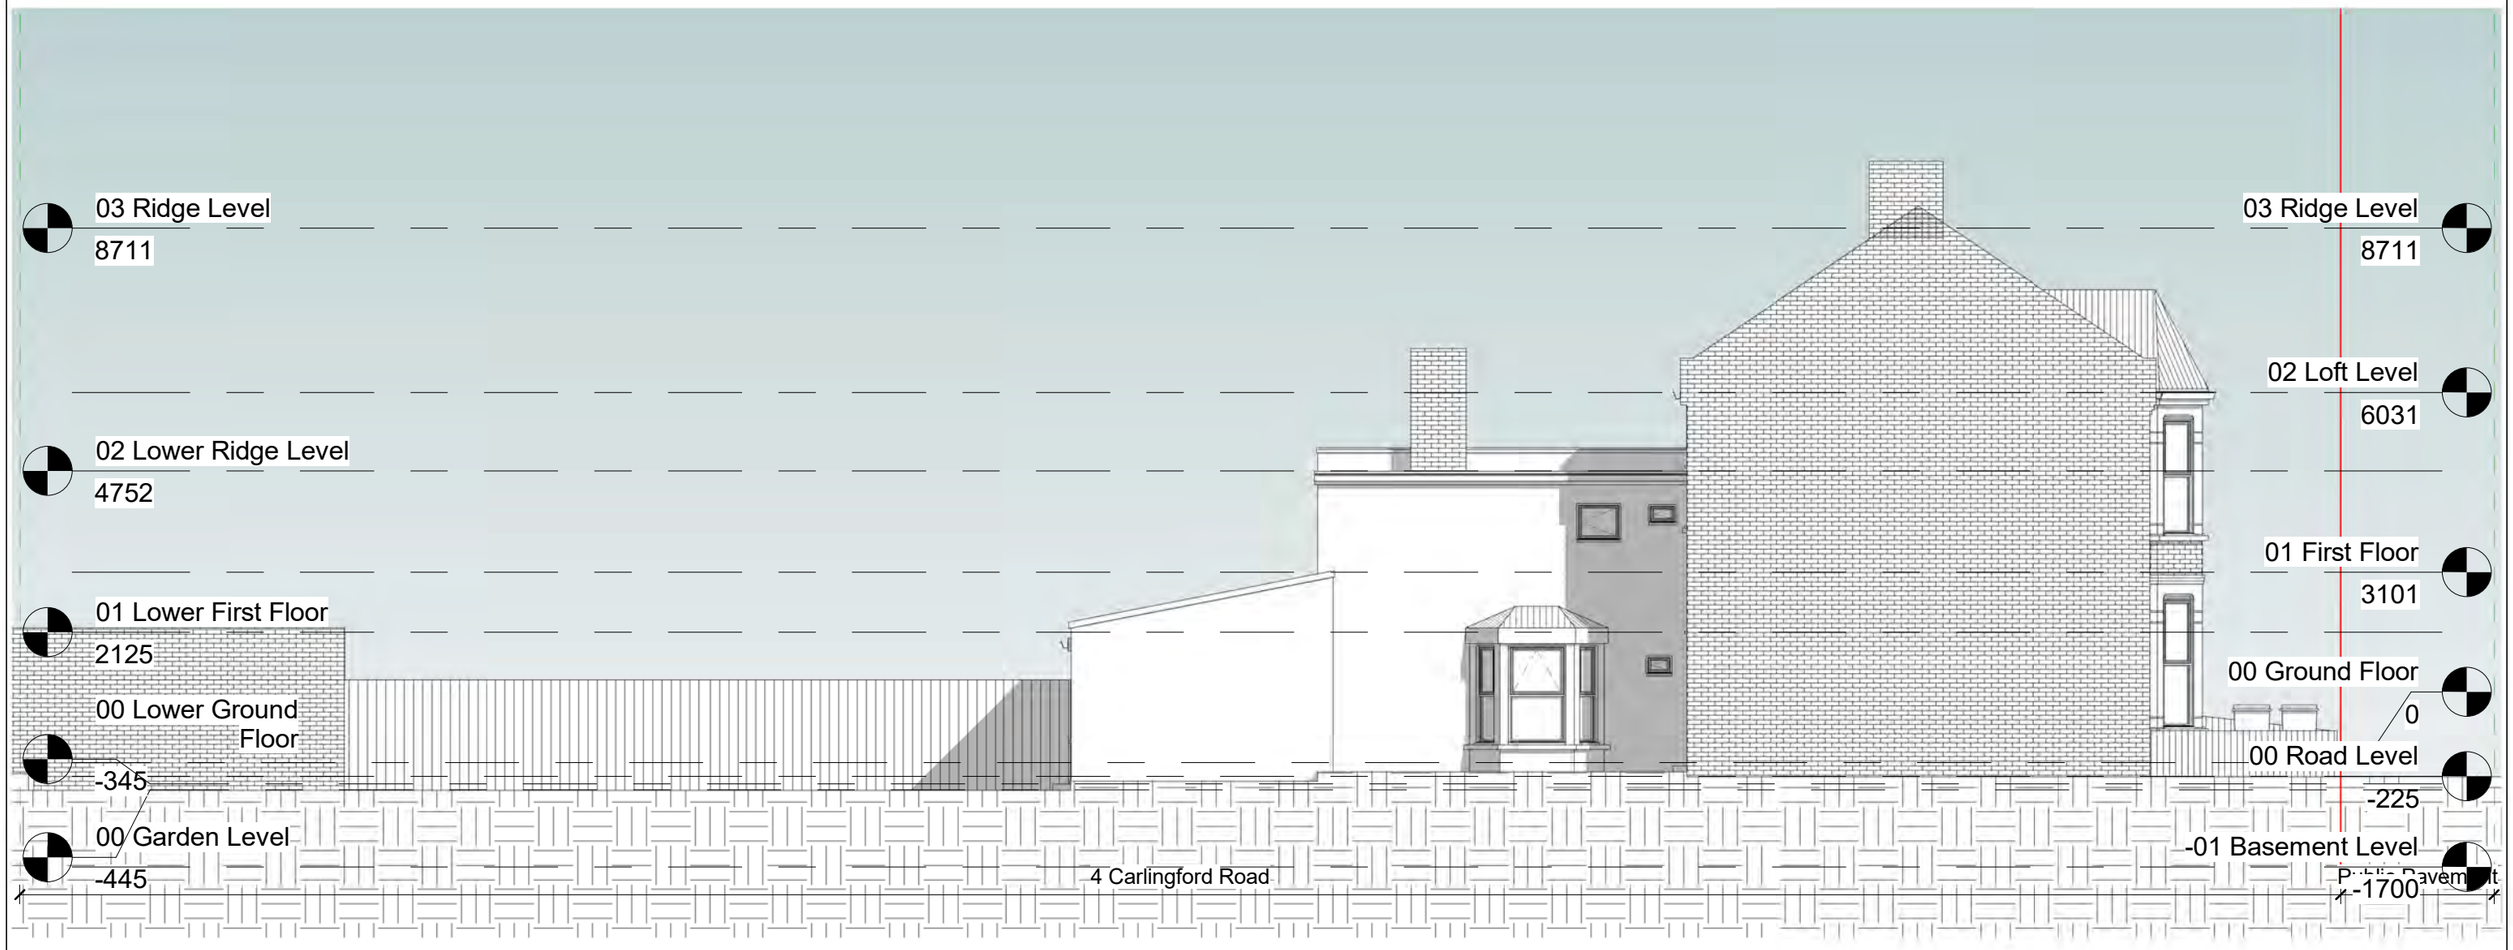

1 Side Elevation

1 : 100

0 1m 5m 10m

NOTES.
CONTRACTORS MUST VERIFY ALL DIMENIONS AT THE
SITE BEFORE COMENCING ANY WORK.

NO CONSTRUCTION WORK BEFORE BUILDING CONTROL
APPROVEL AND STRUCTURAL ENGINEER CONFIRMATION.

ANY DISCREPANCIES TO BE REPORTED TO GRIDKUNE.
ALL DRAWINGS ARE TO BE READ IN CONJUNCTION WITH
ALL RELEVANT DRAWINGS AND SPECIFICATIONS.

Rev	Description	Date

PROJECT TITLE 4 Carlingford Road N15 3EH			DRAWING TITLE Existing Side Elevation CLIENT	
Date January 2024	Project number 7917	Drawing number EX-E003	Scale (@ A3) 1 : 100	Drawn by Sara

PLANNING SERVICES

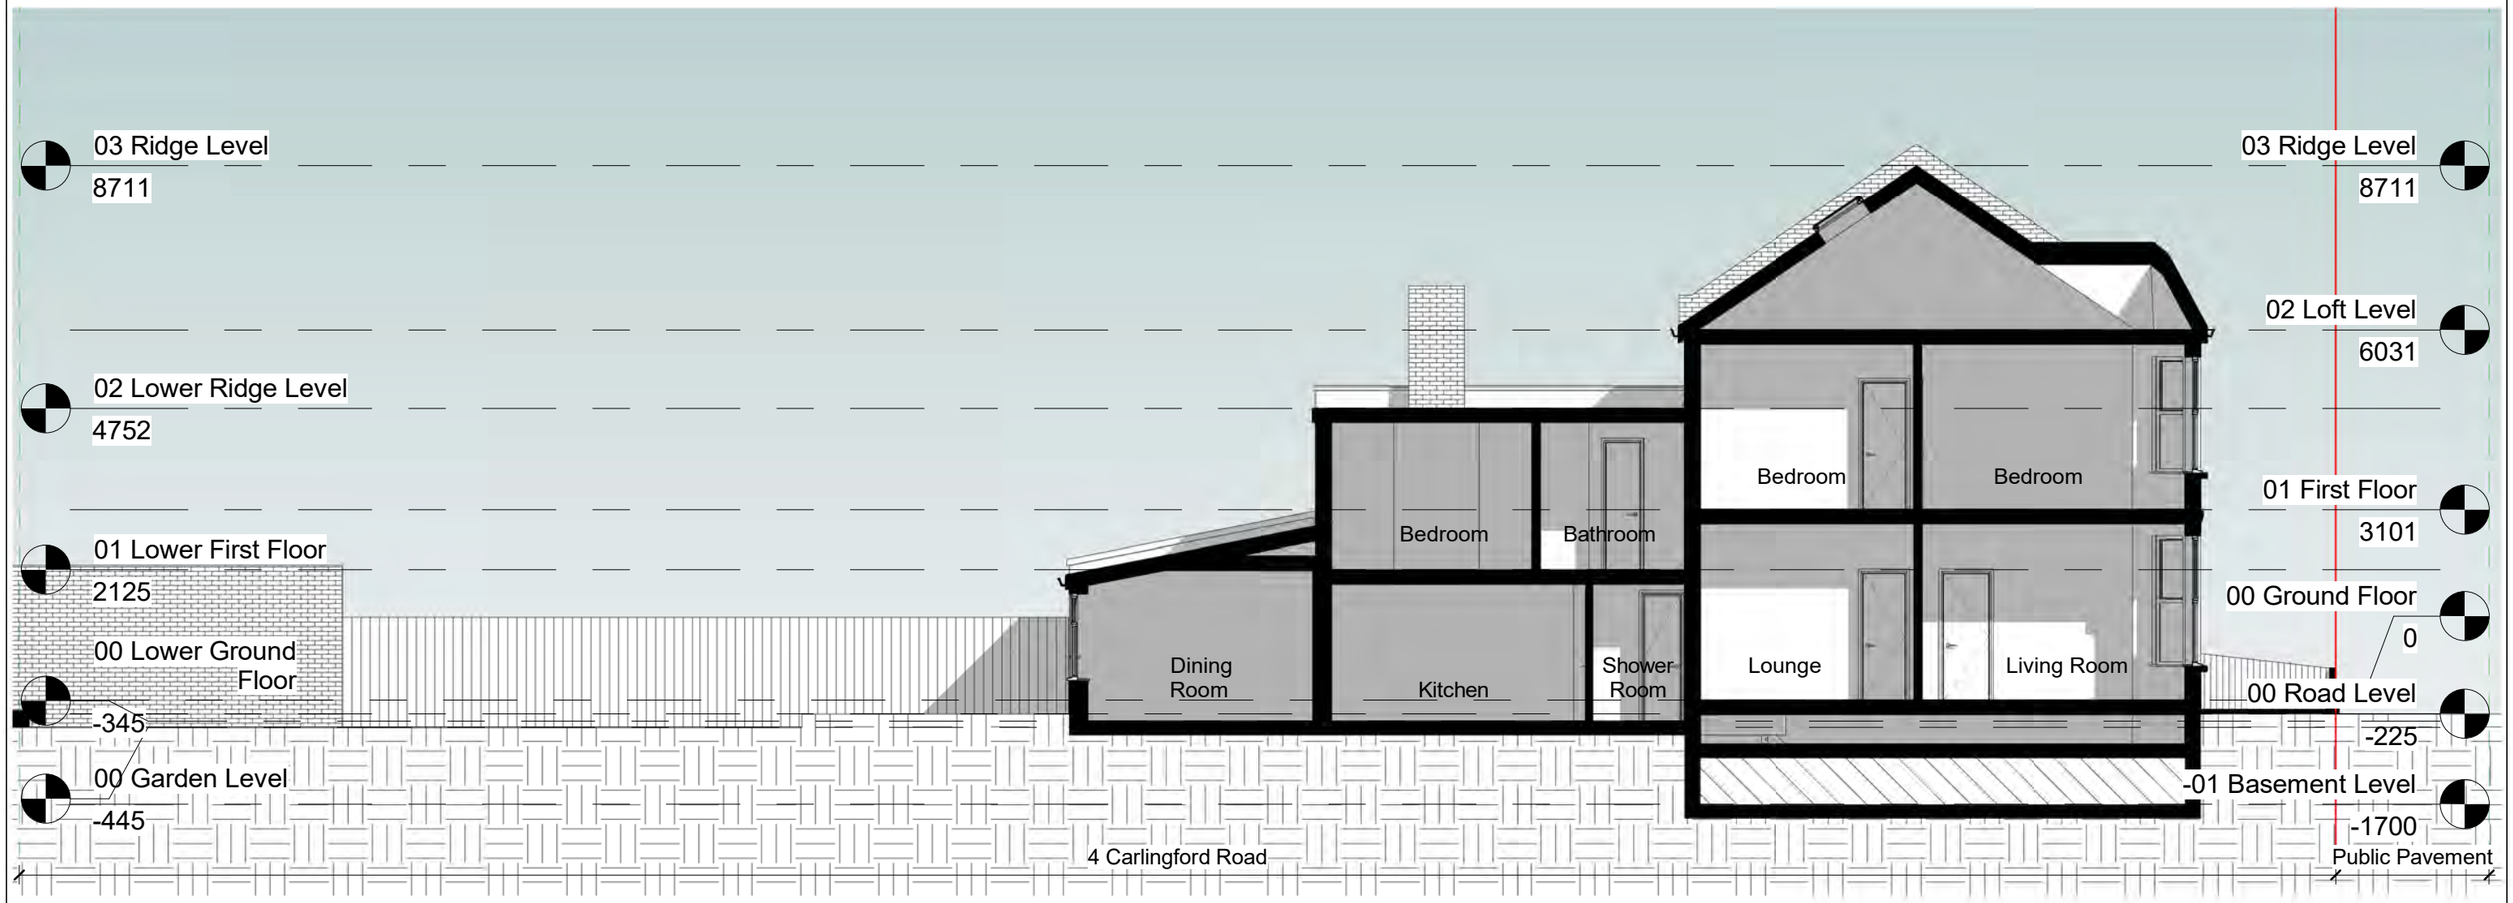

1 Section AA

1 : 100

0 1m 5m 10m

NOTES.
CONTRACTORS MUST VERIFY ALL DIMENIONS AT THE
SITE BEFORE COMENCING ANY WORK.

NO CONSTRUCTION WORK BEFORE BUILDING CONTROL
APPROVEL AND STRUCTURAL ENGINEER CONFIRMATION.

ANY DISCREPANCIES TO BE REPORTED TO GRIDKUNE.
ALL DRAWINGS ARE TO BE READ IN CONJUNCTION WITH
ALL RELEVANT DRAWINGS AND SPECIFICATIONS.

Rev	Description	Date

PROJECT TITLE 4 Carlingford Road N15 3EH			DRAWING TITLE Existing Section CLIENT	
Date January 2024	Project number 7917	Drawing number EX-S001	Scale (@ A3) 1 : 100	Drawn by Sara

PLANNING SERVICES

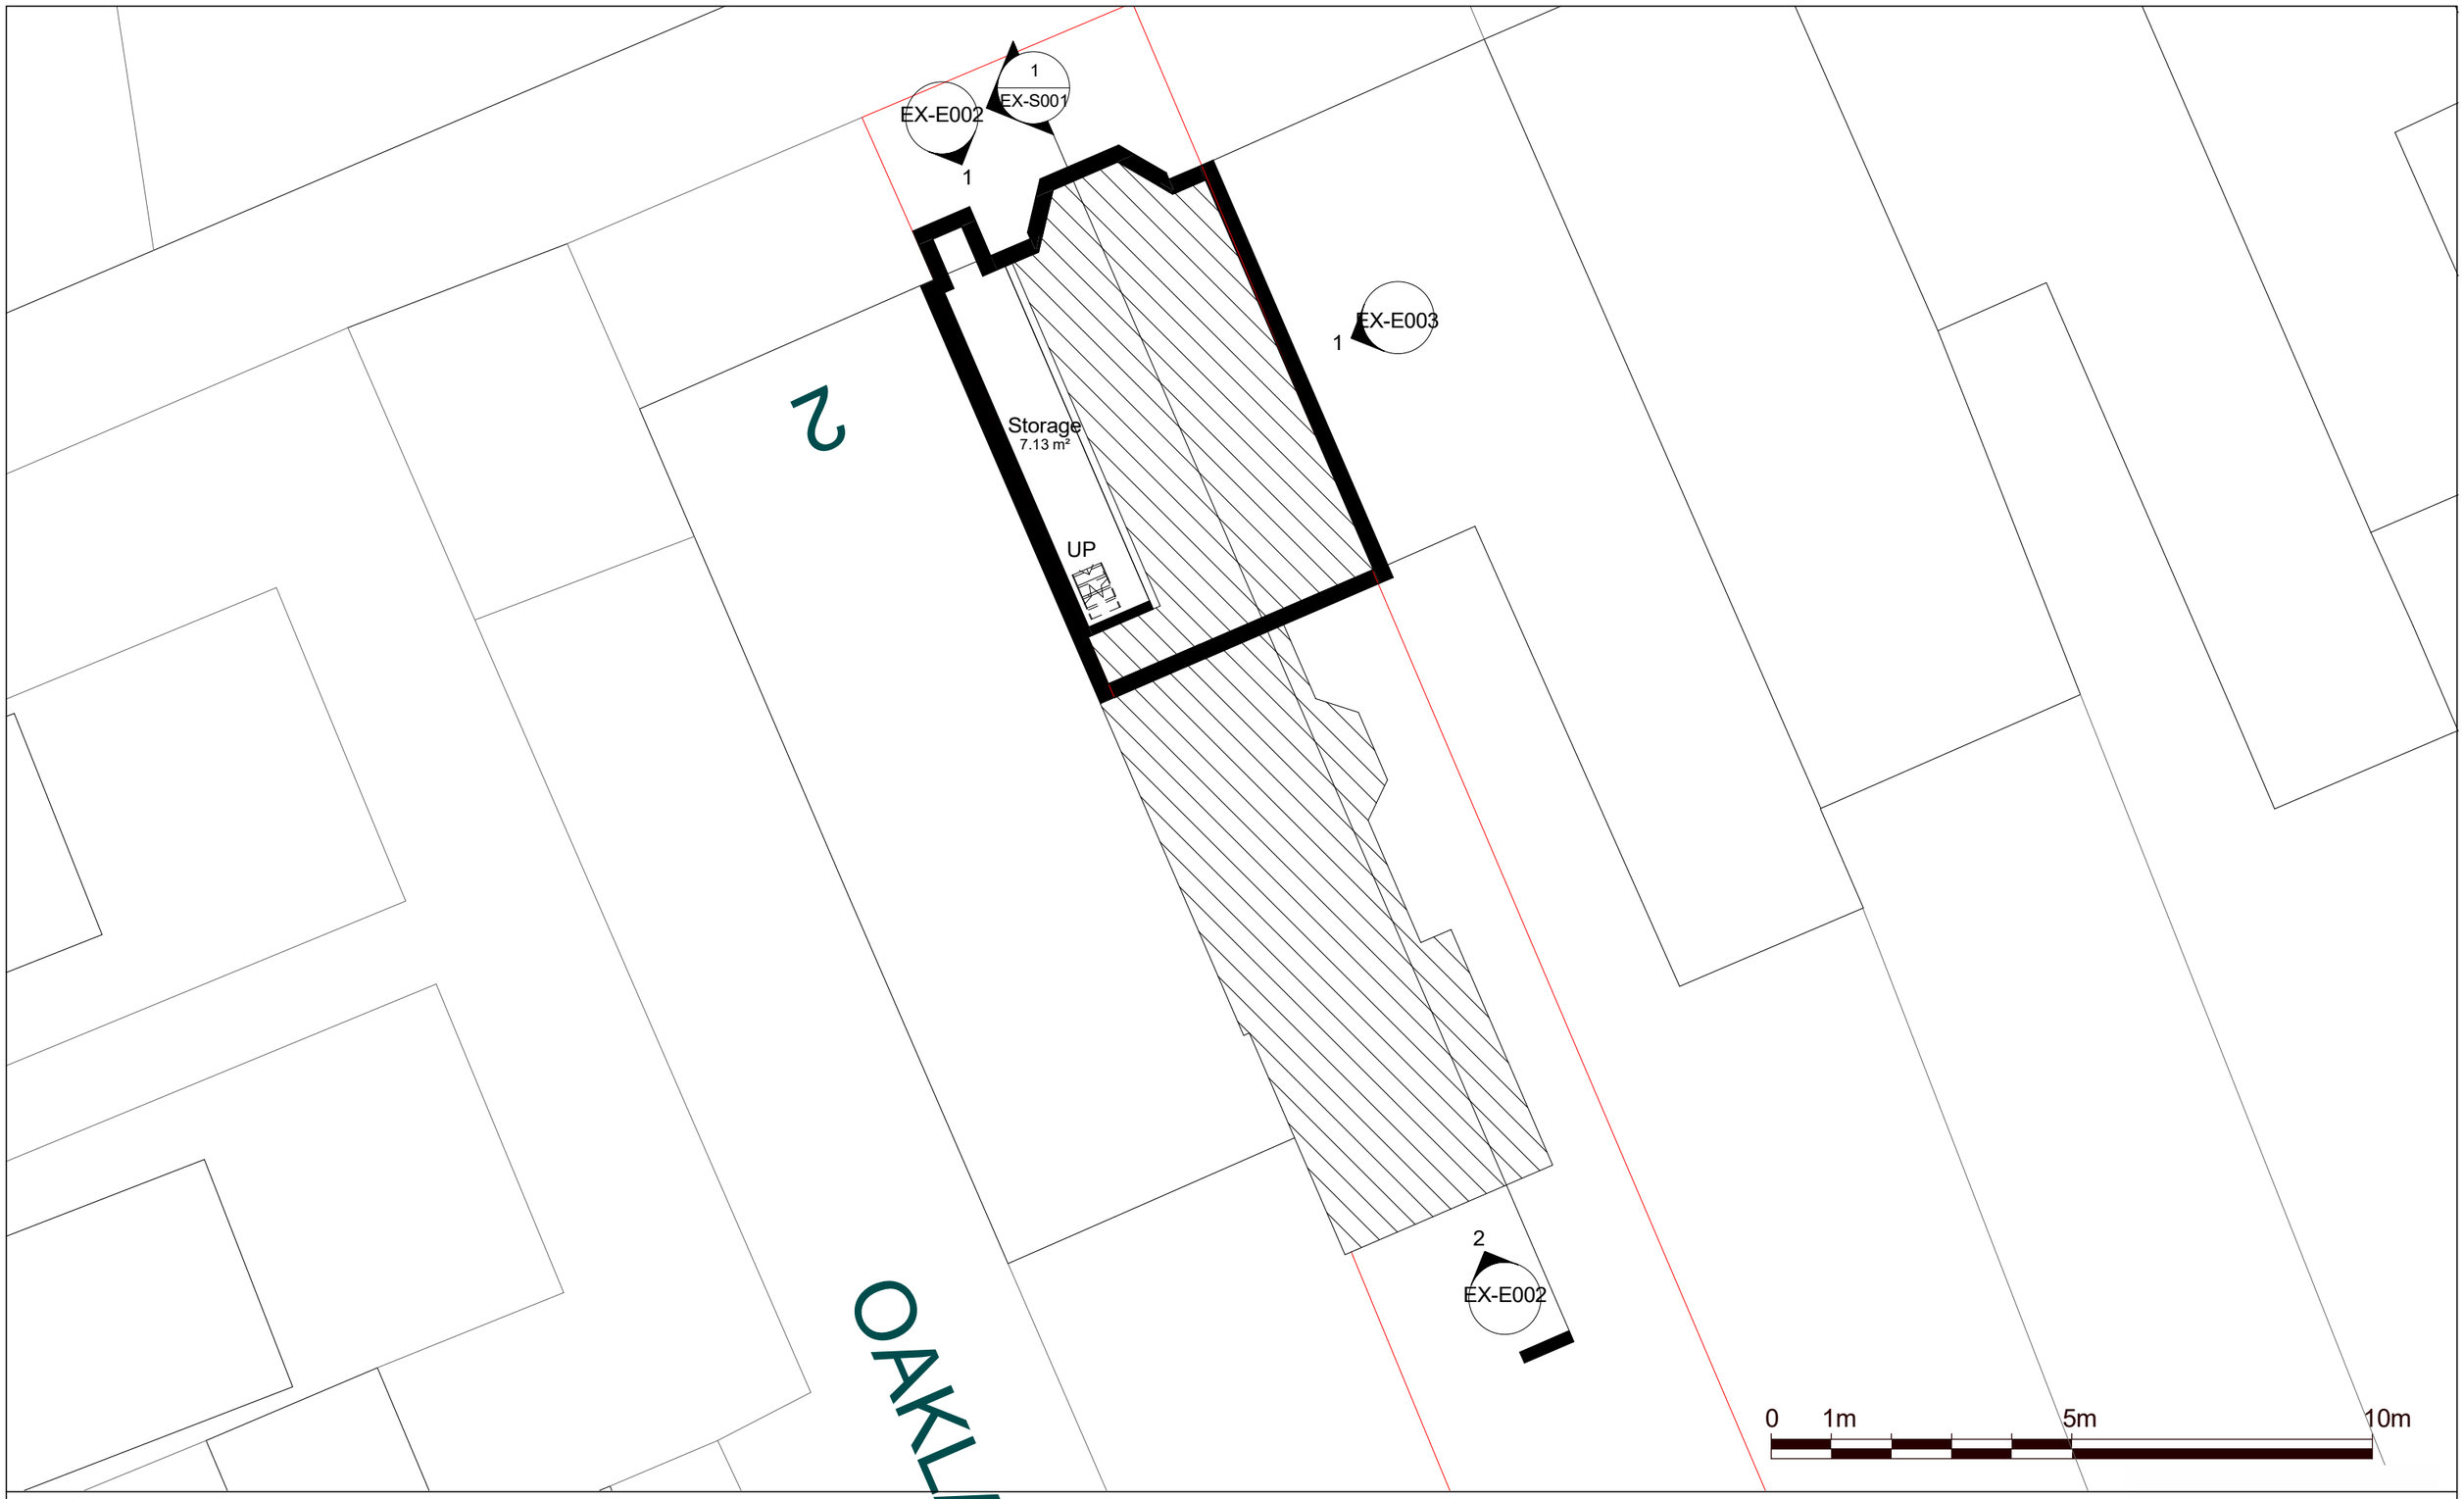

OAKLAND MEW

North

NOTES.
CONTRACTORS MUST VERIFY ALL DIMENIONS AT THE
SITE BEFORE COMENCING ANY WORK.

NO CONSTRUCTION WORK BEFORE BUILDING CONTROL
APPROVEL AND STRUCTURAL ENGINEER CONFIRMATION.

ANY DISCREPANCIES TO BE REPORTED TO GRIDKUNE.
ALL DRAWINGS ARE TO BE READ IN CONJUNCTION WITH
ALL RELEVANT DRAWINGS AND SPECIFICATIONS.

Rev	Description	Date

PROJECT TITLE
4 Carlingford Road
N15 3EH

DRAWING TITLE
Existing Basement Floor Plan

CLIENT

Date	Project number	Drawing number	Scale (@ A3)	Drawn by
January 2024	7917	EX-P001	1 : 100	Sara

PLANNING SERVICES

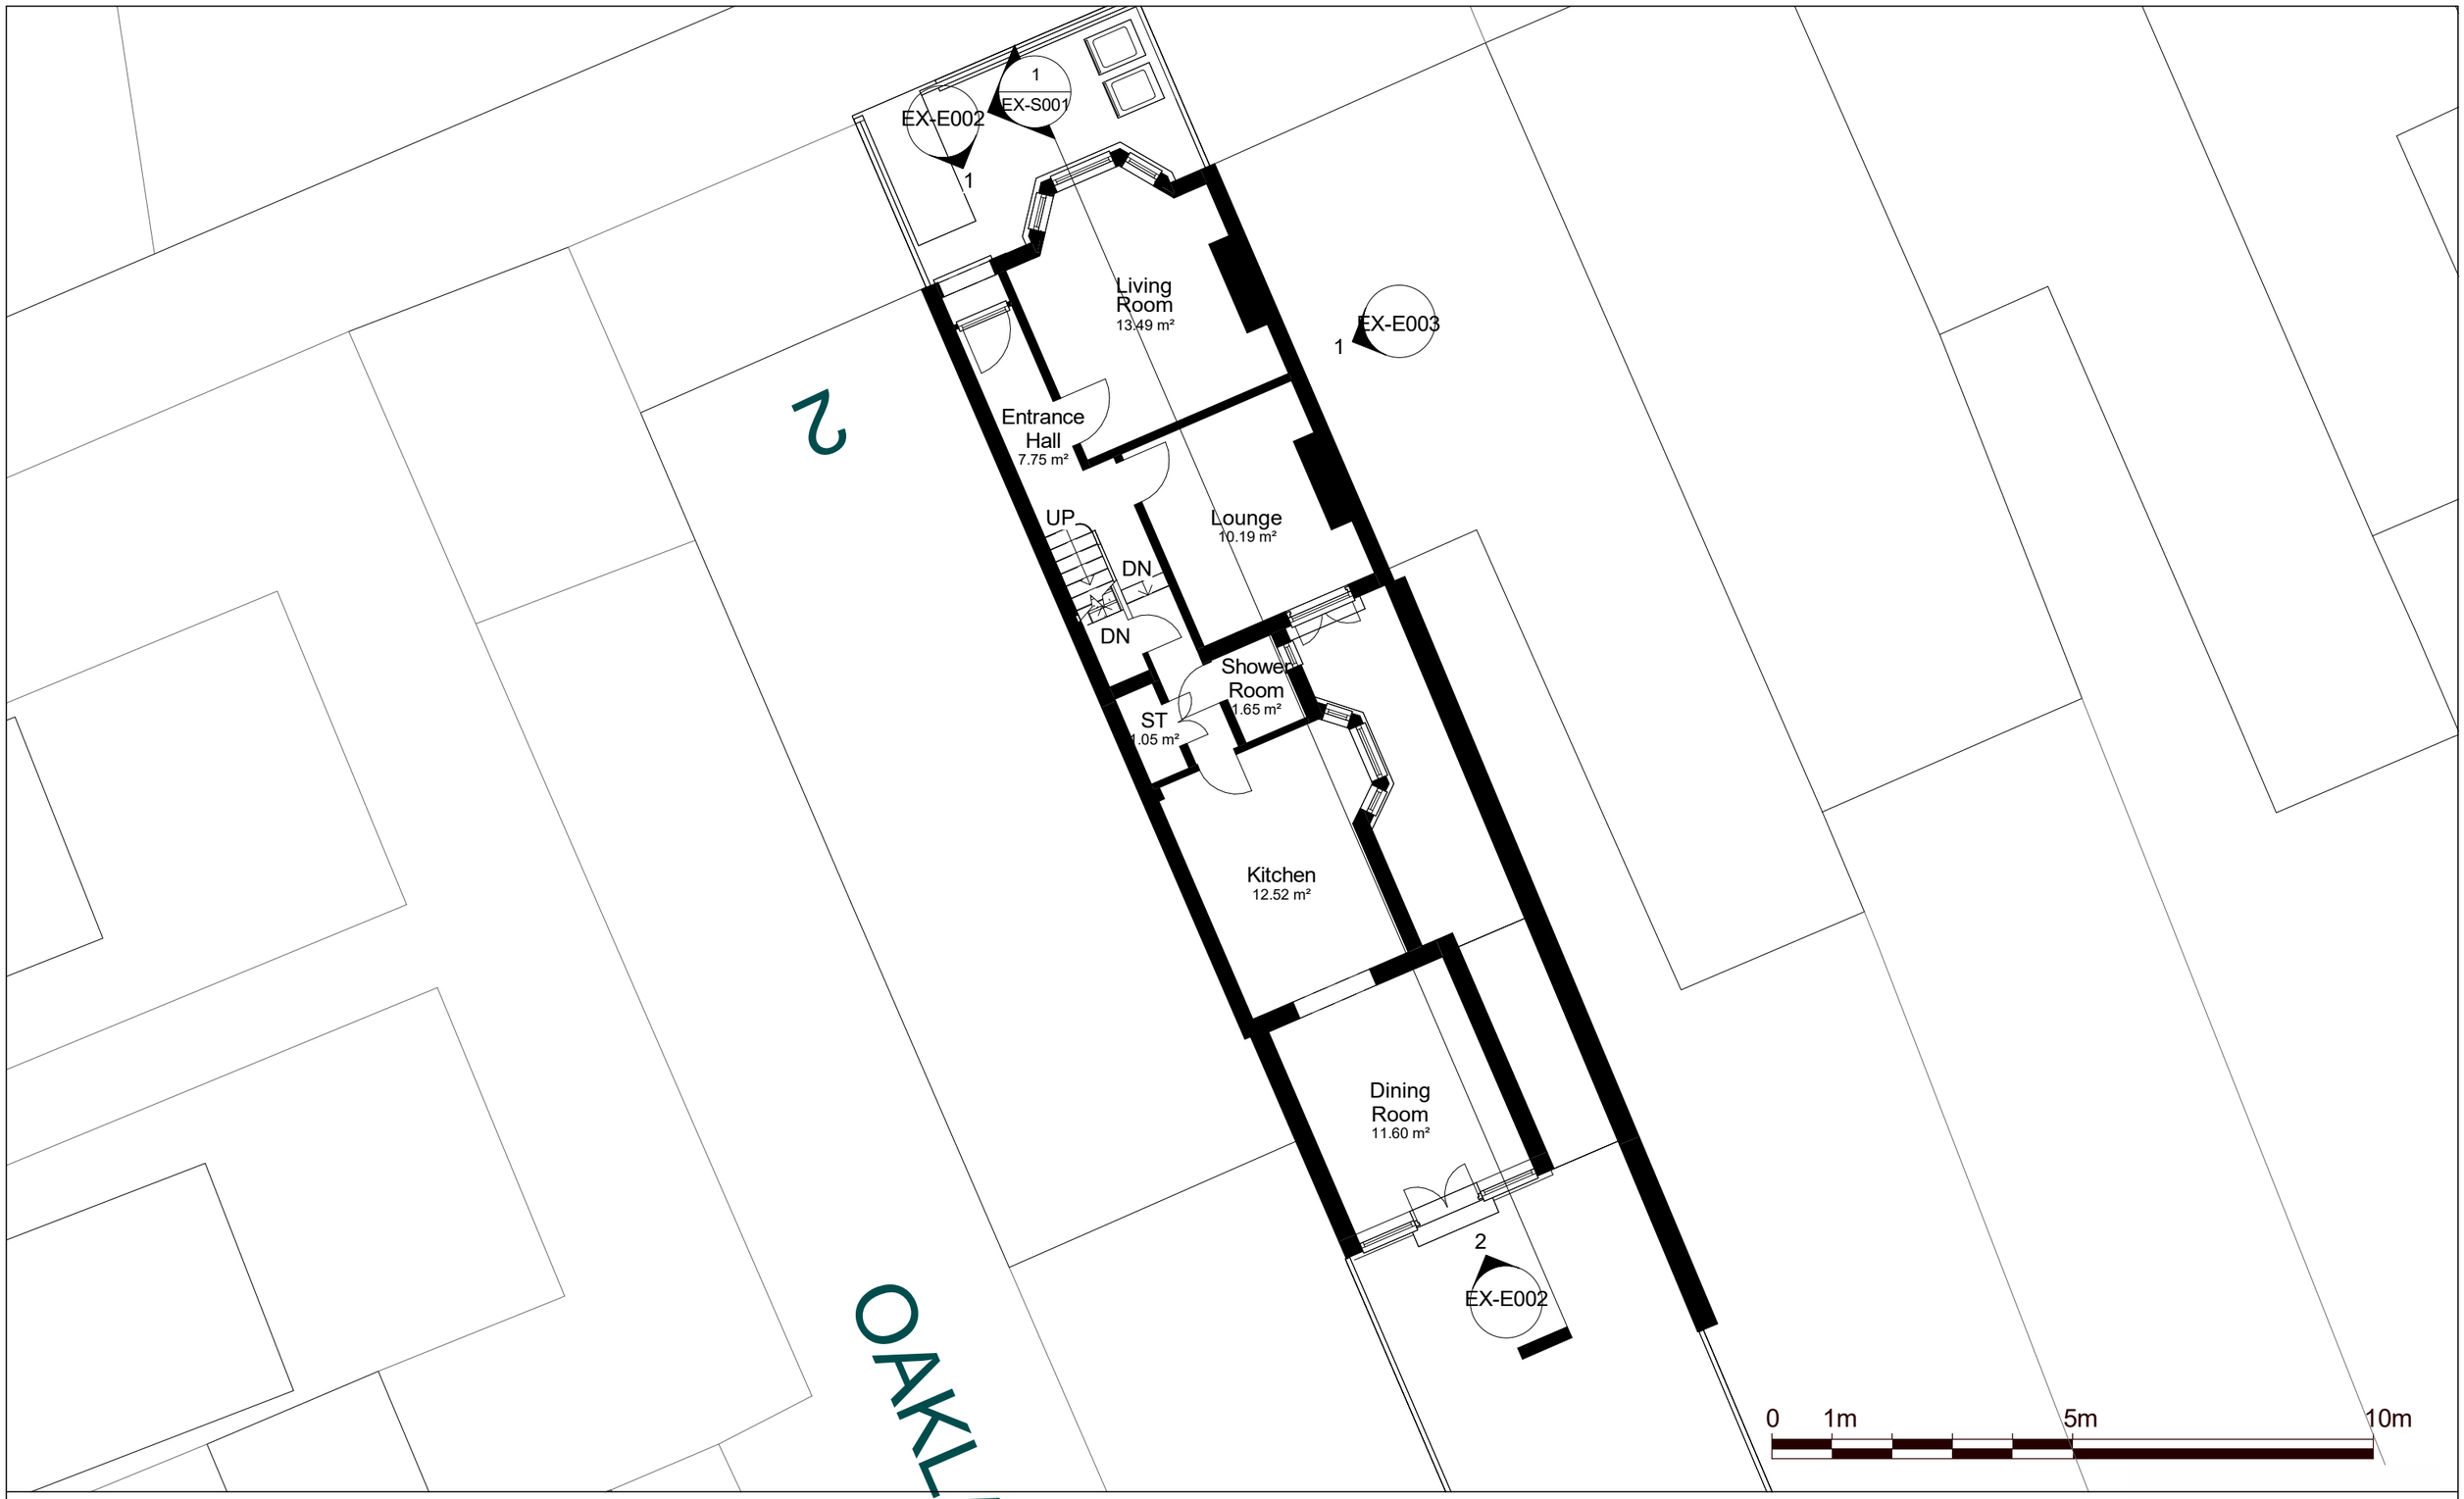

OAKLAND MEW

North

NOTES.
CONTRACTORS MUST VERIFY ALL DIMENIONS AT THE
SITE BEFORE COMENCING ANY WORK.

NO CONSTRUCTION WORK BEFORE BUILDING CONTROL
APPROVEL AND STRUCTURAL ENGINEER CONFIRMATION.

ANY DISCREPANCIES TO BE REPORTED TO GRIDKUNE.
ALL DRAWINGS ARE TO BE READ IN CONJUNCTION WITH
ALL RELEVANT DRAWINGS AND SPECIFICATIONS.

Rev	Description	Date

PROJECT TITLE
4 Carlingford Road
N15 3EH

DRAWING TITLE
Existing Ground Floor Plan

CLIENT

Date	Project number	Drawing number	Scale (@ A3)	Drawn by
January 2024	7917	EX-P002	1 : 100	Sara

PLANNING SERVICES

OAKLAND ME

North

NOTES.
CONTRACTORS MUST VERIFY ALL DIMENIONS AT THE
SITE BEFORE COMENCING ANY WORK.

NO CONSTRUCTION WORK BEFORE BUILDING CONTROL
APPROVEL AND STRUCTURAL ENGINEER CONFIRMATION.

ANY DISCREPANCIES TO BE REPORTED TO GRIDKUNE.
ALL DRAWINGS ARE TO BE READ IN CONJUNCTION WITH
ALL RELEVANT DRAWINGS AND SPECIFICATIONS.

Rev	Description	Date

PROJECT TITLE
4 Carlingford Road
N15 3EH

DRAWING TITLE
Existing First Floor Plan

CLIENT

Date	Project number	Drawing number	Scale (@ A3)	Drawn by
January 2024	7917	EX-P003	1 : 100	Sara

PLANNING SERVICES

OAKLAND MEW

North

NOTES.
CONTRACTORS MUST VERIFY ALL DIMENIONS AT THE
SITE BEFORE COMENCING ANY WORK.

NO CONSTRUCTION WORK BEFORE BUILDING CONTROL
APPROVEL AND STRUCTURAL ENGINEER CONFIRMATION.

ANY DISCREPANCIES TO BE REPORTED TO GRIDKUNE.
ALL DRAWINGS ARE TO BE READ IN CONJUNCTION WITH
ALL RELEVANT DRAWINGS AND SPECIFICATIONS.

Rev	Description	Date

PROJECT TITLE
4 Carlingford Road
N15 3EH

DRAWING TITLE
Existing Roof Plan

CLIENT

Date	Project number	Drawing number	Scale (@ A3)	Drawn by
January 2024	7917	EX-P004	1 : 100	Sara

PLANNING SERVICES

1 OS Map

1 : 1250

0 25m 50m 100m

Property Boundary

Boundary Area: 244 m²

2 Location Plan

1 : 200

NOTES.
CONTRACTORS MUST VERIFY ALL DIMENIONS AT THE
SITE BEFORE COMENCING ANY WORK.

NO CONSTRUCTION WORK BEFORE BUILDING CONTROL
APPROVEL AND STRUCTURAL ENGINEER CONFIRMATION.

ANY DISCREPANCIES TO BE REPORTED TO GRIDKUNE.
ALL DRAWINGS ARE TO BE READ IN CONJUNCTION WITH
ALL RELEVANT DRAWINGS AND SPECIFICATIONS.

Rev	Description	Date

PROJECT TITLE 4 Carlingford Road N15 3EH			DRAWING TITLE Existing OS Map and Location Plan CLIENT	
Date January 2024	Project number 7917	Drawing number EX-L001	Scale (@ A3) As indicated	Drawn by Sara

PLANNING SERVICES