


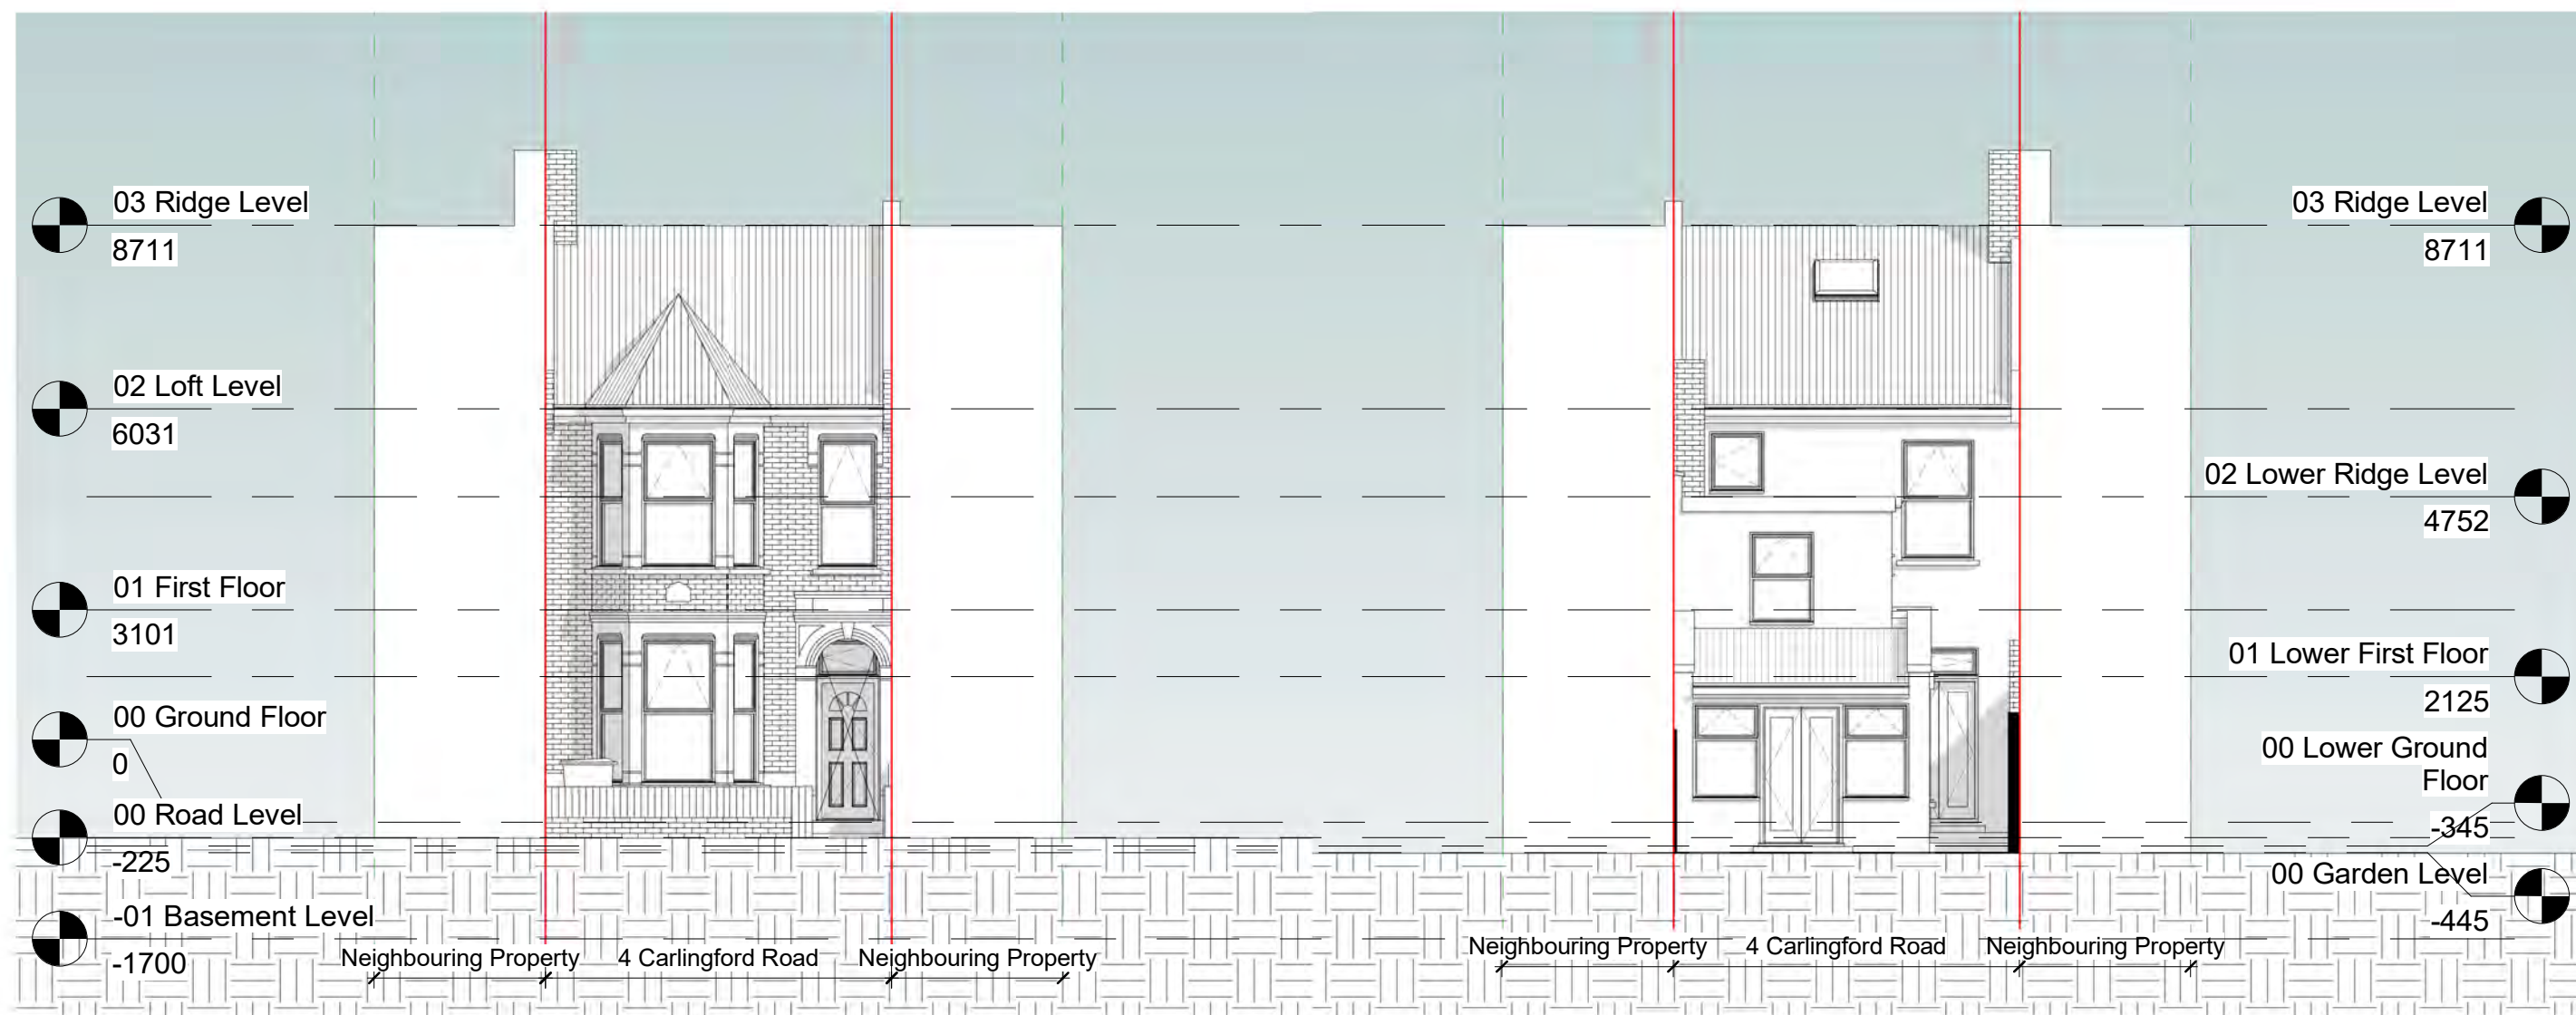


1 Front Elevation
1 : 100

2 Rear Elevation
1 : 100



NOTES: CONTRACTORS MUST VERIFY ALL DIMENSIONS AT THE SITE BEFORE COMMENCING ANY WORK. NO CONSTRUCTION WORK BEFORE BUILDING CONTROL APPROVAL AND STRUCTURAL ENGINEER CONFIRMATION. ANY DISCREPANCIES TO BE REPORTED TO GRIDKUNE. ALL DRAWINGS ARE TO BE READ IN CONJUNCTION WITH ALL RELEVANT DRAWINGS AND SPECIFICATIONS.	Rev	Description	Date	PROJECT TITLE 4 Carlingford Road N15 3EH			DRAWING TITLE Proposed Front and Rear Elevations		
				Date January 2024	Project number 7917	Drawing number PR-E002	CLIENT		
							Scale (@ A3) 1 : 100	Drawn by Sara	

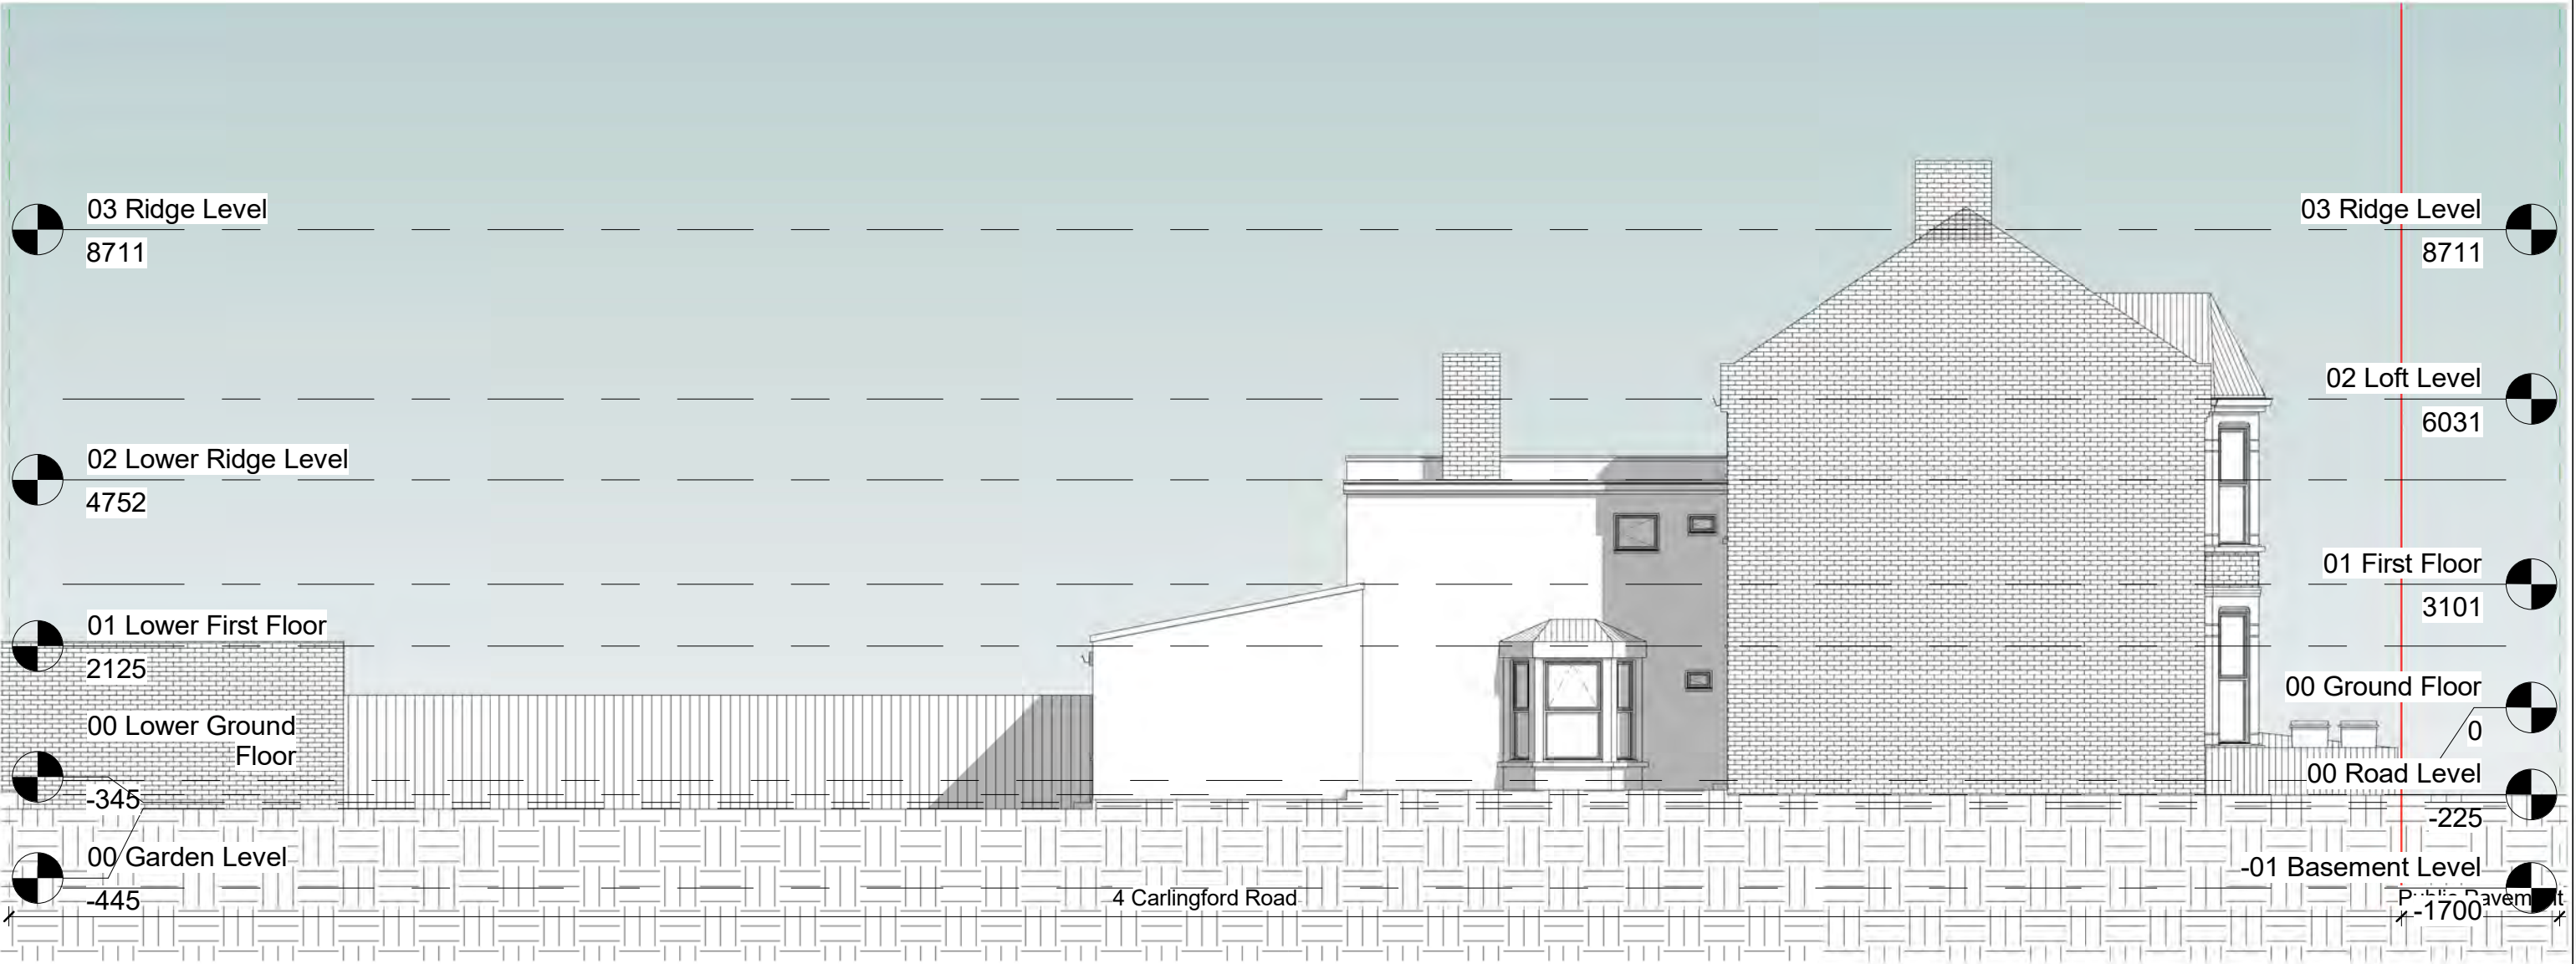


1

Side Elevation

1 : 100




NOTES: CONTRACTORS MUST VERIFY ALL DIMENSIONS AT THE SITE BEFORE COMENCING ANY WORK. NO CONSTRUCTION WORK BEFORE BUILDING CONTROL APPROVAL AND STRUCTURAL ENGINEER CONFIRMATION. ANY DISCREPANCIES TO BE REPORTED TO GRIDKUNE. ALL DRAWINGS ARE TO BE READ IN CONJUNCTION WITH ALL RELEVANT DRAWINGS AND SPECIFICATIONS.	Rev	Description	Date	PROJECT TITLE			DRAWING TITLE		
				4 Carlingford Road			Proposed Side Elevation		
				N15 3EH			CLIENT		
				Date	Project number	Drawing number	Scale (@ A3)	Drawn by	
				January 2024	7917	PR-E003	1 : 100	Sara	

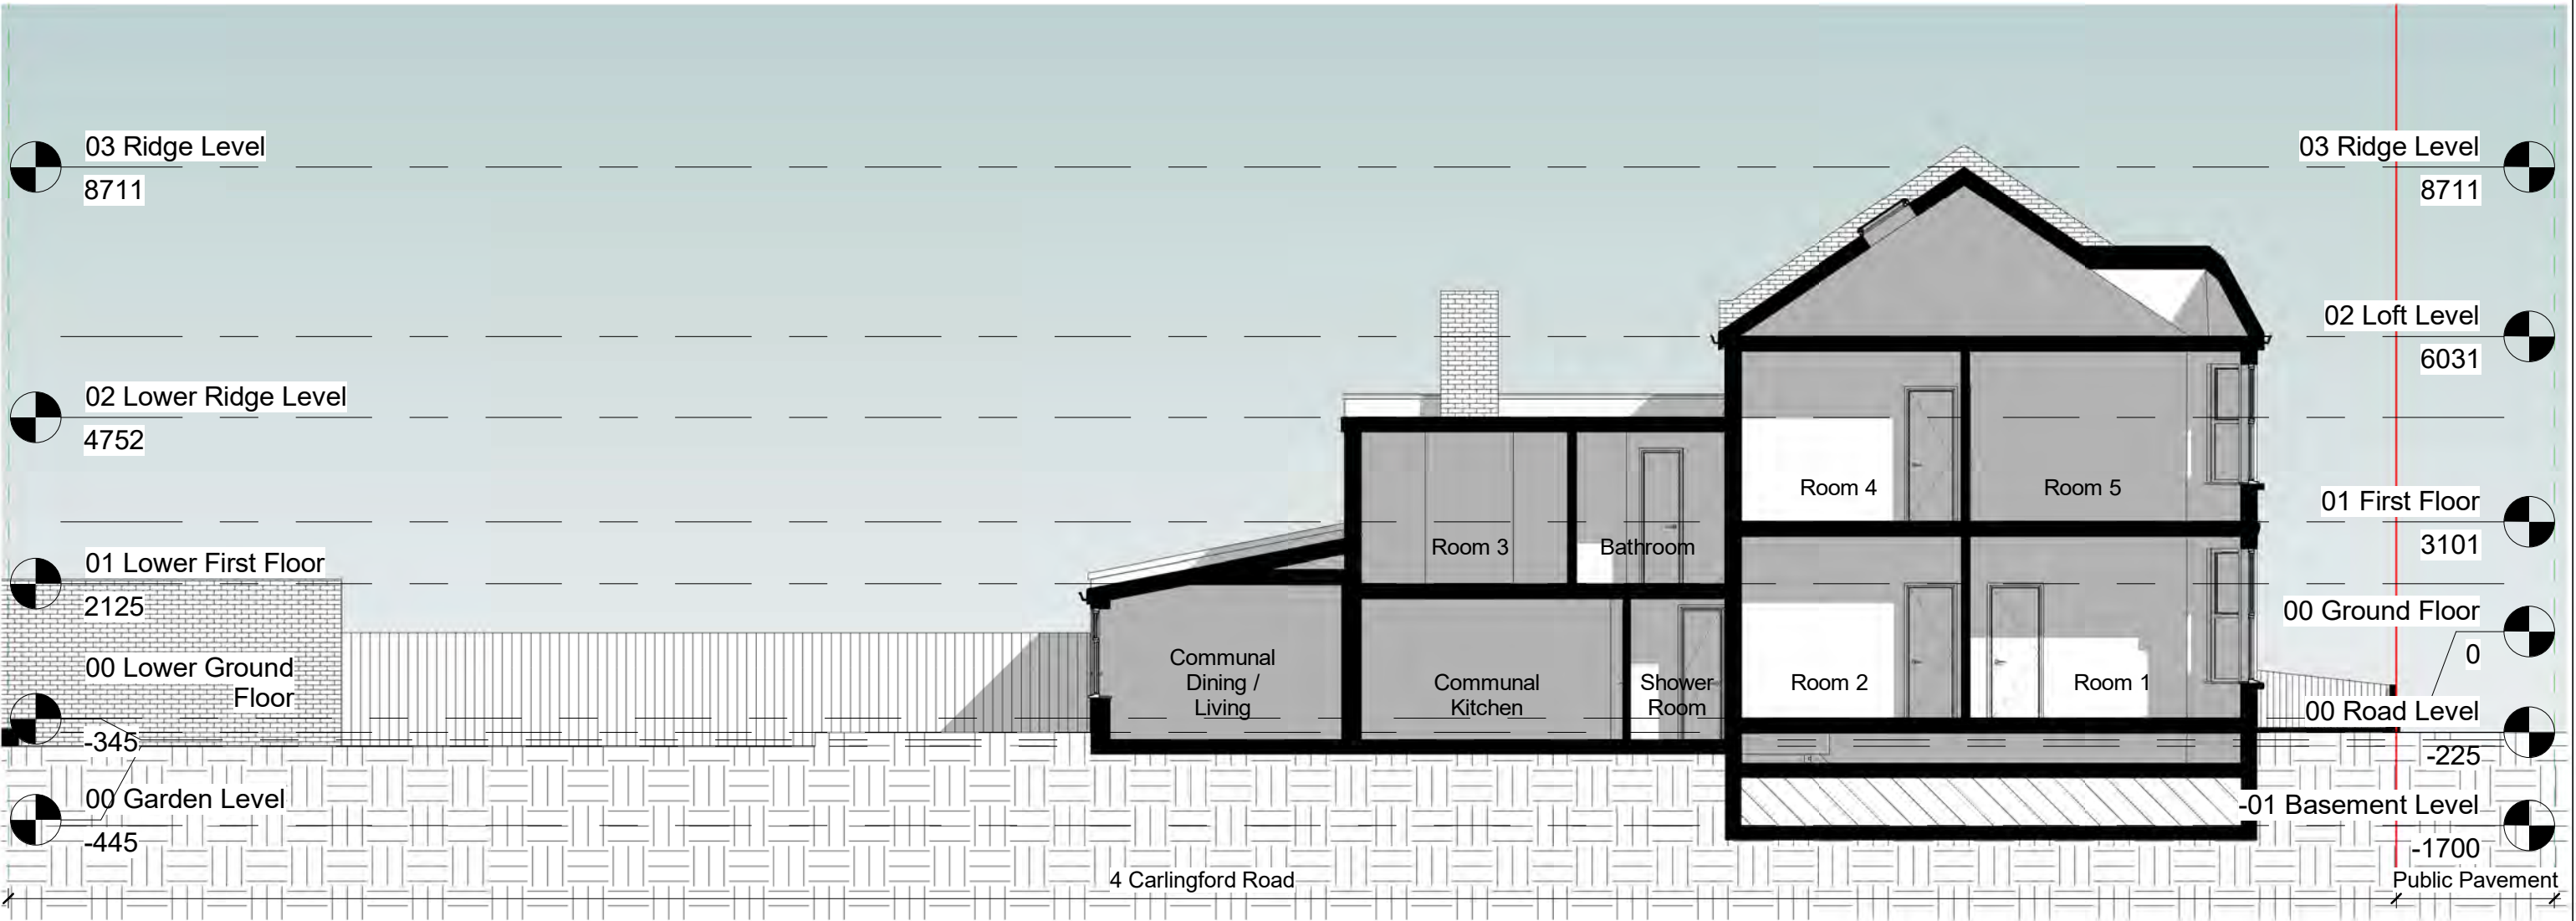



1

Section AA

1 : 100

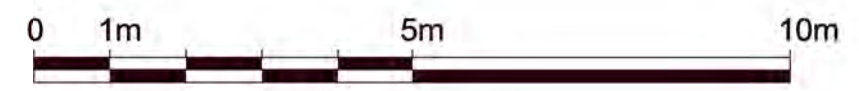

NOTES. CONTRACTORS MUST VERIFY ALL DIMENSIONS AT THE SITE BEFORE COMENCING ANY WORK. NO CONSTRUCTION WORK BEFORE BUILDING CONTROL APPROVAL AND STRUCTURAL ENGINEER CONFIRMATION. ANY DISCREPANCIES TO BE REPORTED TO GRIDKUNE. ALL DRAWINGS ARE TO BE READ IN CONJUNCTION WITH ALL RELEVANT DRAWINGS AND SPECIFICATIONS.	Rev	Description	Date	PROJECT TITLE			DRAWING TITLE		
				4 Carlingford Road N15 3EH			Proposed Section		
							CLIENT		
				Date	Project number	Drawing number	Scale (@ A3)	Drawn by	
				January 2024	7917	PR-S001	1 : 100	Sara	

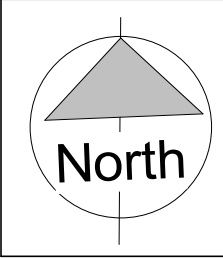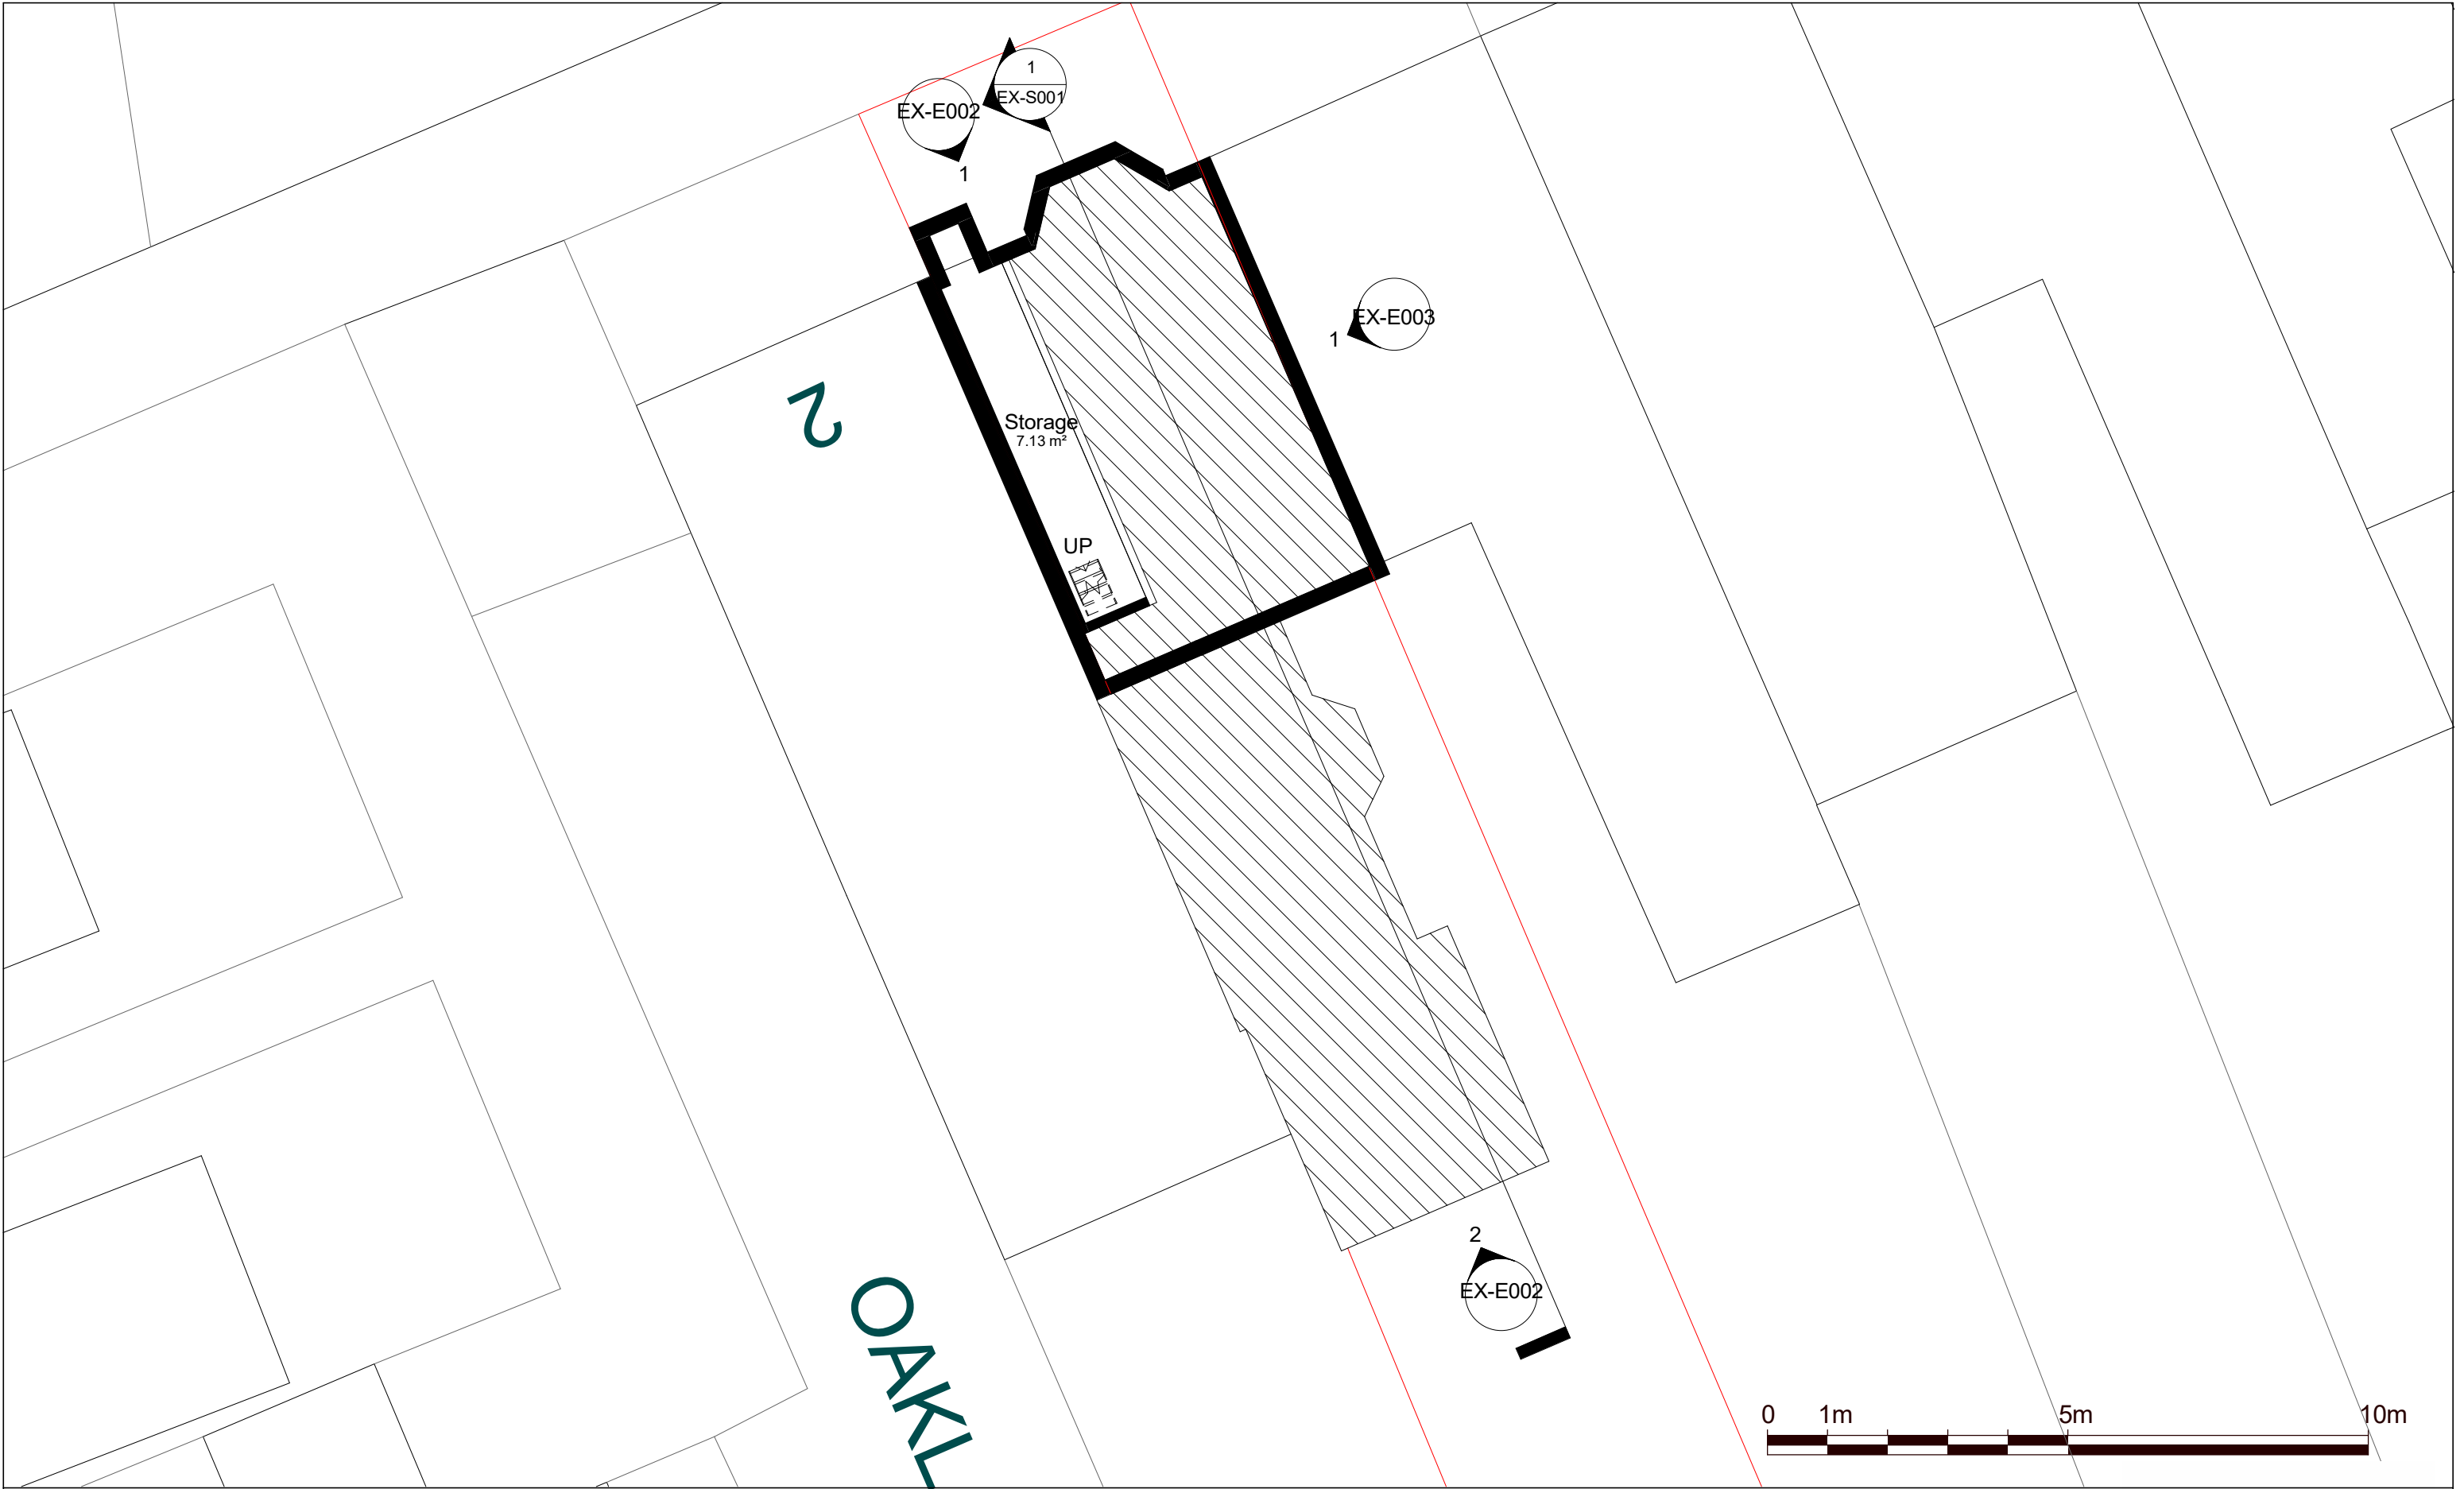

NOTES.
CONTRACTORS MUST VERIFY ALL DIMENSIONS
AT THE
SITE BEFORE COMENCING ANY WORK.

NO CONSTRUCTION WORK BEFORE BUILDING
CONTROL
APPROVAL AND STRUCTURAL ENGINEER
CONFIRMATION.

ANY DISCREPANCIES TO BE REPORTED TO
GRIDKUNE.
ALL DRAWINGS ARE TO BE READ IN
CONJUNCTION WITH
ALL RELEVANT DRAWINGS AND
SPECIFICATIONS.


Rev	Description	Date

PROJECT TITLE 4 Carlingford Road N15 3EH		
Date January 2024	Project number 7917	Drawing number PR-P001

DRAWING TITLE Proposed Basement Floor Plan	
CLIENT	
Scale (@ A3) 1 : 100	Drawn by Sara





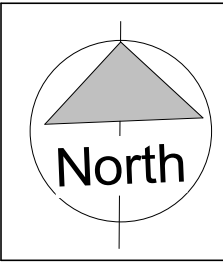


North

NOTES:
CONTRACTORS MUST VERIFY ALL DIMENSIONS AT THE SITE BEFORE COMENCING ANY WORK.
NO CONSTRUCTION WORK BEFORE BUILDING CONTROL APPROVAL AND STRUCTURAL ENGINEER CONFIRMATION.
ANY DISCREPANCIES TO BE REPORTED TO GRIDKUNE.
ALL DRAWINGS ARE TO BE READ IN CONJUNCTION WITH ALL RELEVANT DRAWINGS AND SPECIFICATIONS.

Rev	Description	Date

PROJECT TITLE			DRAWING TITLE		
4 Carlingford Road N15 3EH			Proposed Ground Floor Plan		
			CLIENT		
Date January 2024	Project number 7917	Drawing number PR-P002	Scale (@ A3) 1 : 100	Drawn by Sara	

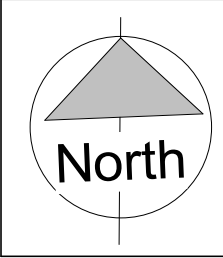

NOTES:
CONTRACTORS MUST VERIFY ALL DIMENSIONS
AT THE
SITE BEFORE COMENCING ANY WORK.

NO CONSTRUCTION WORK BEFORE BUILDING
CONTROL
APPROVAL AND STRUCTURAL ENGINEER
CONFIRMATION.

ANY DISCREPANCIES TO BE REPORTED TO
GRIDKUNE.
ALL DRAWINGS ARE TO BE READ IN
CONJUNCTION WITH
ALL RELEVANT DRAWINGS AND
SPECIFICATIONS.

Rev	Description	Date

PROJECT TITLE		
4 Carlingford Road N15 3EH		
Date January 2024	Project number 7917	Drawing number PR-P003

DRAWING TITLE	
Proposed First Floor Plan	
CLIENT	
Scale (@ A3) 1 : 100	Drawn by Sara





1 **OS Map**
1 : 1250



 **Property Boundary**

Boundary Area: 244 m²



2 **Location Plan**
1 : 200



NOTES: CONTRACTORS MUST VERIFY ALL DIMENSIONS AT THE SITE BEFORE COMENCING ANY WORK. NO CONSTRUCTION WORK BEFORE BUILDING CONTROL APPROVEL AND STRUCTURAL ENGINEER CONFIRMATION. ANY DISCREPANCIES TO BE REPORTED TO GRIDKUNE. ALL DRAWINGS ARE TO BE READ IN CONJUNCTION WITH ALL RELEVANT DRAWINGS AND SPECIFICATIONS.	Rev	Description	Date	PROJECT TITLE			DRAWING TITLE		
				4 Carlingford Road N15 3EH			Proposed OS Map and Location Plan		
							CLIENT		
				Date	Project number	Drawing number	Scale (@ A3)	Drawn by	
				January 2024	7917	PR-L001	As indicated	Sara	