


Location Plan

Site Address: 61, Hewitt Avenue, Wood Green, London, N22 6QH

Date Produced: 02-Mar-2024

Scale: 1:1250 @A4

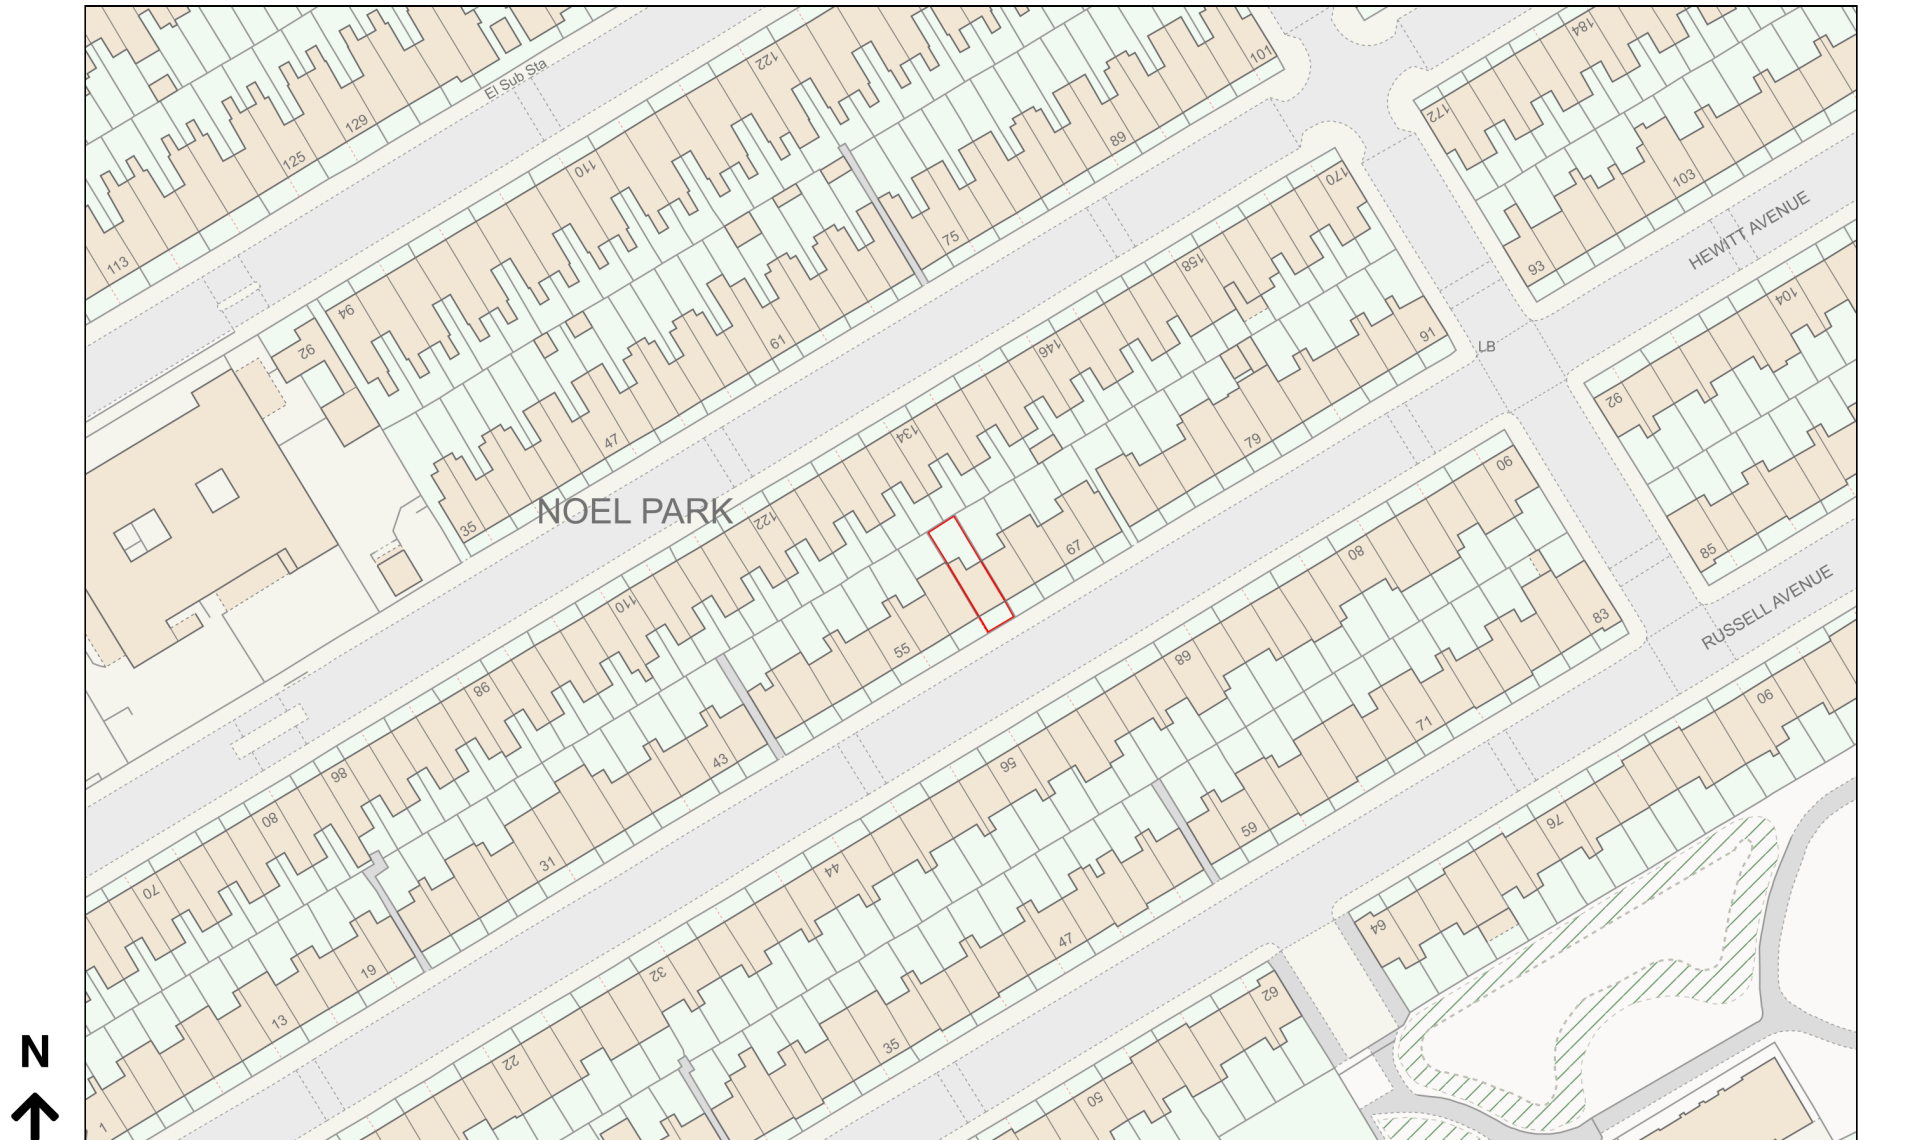

Planning Portal Reference: PP-12804434v1

0 50
Metres