



Notes.

- 1 This drawing to be read in conjunction with all relevant drawings. Any discrepancies found to be notified to the Supervising Officer immediately
- 2 Only figured dimensions to be used for constructional purposes
- 3 All works to be carried with all relevant local authority approvals and to the satisfaction of the building control inspector. existing structure to be opened for inspection if required, all dimensions are to be checked on site prior to commencement of works.
- 4 This drawing is copyright of JND & can not be reproduced without JND's approval

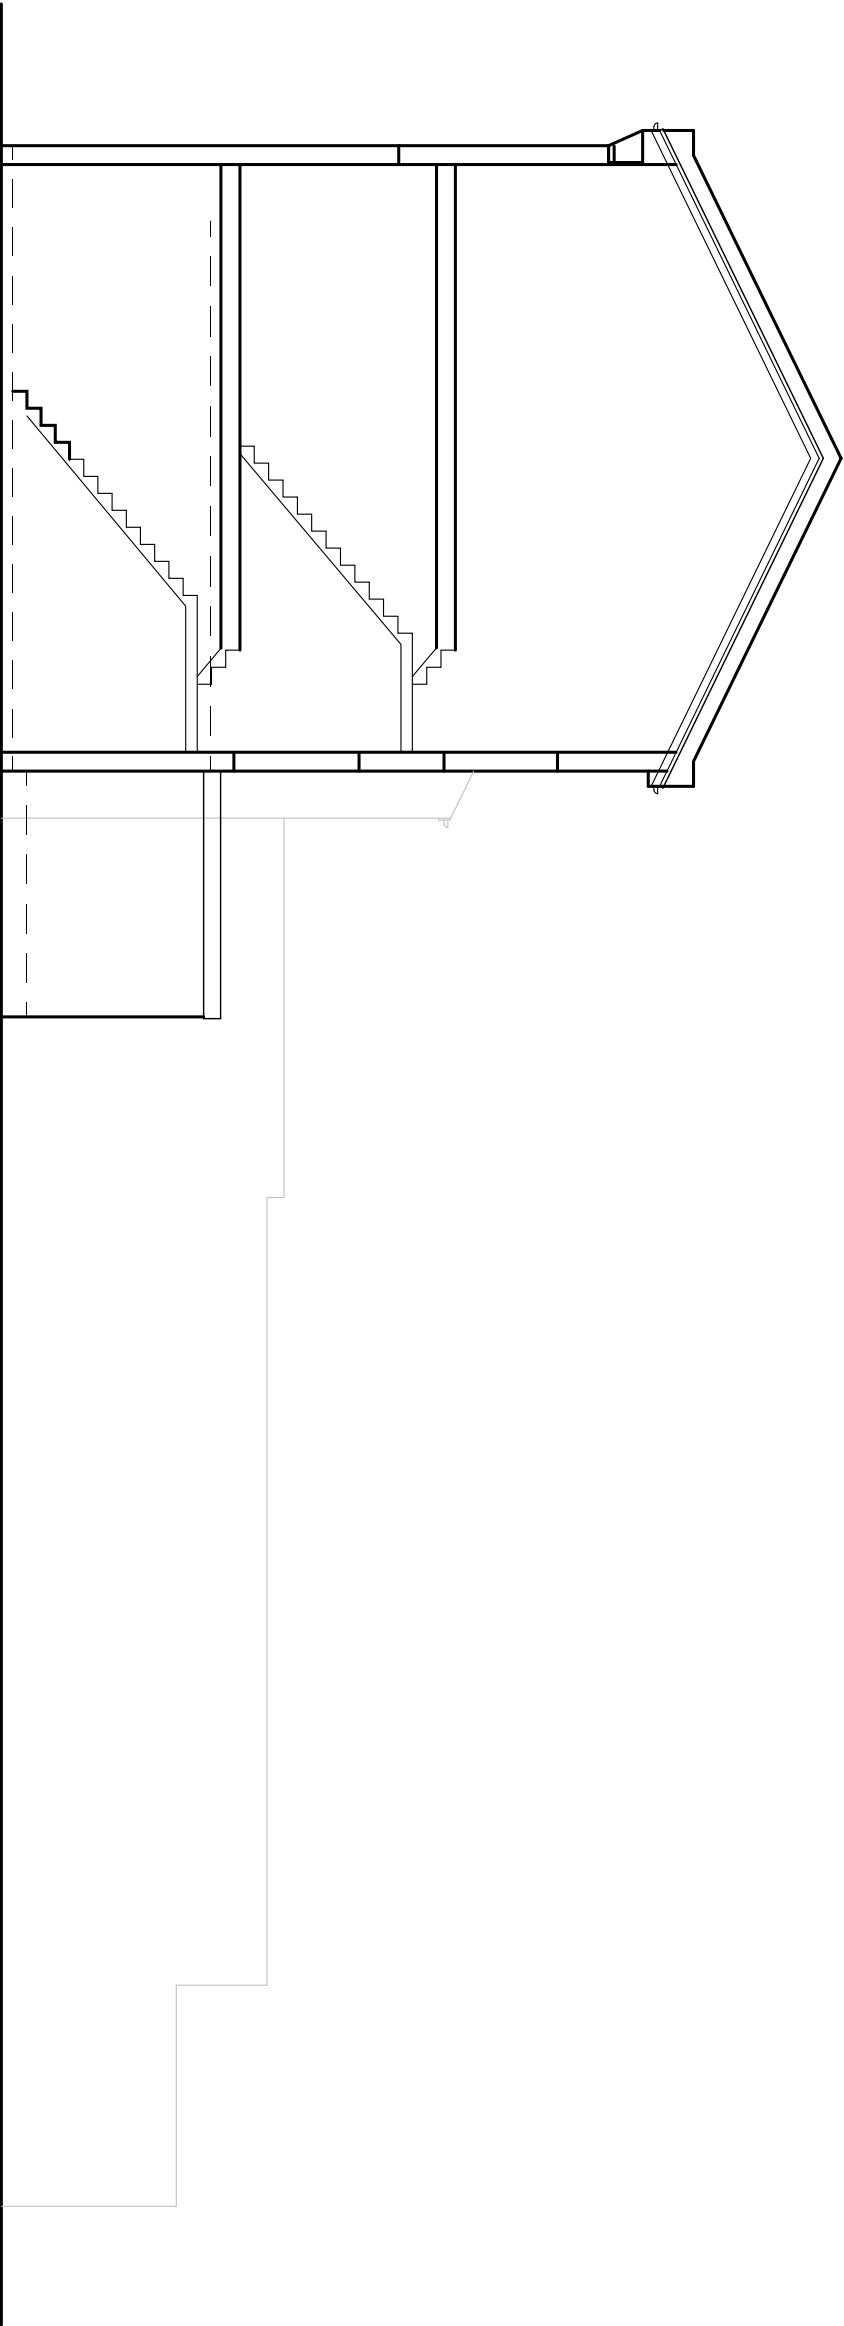

EXISTING SECTION XX

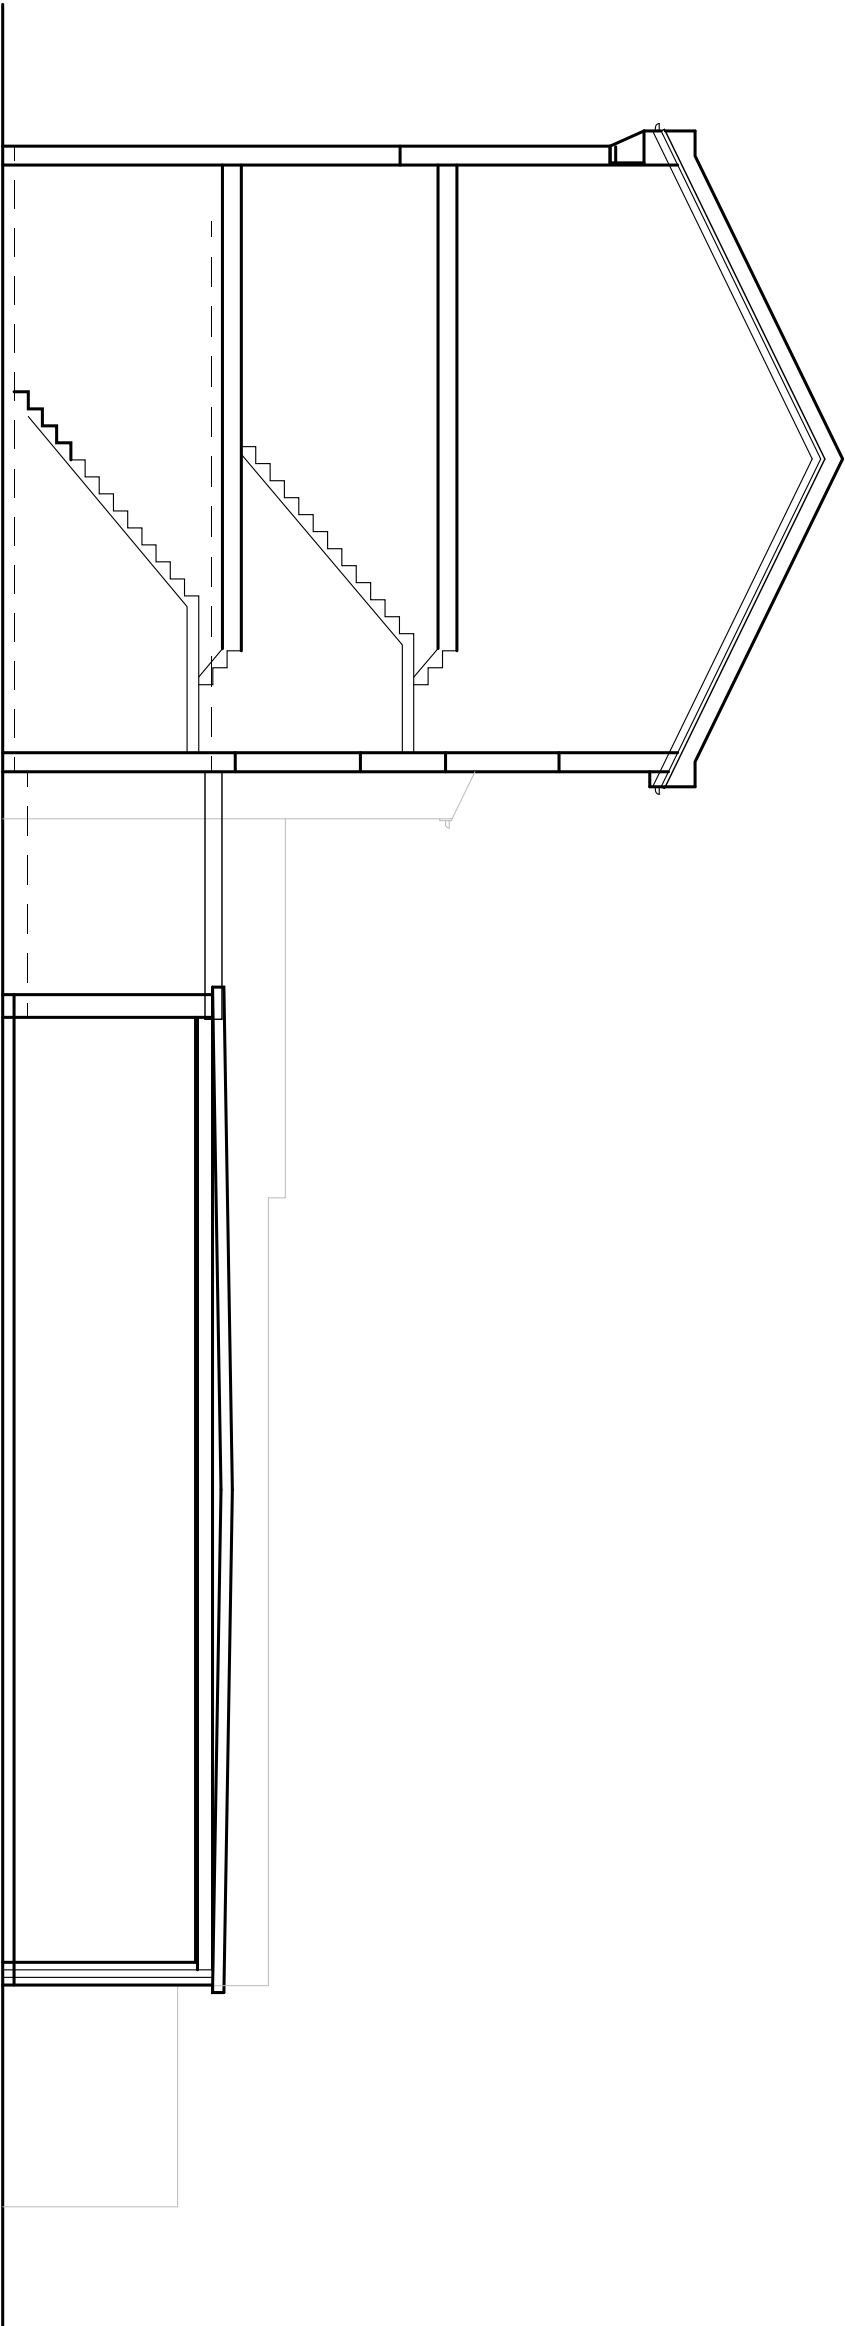

PROPOSED SECTION XX



REV	AMENDMENT	DATE



JND² Designs

DESIGN, ARCHITECTURE, PLANNING AND PROJECT MANAGING CONSULTANTS

Client: MR. A. SWATI

Project: SINGLE STOREY REAR EXTENSION
AT 83, BROAD LANE, LONDON, N15 4DW

Title: EXISTING & PROPOSED SECTION XX

Scale: 1:100 @ A3	Date: FEB 2024
Drawn: J P	Checked: J C
Dwg. No JND / 1352 / 15	Rev-