


Notes.

- 1 This drawing to be read in conjunction with all relevant drawings. Any discrepancies found to be notified to the Supervising Officer immediately
- 2 Only figured dimensions to be used for constructional purposes
- 3 All works to be carried with all relevant local authority approvals and to the satisfaction of the building control inspector; existing structure to be opened for inspection if required, all dimensions are to be checked on site prior to commencement of works.
- 4 This drawing is copyright of JND & can not be reproduced without JND's approval
THIS IS A PLANNING DRAWING ONLY

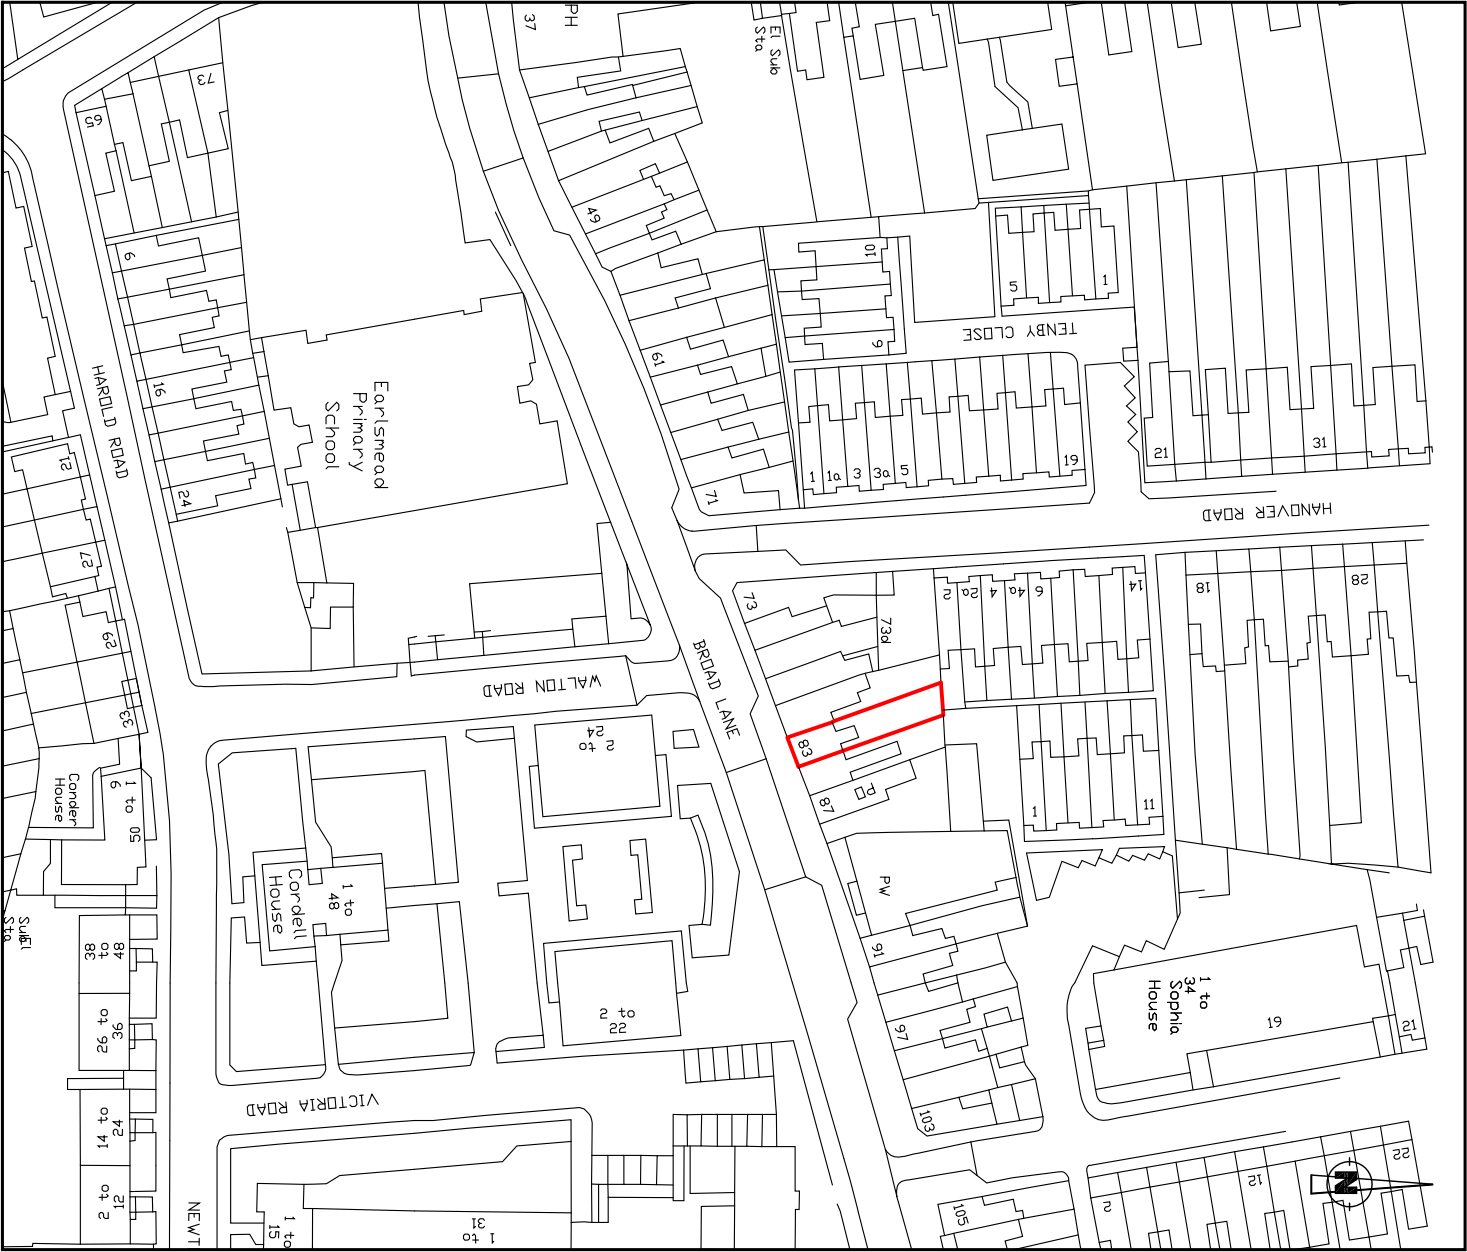

LOCATION PLAN

1:1250



1:1250



BLOCK PLAN

1:500



1:500



JND² Designs
DESIGN, ARCHITECTURE, PLANNING AND
PROJECT MANAGING CONSULTANTS

Client: **MR. A. SWATI**

Project: **SINGLE STOREY REAR EXTENSION
AT
83, BROAD LANE, LONDON,
N15 4DW**

Title:

LOCATION AND BLOCK PLAN

Scale: 1:500, 1:1250 @A3 Date: FEB 2024

Drawn: J P Checked: J C

Drg. No JND / 1352/ 14

REV	AMENDMENT	DATE
-----	-----------	------