


Location Plan

Site Address: 27, Woodside Avenue, Hornsey, London, N6 4SP



Date Produced: 04-Mar-2024

Scale: 1:1250 @A3

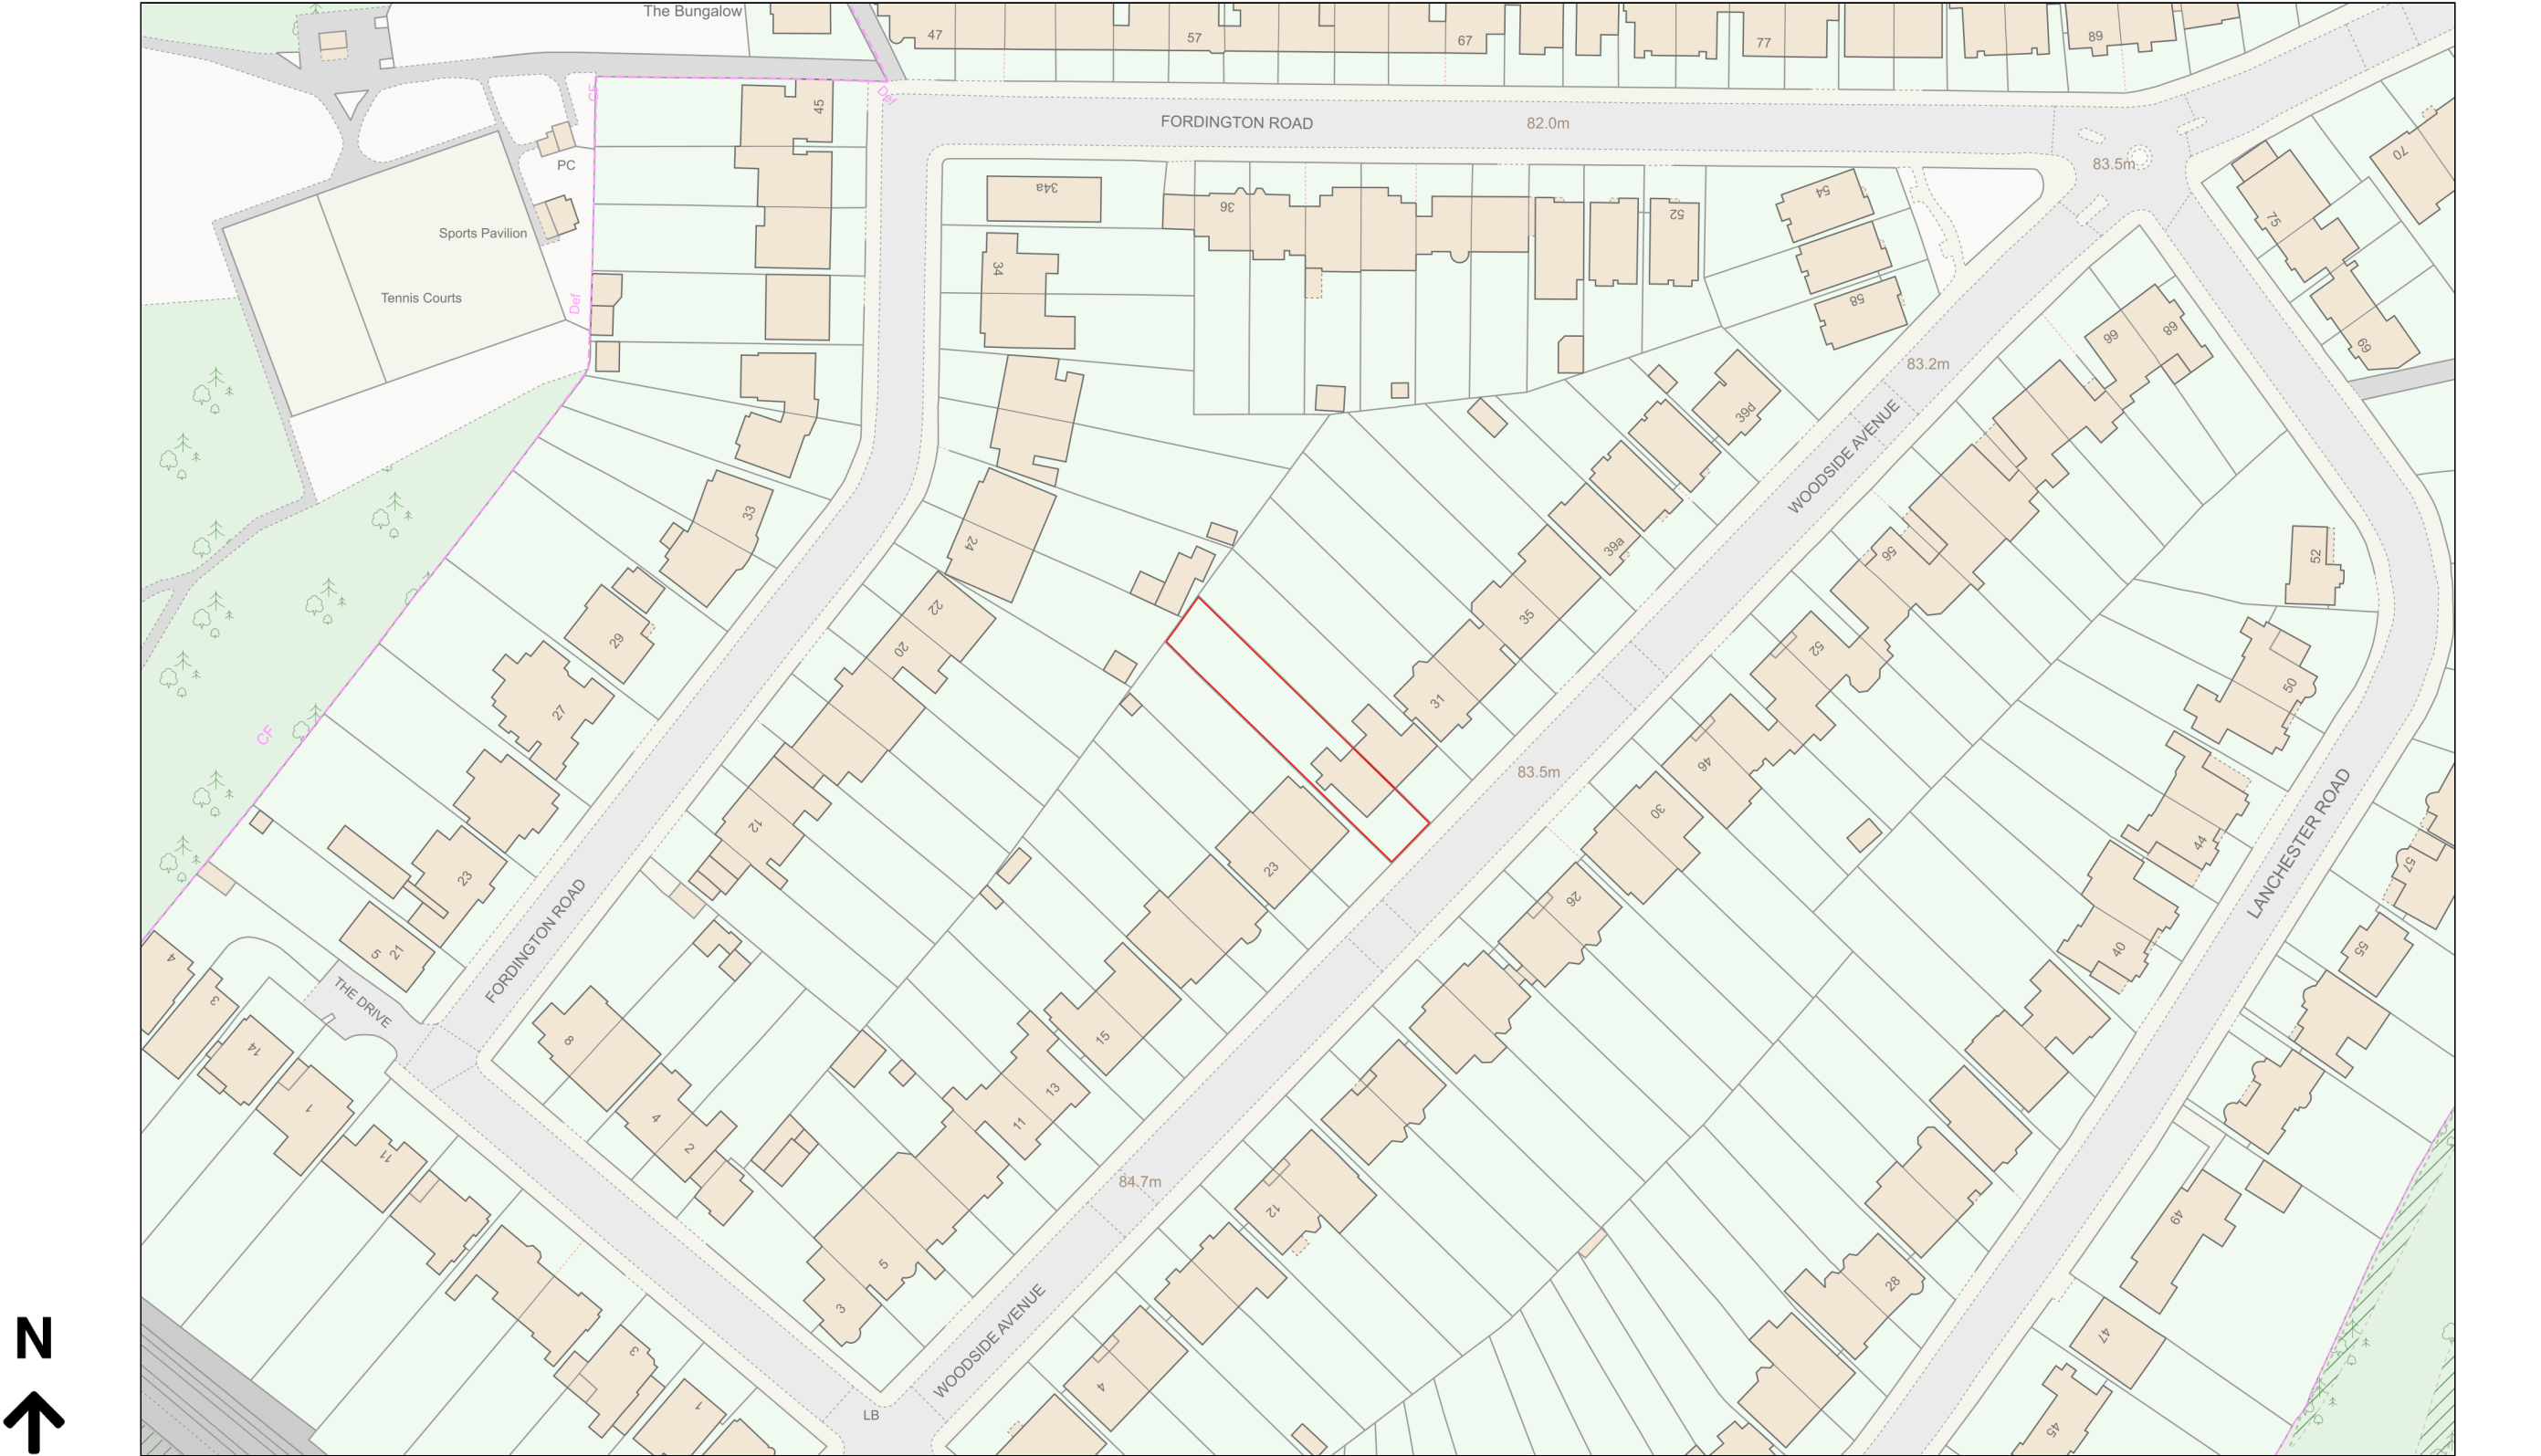

Planning Portal Reference: PP-12844605v1