
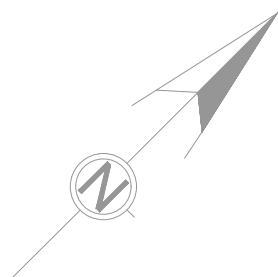


FEBRUARY 2024, ISSUED (RT)

	Existing structure
	Previously approved HGY/2023/2273
	Neighbouring property
	Porch extension

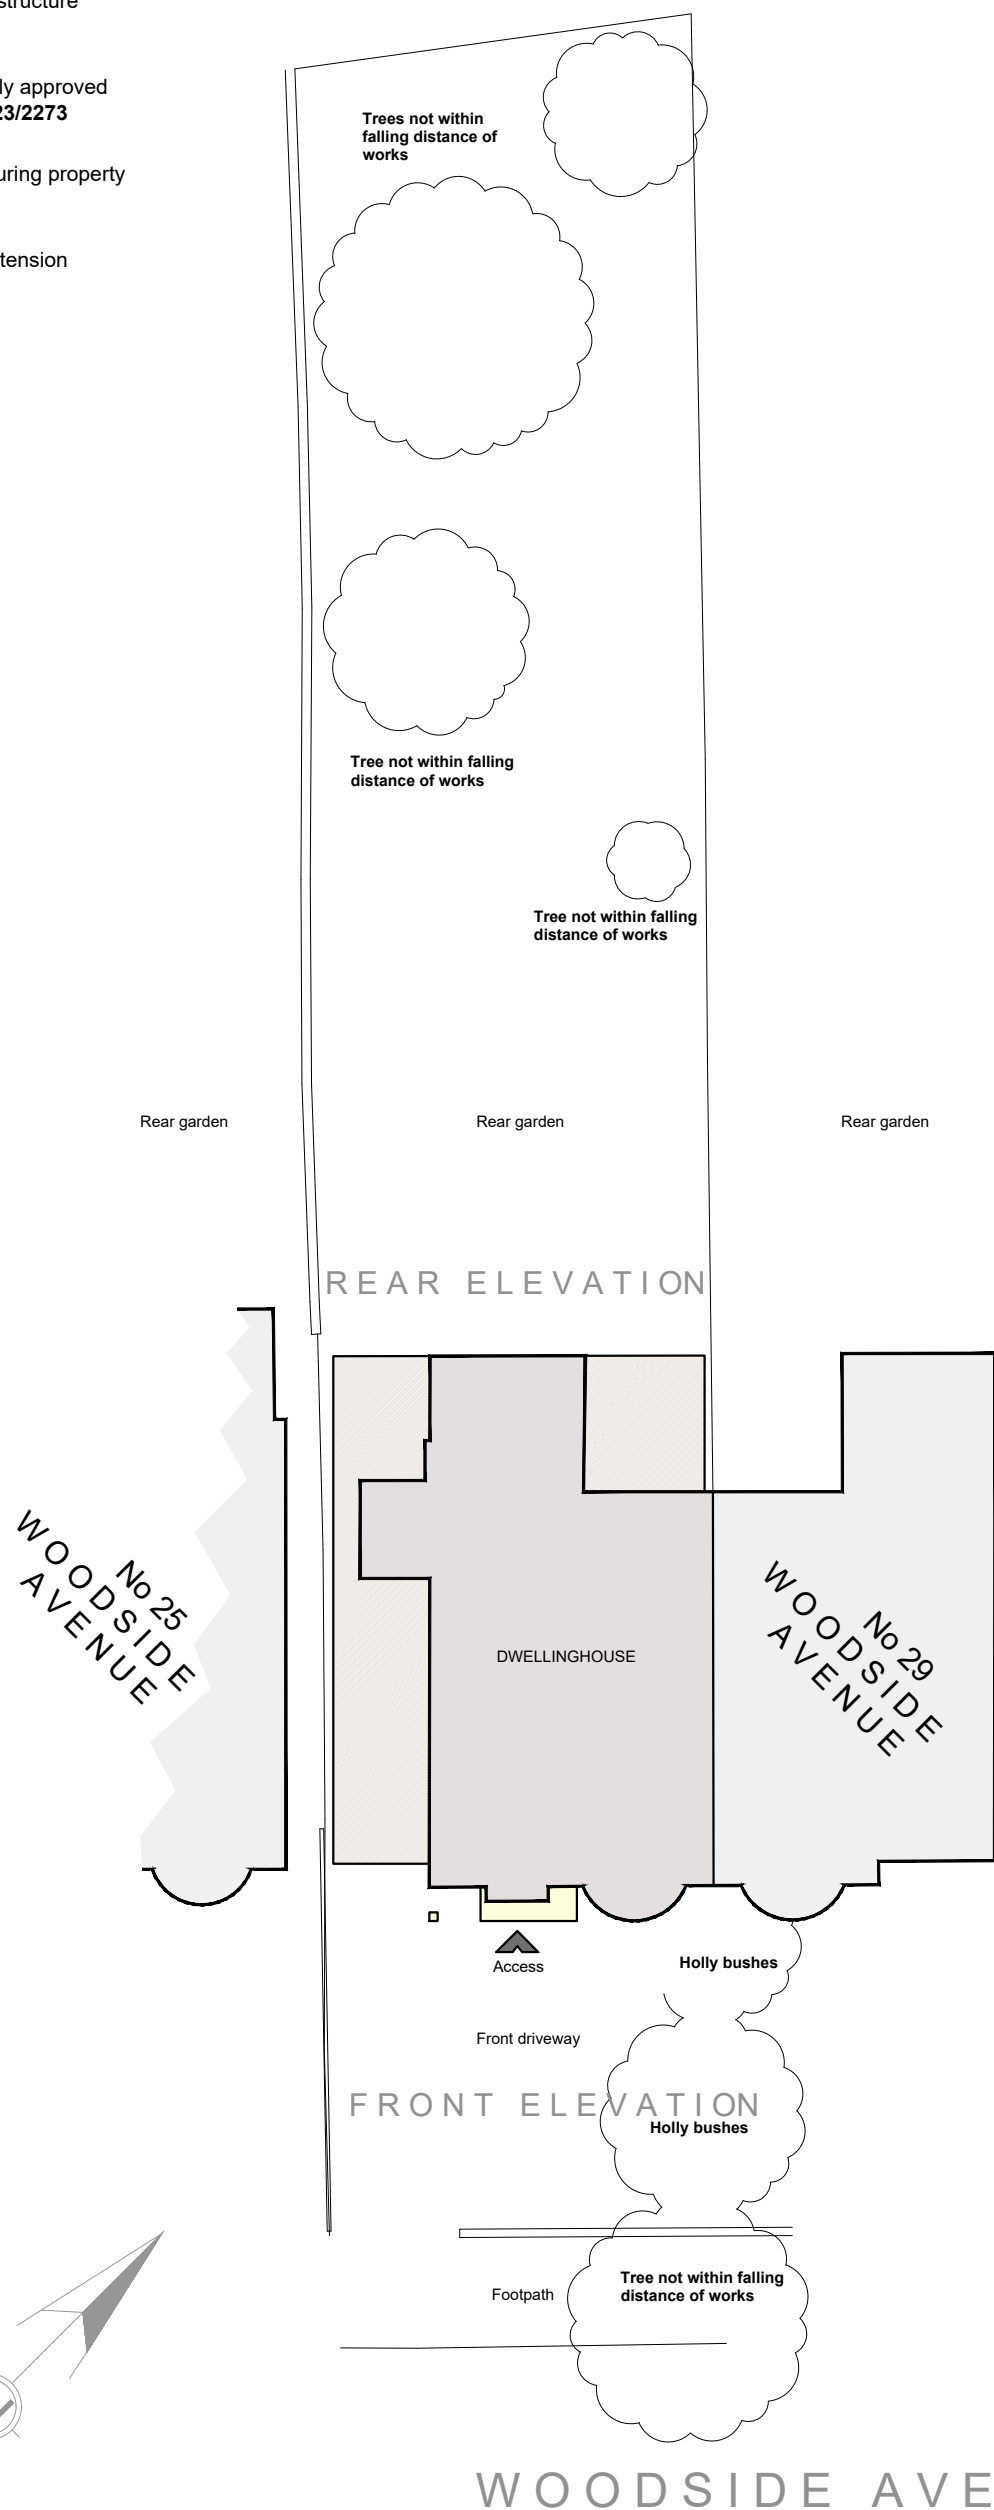

27 Woodside Ave London N6 4SP

RAHUL TAHEEM LTD		
 RAHUL TAHEEM LTD	RAHUL TAHEEM LTD, Registered in England and Wales : Company registration number 12238895. Director Rahul Taheem BSc (Hons), Grad Dip Arch, MA Arch. Registered address 39 Wakemans Hill Avenue, London, NW9 0TA.	
Notes		
Rev	Date	Comments
Notes - This drawing is for town planning purposes only. It is not to be used for construction or any other purpose. - The client is responsible for obtaining all statutory provisions including Building Regulations approval, works under the Party Wall Act 1996, and CDM Regulations 2015. - Any figured dimensions are based on limited survey information. All dimensions are to be verified by the contractor prior to the commencement of works. Any discrepancies to be reported immediately. -Any other discrepancies or omissions to be reported immediately		

Grey windows at junction of Woodside Ave and Lancaster Road



Grey windows at 3 Lancaster Road



Grey windows at Croftdown Lancaster Road



Black windows at 25 Fordington Road



Grey windows at 72 Woodside Avenue



Brown windows at 54 Woodside Avenue

0 5 10 20

1:200 (a3)