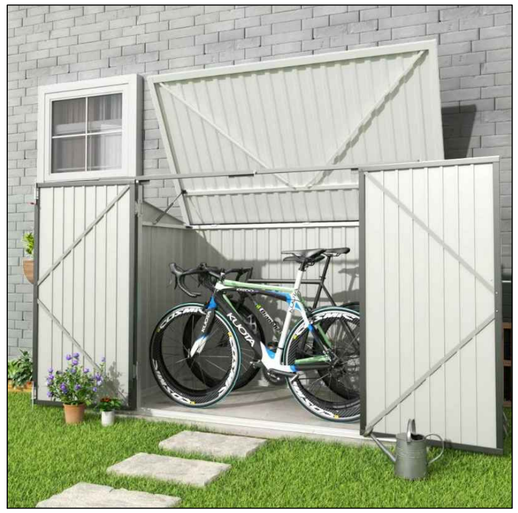

176CM W STEEL BIKE SHED

Features

Weather-resistant steel construction.
Sloping top prevents snow and water build-up.
Keeps bikes organized.
Lockable doors.

Specifications

Dimensions: 176cm W x 105cm D x 130cm H

Door Dimensions: 114cm W x 122cm H

Material: Steel

Finish:

Inside: Beige

Outside: Grey

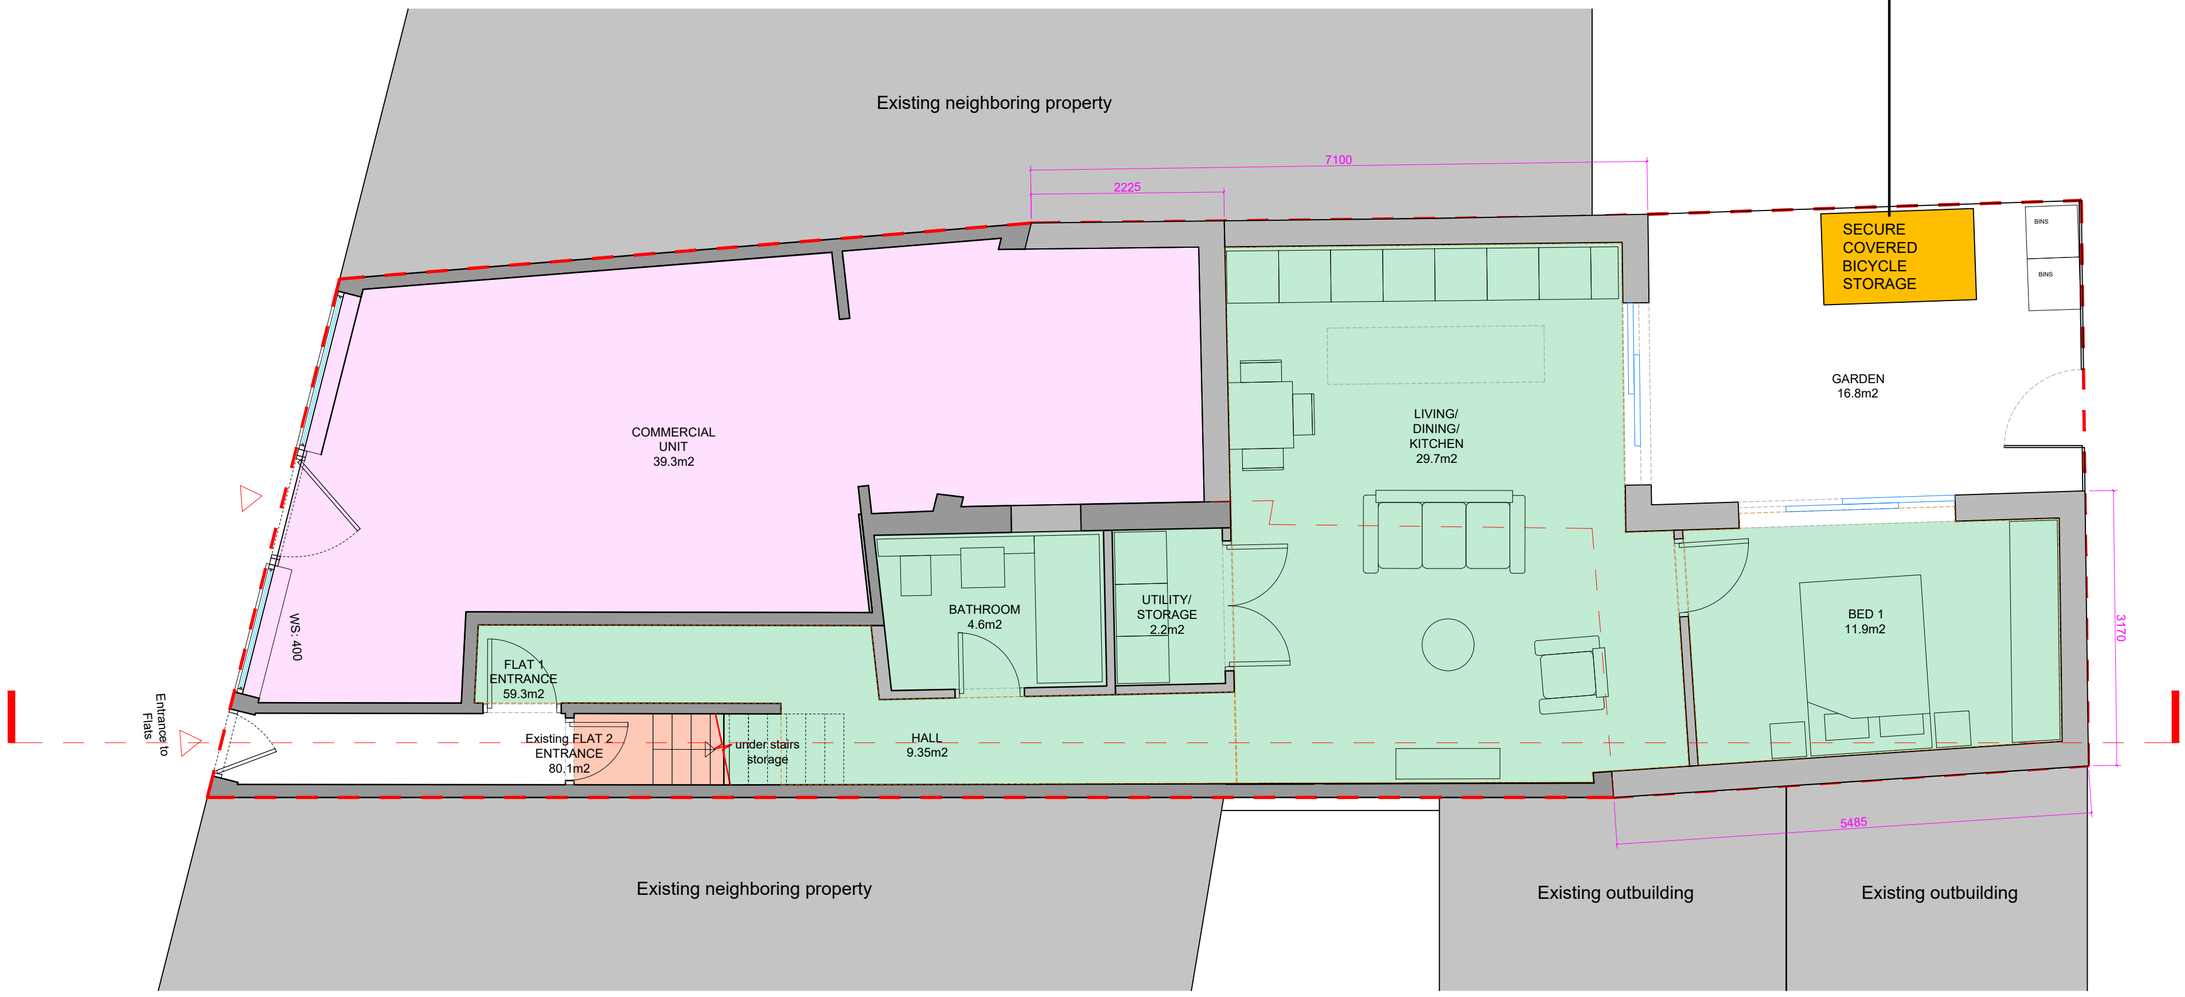

STATUS:	Rev No.	Date	Description	Drn by	Notes	Project:	Project description:	Drawing:	Date 31.05.2022	Drn. by A.A
PLANNING						473 Lordship Lane, London N22 5DJ	Loft conversion, rear ground floor extension and associated internal alterations to create 2nr flats and commercial unit	PROPOSED BICYCLE STORAGE	Sheet size A2	Rev. -
									Scale 1:50 @A2	Drg. No. 501

ALL DIMENSIONS TO BE CHECKED ON SITE. DO NOT SCALE FROM THIS DRAWING
EXCEPT FOR THE PURPOSES OF LOCAL AUTHORITY PLANNING
FULL COPYRIGHT REMAINS WITH STUDIO AA LTD

STUDIO AA
PLANNING | BUILDING CONTROL | ENGINEERING
tel: 07309 789 887
email: info@studioaa.co.uk
web: www.studioaa.co.uk