

Openreach Structures

- Joint Box
- Manhole
- Pole
- Pole (planned)
- Duct Tee
- Reducer
- Cabinet

Openreach Spans / Ducts

- Duct
- Duct (planned)

Developer-Proposed Structures

- Joint Box

Developer-Proposed Spans / Ducts

- D54 (90mm duct)
- D54 (90mm duct)

Developer-Proposed Equipment

- AGG
- CBT8
- FDP12
- SPLITTER (B)
- SPLITTER (C)


Address/Plot Number

1
A1

Splitter/CBT Ref

Western Road, Wood Green, London, UK, North London, N22 6XJ

25m

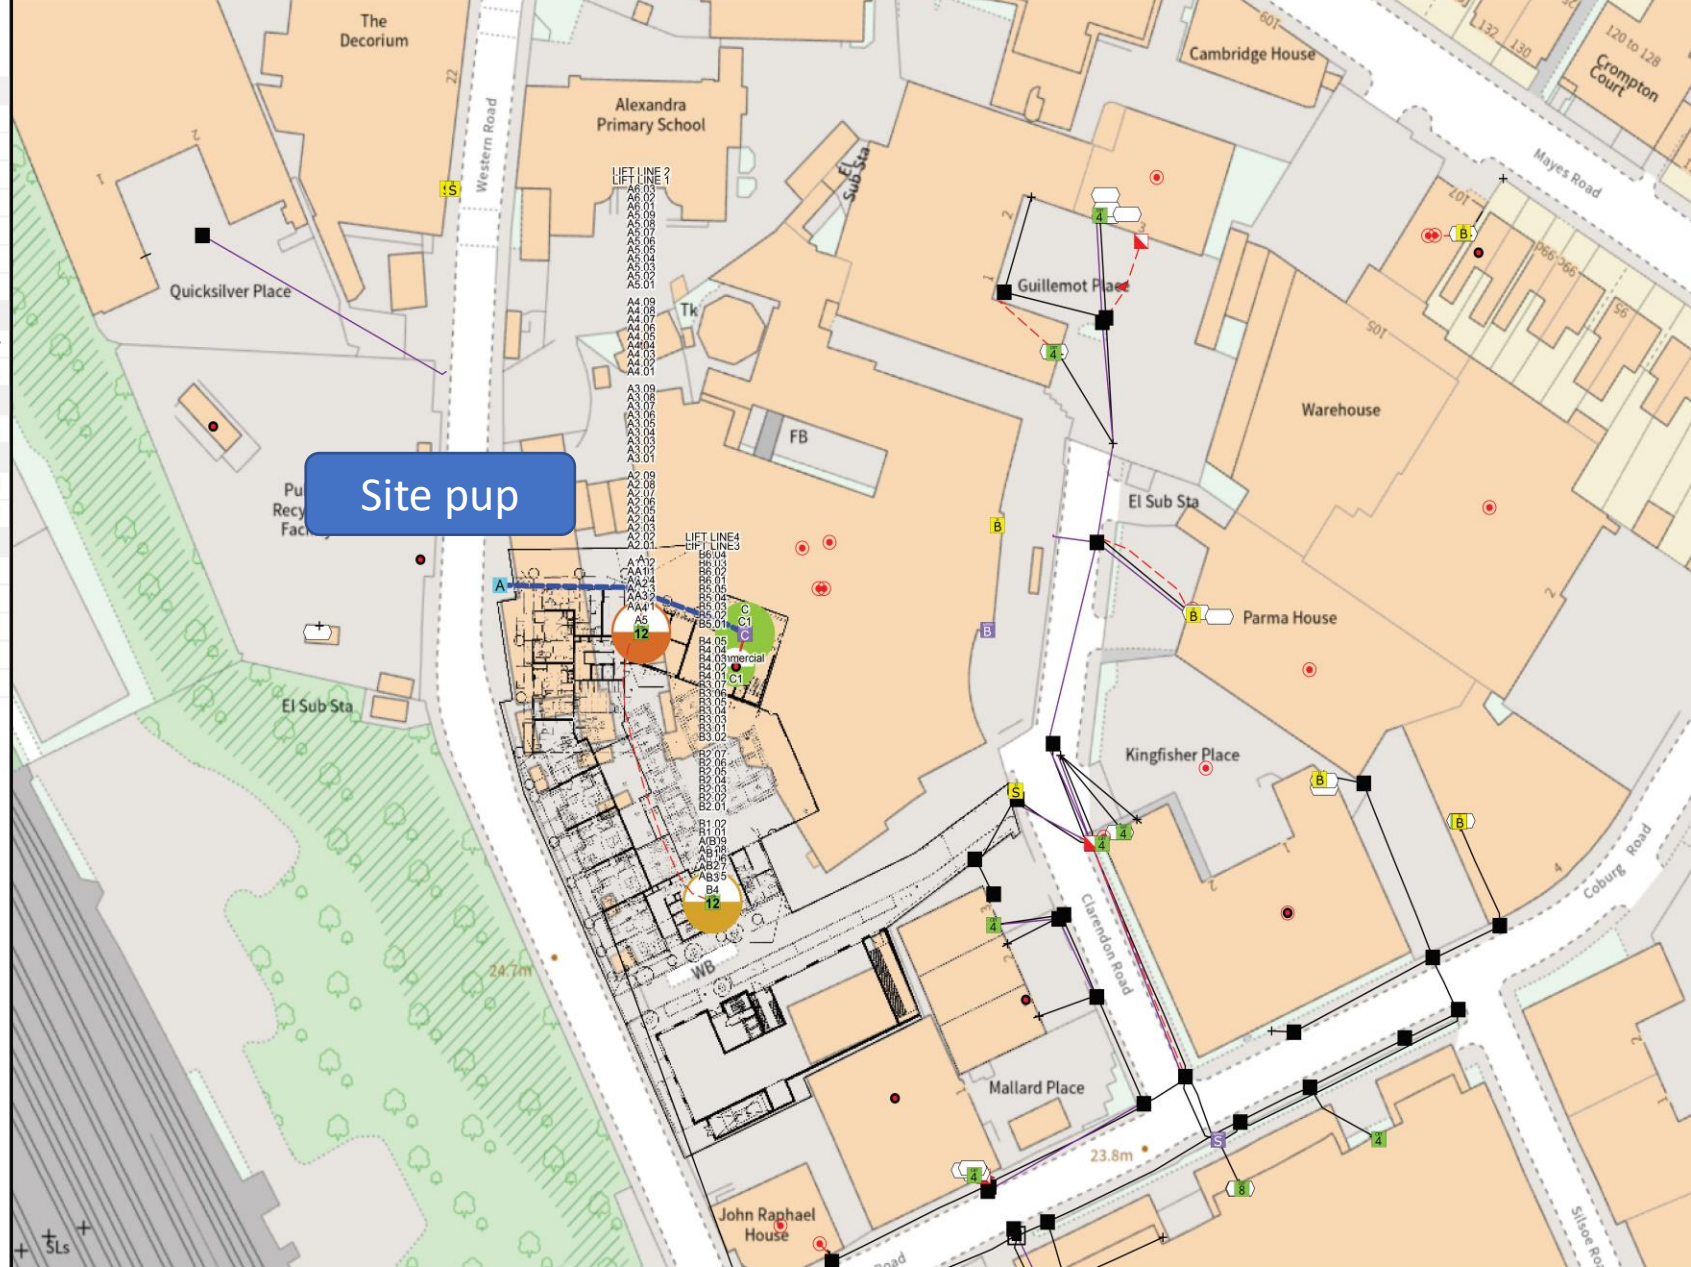

Site pup

Plant On Map

Work Order Name: LNBPK_L/BOW_L/BOW/00X

Proposal: OPENREACH CONNECTORISED FIBRE NETWORK

Self-Install: Yes

Remarks: Dummy Agg Node Placed

Important Notice - BT's joint boxes (JB and JUF) must be constructed in non carriageway situations only. If there is any deviation from this please contact your newSite Representative before work commences

© Crown copyright and database rights 2023 OS Licence No. 100210. You are permitted to use this data solely to enable you to respond to, or interact with, the organisation that provided you with the data. You are not permitted to copy, sub-licence, distribute or sell any of this data to third parties in any form.

Exchange Area: L/BOW
Planned By: Aman Tyagi
NSI: L/BOW/00X
Onsite Project ID: HVMDZ
Grid Ref: 530669190052
Date: 21/3/2023 11:28:01

Produced using Orion

