



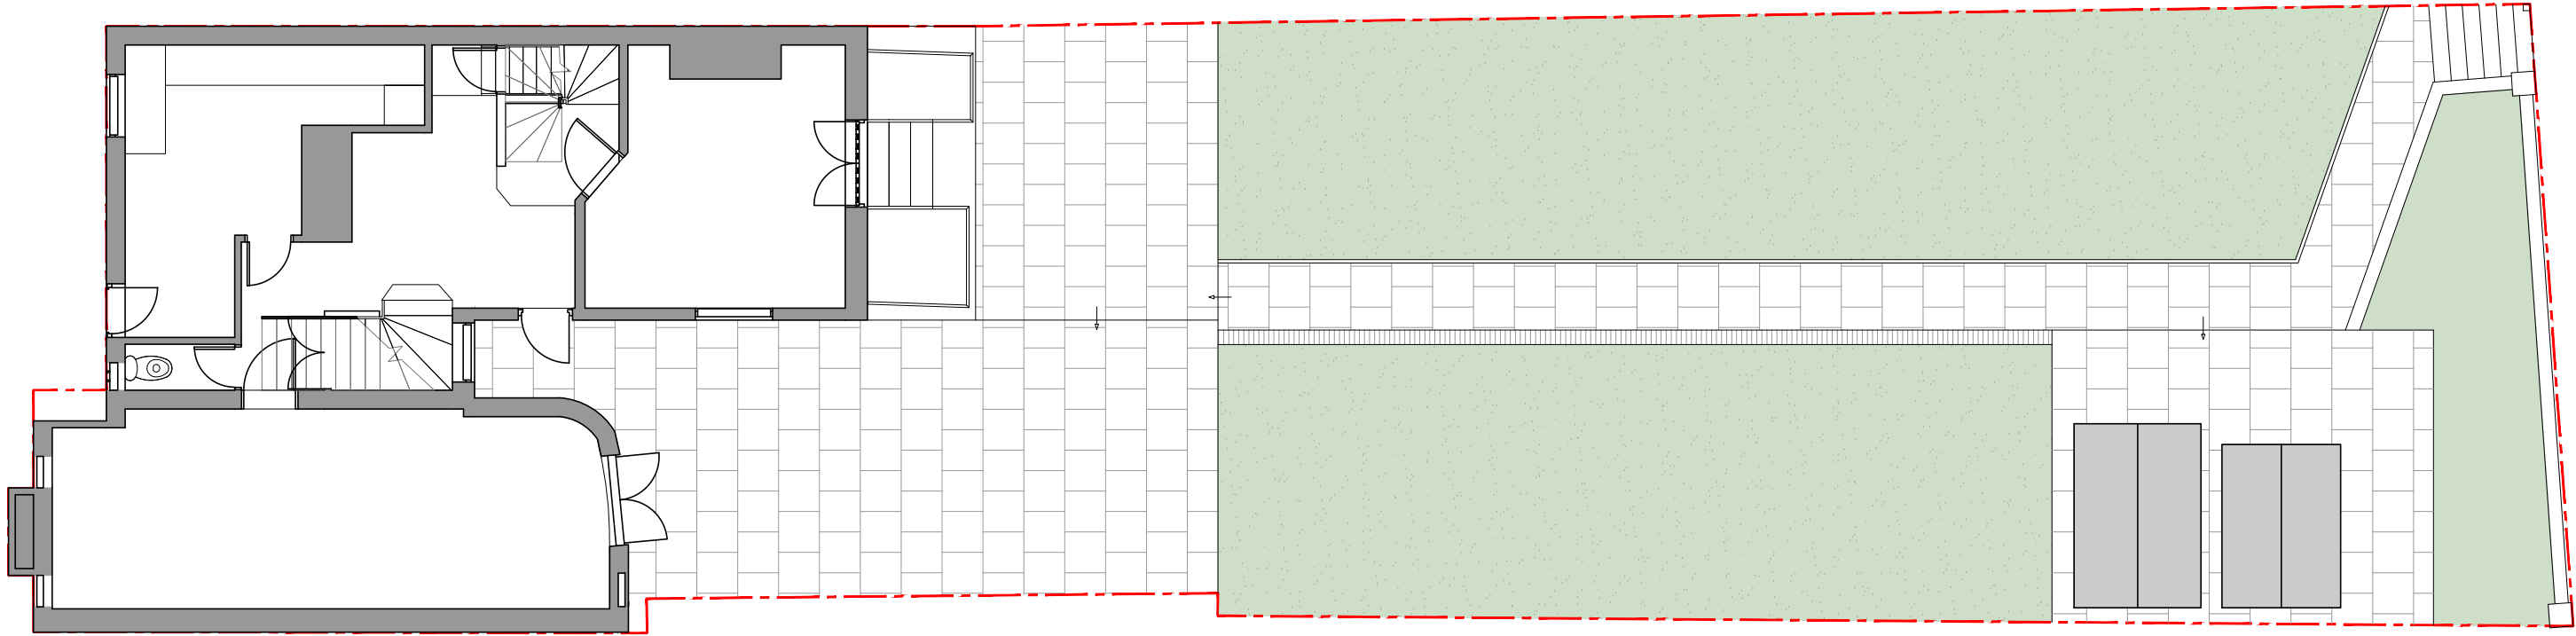

Existing Block Plan
Scale 1:100 @ A3

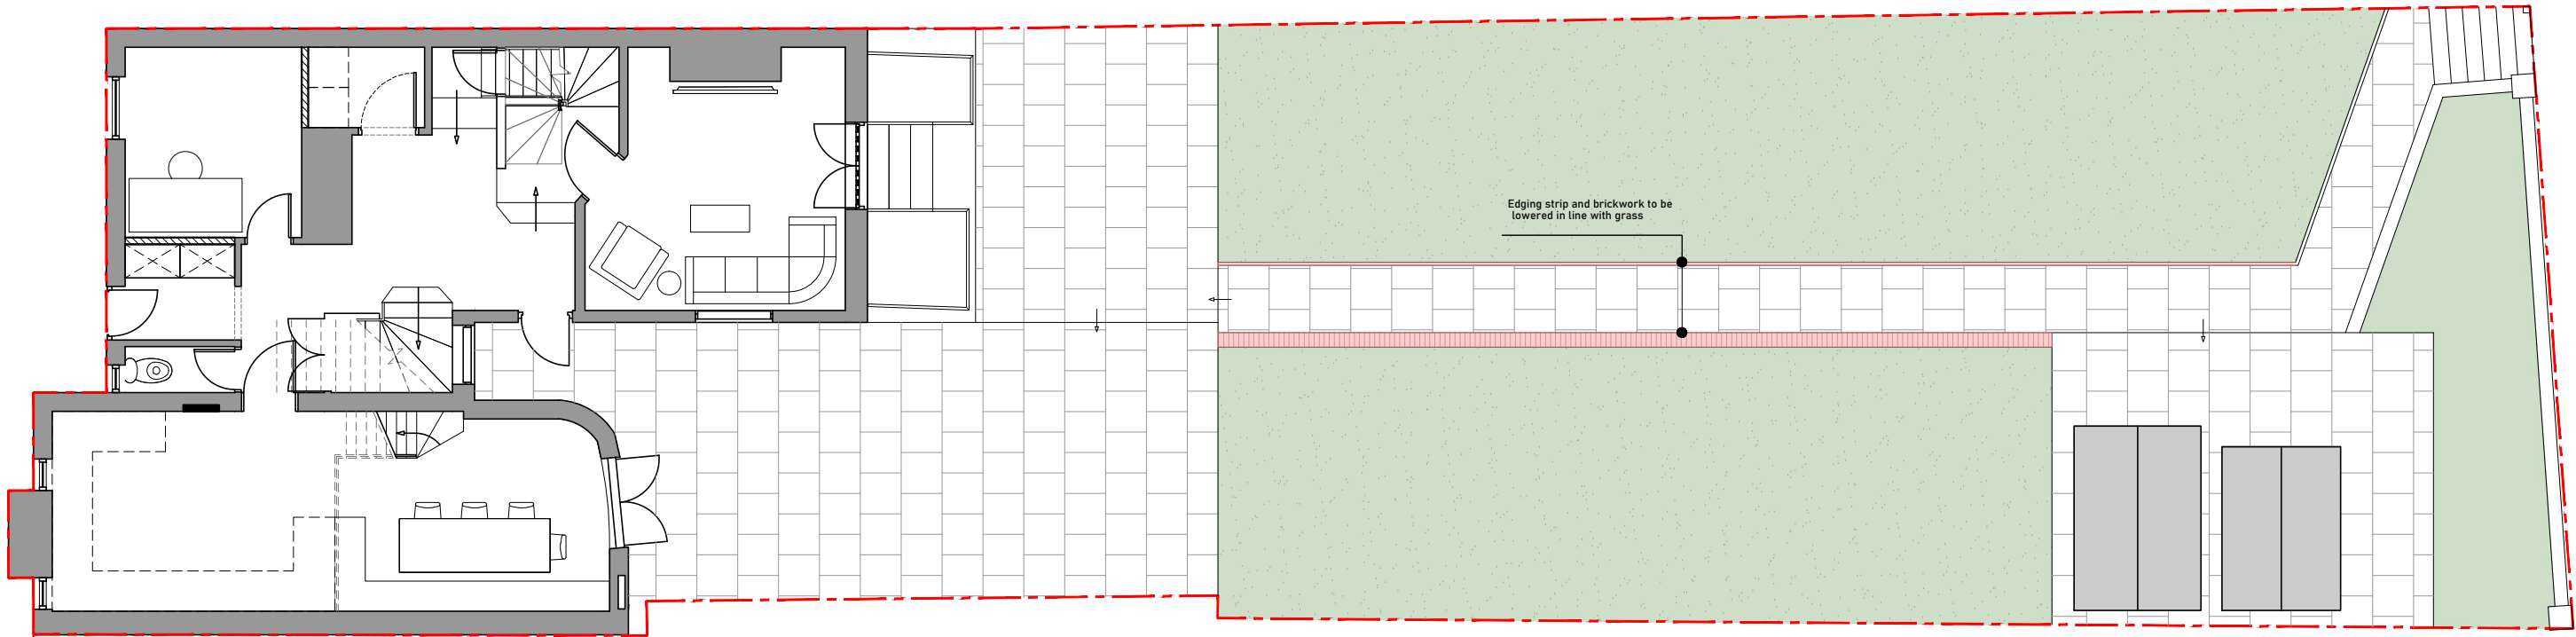

Proposed Block Plan
Scale 1:100 @ A3



Issued For	PLANNING
General Notes:	THIS DRAWING HAS BEEN PREPARED BY MICHAEL EALES ARCHITECTS AND THE DATA CONTAINED HEREIN MAY BE USED OR REPRODUCED ONLY WITH MICHAEL EALES ARCHITECTS' APPROVAL.

Rev.	Description	Date	Signed	Checked

--

--

A3 Scale 1:100@A3	Date 28.02.24	Drawn by AL	Checked by ME
Drawing Title Existing and Proposed Block Plan			
Project 52a North Hill Highgate			

ME ARCHITECTS 113 Fore Street, Hertford Hertfordshire, SG14 1AS T - 07764 496 345 E - info@me-architects.co.uk		
Project no. 23/240	Drawing no. 301	Revision 00