




KEY PLAN

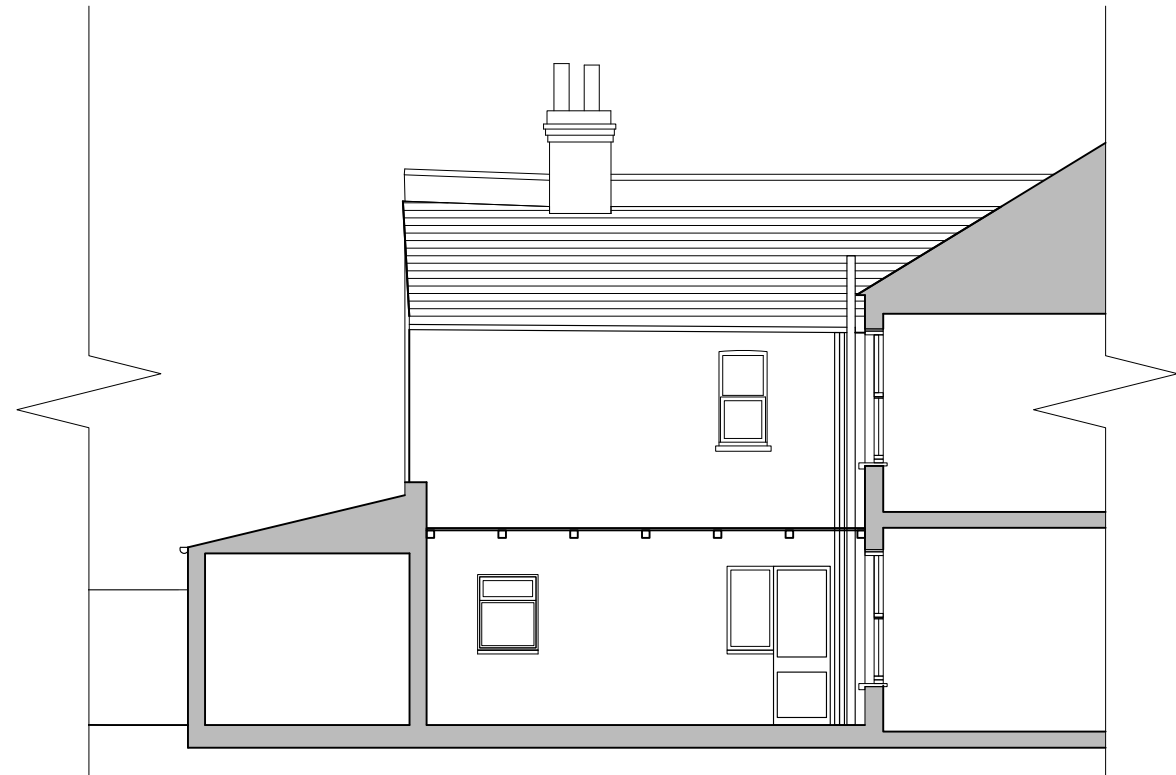

EXISTING SECTION A-A

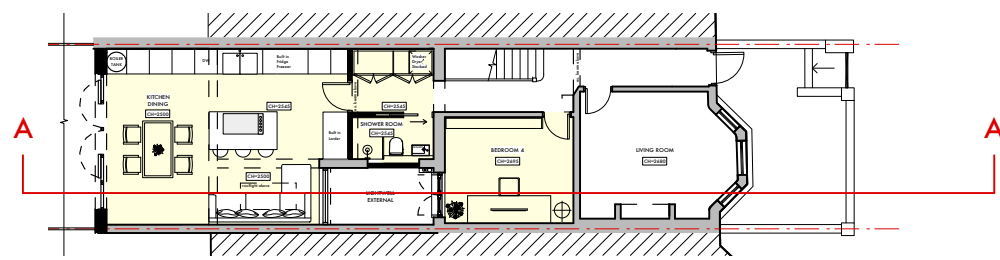

KEY PLAN

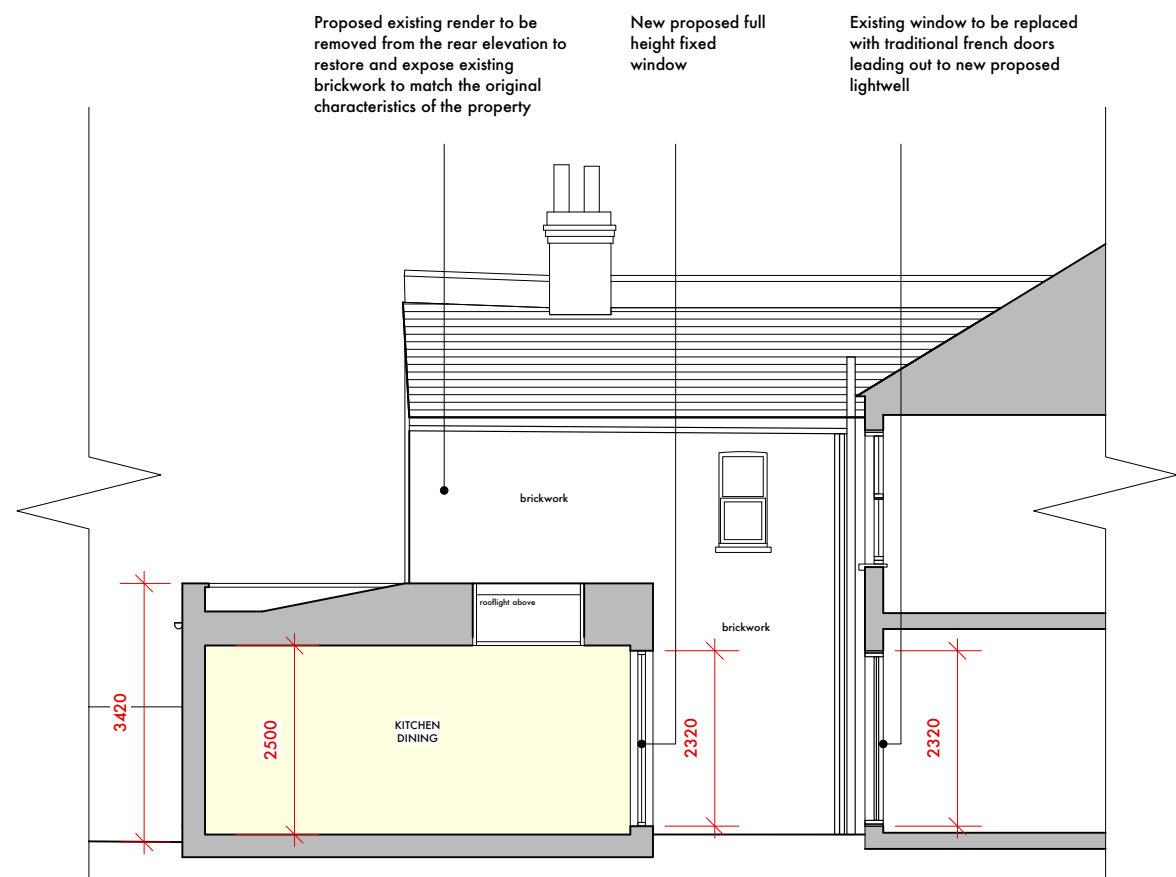

PROPOSED SECTION A-A



GENERAL NOTES:

DO NOT SCALE FROM THIS DRAWING.

ALL DIMENSIONS MUST BE CHECKED ON SITE AND ANY DISCREPANCIES VERIFIED WITH THE ARCHITECT.

CLIENT

MS. DE JESUS

JOB TITLE

102 RUTLAND GARDENS
LONDON
N4 1JR

DRAWING TITLE

EXISTING AND PROPOSED
SECTIONS

SCALE 1:100@A3

DATE

FEBRUARY
2024

SANTOS
ARCHITECTURE

124 City Road
London EC1V 2NX

T: 078 9693 1941
E: info@santosarchitecture.co.uk

DRAWING No. 024_PL_15

REVISION