



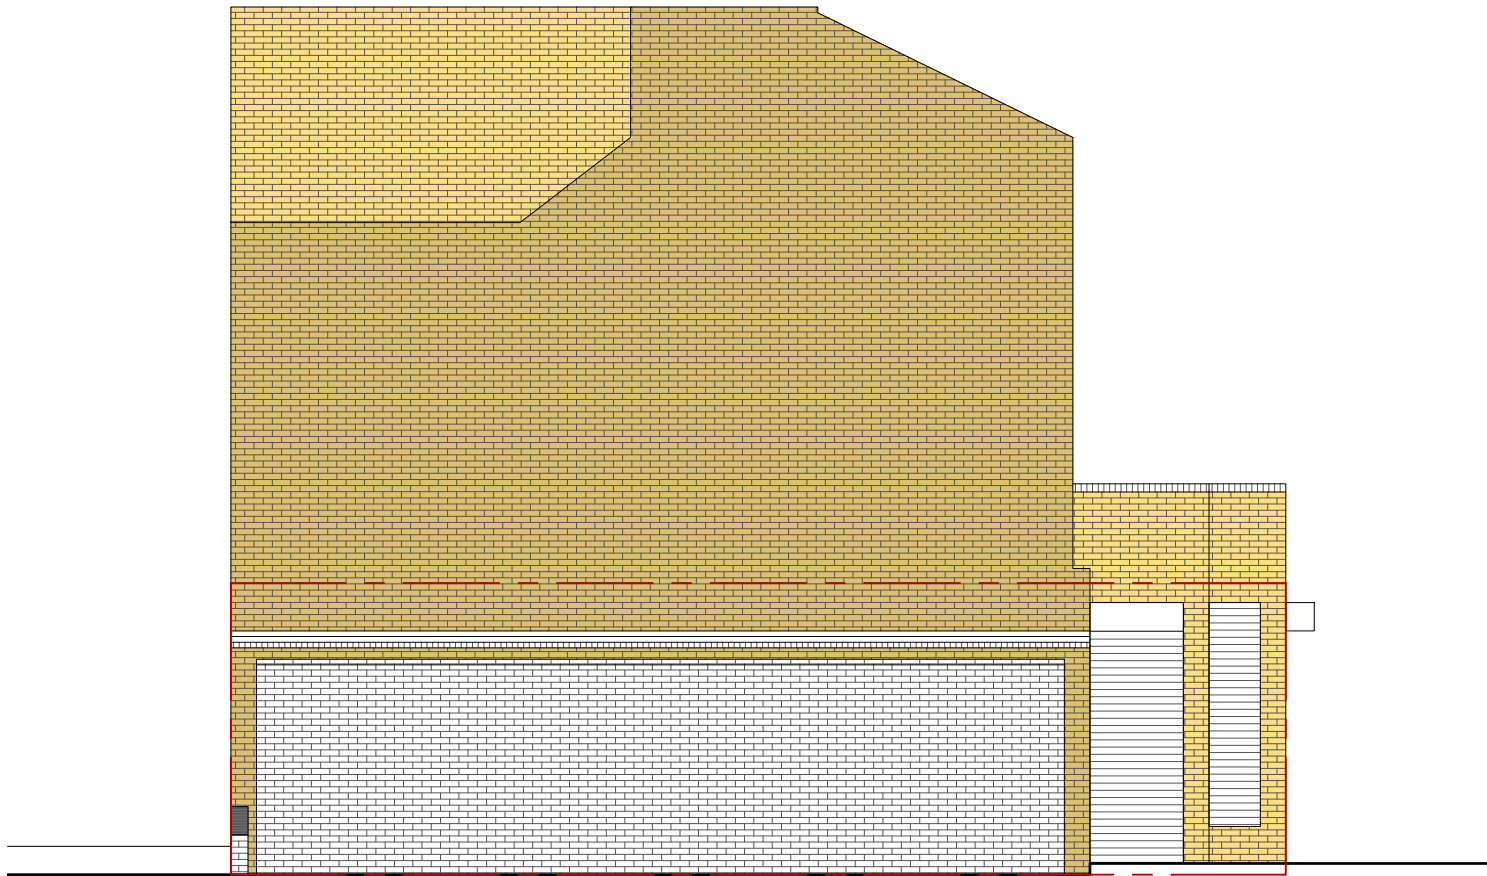

scale 1:100
0m 1m 2m 3m 4m 5m
Left Side Elevation - Existing

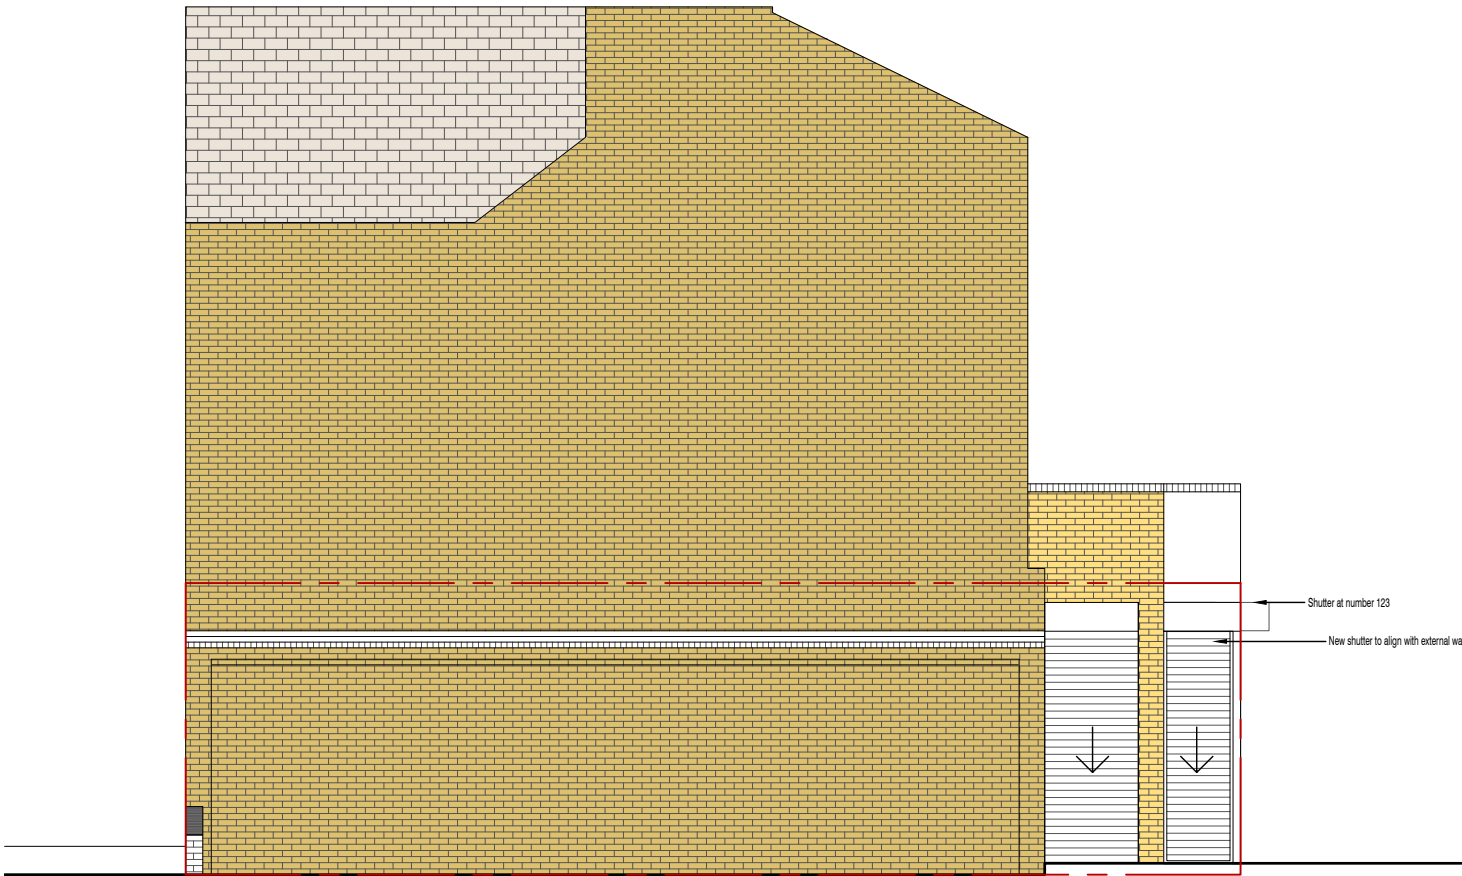

scale 1:100
0m 1m 2m 3m 4m 5m
Left Side Elevation - Proposed