


Muswell Hill Golf Club

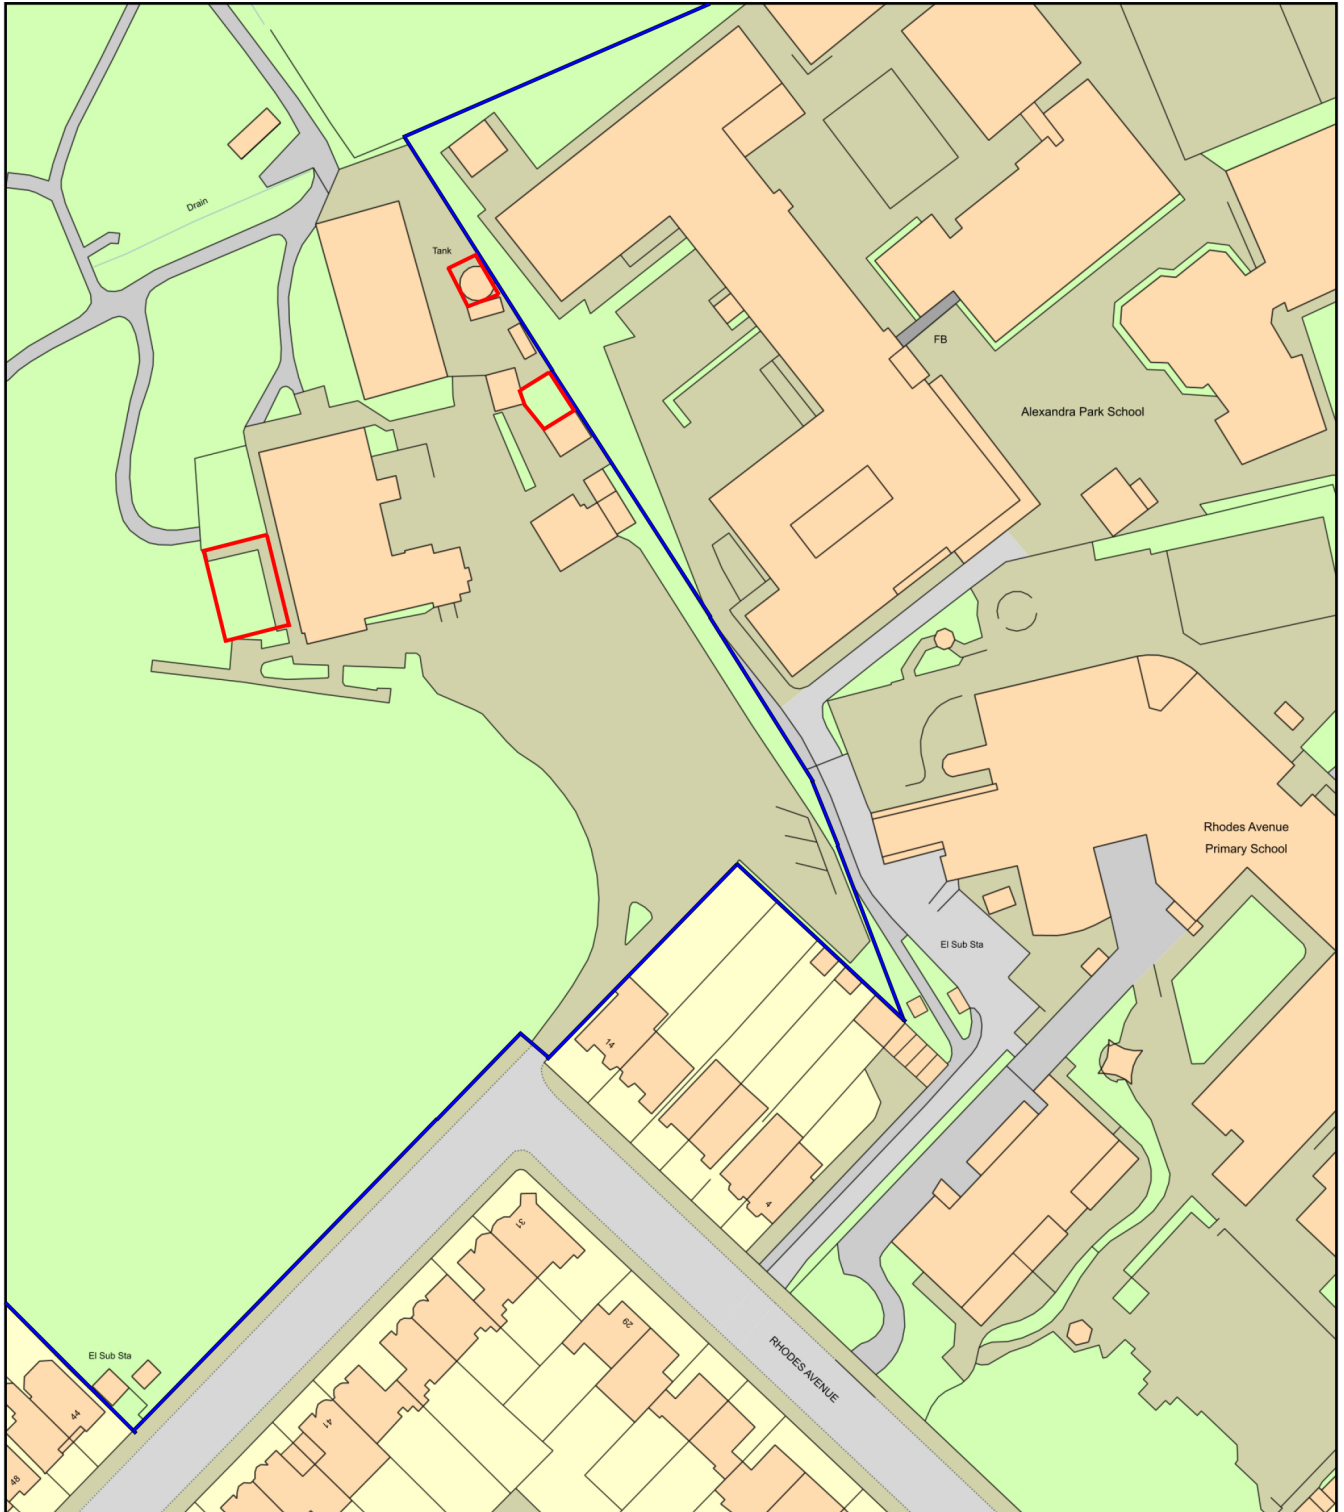

0 50
Metres



Plan Produced for: Ana Alonso Architect

Date Produced: 06 Mar 2024

Plan Reference Number: TQRQM24066114544437

Scale: 1:1250 @ A4