

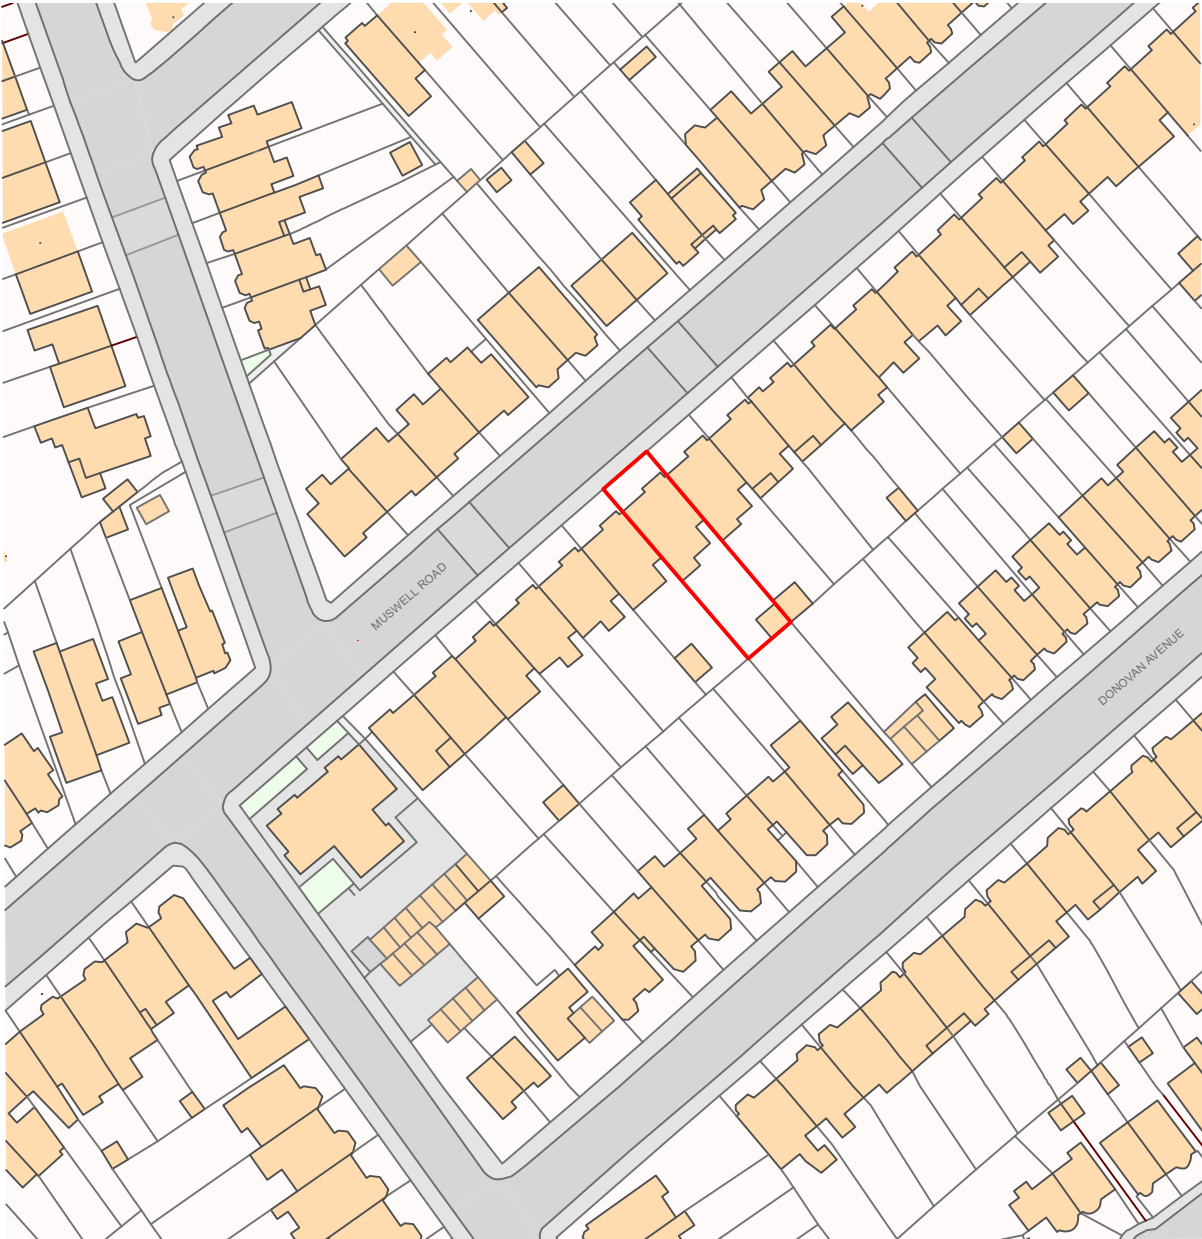


1 Do not scale this drawing. 2 For structural dimensions and details see Structural Engineers' drawings. 3 All dimensions to be checked on site prior to commencement of any works or preparation of any shop drawing. 4 All errors in co-ordinates, levels and dimensions, are to be reported to architects. 5 All temporary works to be responsibility of the contractor. 6 This drawing to be read in conjunction with all relevant Architect's drawings and specifications and with other Consultant's Information.


Rev	Date	Description
-----	------	-------------

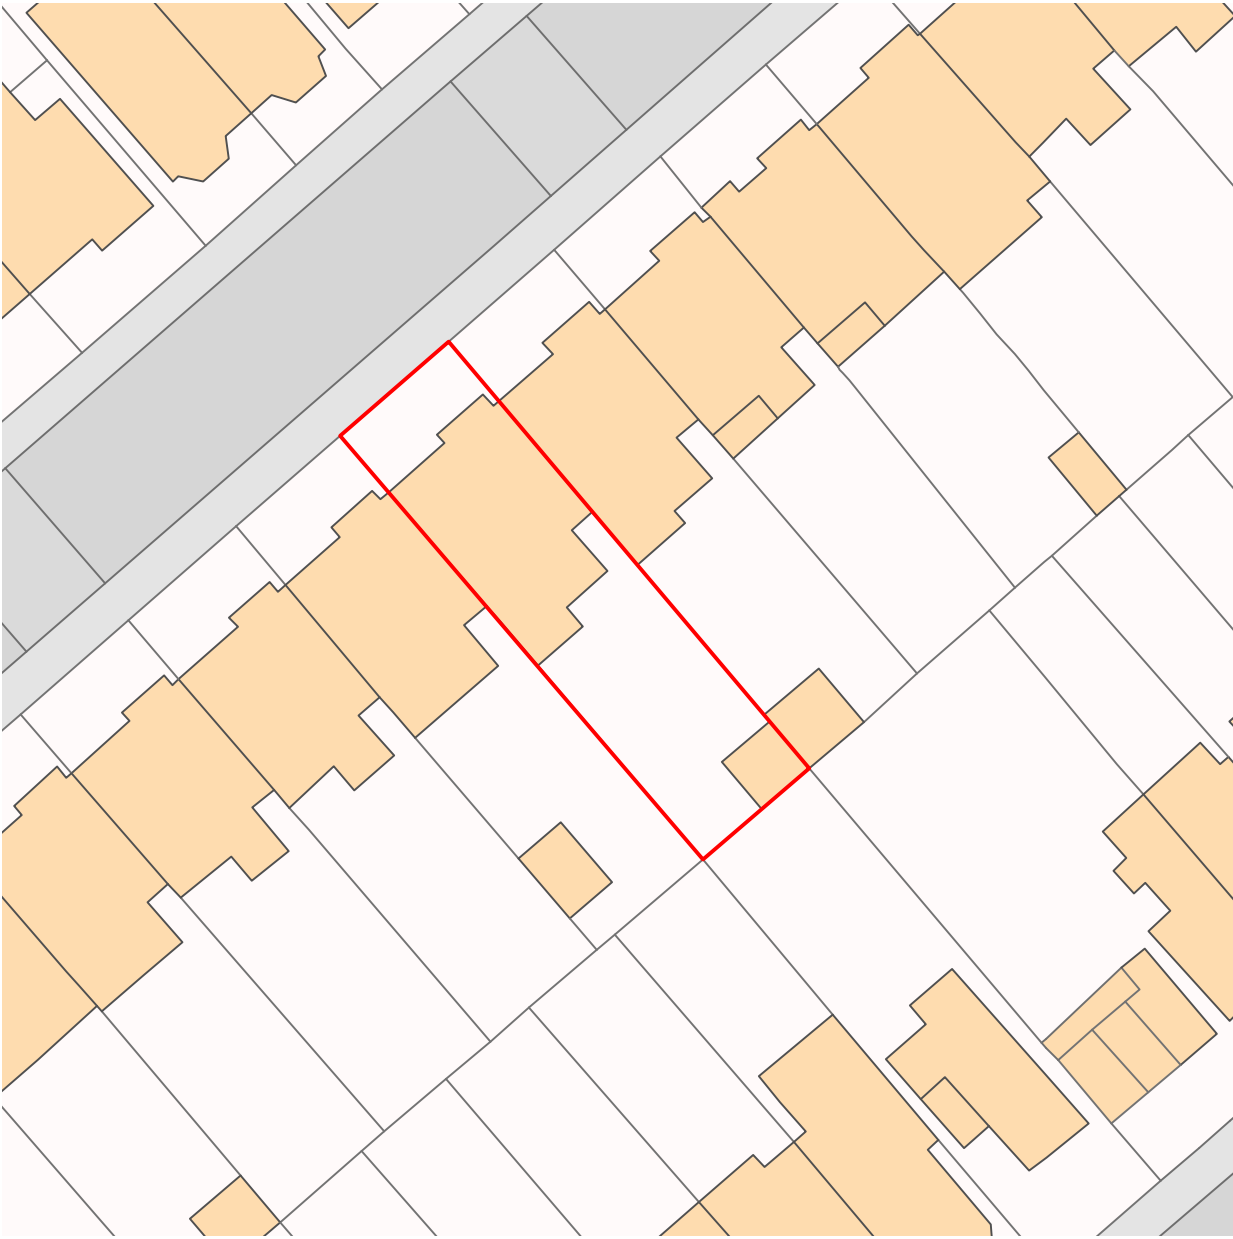

LOCATION PLAN
Scale 1 : 1250 @ A3

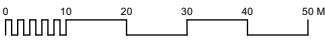

BLOCK PLAN
Scale 1 : 500 @ A3

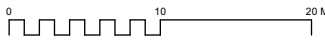

Site Address	64 Muswell Road, London N10 2BE		
Project	Loft Dormer		
Drawing Title	Location Plan		
Drawing No.	D3_001		
Status	PLANNING		
Date	04/03/2024	Revision	Scale AS SHOWN

Owain Williams
Architects
RIBA Chartered Practice • 5 Blenheim St, London W1