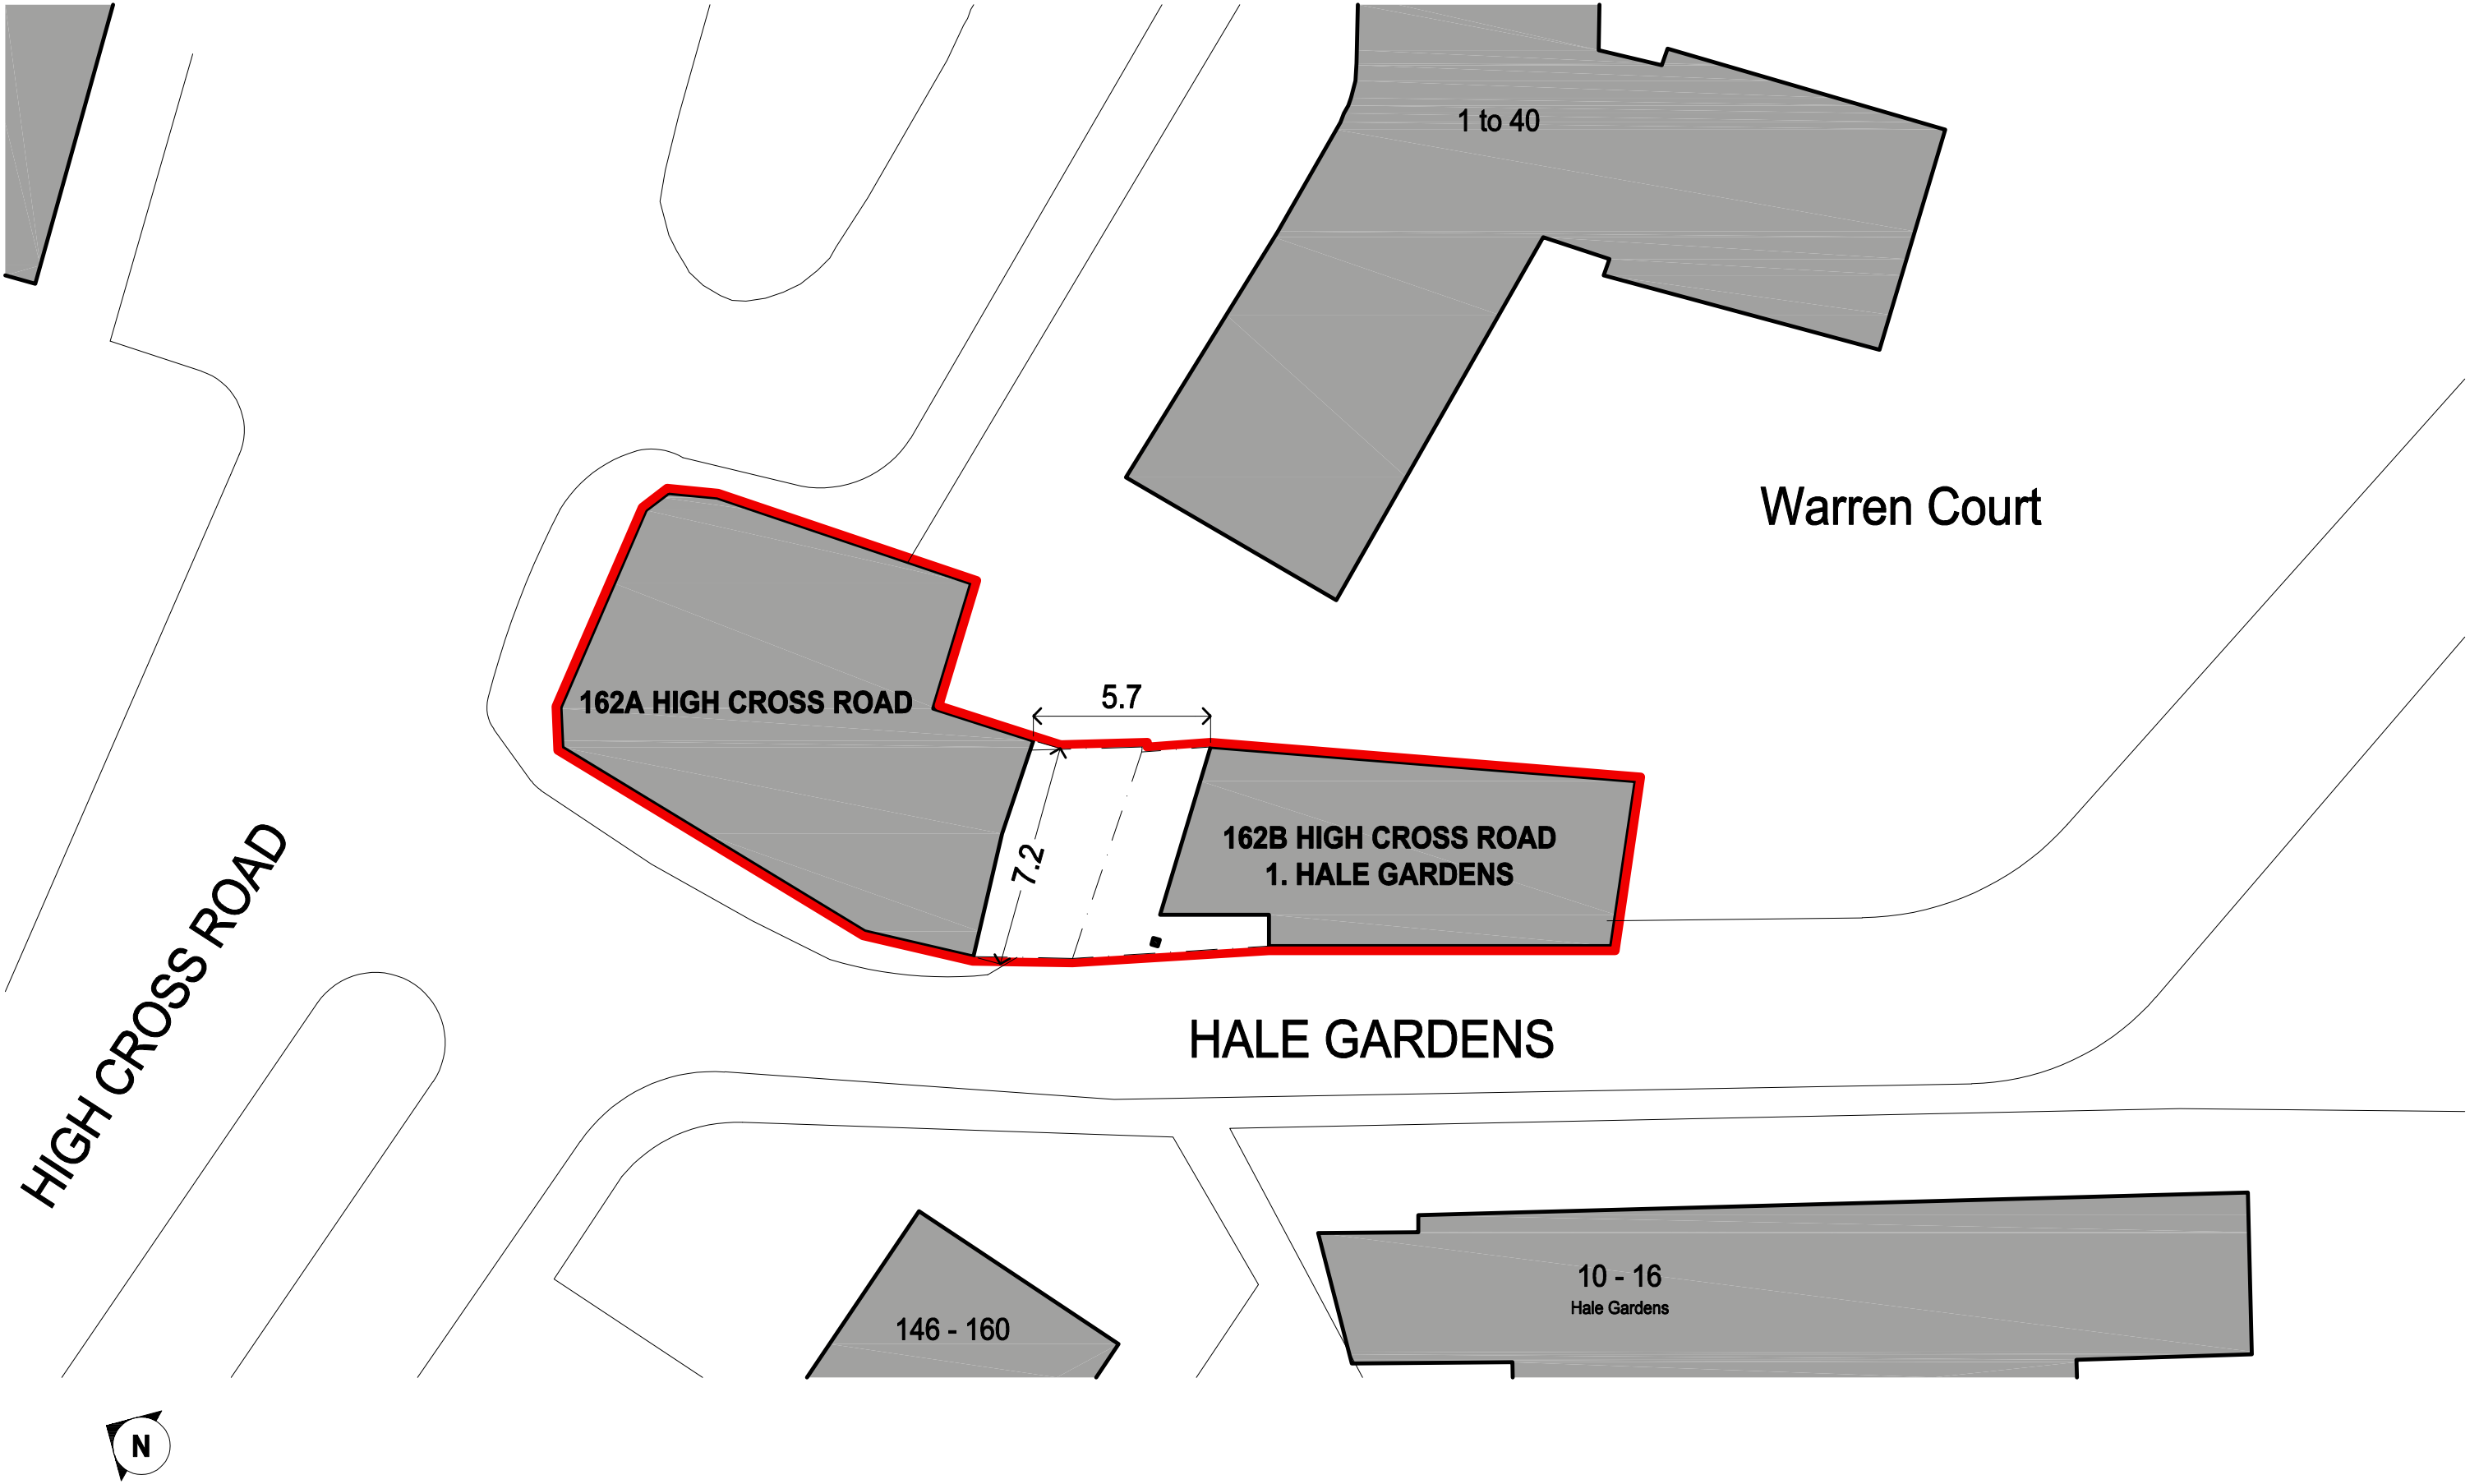


Architect @
Buildingdoctors.co.uk
Office: 137. EN1 1QT
020 3833 1000
RIBA

Disclaimer;
No Reproduction without Consent
Scale only for planning purposes.
Not for construction.
Shown Dims & Areas accurate to 5%
© Copyright 2024 Building Doctors

Date	Amendments	Ve.	In.

Project	162 High Cross Rd 1 Hale Gdns N17	
Revision	☐ Preliminary	☐ Approval
Referencing	☐ Construction	☐ Tender

Title	Block Plan EXISTING
-------	------------------------

1100 - A010

1:200

0 M 1 M 2 M 3 M 4 M

1:100

0 M 1 M 2 M 3 M 4 M

1:200

A3