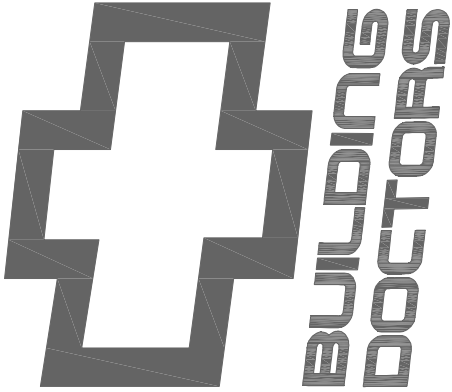


[illegible][illegible]

F: Pdf D: dwg P: Paper

[illegible]

RIBA  020 3833 1000
architect@building-doctors.com

ש
כ
ת
ת
ו

© Copyright 2024 Building Doctors



162 High Cross
1 Hale Gdns
N17 9PB

Revision **P** Preliminary **A** Approval
Referencing **T** Tender **C** Construction

no. & rev.

1100 - 005

Do Not Use These Drawings for Construction Until Local Authority Gives Approval

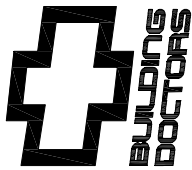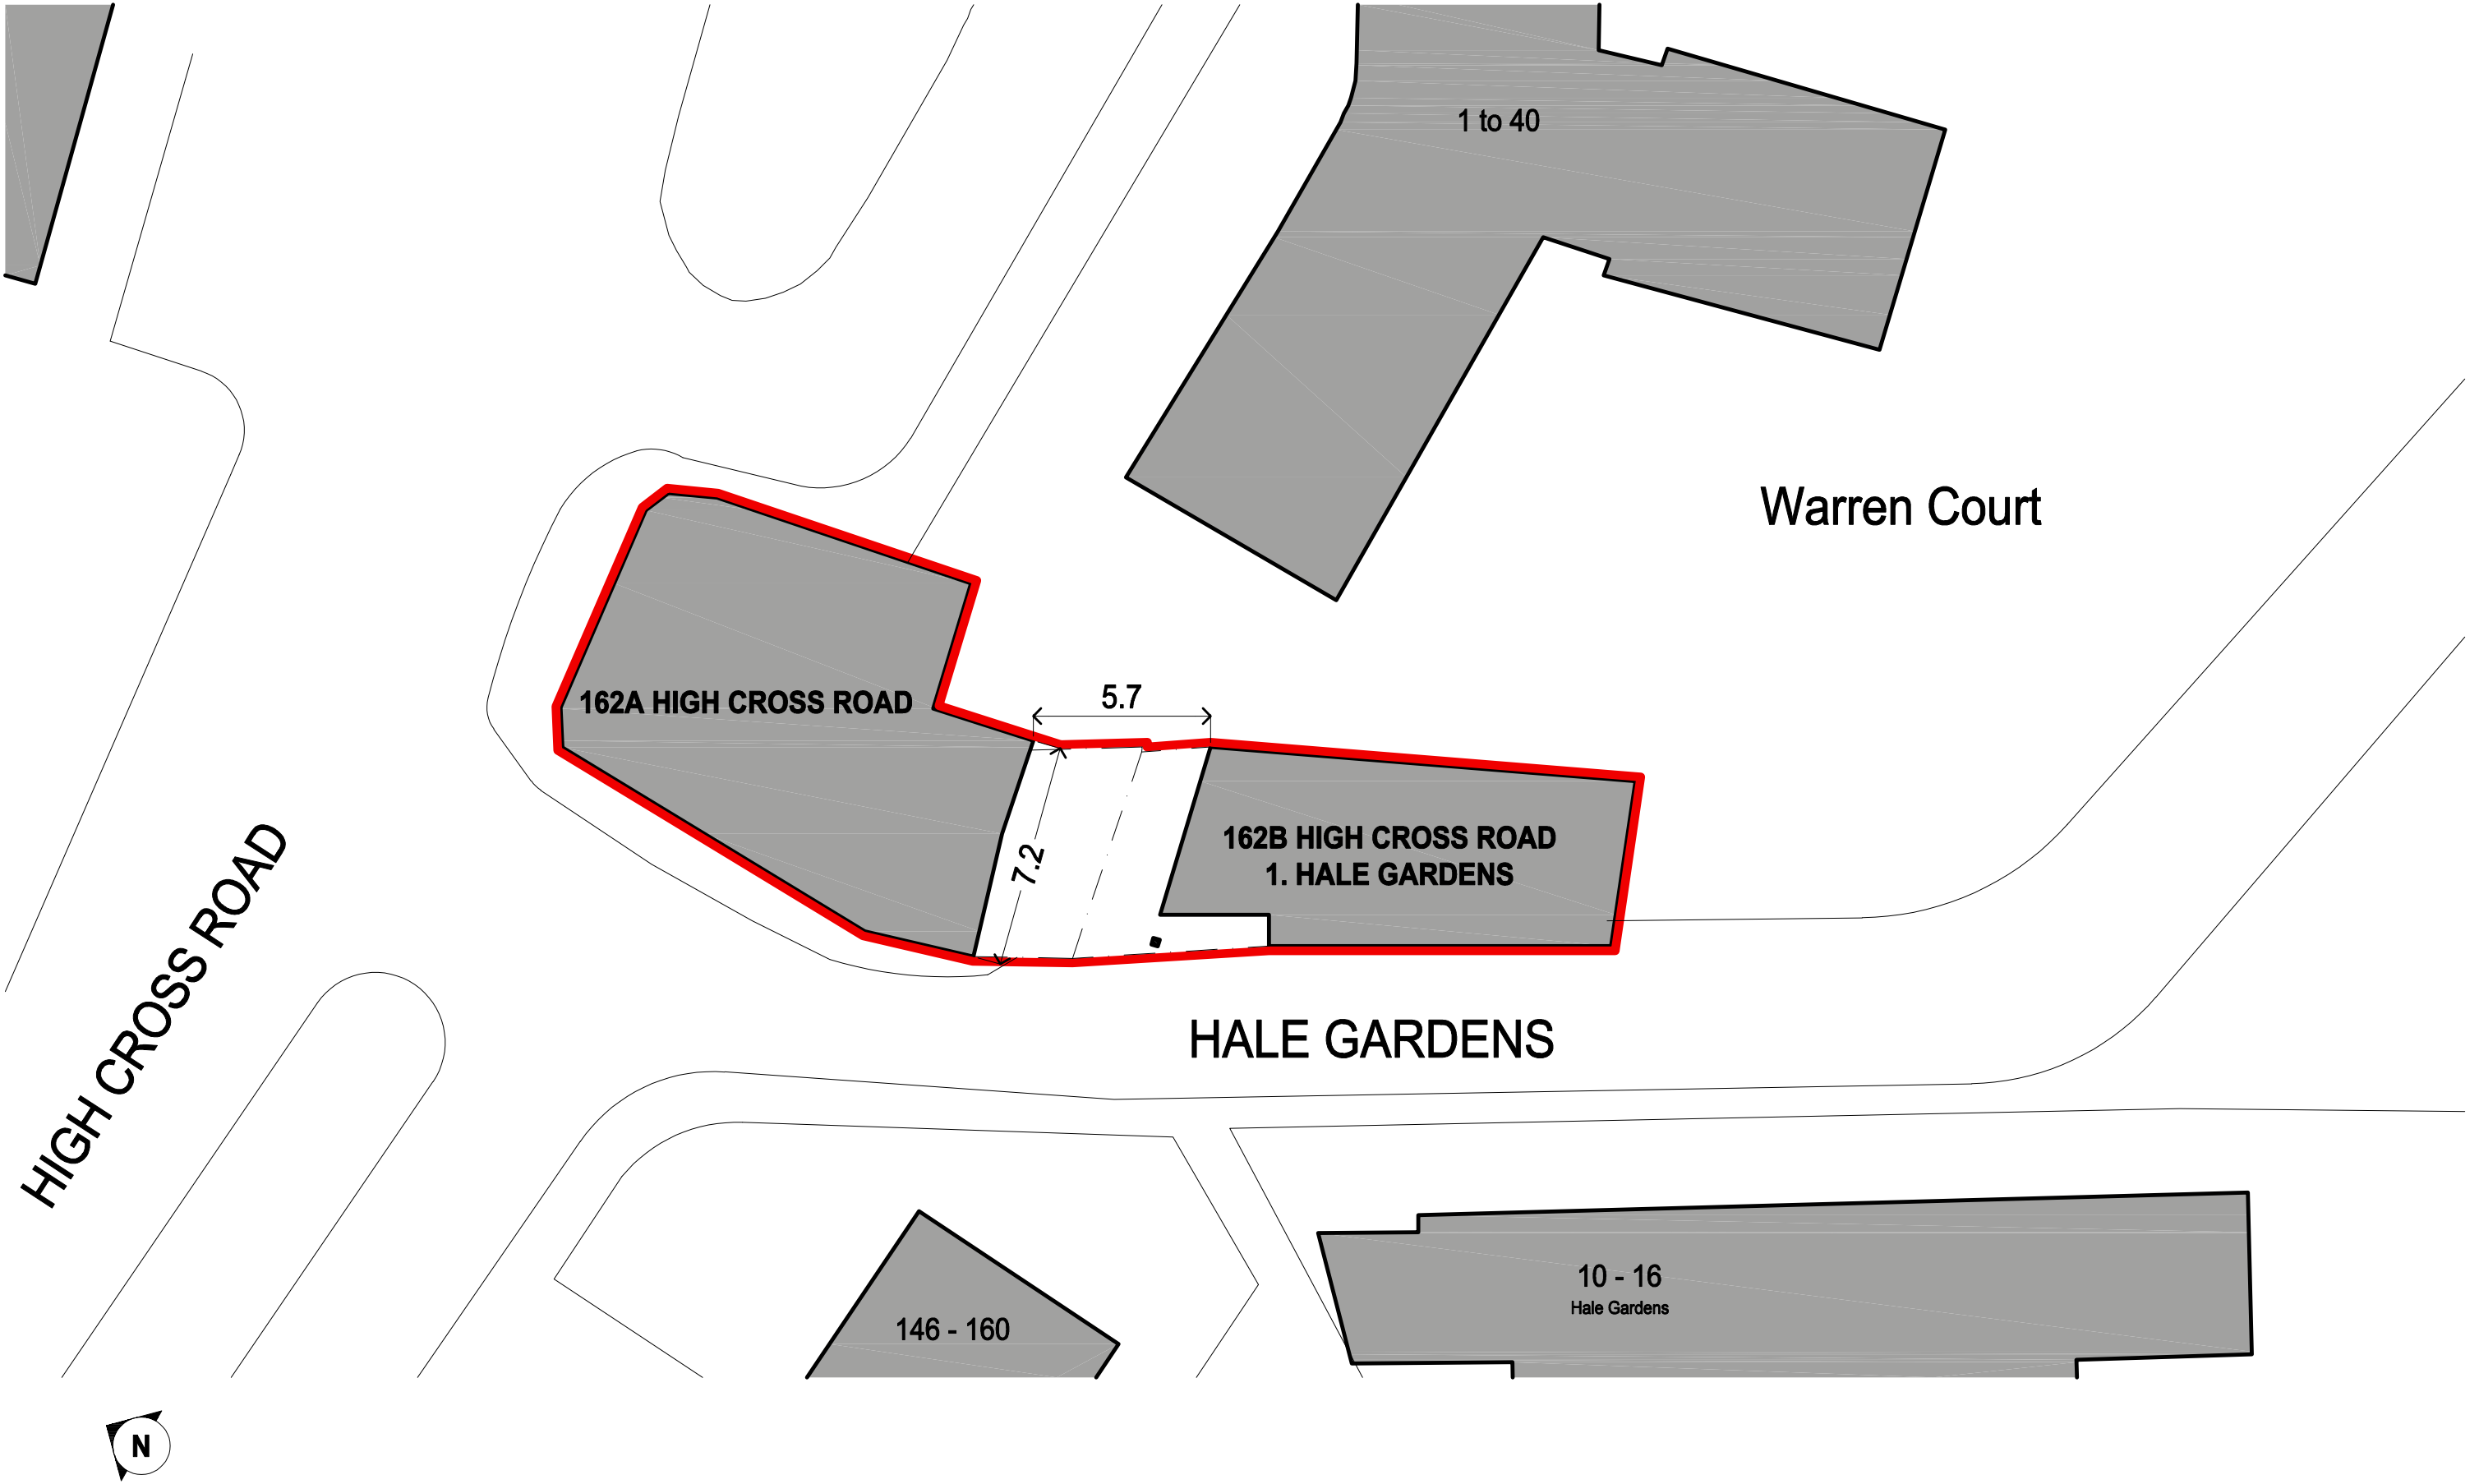

Architect @
Buildingdoctors.co.uk
Office: 137. EN1 1QT
020 3833 1000
RIBA

Disclaimer;
No Reproduction without Consent
Scale only for planning purposes.
Not for construction.
Shown Dims & Areas accurate to 5%
© Copyright 2024 Building Doctors

Date	Amendments	Ve.	In.

Project	162 High Cross Rd 1 Hale Gdns N17	
Revision	☐ Preliminary	☐ Approval
Referencing	☐ Construction	☐ Tender

Title	Block Plan EXISTING
-------	------------------------

1100 - A010

0M2M4M6M8M



1:200

0M1M2M3M4M

1:100

1:200

A3

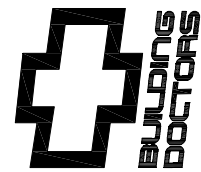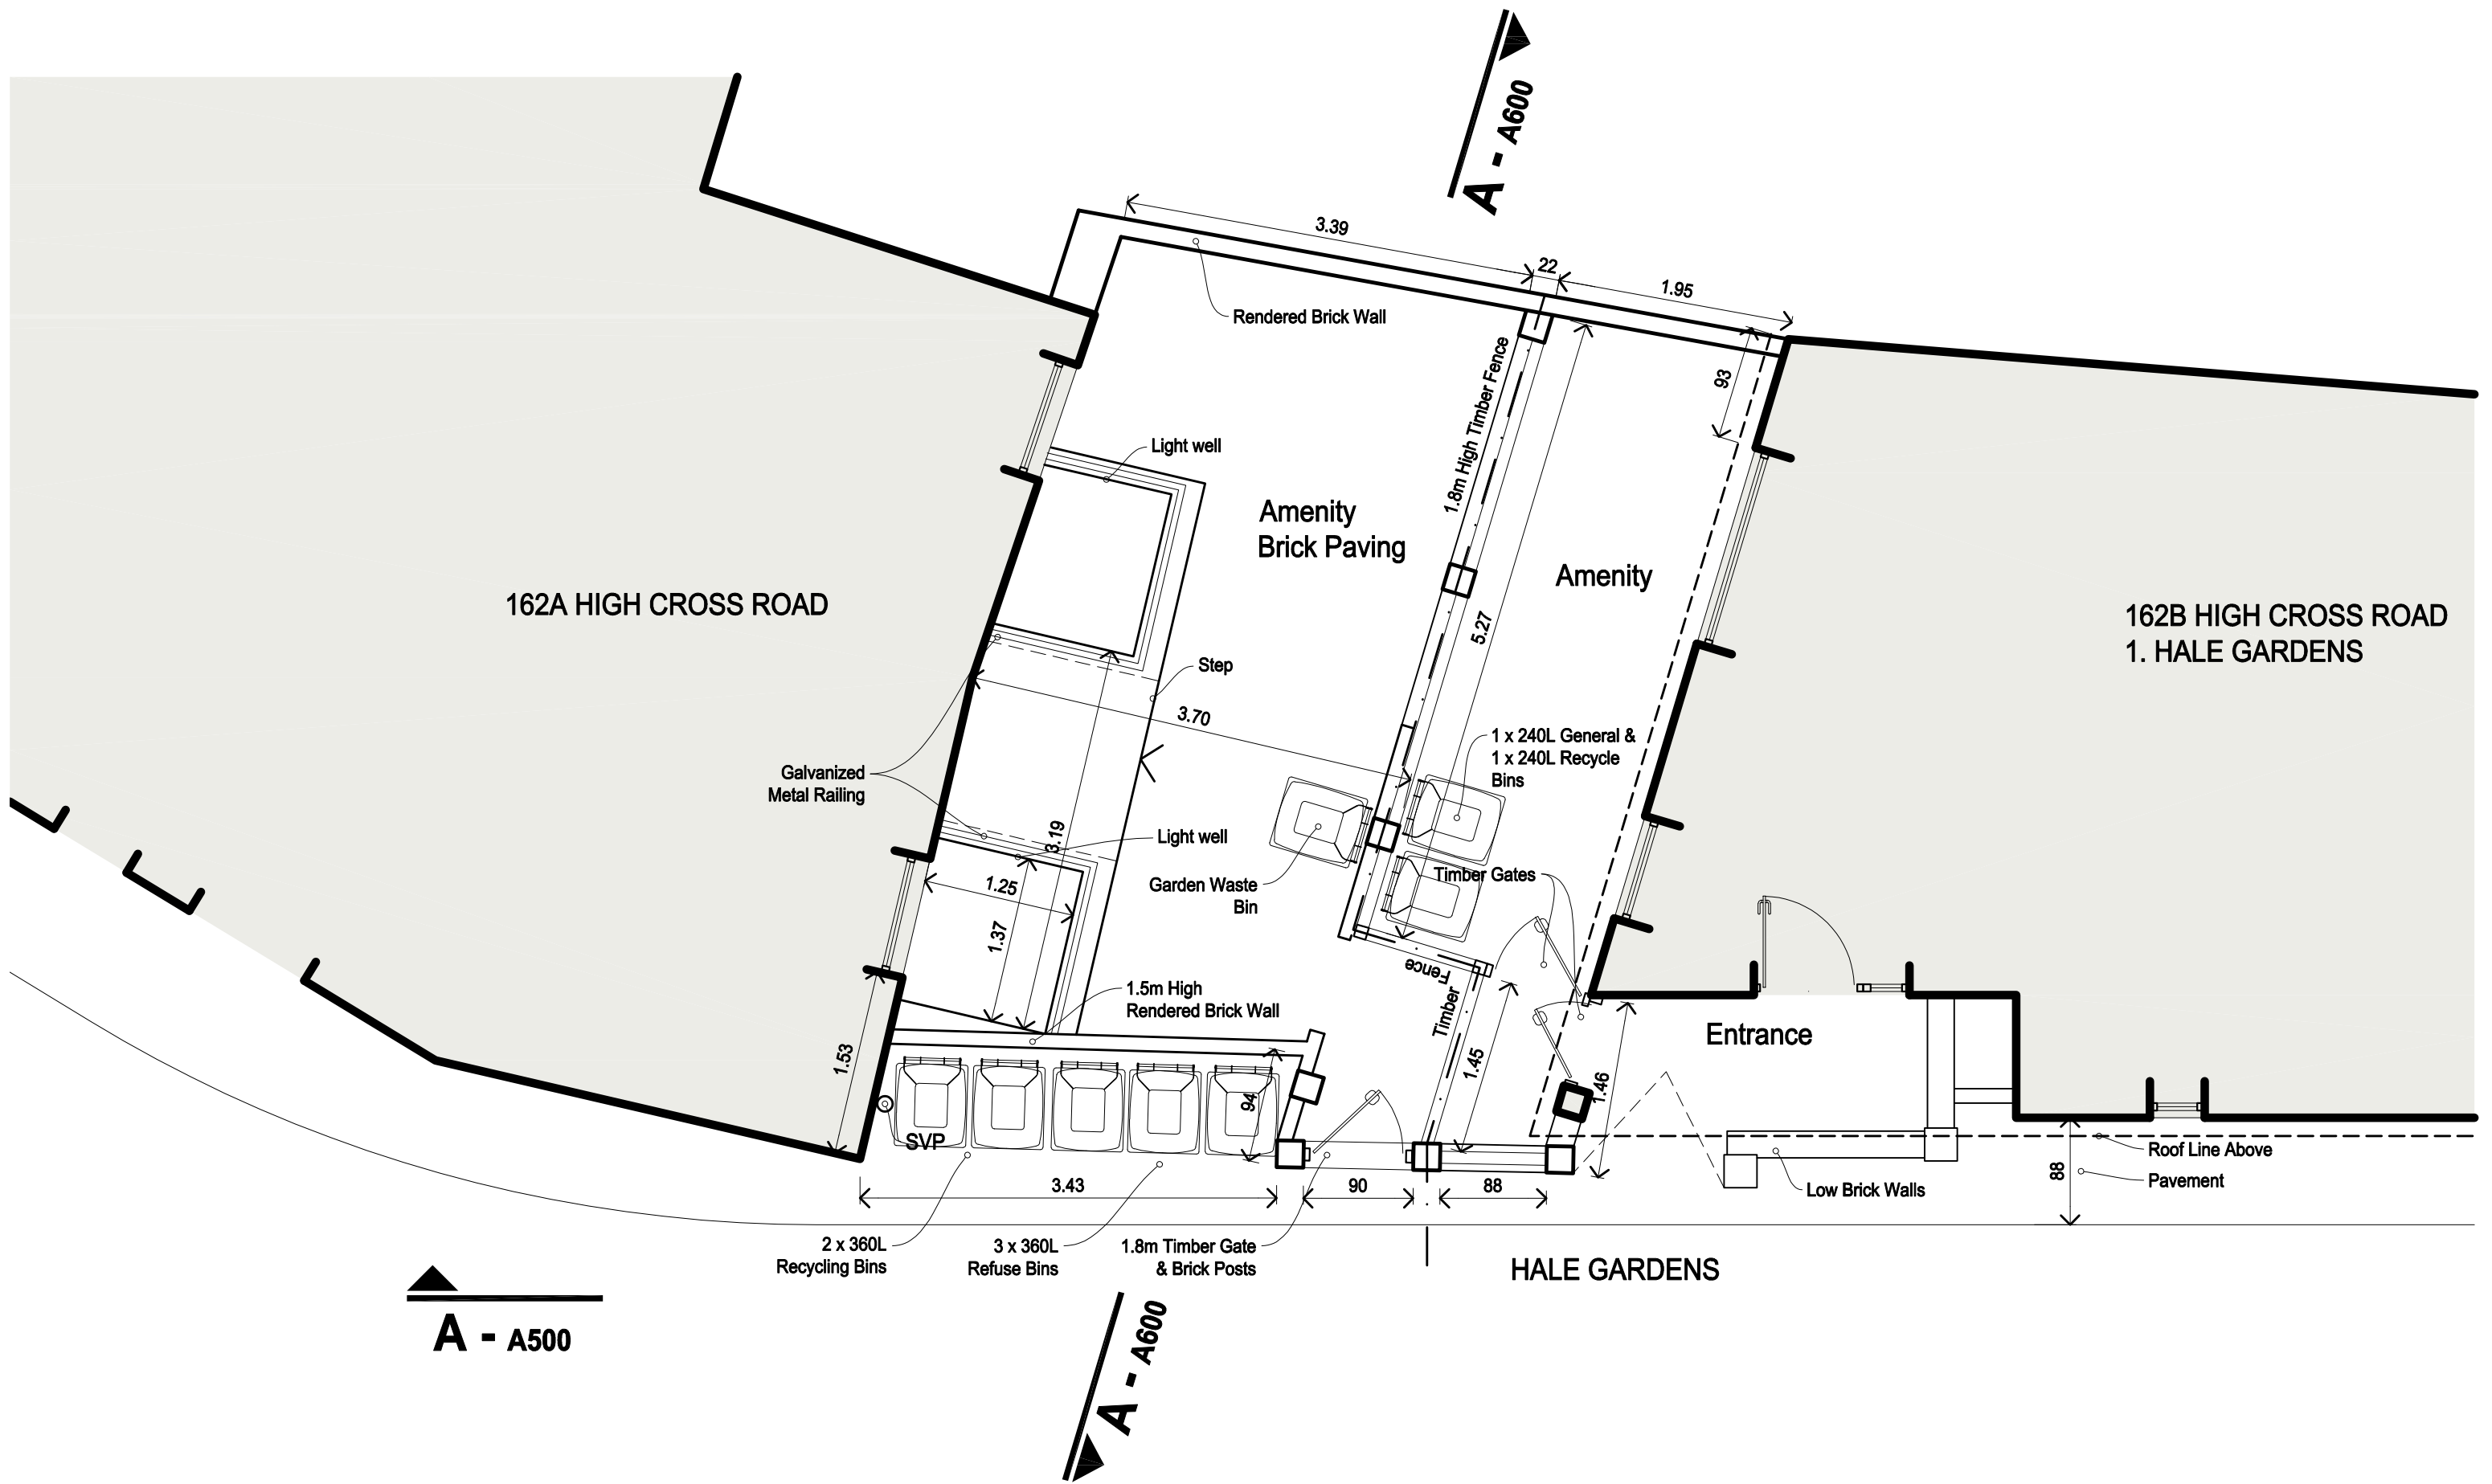

Architect @
Buildingdoctors.co.uk
Office: 137. EN1 1QT
020 3833 1000
RIBA

Disclaimer;
No Reproduction without Consent
Scale only for planning purposes.
Not for construction.
Shown Dims & Areas accurate to 5%
© Copyright 2024 Building Doctors

Date
09.01.24
05.03.24

Amendments
Section asses, Issue for planning
Fence Heights Added, & Ex. Bins Added



Ve. In.
A B
FR FR

Project 162 High Cross Rd
1 Hale Gdns N17

Title Garden Plan
EXISTING

Revision [P] Preliminary [A] Approval
Referencing [C] Construction [T] Tender

1100 - A100 B
0 M 0.5 M 1 M 1.5 M 2 M
1:50
0 M 1 M 2 M 3 M 4 M
1:50
A3

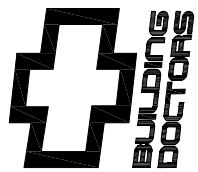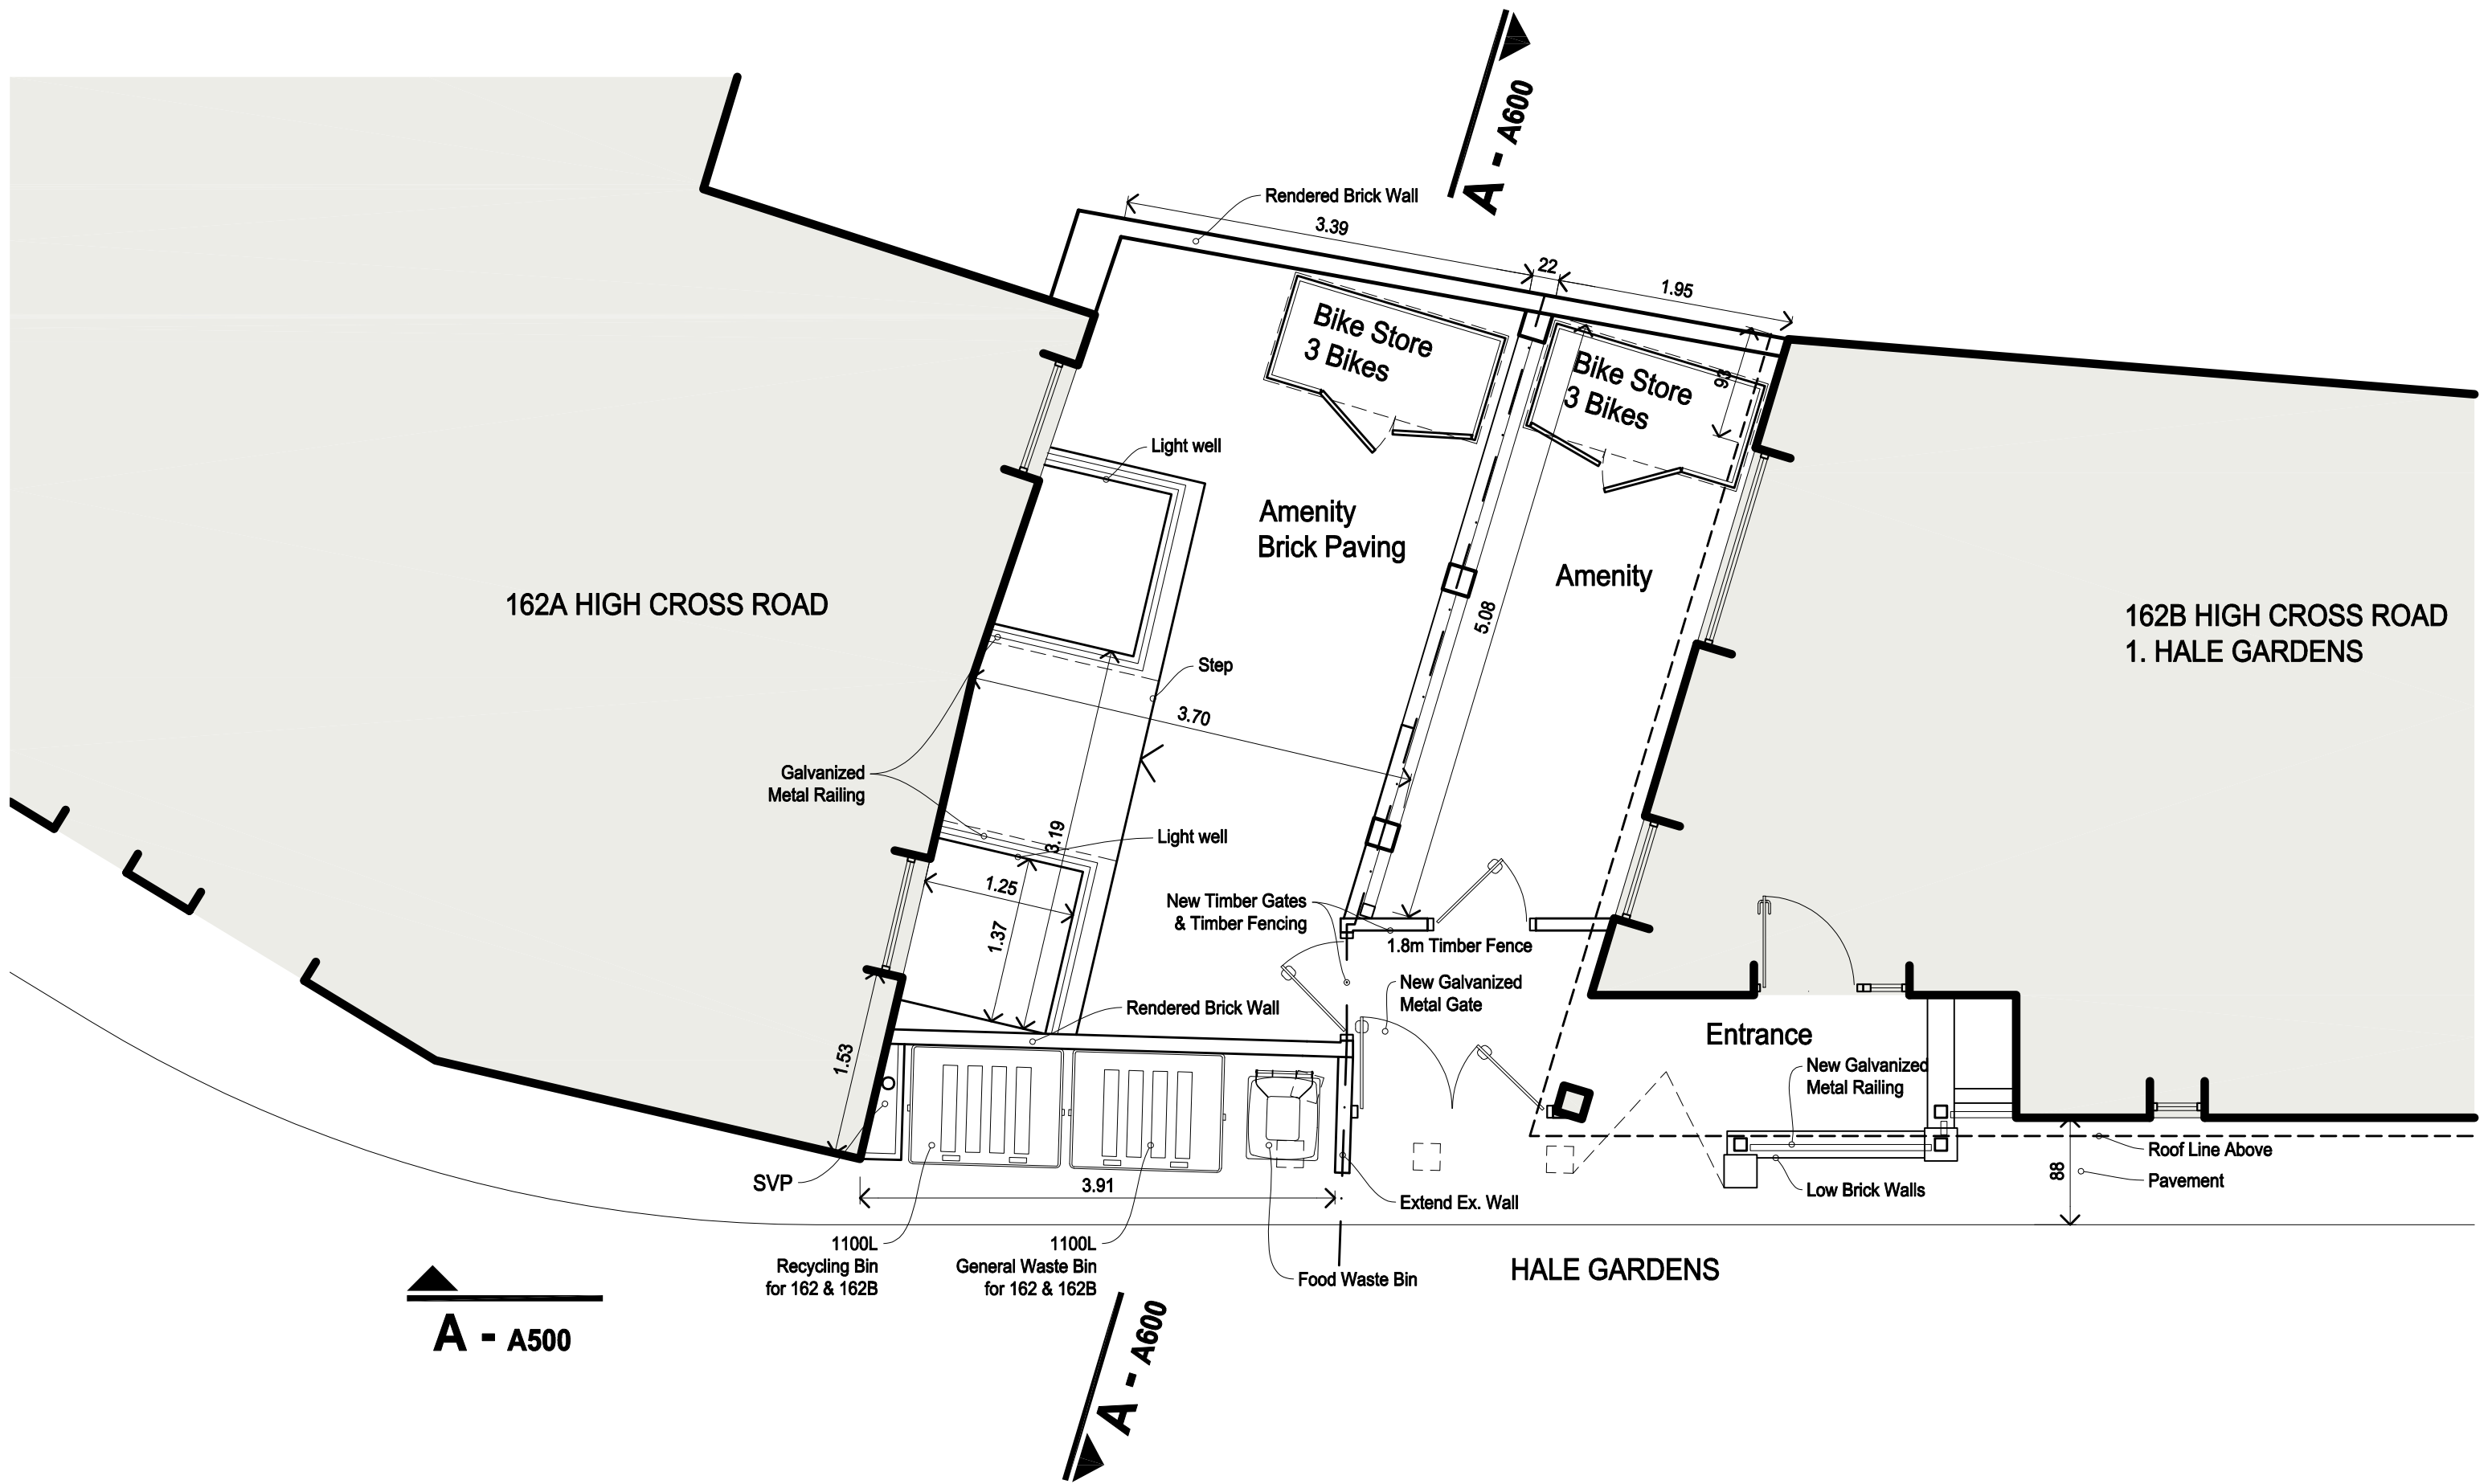

Architect @
Buildingdoctors.co.uk
Office: 137. EN1 1QT
020 3833 1000
RIBA

Disclaimer;
No Reproduction without Consent
Scale only for planning purposes.
Not for construction.
Shown Dims & Areas accurate to 5%
© Copyright 2024 Building Doctors

Date	Amendments
13.02.24	Metal Gate & railing, Neighbour details & Bin notes added
19.02.24	Bike Store Added
29.02.24	Bin Notes, & Fence Heights Added

Ve.	In.
A	FR
B	FR
C	FR

Project	162 High Cross Rd 1 Hale Gdns N17
Revision	☐ Preliminary ☐ Approval
Referencing	☐ Construction ☐ Tender

Title	Garden Plan PROPOSED
-------	-------------------------

1100 - A101C

0 M0.5 M1 M1.5 M2 M

1:50



0 M1 M2 M3 M4 M

1:100

1:50

1:100

A3

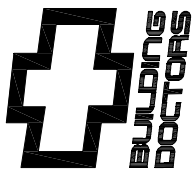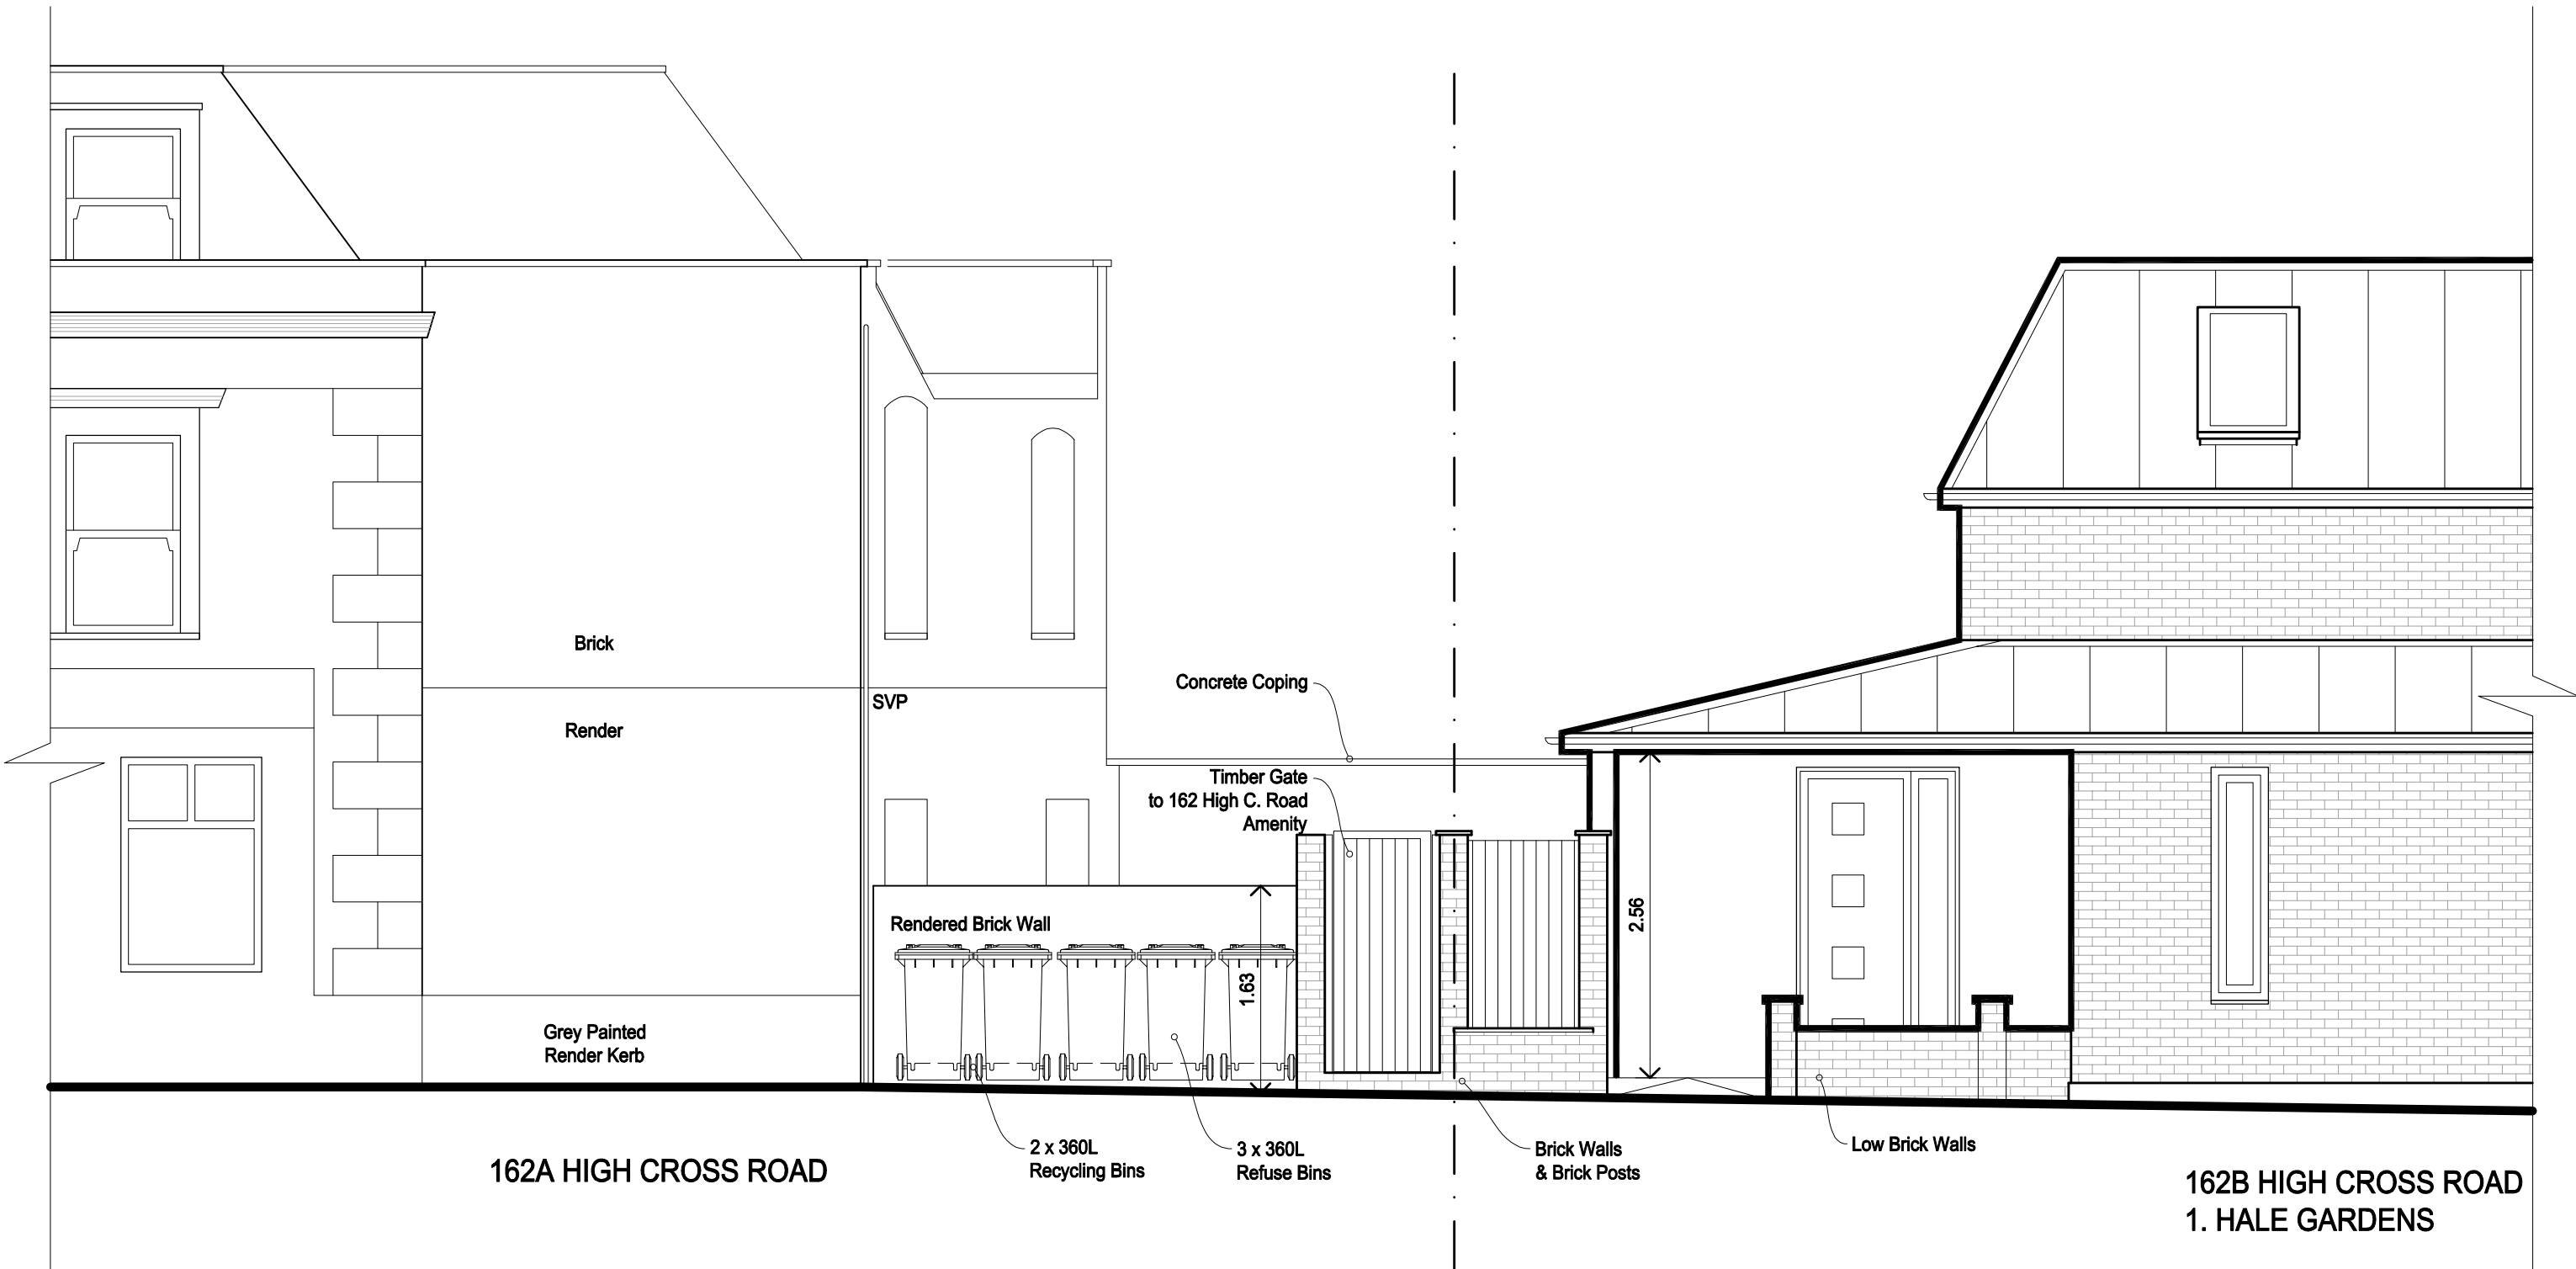

Architect @
Buildingdoctors.co.uk
Office: 137. EN1 1QT
020 3833 1000
RIBA

Disclaimer;
No Reproduction without Consent
Scale only for planning purposes.
Not for construction.
Shown Dims & Areas accurate to 5%
© Copyright 2024 Building Doctors

Date
09.01.24
13.02.24
05.03.24

Amendments
Neighbour details added
Neighbour details, & Ex. Bin notes added
Ex. Bin added

Ve.	In.
A	FR
B	FR
C	FR

Project
162 High Cross Rd 1 Hale Gdns N17



Revision	P	A
Referencing	C	T

Title
Elevation EXISTING

1100 - A500 **C**

0 M 0.5 M 1 M 1.5 M 2 M
1:50
0 M 1 M 2 M 3 M 4 M
1:100

1:50
A3

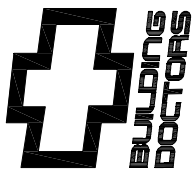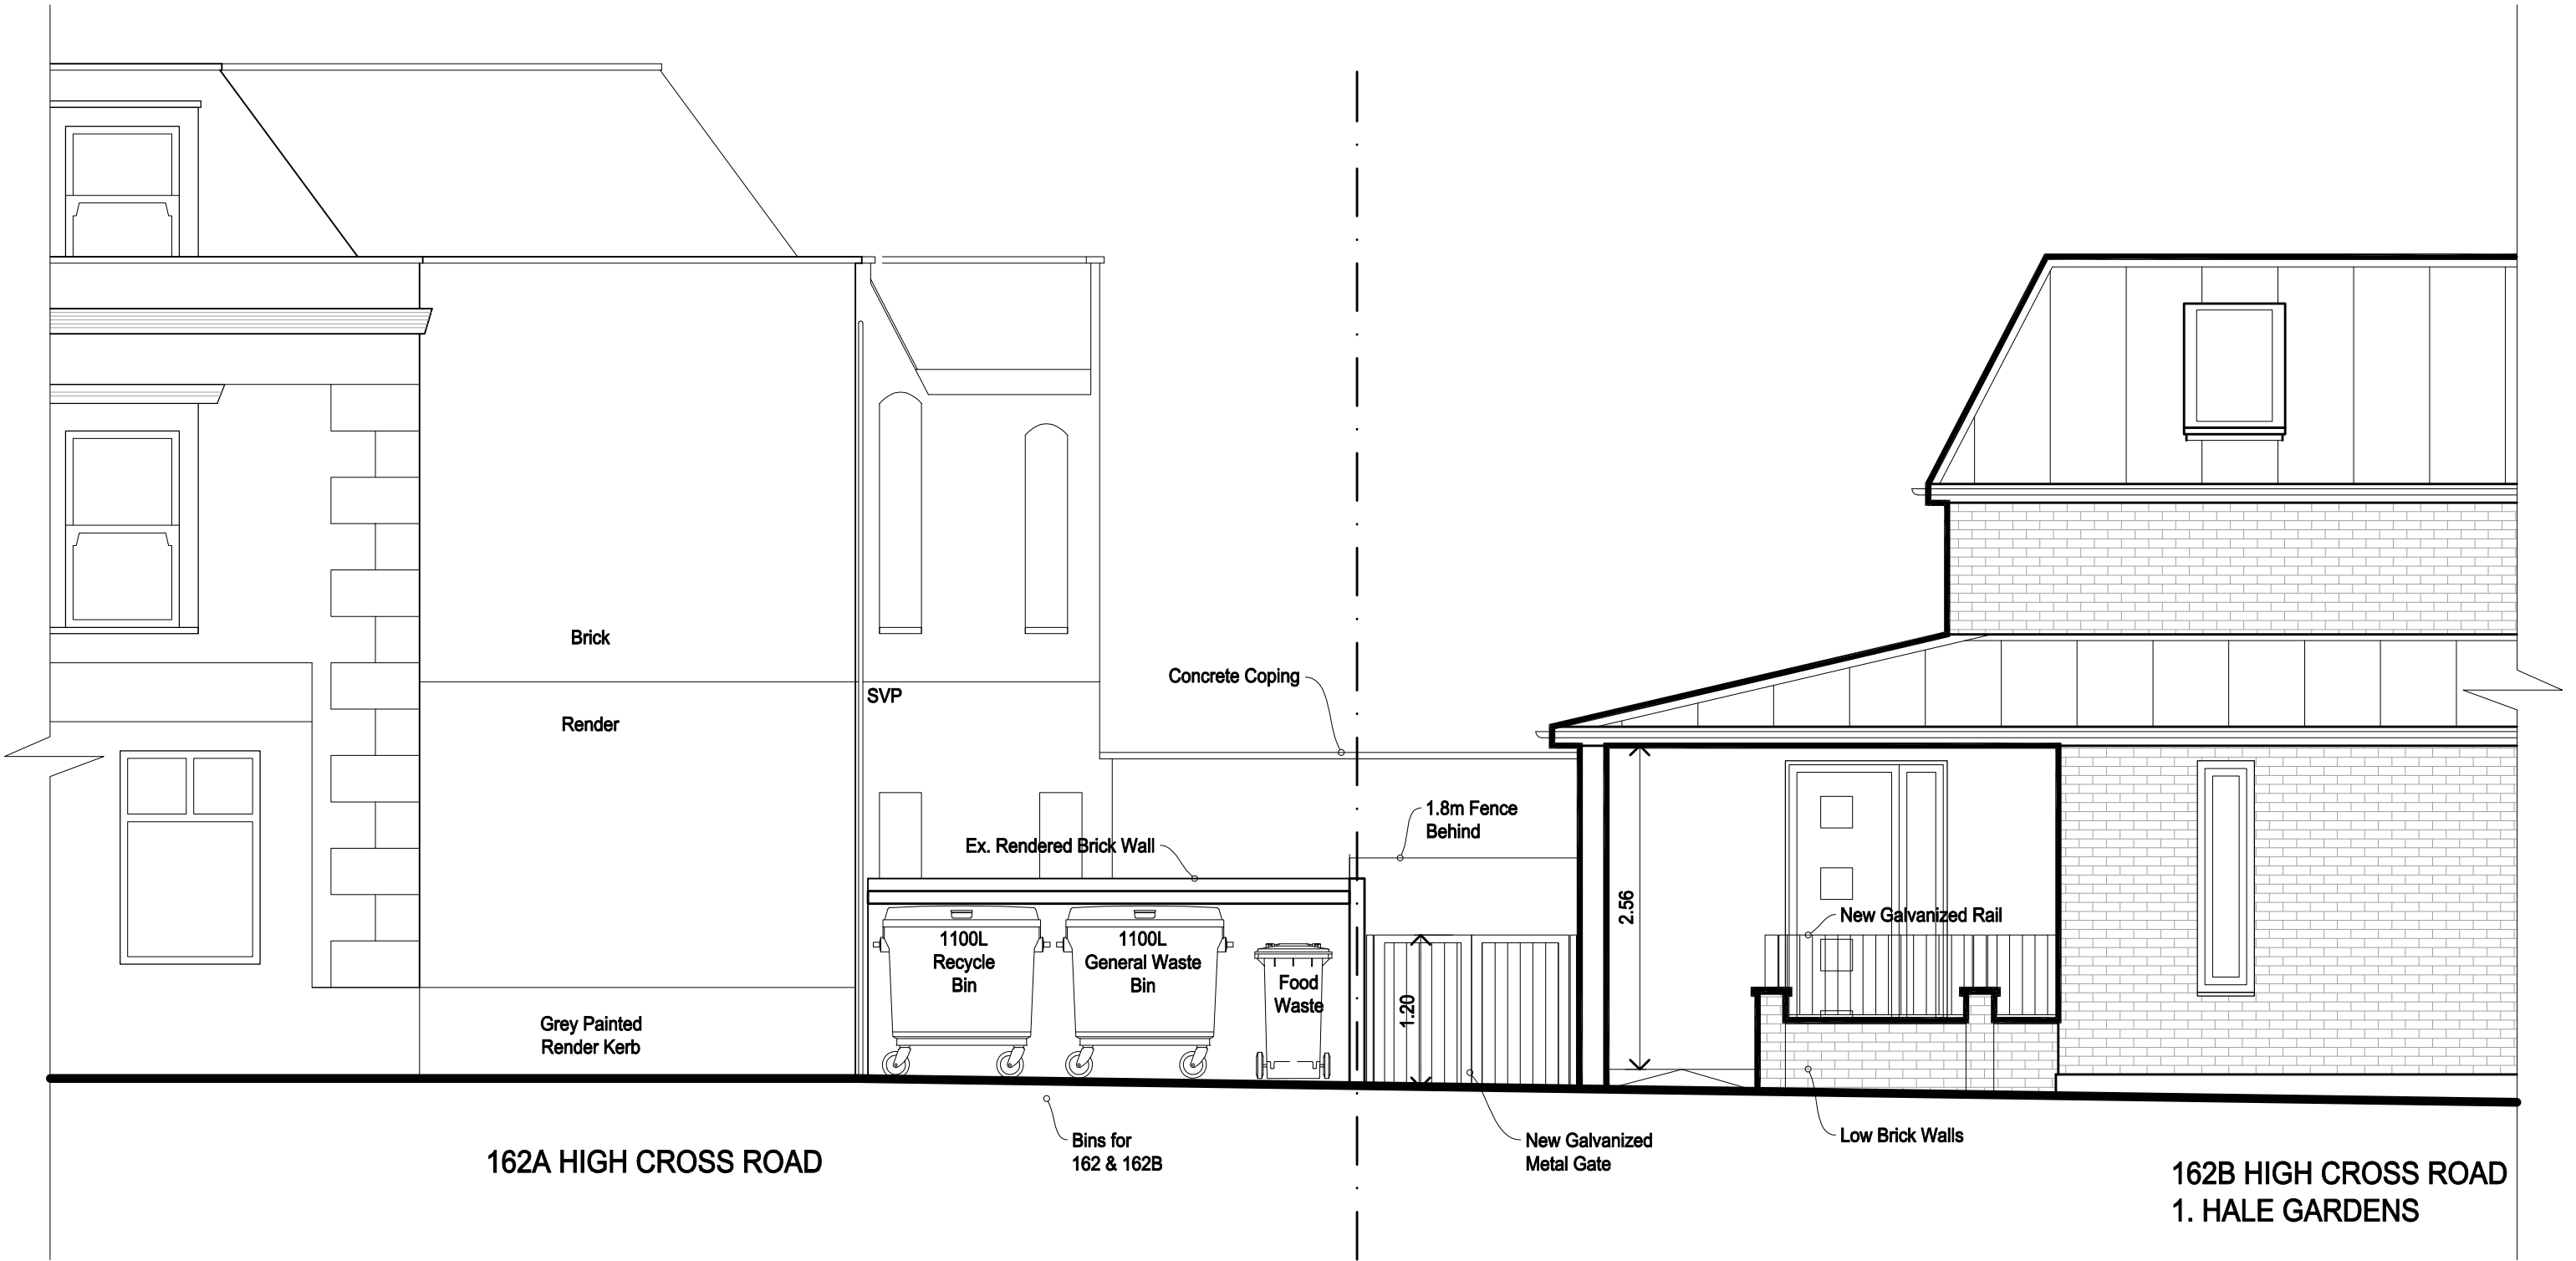

Architect @
Buildingdoctors.co.uk
Office: 137. EN1 1QT
020 3833 1000
RIBA

Disclaimer;
No Reproduction without Consent
Scale only for planning purposes.
Not for construction.
Shown Dims & Areas accurate to 5%
© Copyright 2024 Building Doctors


Date	Amendments
13.02.24 29.02.24	Metal Gate & railing, Neighbour details & Bin notes added Bin Notes, & Fence Heights Added


Ve.	In.
A B	FR FR

Project 162 High Cross Rd
1 Hale Gdns N17

Revision	☐ Preliminary	☐ Approval
Referencing	☐ Construction	☐ Tender


Title Front Elevation
PROPOSED


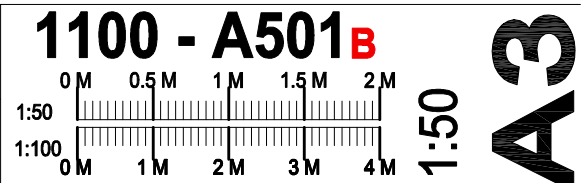


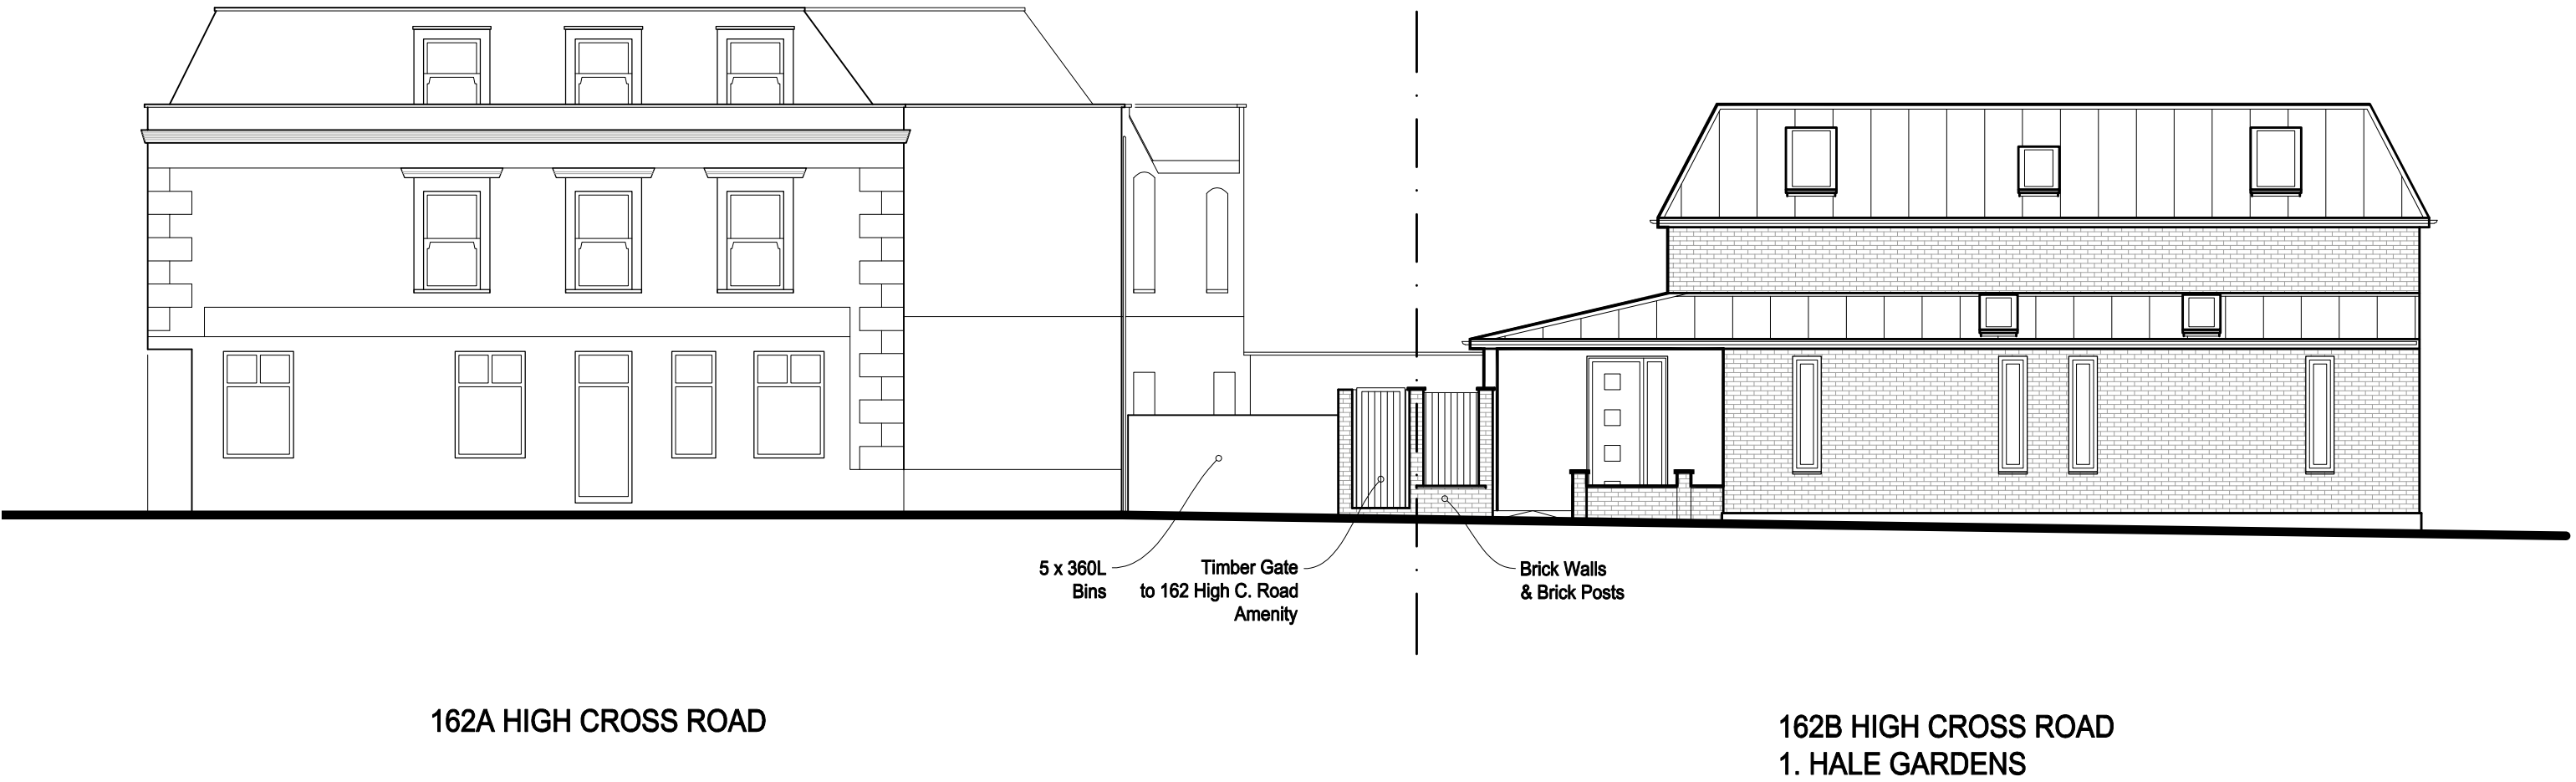

162A HIGH CROSS ROAD

162B HIGH CROSS ROAD
1. HALE GARDENS

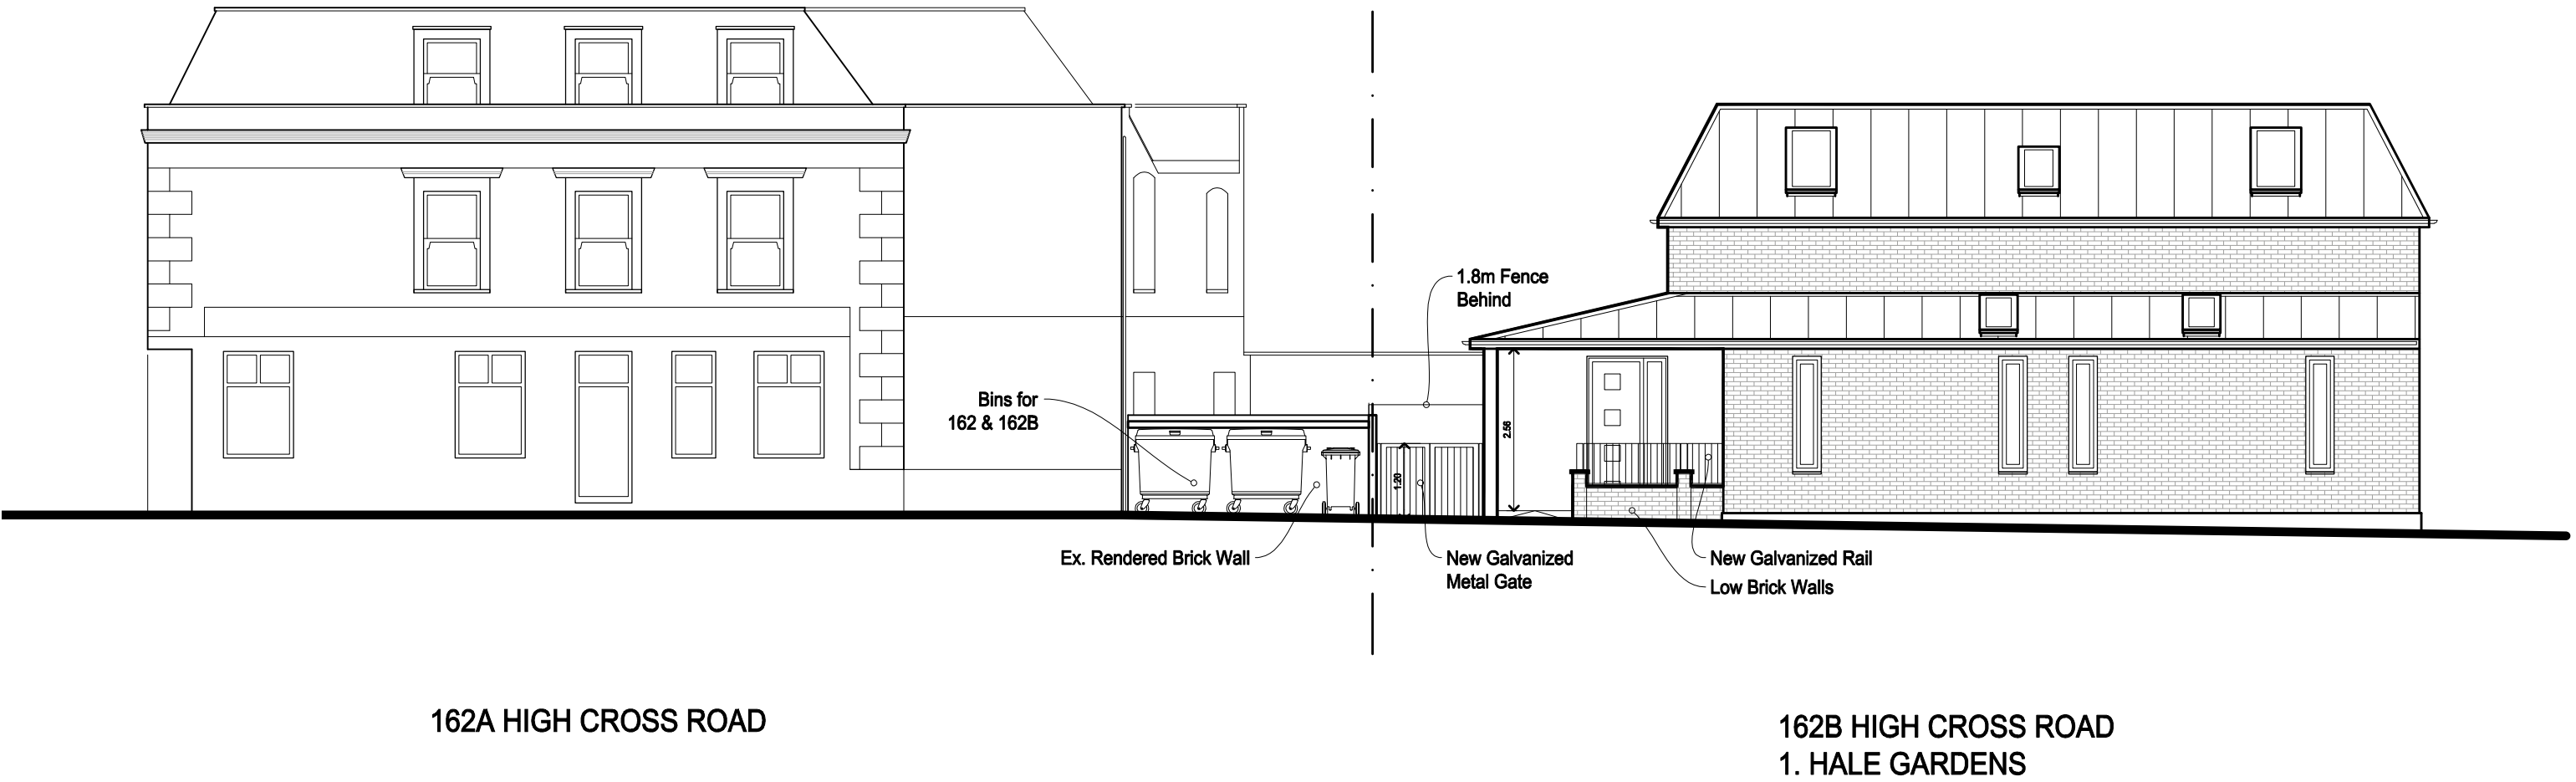

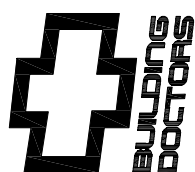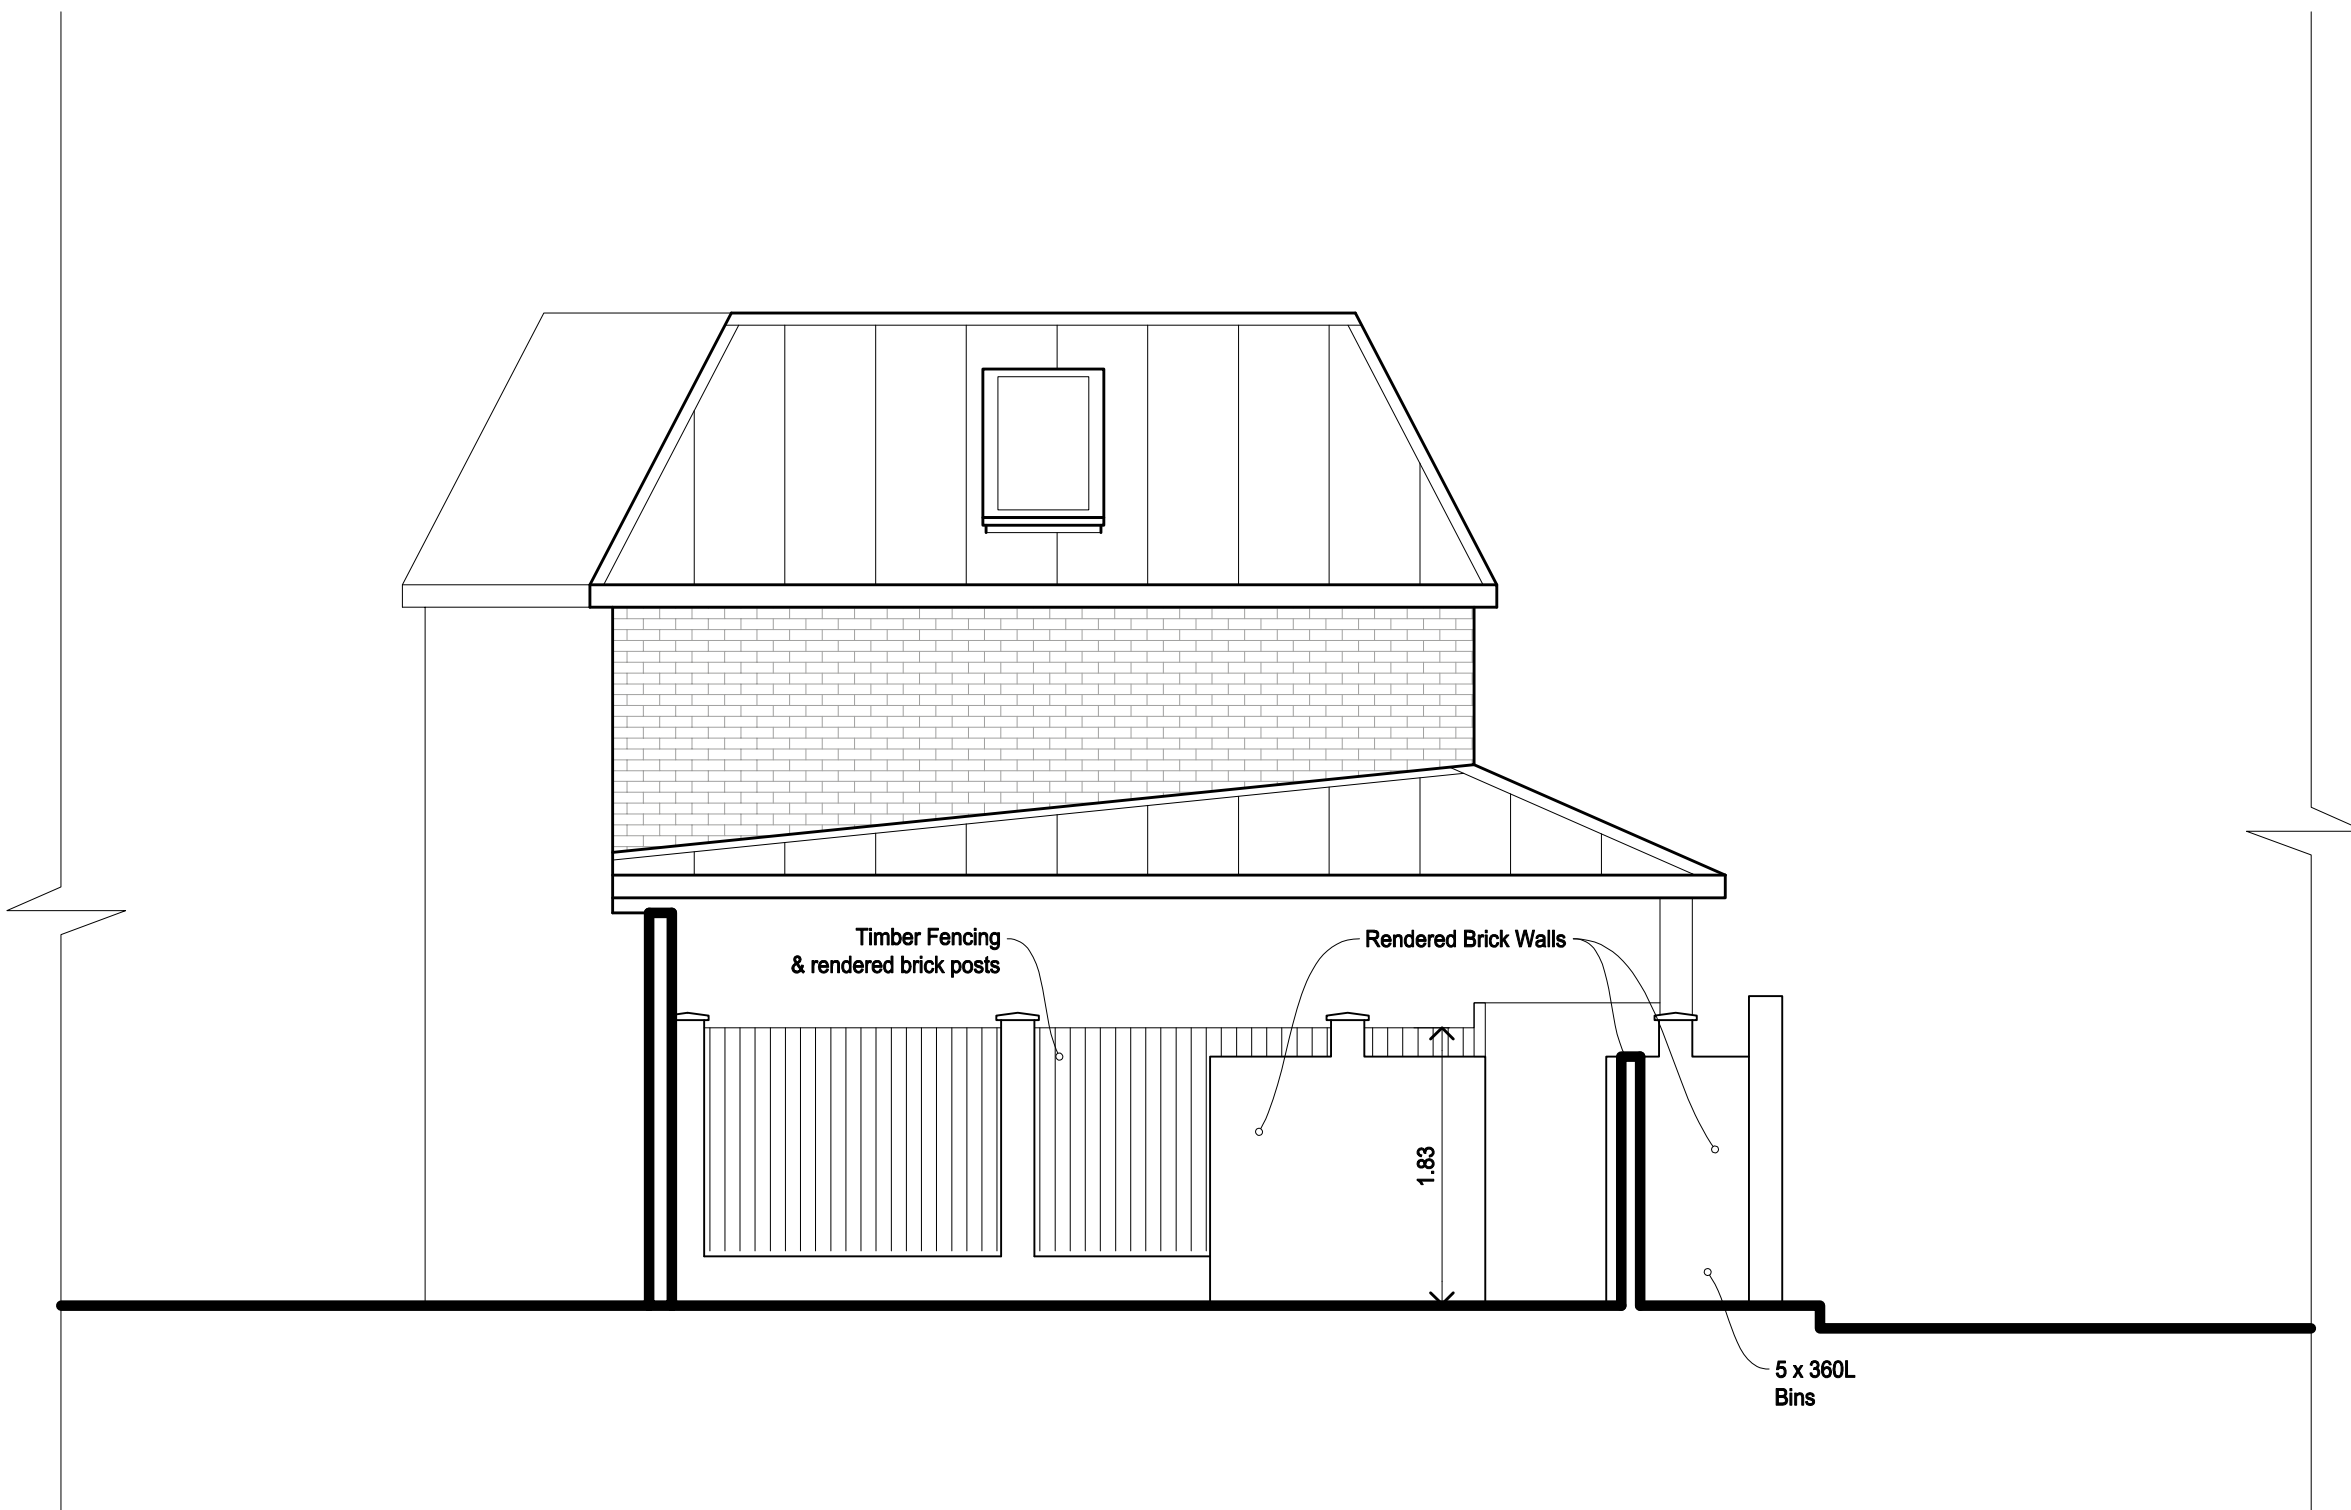

Architect @
Buildingdoctors.co.uk
Office: 137. EN1 1QT
020 3833 1000
RIBA 

Disclaimer;
No Reproduction without Consent
Scale only for planning purposes.
Not for construction.
Shown Dims & Areas accurate to 5%
© Copyright 2024 Building Doctors

Date	Amendments	Ve.	In.
05.03.24	Ex. Bin added	A	FR

Project	162 High Cross Rd 1 Hale Gdns N17
Revision	☐ Preliminary ☐ Approval
Referencing	☐ Construction ☐ Tender



Title	Side Elevation EXISTING
-------	----------------------------

1100 - A600 A

0 M 0.5 M 1 M 1.5 M 2 M
1:50
0 M 1 M 2 M 3 M 4 M
1:100

1:50

A3

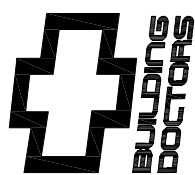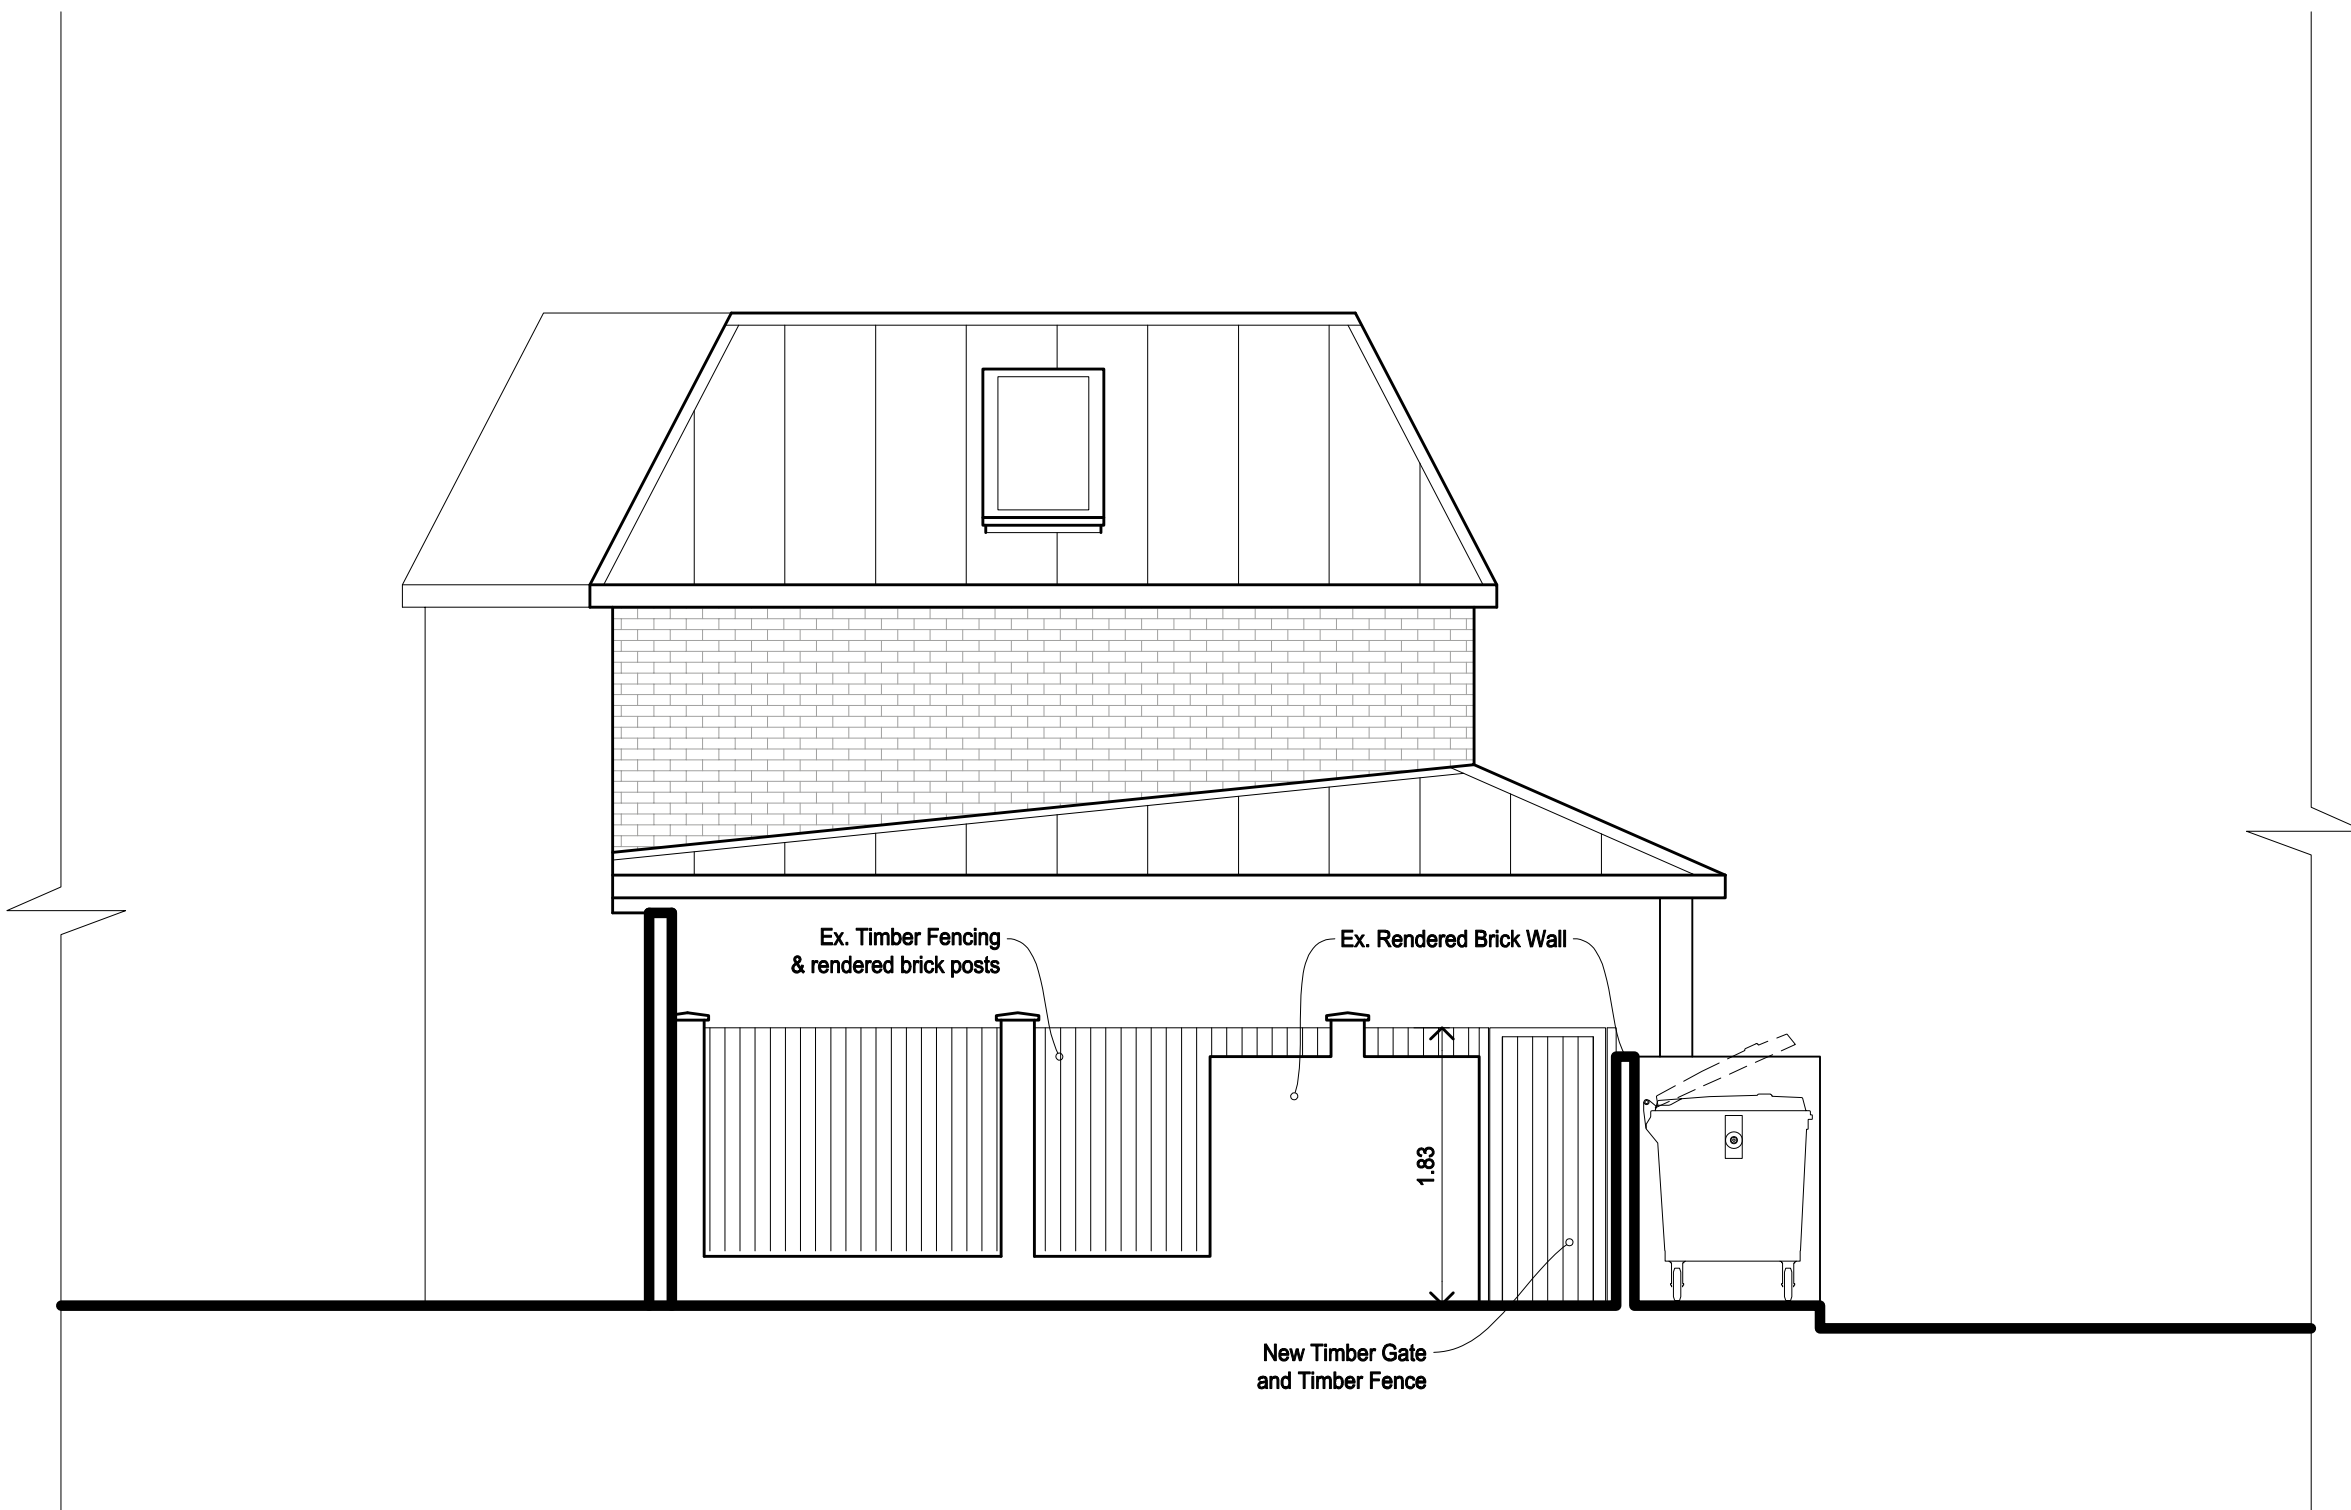

Architect @
Buildingdoctors.co.uk
Office: 137. EN1 1QT
020 3833 1000
RIBA 

Disclaimer;
No Reproduction without Consent
Scale only for planning purposes.
Not for construction.
Shown Dims & Areas accurate to 5%
© Copyright 2024 Building Doctors

Date
29.02.24

Amendments
Bin store flat roof removed

Ve.
A

In.
FR

Project
162 High Cross Rd
1 Hale Gdns N17


Revision
Referencing
☐ Preliminary ☐ Approval
☐ Construction ☐ Tender

Title
Side Elevation
PROPOSED


1100 - A601 A
0 M 0.5 M 1 M 1.5 M 2 M
1:50
0 M 1 M 2 M 3 M 4 M
1:100

1:50

A3

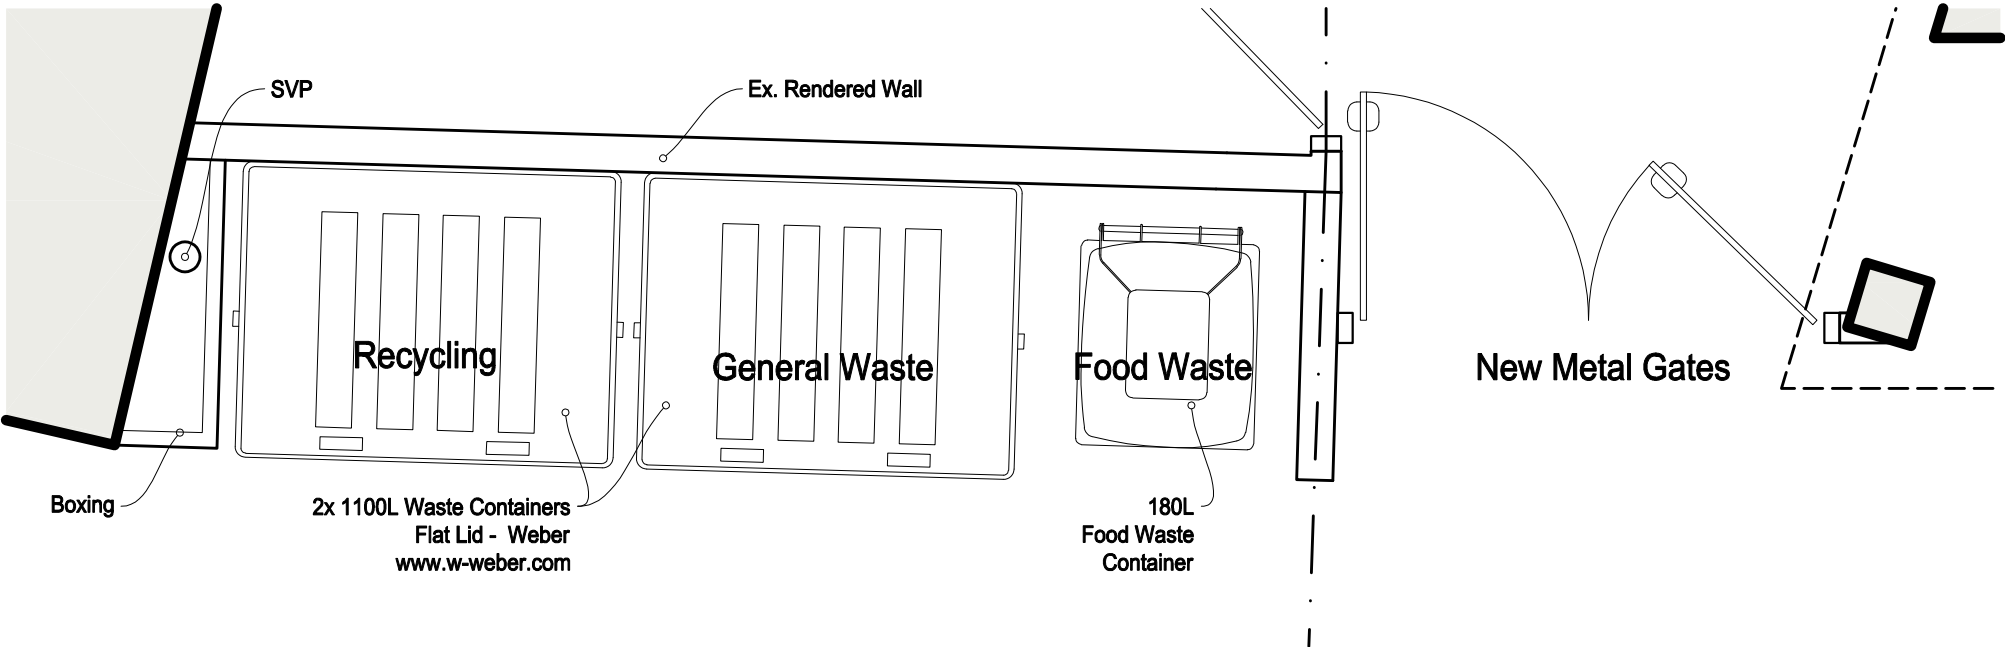


Bin Store Plan For 162 & 162B

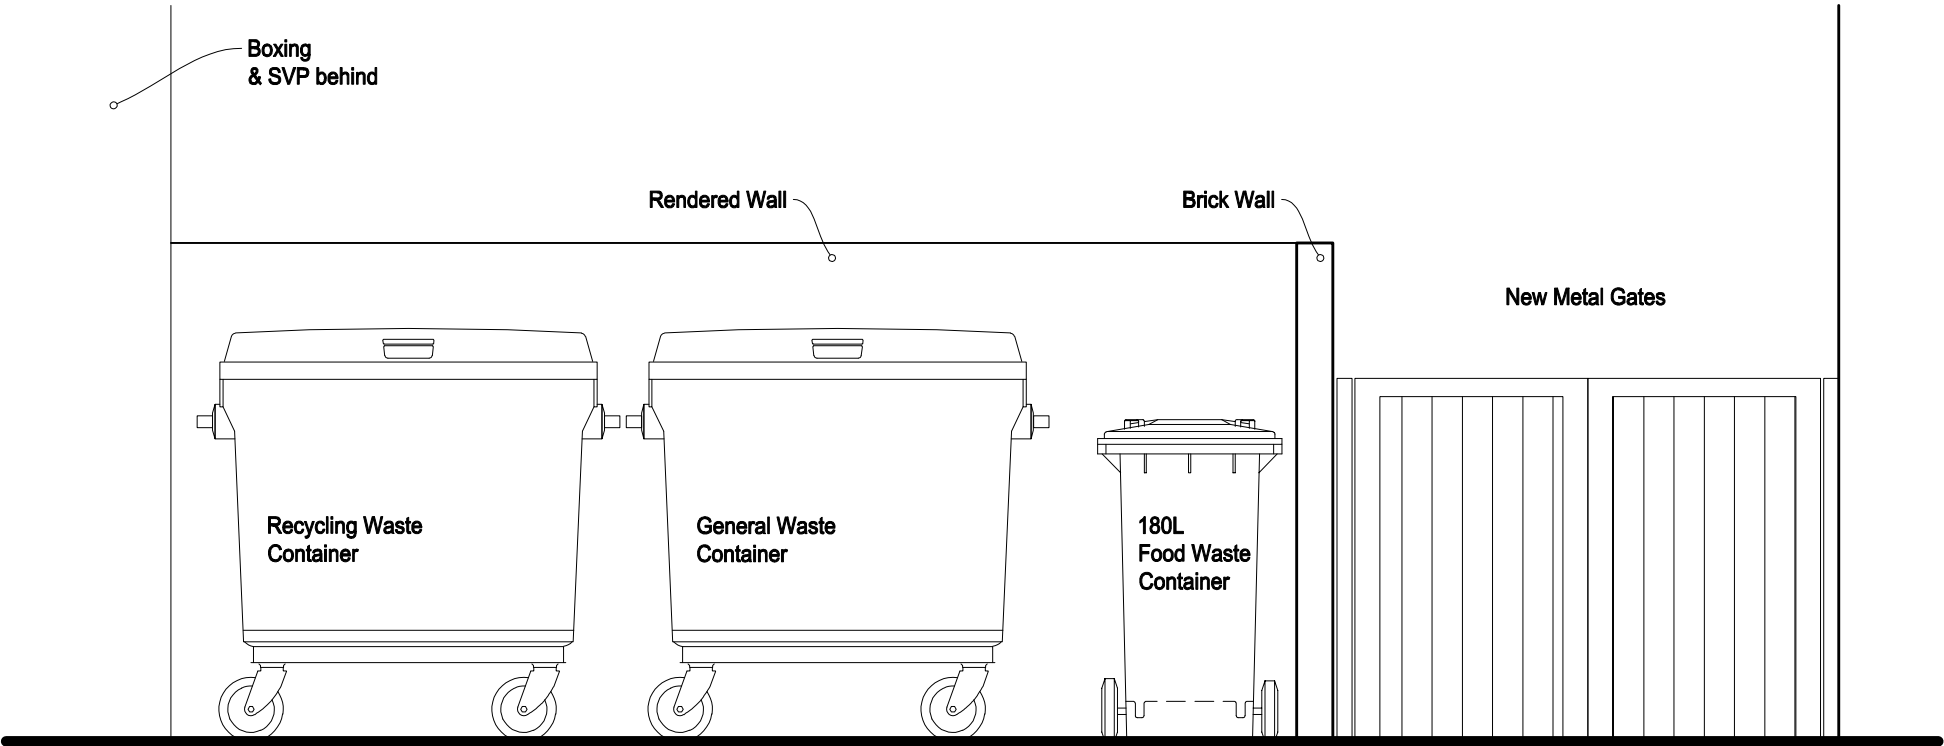


Bin Store View

2x 1100L Waste Containers
Flat Lid - Weber
www.w-weber.com

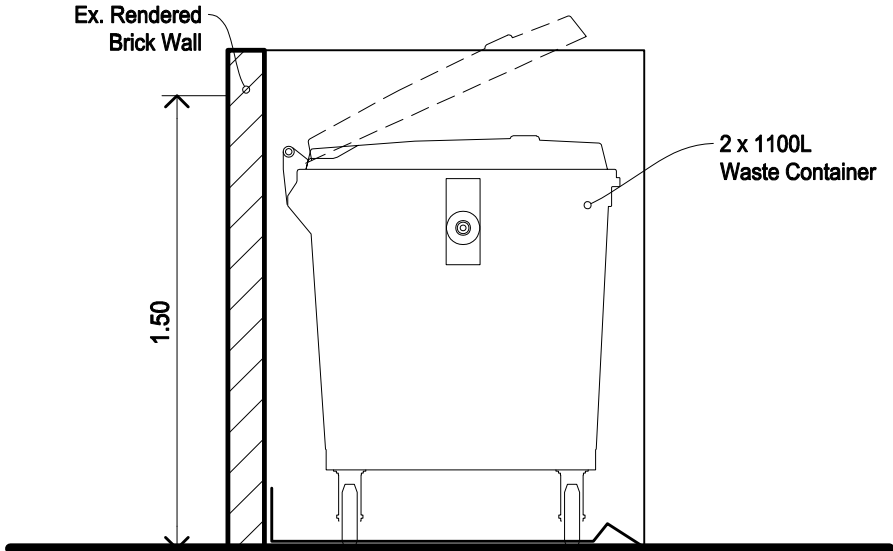

Bin Store Section

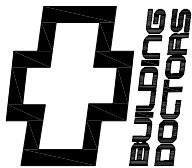

Architect @
Buildingdoctors.co.uk
Office: 137. EN1 1QT
020 3833 1000
RIBA

Disclaimer;
No Reproduction without Consent
Scale only for planning purposes.
Not for construction.
Shown Dims & Areas accurate to 5%
© Copyright 2024 Building Doctors

Date
13.02.24
29.02.24


Amendments
Plan detail & Bin notes added
Bin Notes Added


Ve.
A
B
In.
FR
FR

Project
162 High Cross Rd
1 Hale Gdns N17

Revision
Referencing
P Preliminary
A Approval
C Construction
T Tender


Title
Bin Store Details
PROPOSED

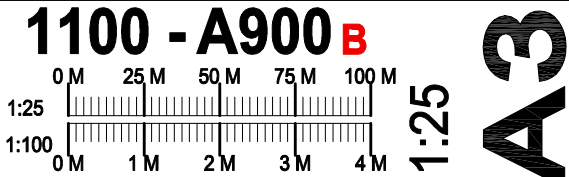


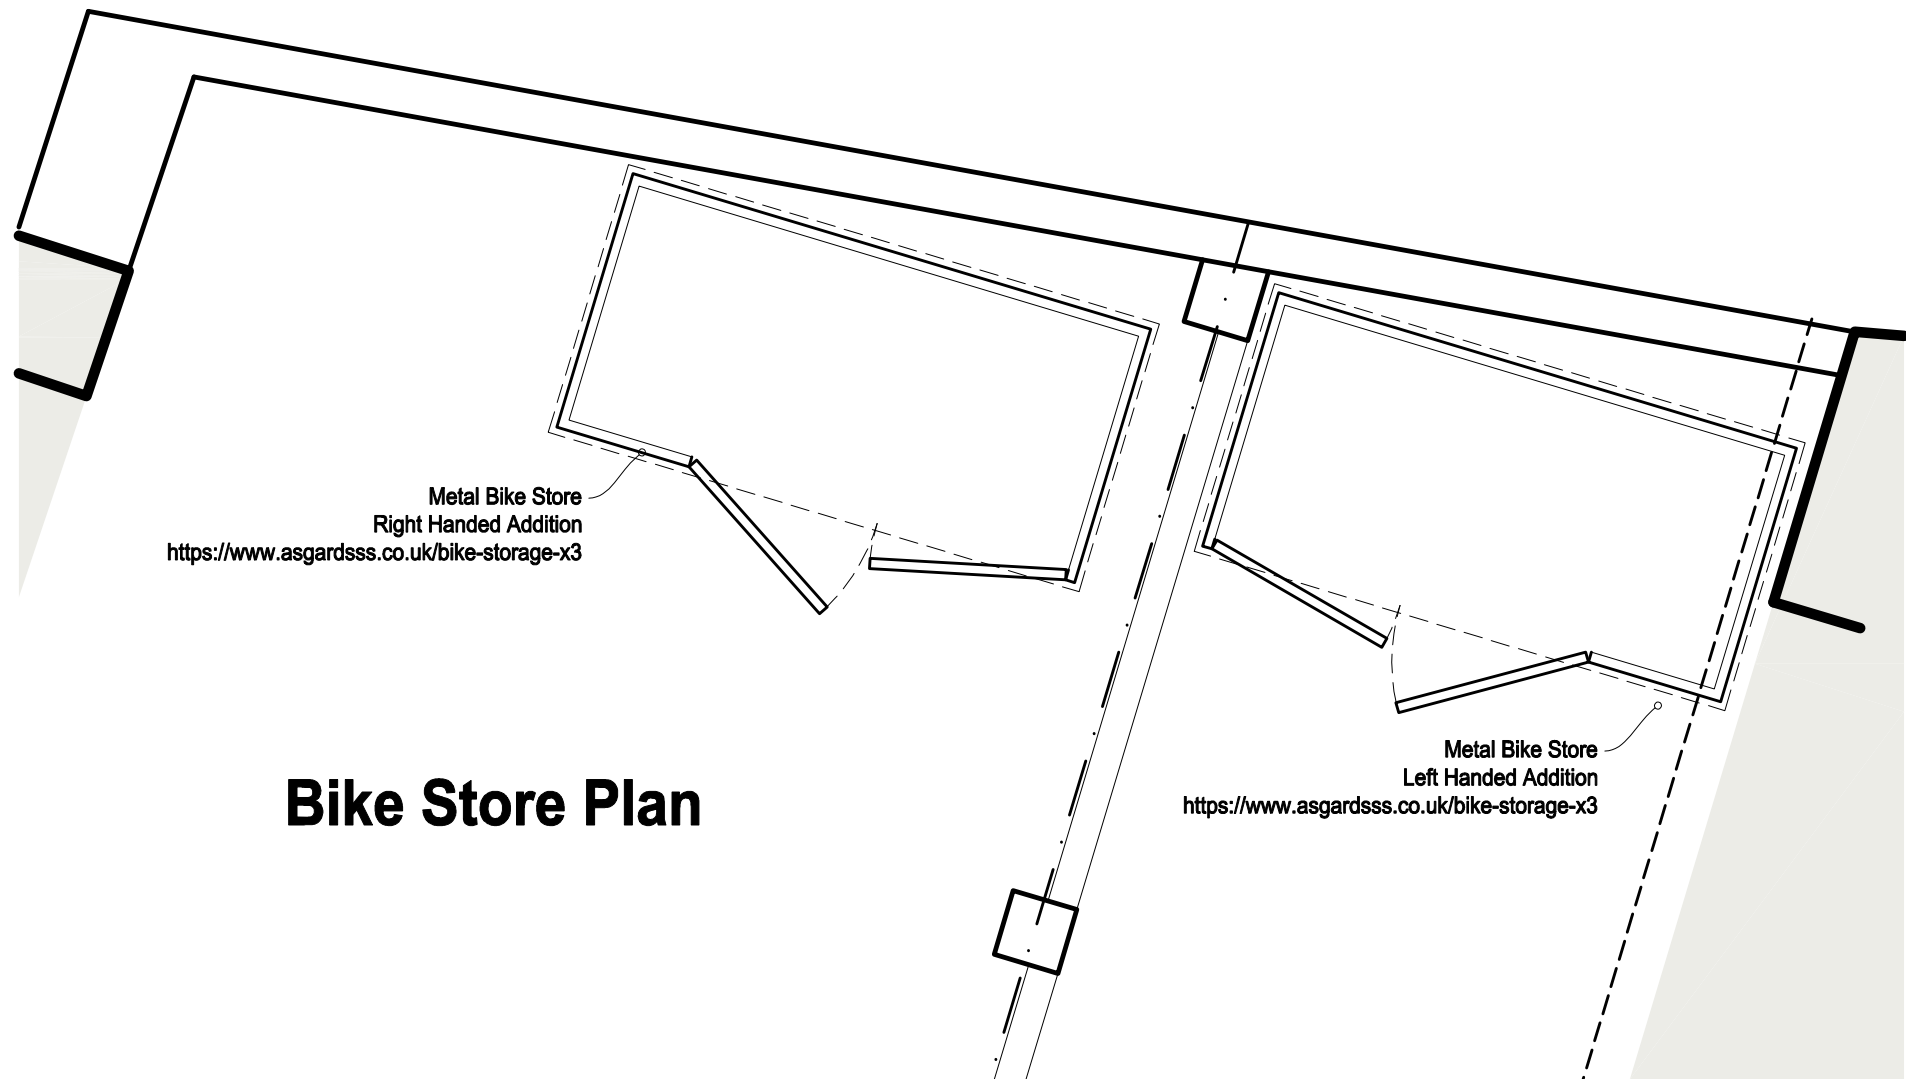


Bike Store Plan


Weight:
103kg (16.2 stone)
Door Aperture:
1180mm (3ft 10") x
1140mm (3ft 9")

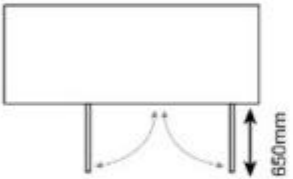

Door Clearance
650mm (2ft 1")

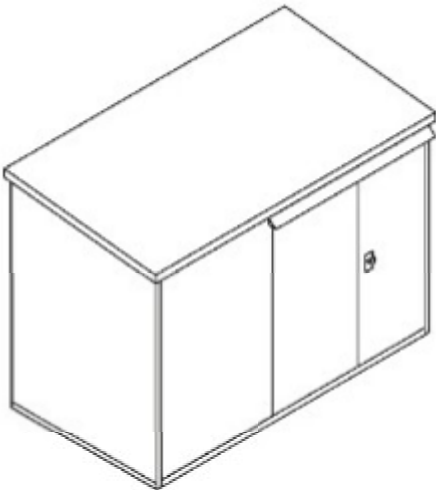
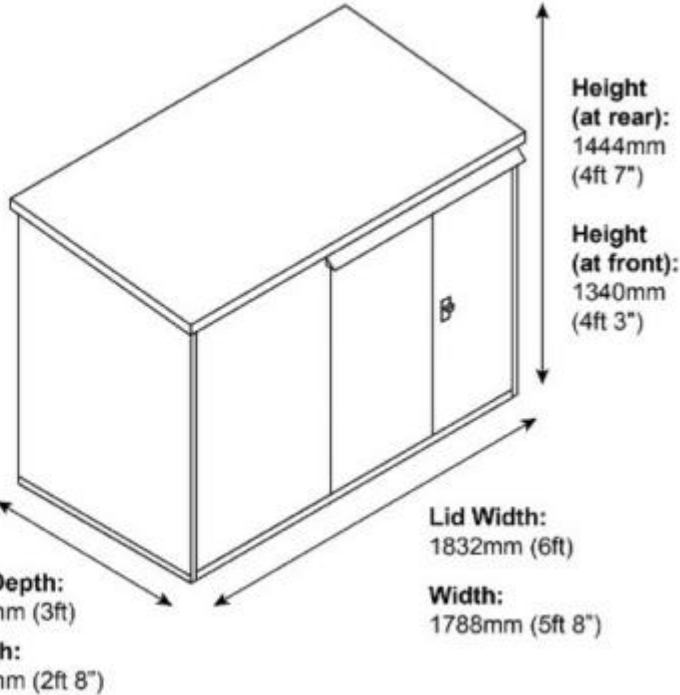


Right Handed
Addition

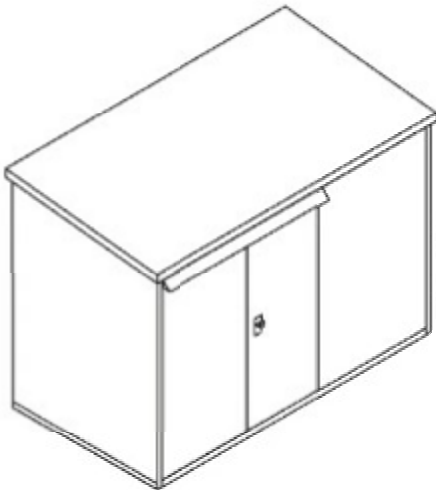

Left Handed
Addition

Base Size:
1990mm (6ft 6") x
1100mm (3ft 7")
Base Depth:
Min. 50mm
Recommended:
Concrete,
Tarmac,
Paving Flags

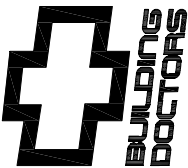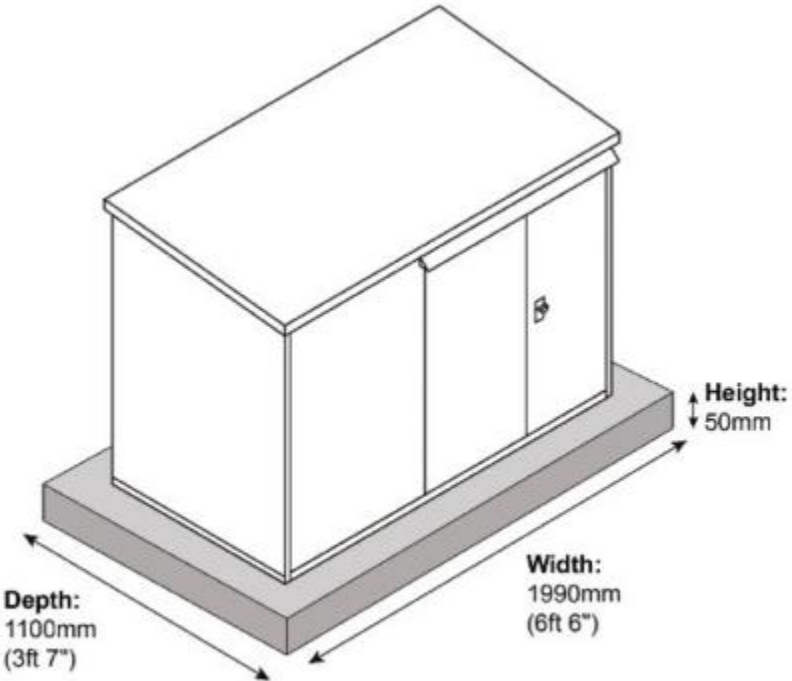

Architect @
Buildingdoctors.co.uk
Office: 137. EN1 1QT
020 3833 1000
RIBA

Disclaimer;
No Reproduction without Consent
Scale only for planning purposes.
Not for construction.
Shown Dims & Areas accurate to 5%
© Copyright 2024 Building Doctors

Date	Amendments	Ve.	In.	Project	162 High Cross Rd 1 Hale Gdns N17	Title	Bike Store Details PROPOSED
				Revision	☐ Preliminary ☐ Approval		
				Referencing	☐ Construction ☐ Tender		

1100 - A910

0 M25 M50 M75 M100 M

1:25

0 M1 M2 M3 M4 M

1:100

1:25

A3