ALL DIMENSIONS MUST BE CHECKED ON SITE AND NOT SCALED FROM THIS DRAWING EXCEPT FOR PLANNING PURPOSES

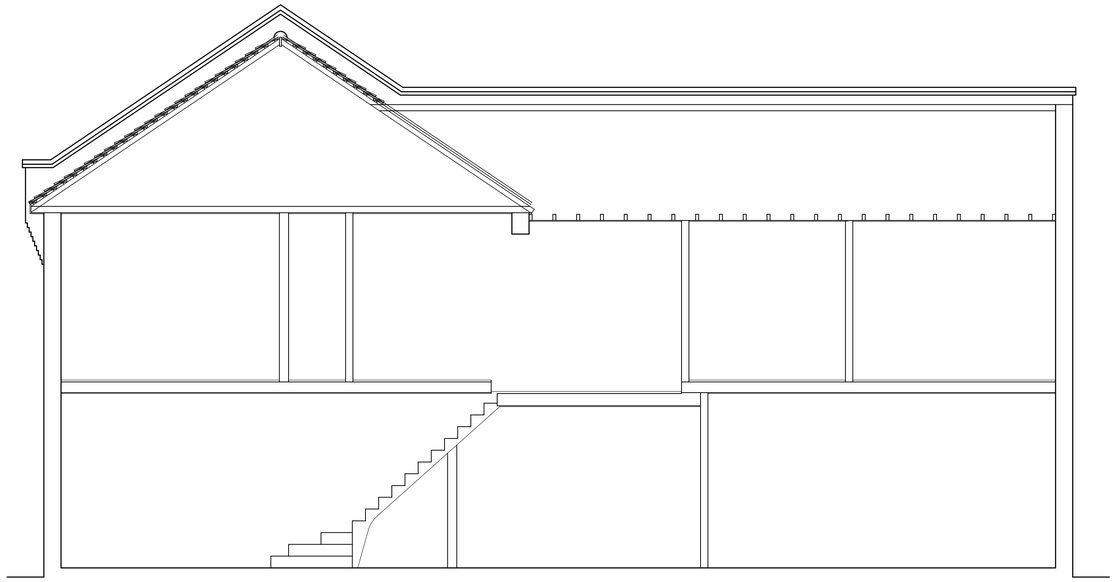

EXISTING SECTION THROUGH 1:50

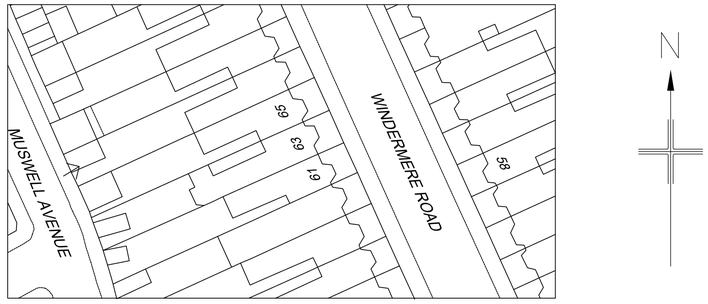

EXISTING BLOCK PLAN 1:500

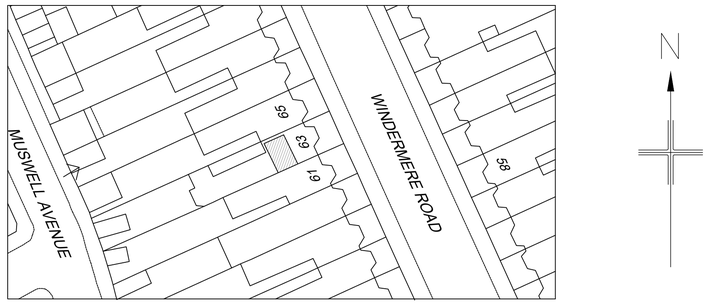

PROPOSED BLOCK PLAN 1:500

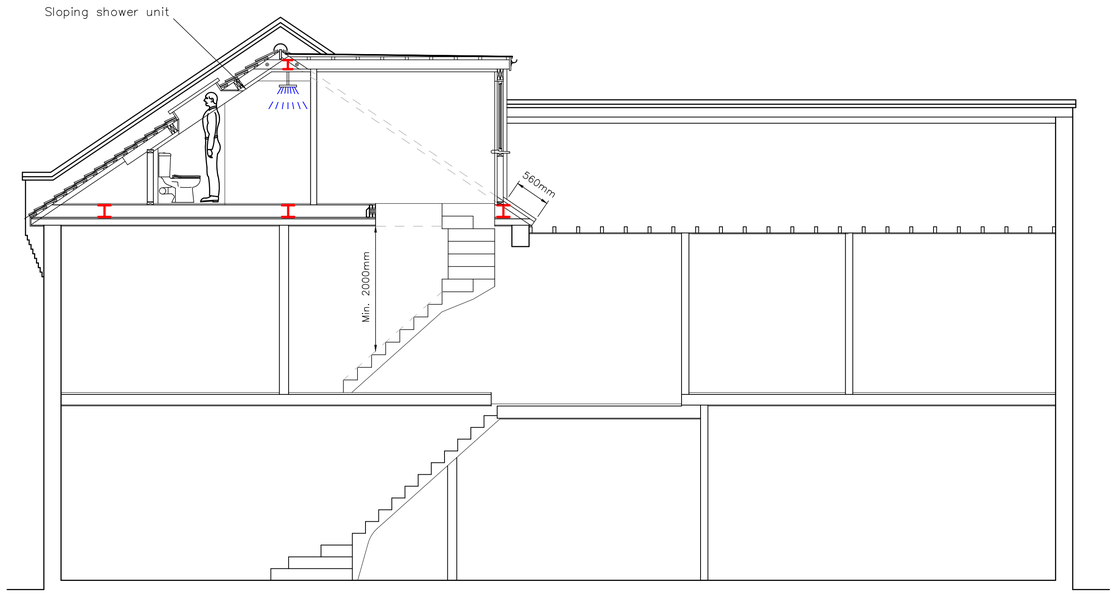

PROPOSED SECTION THROUGH 1:50

0 10 20 30 40 50

METRES – SCALE 1:500

1 0 5

METRES – SCALE 1:50

REVISION	REVISION NOTES	DATE

SITE ADDRESS

63 WINDERMERE ROAD
LONDON
N10 2RD

THIS DRAWING IS ISSUED SOLELY ON THE UNDERSTANDING THAT IT IS COPYRIGHT, SHOULD BE REGARDED AS CONFIDENTIAL AND MUST NOT BE REPRODUCED WITHOUT THE DESIGNERS CONSENT.

N. TURNER DESIGNS LTD
28 FREEMANS CLOSE
STOKE POGES
BUCKS
SL2 4ER
MOB: 07825 372 548

DRAWN BY	N. TURNER, B.Eng (Hons)
DRAWN ON	16/02/2024
SCALE	1:50, 1:500 @ A1
DRG NO	2024–02–5972/3