

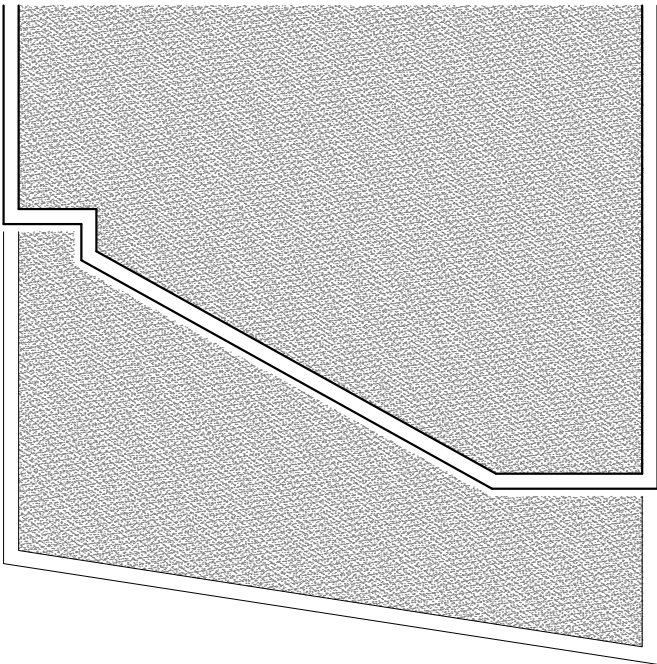


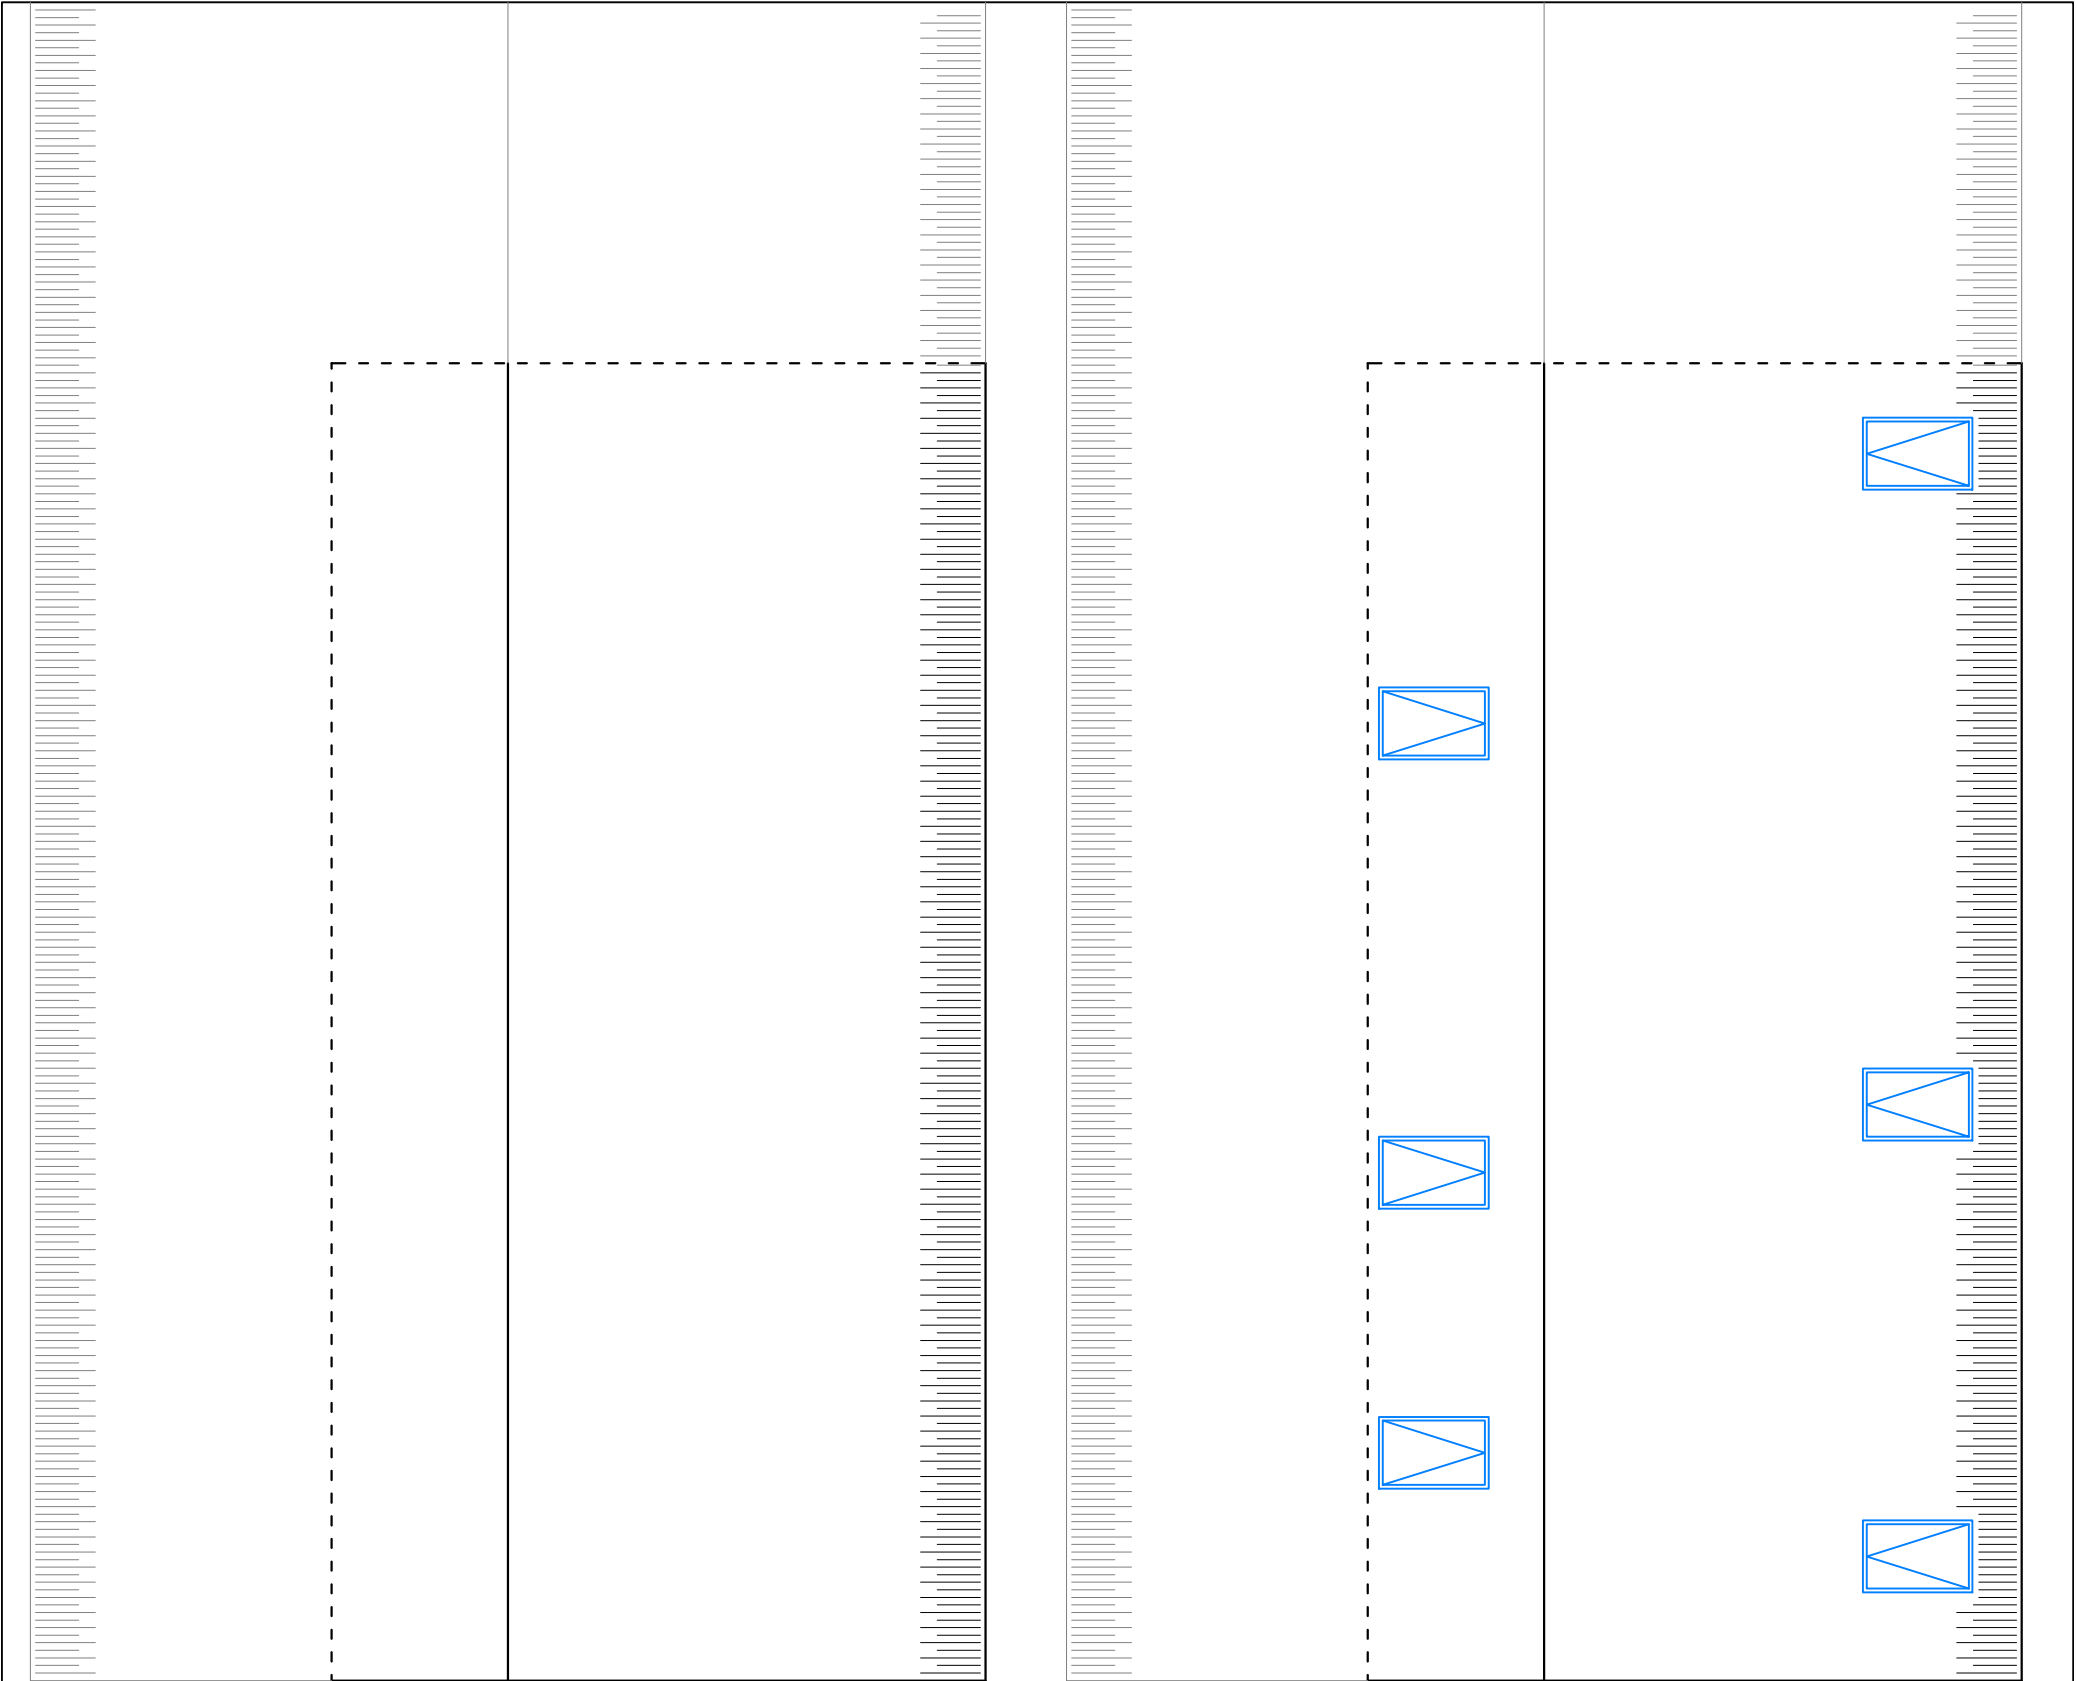

EXISTING ROOF PLAN
SCALE: 1/100 @A3

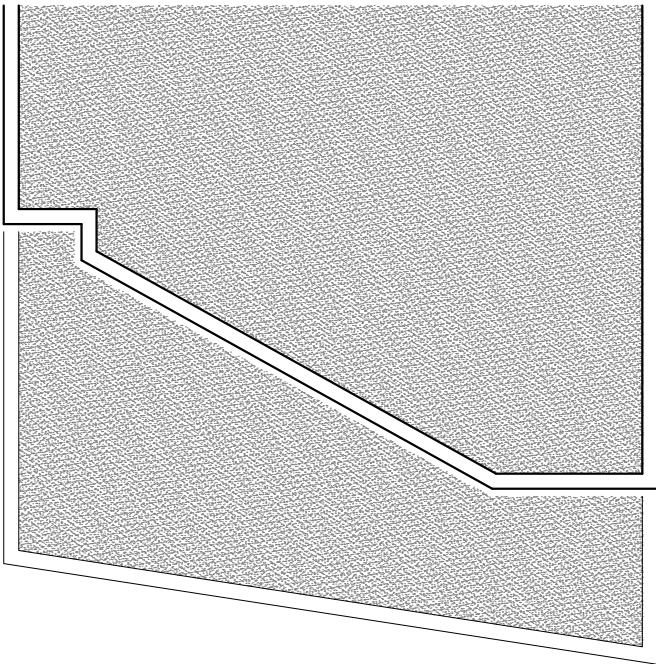

PROPOSED ROOF PLAN
SCALE: 1/100 @A3