




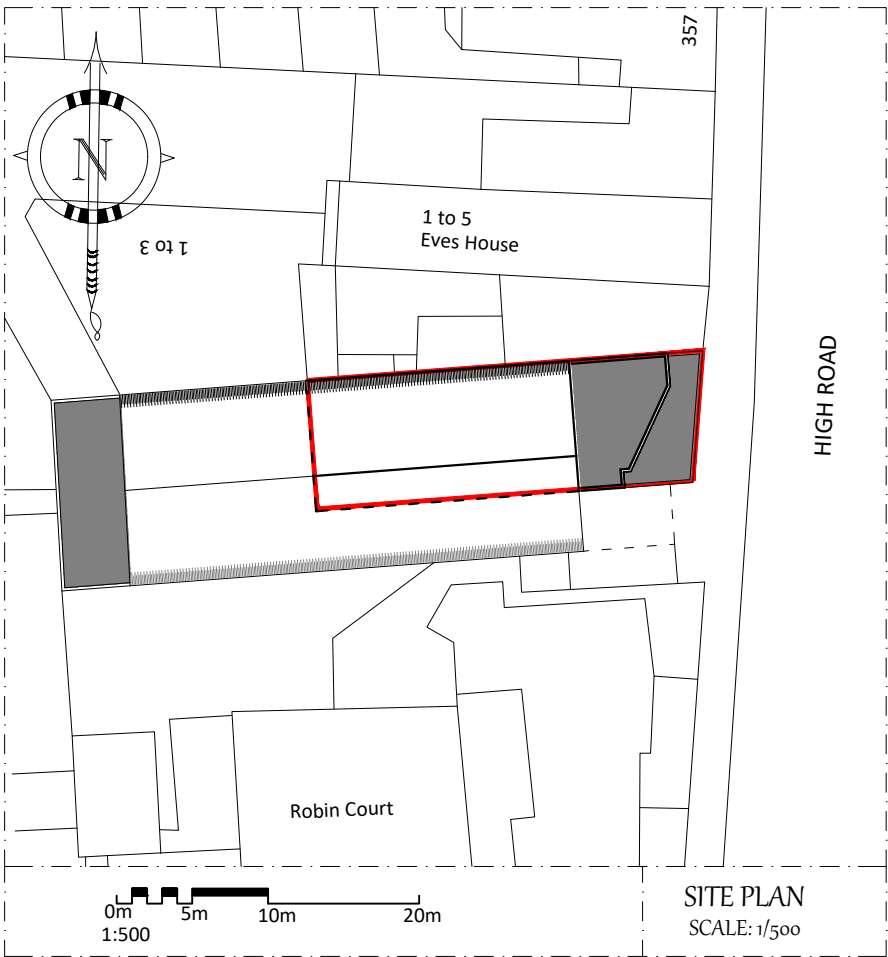

SITE PLAN
SCALE: 1/500

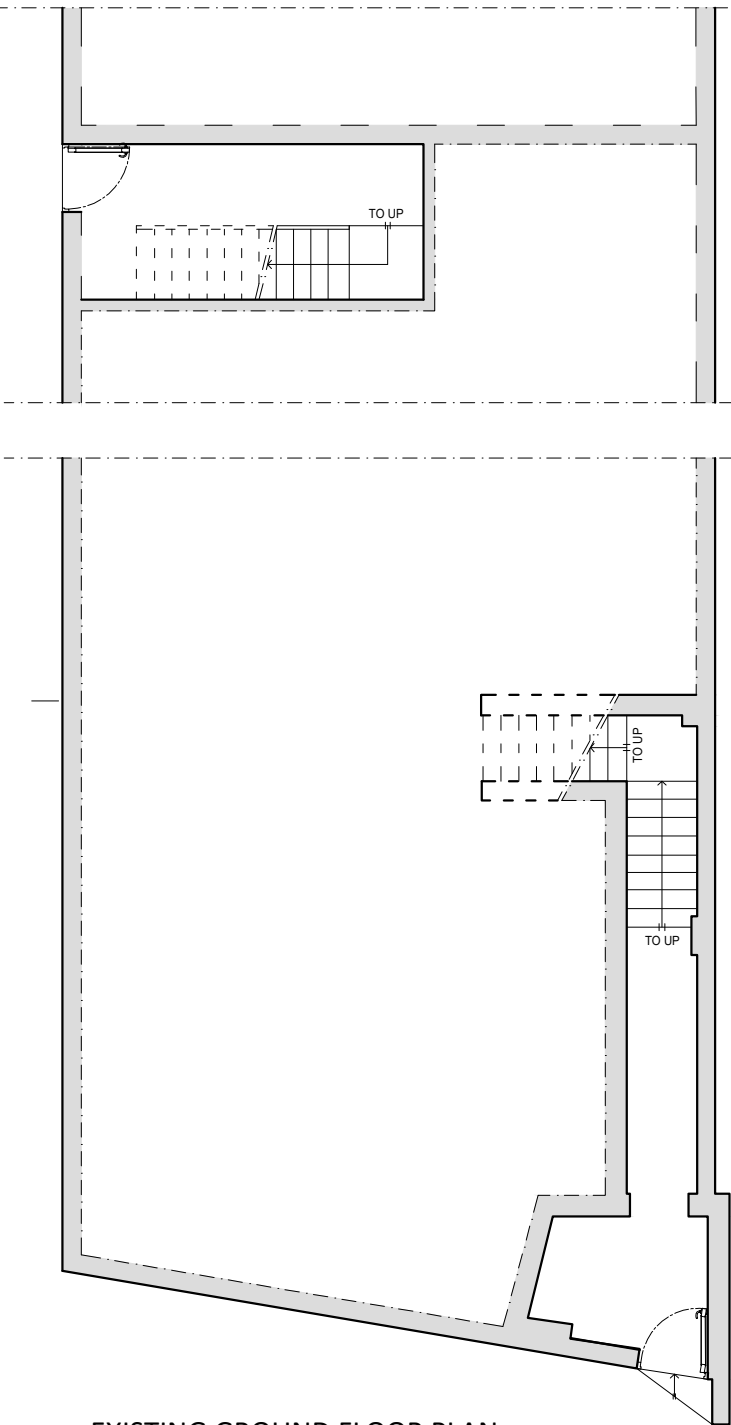

EXISTING GROUND FLOOR PLAN
SCALE: 1/100 @A3

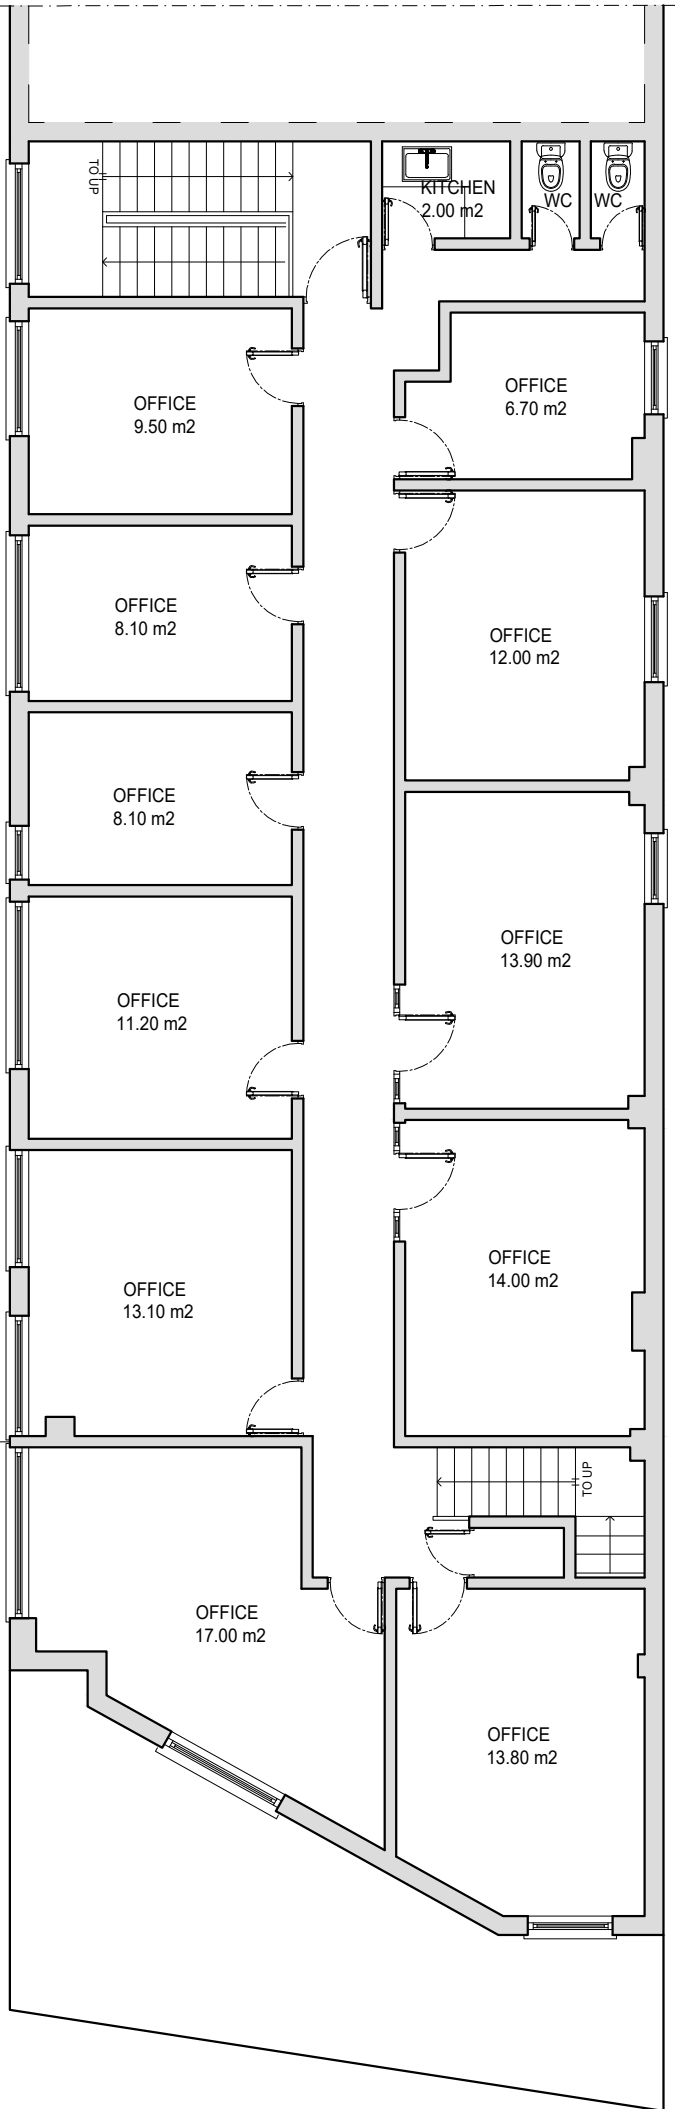

EXISTING FIRST FLOOR PLAN
SCALE: 1/100 @A3

EXISTING FIRST FLOOR AREA : 195.55 m2

THE CONTENTS OF THIS PLAN INCLUDING THE PRINTED NOTES ARE COPYRIGHT AND REPRODUCTION IN WHOLE OR PART IS NOT PERMITTED WITHOUT PRIOR CONSENT OF ANVA ARCHITECTURAL, ENGINEERING AND LICENSING IN WRITING.

349C HIGH ROAD
WOOD GREN
LONDON
N22 8JA

EXISTING
- GROUND FLOOR PLAN
- FIRST FLOOR PLAN

SCALE: 1/100 @A3

DATE: FEB. 2024

REF. NO : 012.24/01

DRG BY: B.OZDEMIR

anva architectural,
engineering and licensing
P.O. BOX 1827
ILFORD. IG2 7WJ
TEL: 020 8586 4401 FAX: 020 8586 4401
MOBILE: 077 10942923 / 079 30407212
E-MAIL: info@a-anva.co.uk