Existing Front Elevation

Existing Rear Elevation

REV	DATE	COMMENT	DRW	CHK
02	06/03/2024	Planning issue	HV	HM
01	29/02/2024	Planning issue	HV	HM
00	14/02/2024	Initial issue	HV	HM

N

1:100
0 1 2 3 4 5m

NOTES
These drawings are for planning purposes only. All dimensions indicated are subject to alterations on site. Confirm all dimensions prior to ordering materials and commencing construction.

My-architect

Busworks,
39-41 North Road,
London
N7 9DP
T 02030388753 E harry.molyneux@my-architect.io

PROJECT
70 Whittington Rd

DRAWING
Existing Elevations

SCALE
1:100 @ A3

STATUS
Planning

DRAWING No.
452/01/200

REVISION
P02

Existing Side Elevation

REV	DATE	COMMENT	DRW	CHK
02	06/03/2024	Planning issue	HV	HM
01	29/02/2024	Planning issue	HV	HM
00	14/02/2024	Initial issue	HV	HM

N

1:100
0 1 2 3 4 5m

NOTES
These drawings are for planning purposes only. All dimensions indicated are subject to alterations on site. Confirm all dimensions prior to ordering materials and commencing construction.

My-architect

Busworks,
39-41 North Road,
London
N7 9DP
T 02030388753 E harry.molyneux@my-architect.io

PROJECT
70 Whittington Rd

DRAWING
Existing Side Elevation

SCALE
1:100 @ A3

STATUS
Planning

DRAWING No.
452/01/201

REVISION
P02

Existing Section AA

REV	DATE	COMMENT	DRW	CHK
02	06/03/2024	Planning issue	HV	HM
01	29/02/2024	Planning issue	HV	HM
00	14/02/2024	Initial issue	HV	HM

N

1:100
0 1 2 3 4 5m

NOTES
These drawings are for planning purposes only. All dimensions indicated are subject to alterations on site. Confirm all dimensions prior to ordering materials and commencing construction.

My-architect

Busworks,
39-41 North Road,
London
N7 9DP
T 02030388753 E harry.molyneux@my-architect.io

PROJECT
70 Whittington Rd

DRAWING
Existing Sections

SCALE
1:100 @ A3

STATUS
Planning

DRAWING No.
452/01/202

REVISION
P02

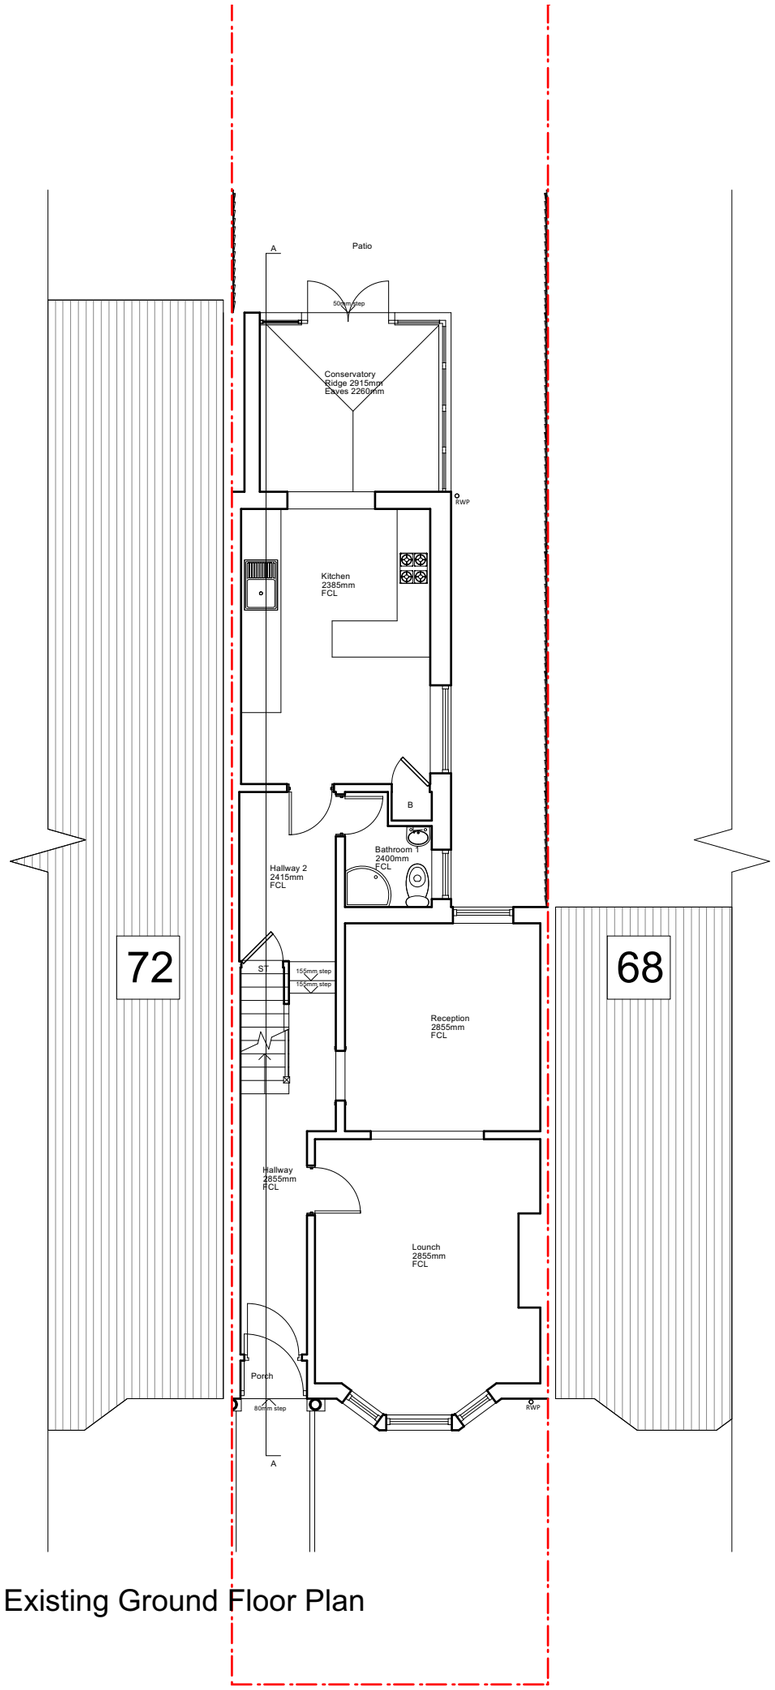

Existing Ground Floor Plan

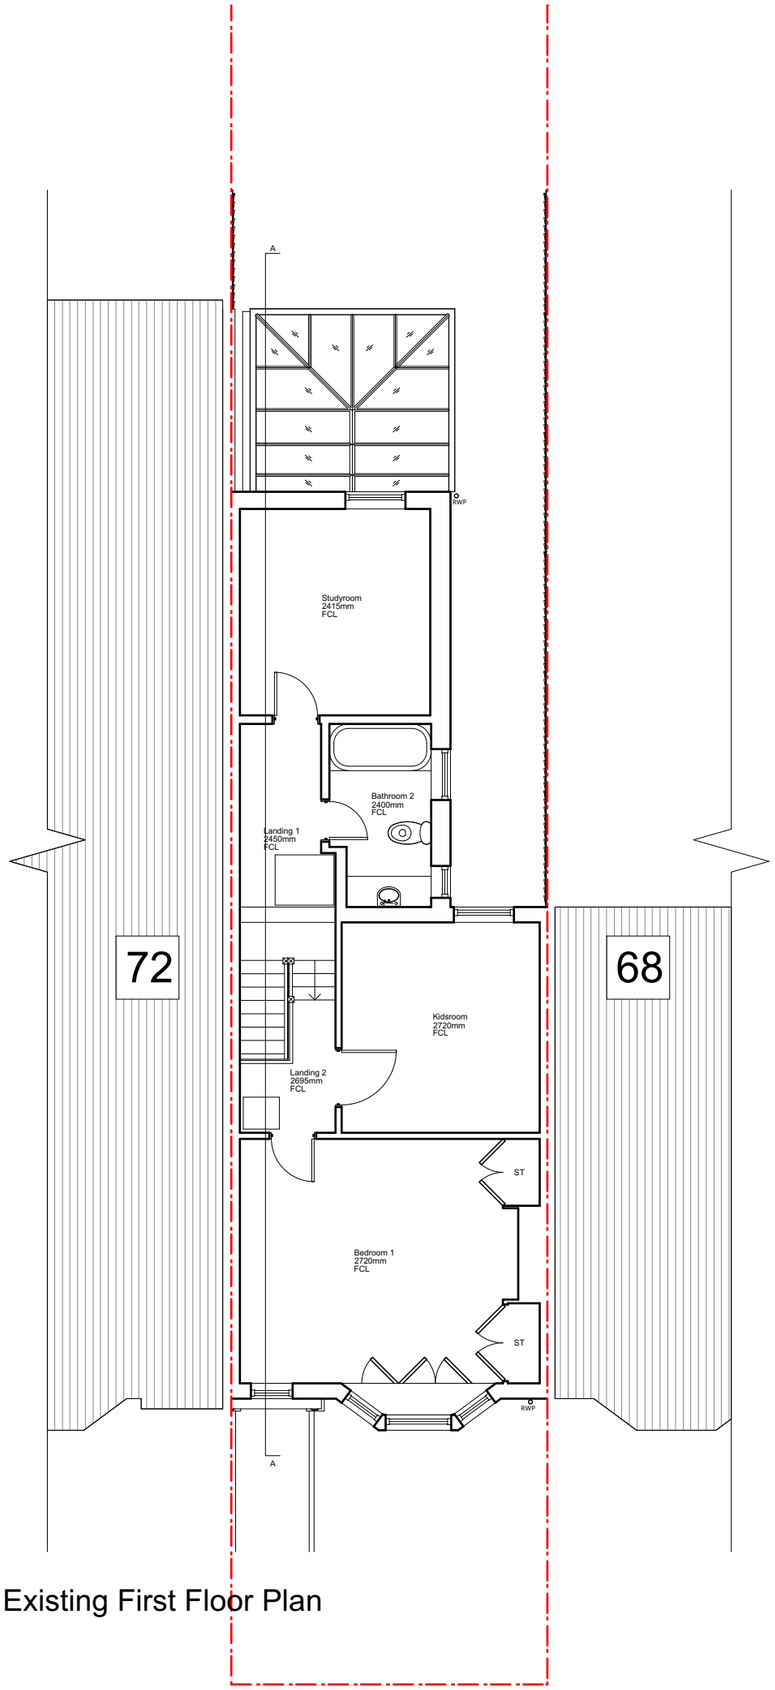

Existing First Floor Plan

REV	DATE	COMMENT	DRW	CHK
02	06/03/2024	Planning issue	HV	HM
01	29/02/2024	Planning issue	HV	HM
00	14/02/2024	Initial issue	HV	HM

N

1:100
0 1 2 3 4 5m

NOTES
These drawings are for planning purposes only. All dimensions indicated are subject to alterations on site. Confirm all dimensions prior to ordering materials and commencing construction.

My-architect

Busworks,
39-41 North Road,
London
N7 9DP
T 02030388753 E harry.molyneux@my-architect.io

PROJECT
70 Whittington Rd

DRAWING
Existing Floor Plans

SCALE
1:100 @ A3

STATUS
Planning

DRAWING No.
452/01/400

REVISION
P02

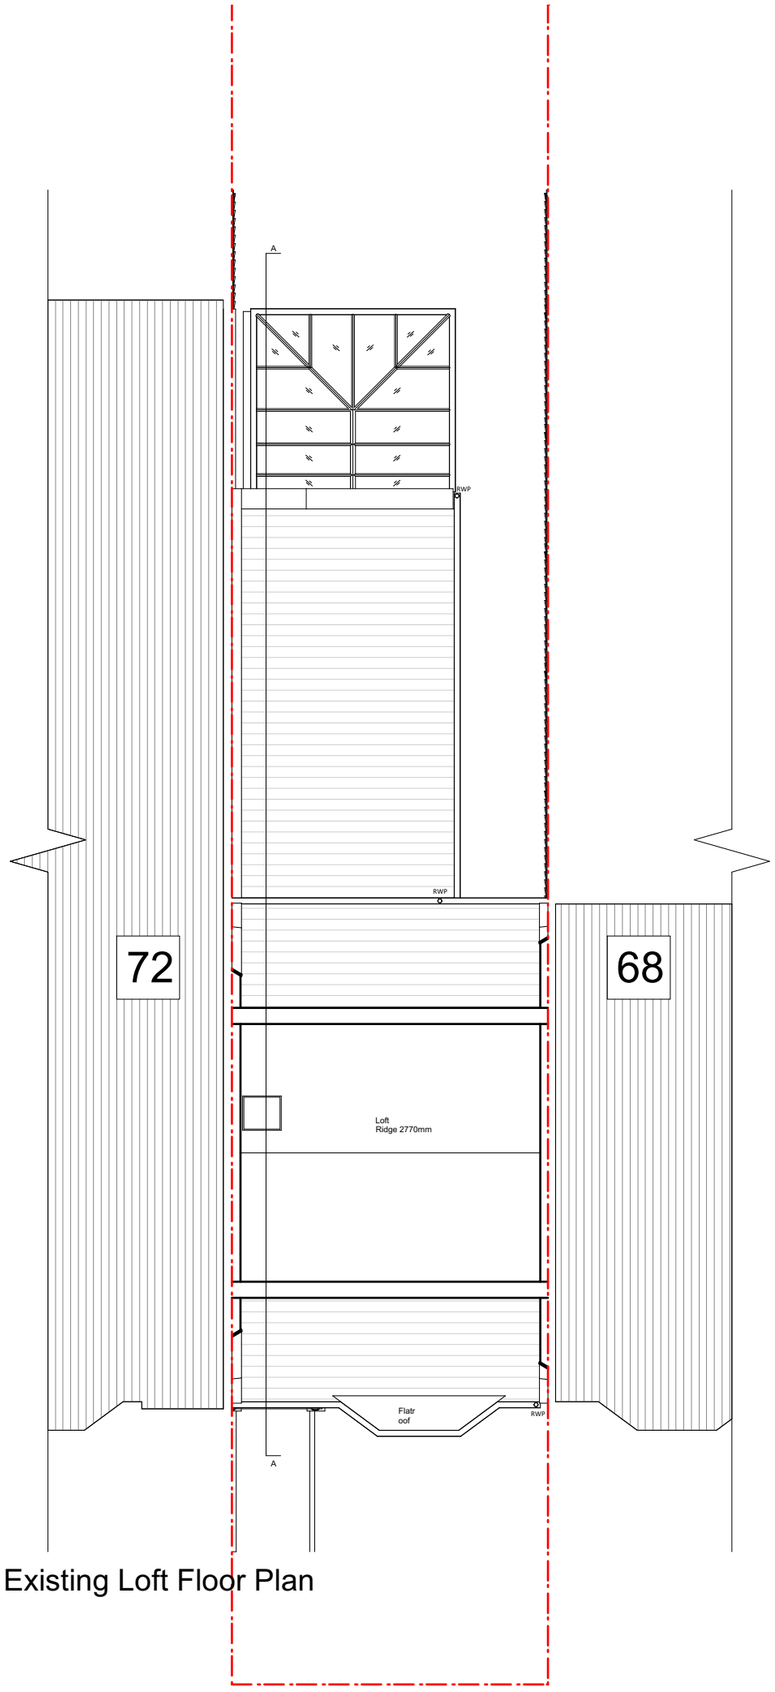

Existing Loft Floor Plan

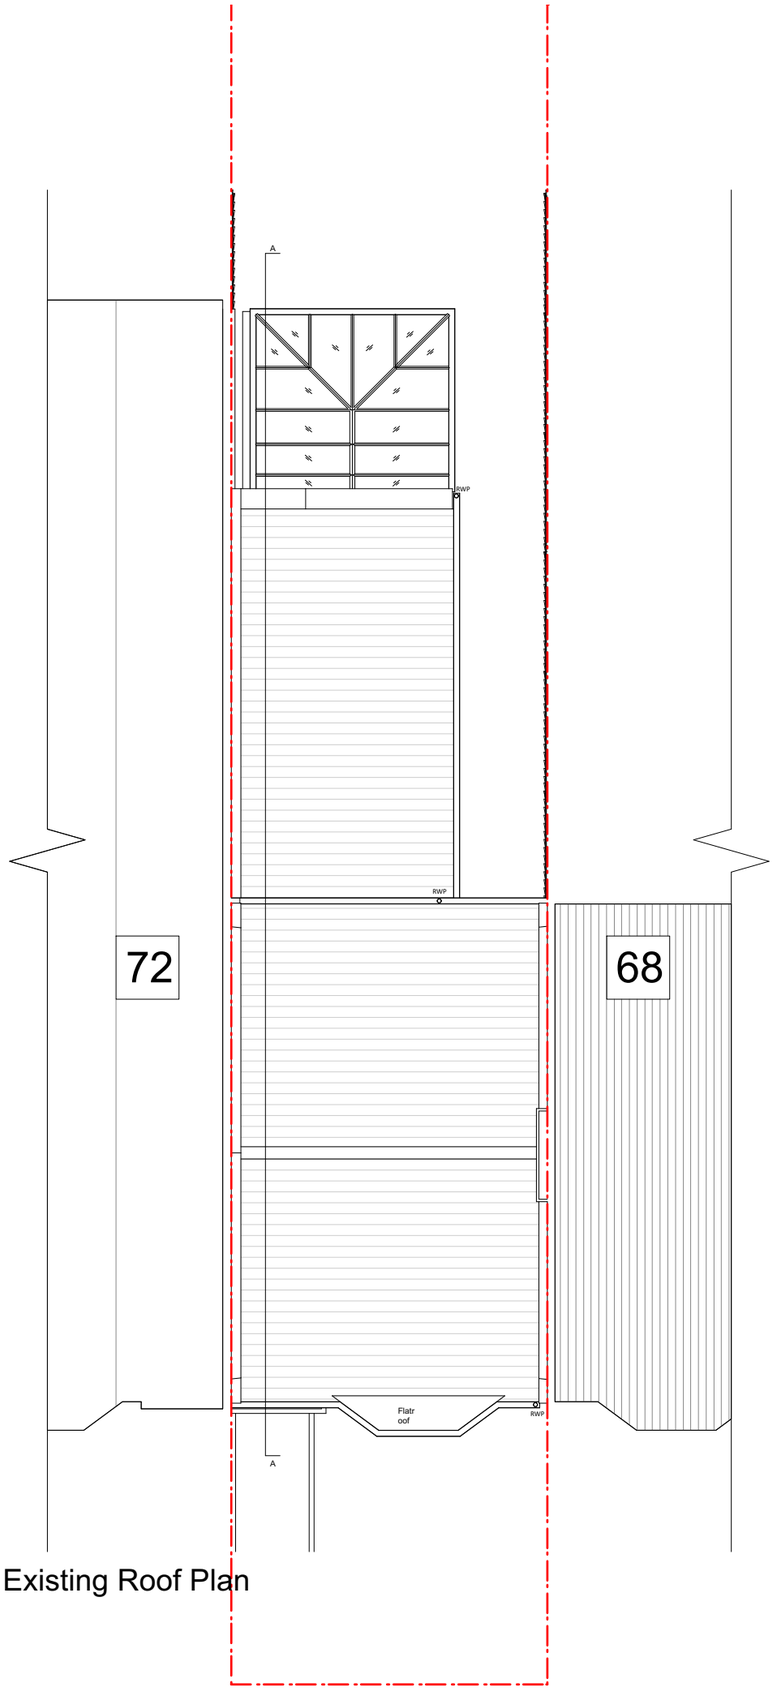

Existing Roof Plan

REV	DATE	COMMENT	DRW	CHK
02	06/03/2024	Planning issue	HV	HM
01	29/02/2024	Planning issue	HV	HM
00	14/02/2024	Initial issue	HV	HM

N

1:100
0 1 2 3 4 5m

NOTES
These drawings are for planning purposes only. All dimensions indicated are subject to alterations on site. Confirm all dimensions prior to ordering materials and commencing construction.

My-architect

Busworks,
39-41 North Road,
London
N7 9DP
T 02030388753 E harry.molyneux@my-architect.io

PROJECT
70 Whittington Rd

DRAWING
Existing Floor Plans

SCALE
1:100 @ A3

STATUS
Planning

DRAWING No.
452/01/401

REVISION
P02

Proposed Front Elevation

Proposed Rear Elevation

REV	DATE	COMMENT	DRW	CHK
02	06/03/2024	Planning issue	HV	HM
01	29/02/2024	Planning issue	HV	HM
00	14/02/2024	Initial issue	HV	HM

N

1:100
0 1 2 3 4 5m

NOTES
These drawings are for planning purposes only. All dimensions indicated are subject to alterations on site. Confirm all dimensions prior to ordering materials and commencing construction.

My-architect

Busworks,
39-41 North Road,
London
N7 9DP
T 02030388753 E harry.molyneux@my-architect.io

PROJECT
70 Whittington Rd

DRAWING
Proposed Elevations

SCALE
1:100 @ A3

STATUS
Planning

DRAWING No.
452/03/200

REVISION
P02

Proposed Side Elevation

REV	DATE	COMMENT	DRW	CHK
02	06/03/2024	Planning issue	HV	HM
01	29/02/2024	Planning issue	HV	HM
00	14/02/2024	Initial issue	HV	HM

N

1:100
0 1 2 3 4 5m

NOTES
These drawings are for planning purposes only. All dimensions indicated are subject to alterations on site. Confirm all dimensions prior to ordering materials and commencing construction.

My-architect

Busworks,
39-41 North Road,
London
N7 9DP
T 02030388753 E harry.molyneux@my-architect.io

PROJECT
70 Whittington Rd

DRAWING
Proposed Side Elevation

SCALE
1:100 @ A3

STATUS
Planning

DRAWING No.
452/03/201

REVISION
P02

Proposed Section AA

REV	DATE	COMMENT	DRW	CHK
02	06/03/2024	Planning issue	HV	HM
01	29/02/2024	Planning issue	HV	HM
00	14/02/2024	Initial issue	HV	HM

N

1:100
0 1 2 3 4 5m

NOTES
These drawings are for planning purposes only. All dimensions indicated are subject to alterations on site. Confirm all dimensions prior to ordering materials and commencing construction.

My-architect

Busworks,
39-41 North Road,
London
N7 9DP
T 02030388753 E harry.molyneux@my-architect.io

PROJECT
70 Whittington Rd

DRAWING
Proposed Sections

SCALE
1:100 @ A3

STATUS
Planning

DRAWING No.
452/03/202

REVISION
P02

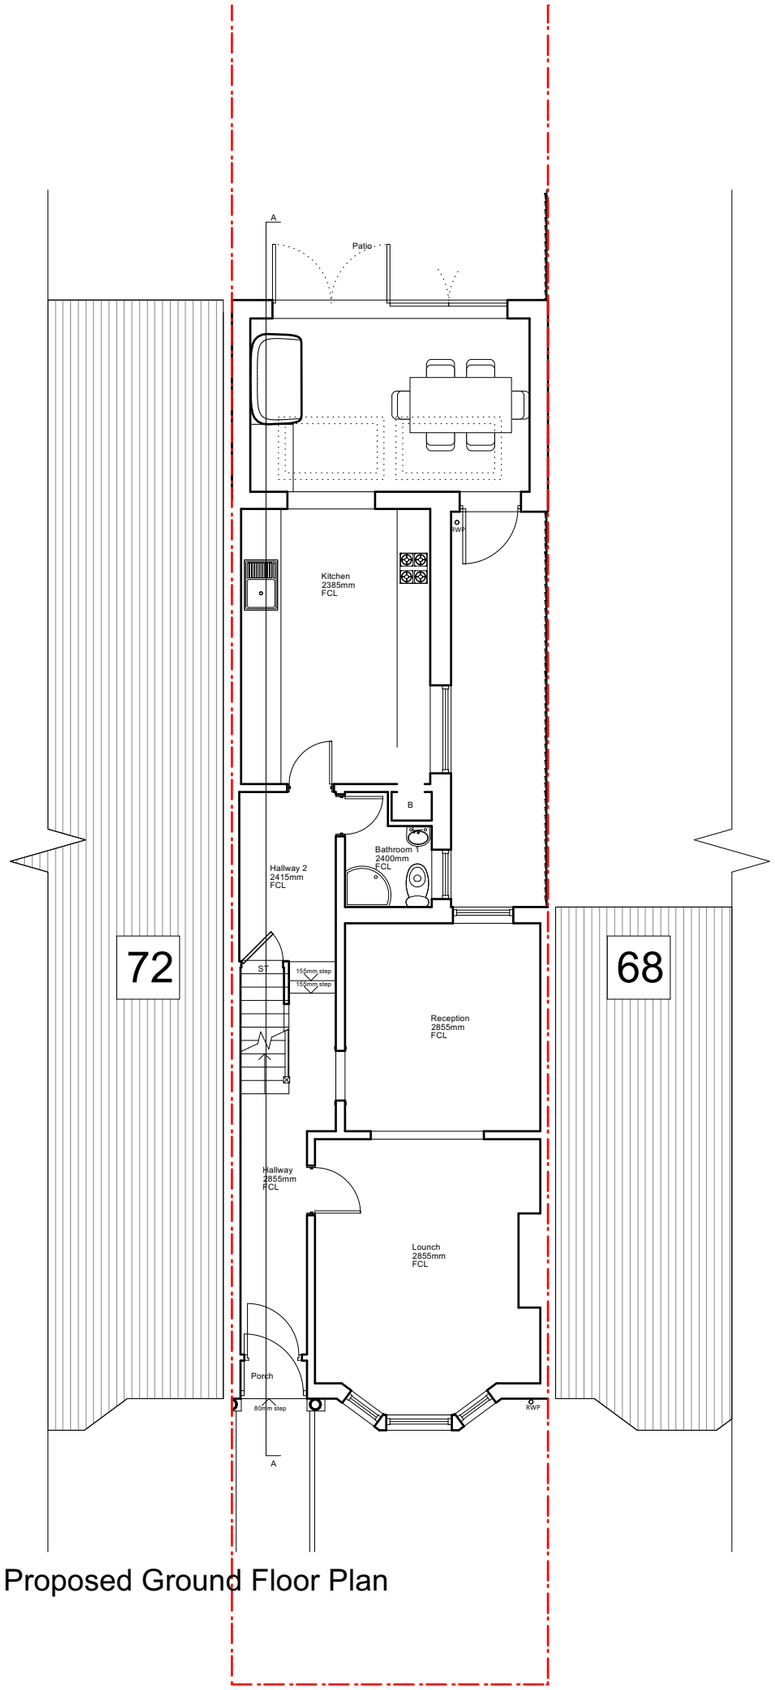

Proposed Ground Floor Plan

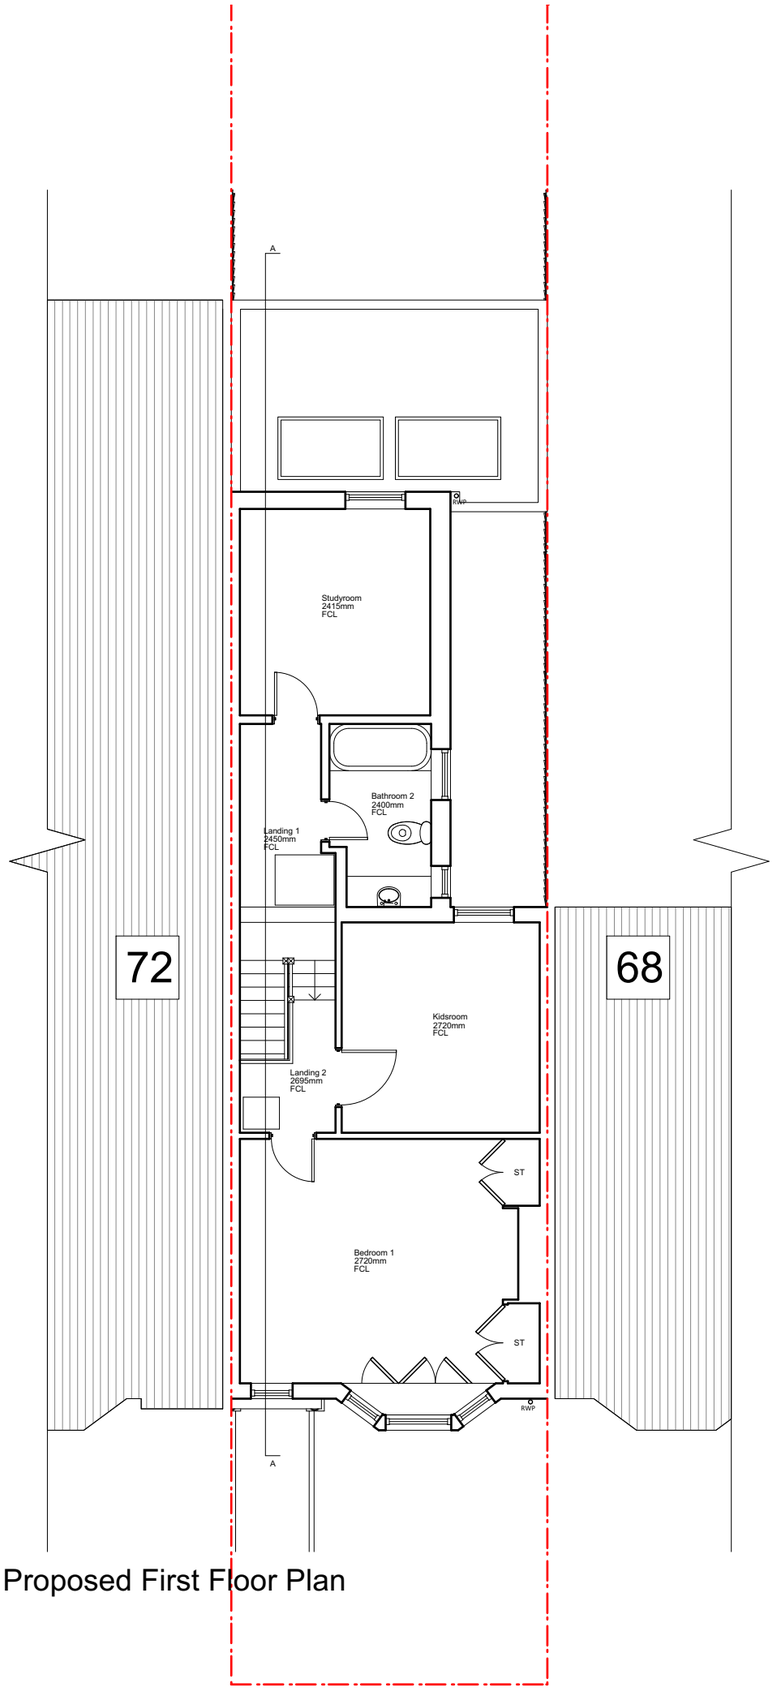

Proposed First Floor Plan

REV	DATE	COMMENT	DRW	CHK
02	06/03/2024	Planning issue	HV	HM
01	29/02/2024	Planning issue	HV	HM
00	14/02/2024	Initial issue	HV	HM

N

1:100
0 1 2 3 4 5m

NOTES
These drawings are for planning purposes only. All dimensions indicated are subject to alterations on site. Confirm all dimensions prior to ordering materials and commencing construction.

My-architect

Busworks,
39-41 North Road,
London
N7 9DP
T 02030388753 E harry.molyneux@my-architect.io

PROJECT
70 Whittington Rd

DRAWING
Proposed Floor Plans

SCALE
1:100 @ A3

STATUS
Planning

DRAWING No.
452/03/400

REVISION
P02

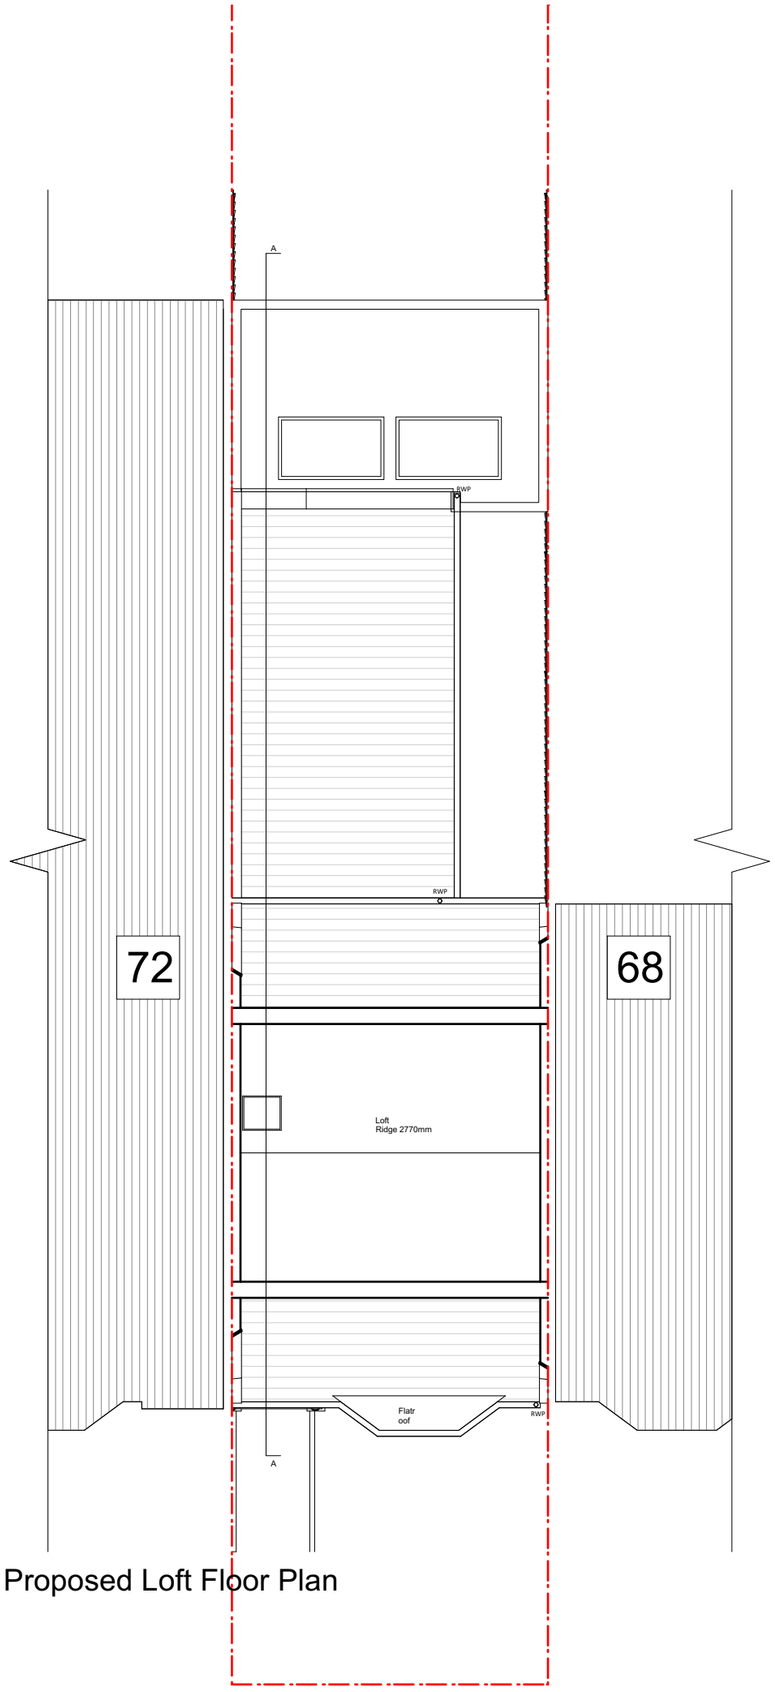

Proposed Loft Floor Plan

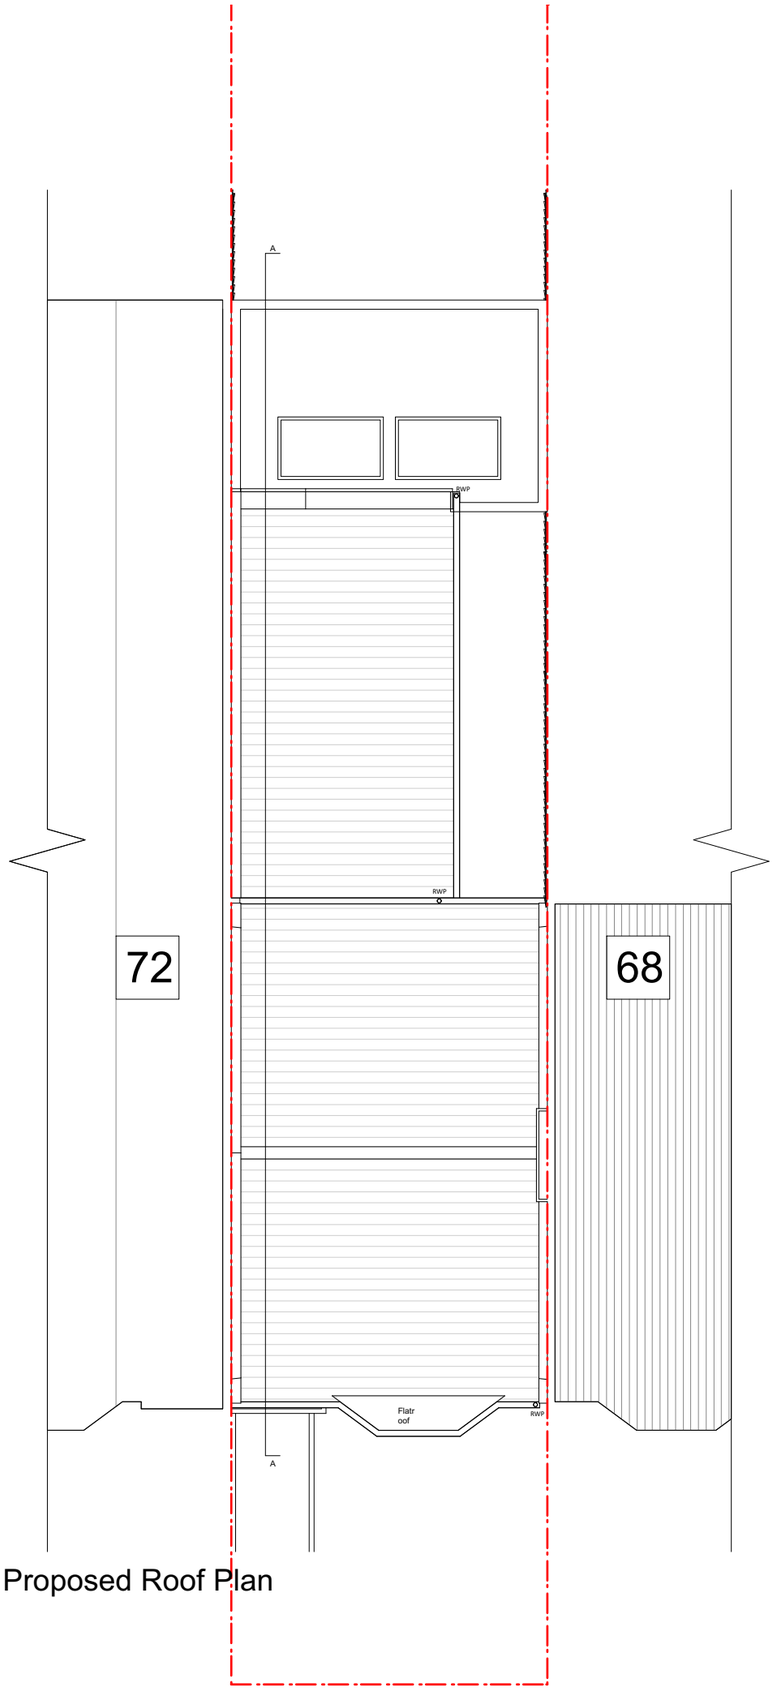

Proposed Roof Plan

REV	DATE	COMMENT	DRW	CHK
02	06/03/2024	Planning issue	HV	HM
01	29/02/2024	Planning issue	HV	HM
00	14/02/2024	Initial issue	HV	HM

N

1:100
0 1 2 3 4 5m

NOTES
These drawings are for planning purposes only. All dimensions indicated are subject to alterations on site. Confirm all dimensions prior to ordering materials and commencing construction.

My-architect

Busworks,
39-41 North Road,
London
N7 9DP
T 02030388753 E harry.molyneux@my-architect.io

PROJECT
70 Whittington Rd

DRAWING
Proposed Floor Plans

SCALE
1:100 @ A3

STATUS
Planning

DRAWING No.
452/03/401

REVISION
P02

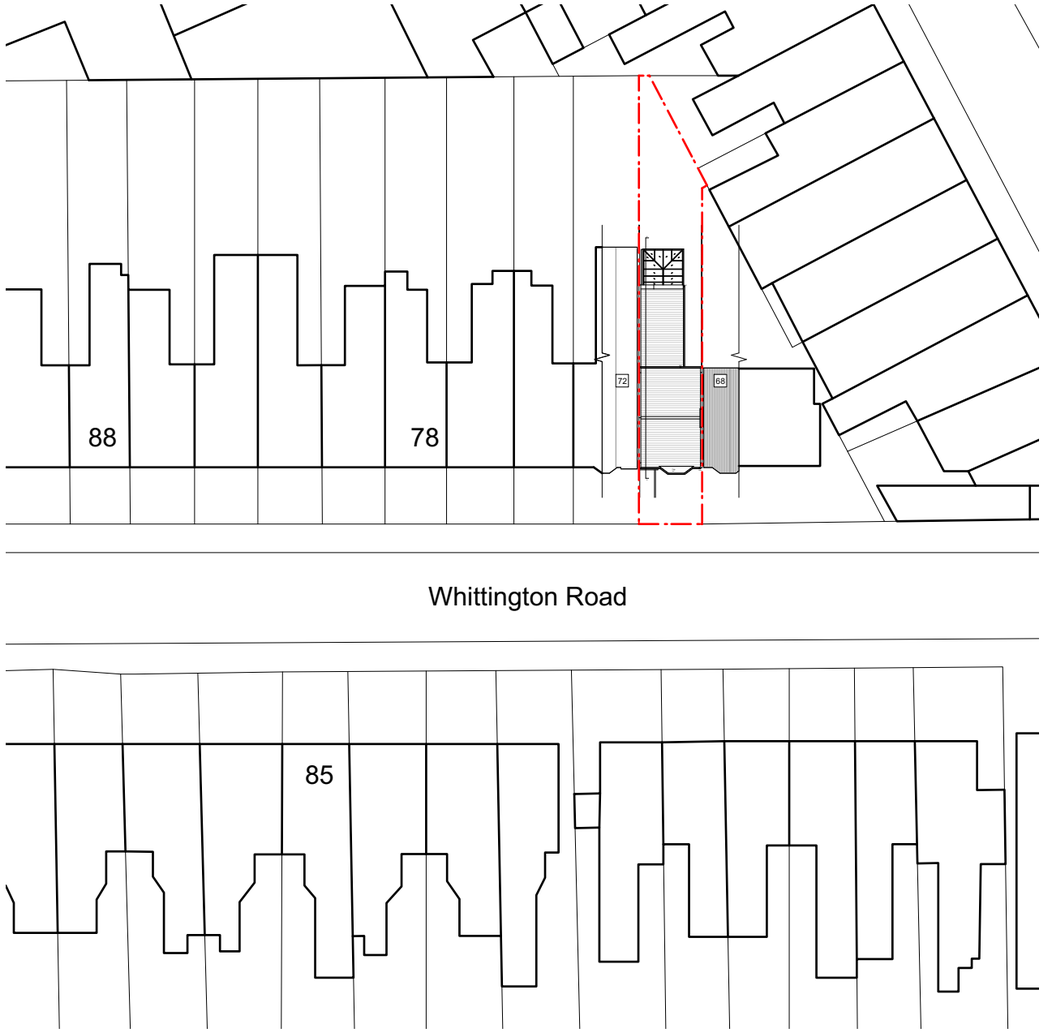

Existing Block Plan

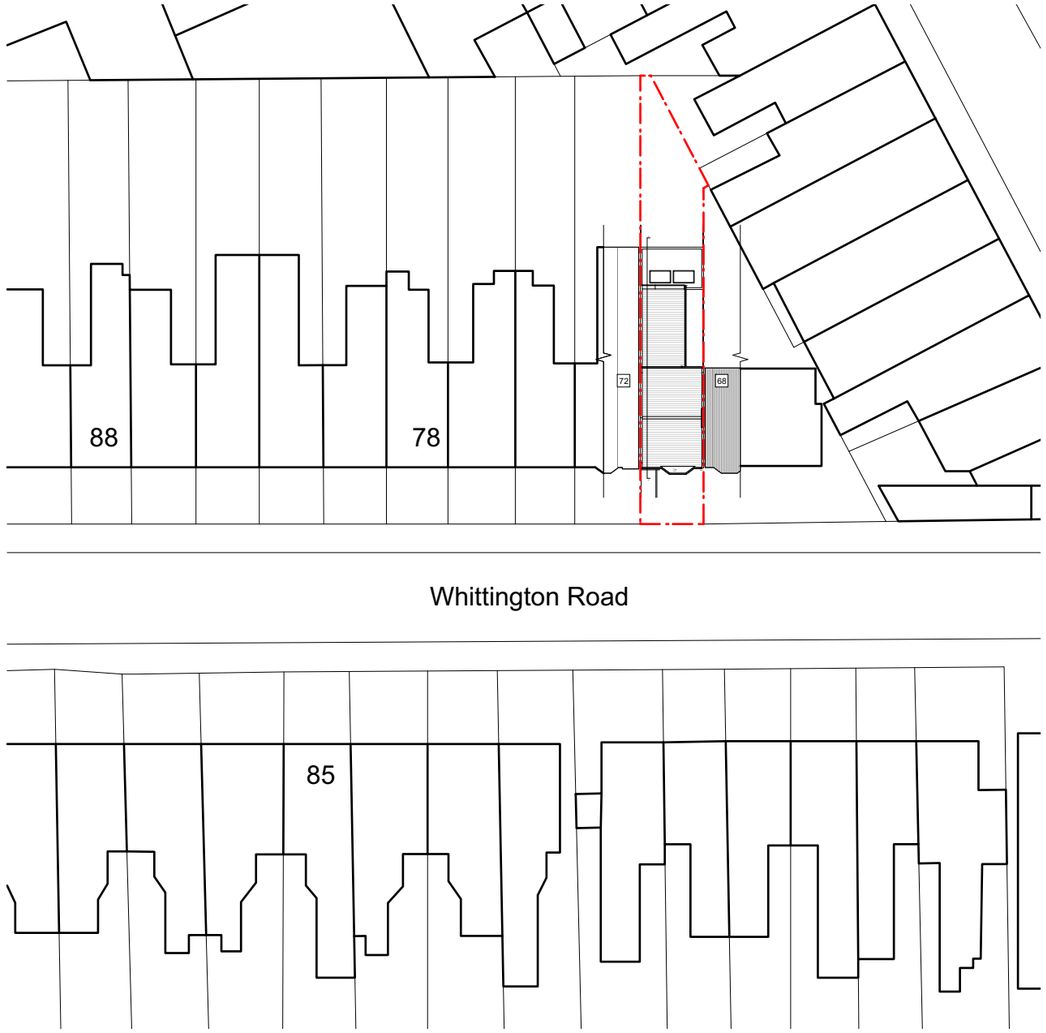

Proposed Block Plan

REV	DATE	COMMENT	DRW	CHK
02	06/03/2024	Planning issue	HV	HM
01	29/02/2024	Planning issue	HV	HM
00	14/02/2024	Initial issue	HV	HM

N

1:500
0 5 10 15 20 25m

NOTES
These drawings are for planning purposes only. All dimensions indicated are subject to alterations on site. Confirm all dimensions prior to ordering materials and commencing construction.

My-architect

Busworks,
39-41 North Road,
London
N7 9DP
T 02030388753 E harry.molyneux@my-architect.io

PROJECT
70 Whittington Rd

DRAWING
Block Plans

SCALE
1:500 @ A3

STATUS
Planning

DRAWING No.
452/01/500

REVISION
P02