





Drawing title: Block plans	Revision: ----	Scale as shown	Drawn by: DO	Job No: EW202400021	Job address: 18 Dickenson Road N8 9ET	Client: Ms Traynor
Drawing No: BP1	Date: 06/03/2024		Phase: App	Council: Haringey	Job type: Ground extension	Consultant: SB

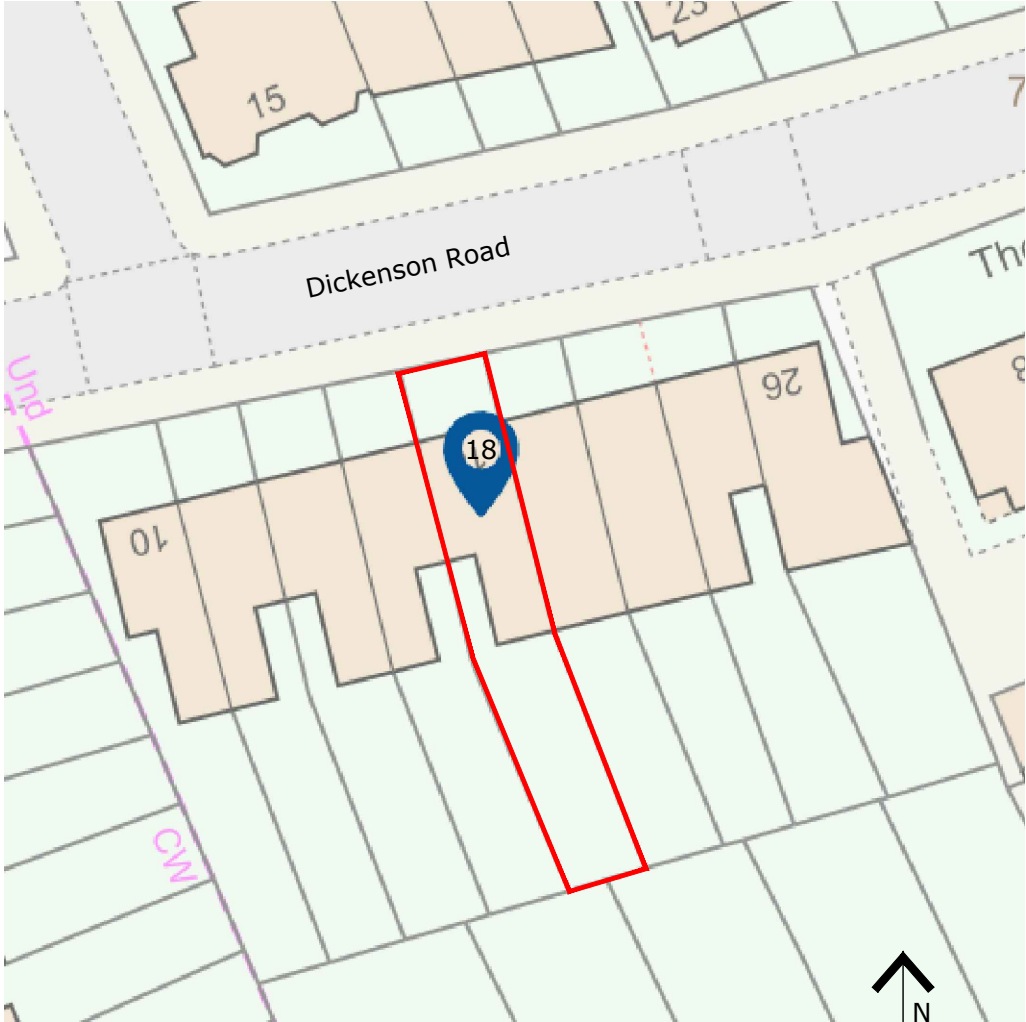

Existing block plan
1:500

0 5 10 15m

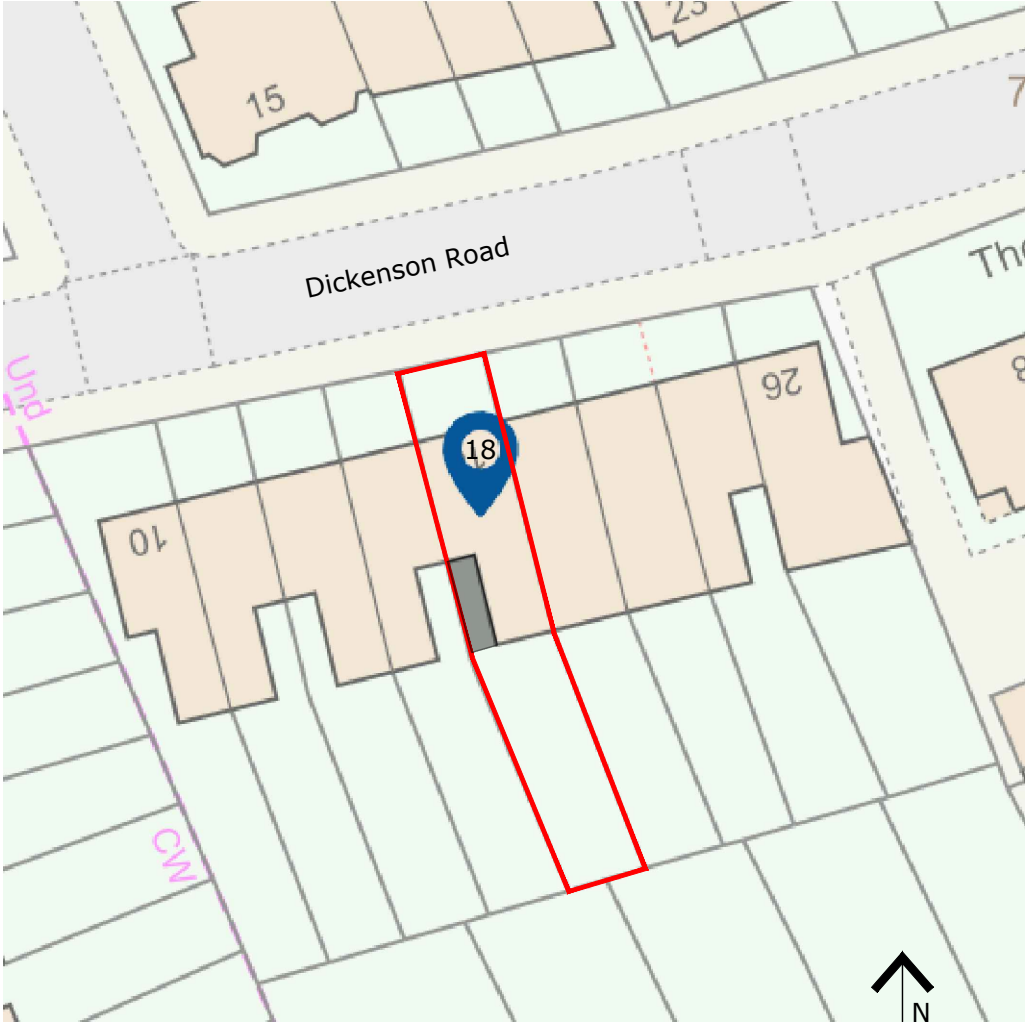

Proposed block plan
1:500

0 5 10 15m

Proposed works