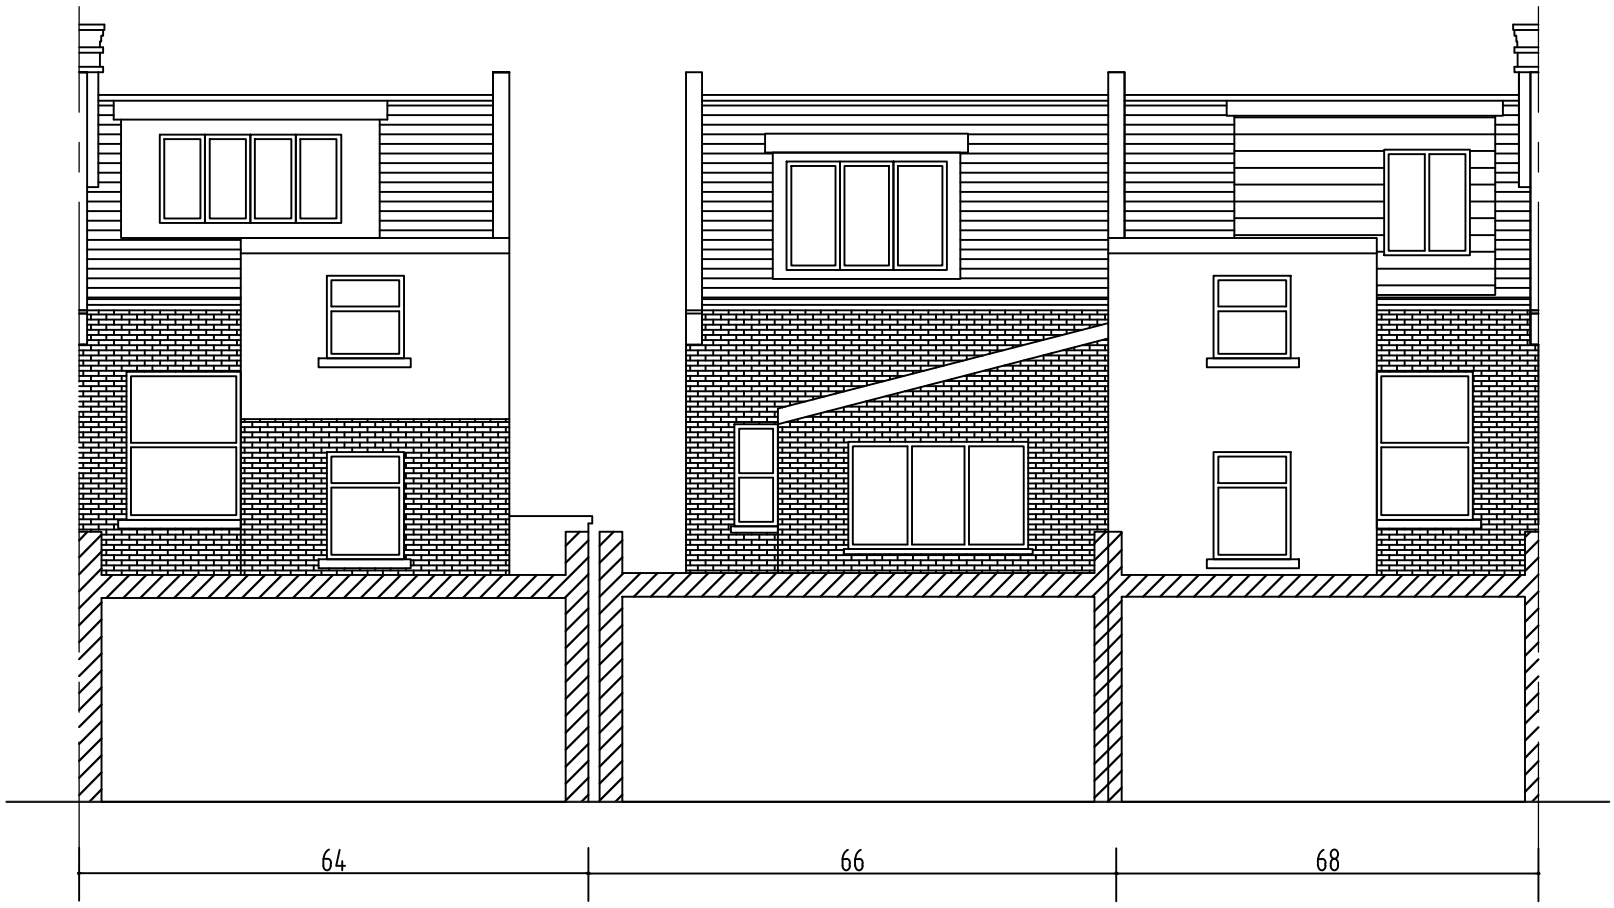

EXISTING REAR ELEVATION

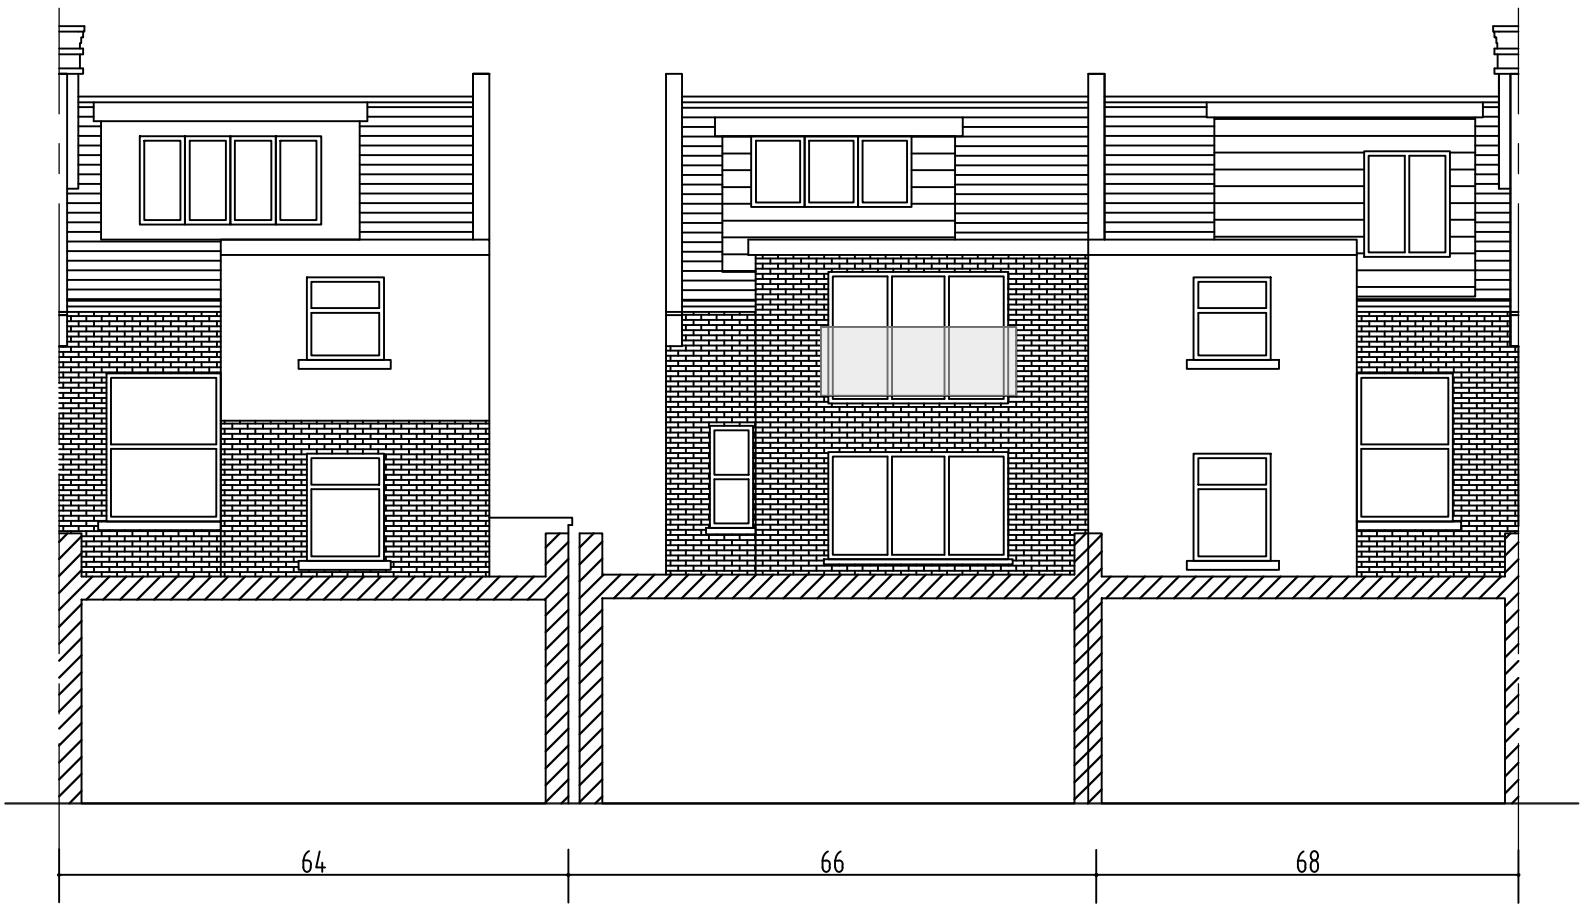

PROPOSED REAR ELEVATION

THE PROPOSED ROOF EXTENSION IS SIMILAR TO THOSE IN THE ADJOINING PROPERTIES.

SCALE
METERS 1 2 3 4

ISSUED FOR PLANNING PERMISSION ONLY (ROOF EXTENSION)

THE COPYRIGHT OF THIS DRAWING BELONGS TO THE ARCHITECT AND MAY NOT BE ALTERED WITHOUT THE ARCHITECT'S WRITTEN CONSENT

BUILDING REGULATION APPROVAL IS REQUIRED PRIOR TO CONSTRUCTION COMMENCING
THE CONTRACTOR IS TO CHECK ALL DIMENSIONS ON SITE PRIOR TO CONSTRUCTION COMMENCING AND REPORT ANY DISCREPANCIES TO THE ARCHITECT

REV	DATE	DESCRIPTION
A	28/02/2024	ISSUED FOR PLANNING
B	01/03/2024	GENERAL REVISION

WWW.IBIDESIGN.COM
IBI DESIGN ASSOCIATES
CHARTERED ARCHITECTS AND DESIGNERS
59 CHELMSFORD ROAD, LONDON N14 5PY
T: 020 8447 8434
e-mail: ibides@aol.com

PROJECT 66 TURNPIKE LANE, LONDON N8 0PR

DRAWING TITLE
EXISTING AND PROPOSED REAR ELEVATION

SCALE 1:100 @ A3 DATE MARCH 2024

PROJECT No.
HR/66/PF/05B