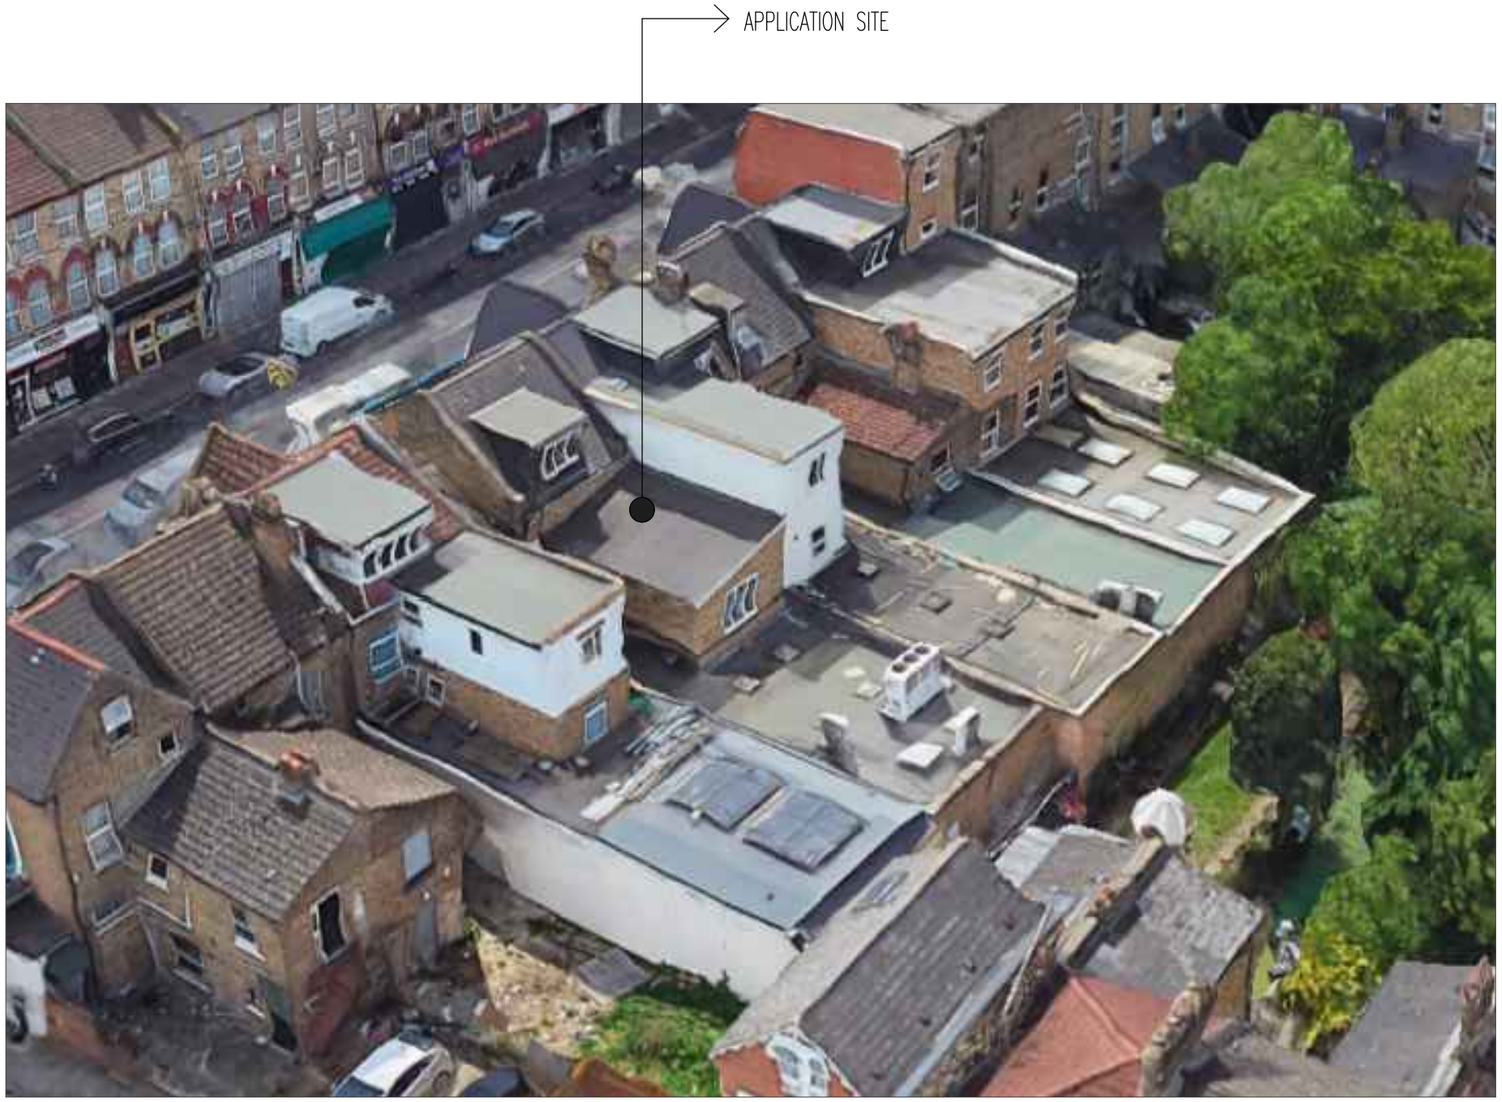

THIS IMAGE IS FROM GOOGLE AND WAS TAKEN TWO YEARS AGO. IT SHOWS A NUMBER OF THE PROPERTIES HAVING LARGE DORMERS AND EXTENSION TO THE REAR OUTRIGGERS. THERE HAVE BEEN FURTHER EXTENSIONS SINCE THIS PHOTOGRAPHS WAS TAKEN. THE PROPOSAL WILL ALIGN WITH THE ADJOINING PROPERTIES AND NOT CONSIDERED TO BE AN OVER-DEVELOPMENT.

ISSUED FOR PLANNING PERMISSION ONLY (ROOF EXTENSION)

THE COPYRIGHT OF THIS DRAWING BELONGS TO THE ARCHITECT AND MAY NOT BE ALTERED WITHOUT THE ARCHITECT'S WRITTEN CONSENT

BUILDING REGULATION APPROVAL IS REQUIRED PRIOR TO CONSTRUCTION COMMENCING
THE CONTRACTOR IS TO CHECK ALL DIMENSIONS ON SITE PRIOR TO CONSTRUCTION COMMENCING AND REPORT ANY DISCREPANCIES TO THE ARCHITECT

REV	DATE	DESCRIPTION
A	28/02/2024	ISSUED FOR PLANNING
B	01/03/2024	GENERAL REVISION

WWW.IBIDESIGN.COM
IBI DESIGN ASSOCIATES
CHARTERED ARCHITECTS AND DESIGNERS
59 CHELMSFORD ROAD, LONDON N14 5PY
T: 020 8447 8434
e-mail: ibides@aol.com

PROJECT 66 TURNPIKE LANE, LONDON N8 0PR

DRAWING TITLE
AERIAL VIEW

SCALE NTS @ A3 DATE MARCH 2024

PROJECT No.
HR/66/PF/SK03B