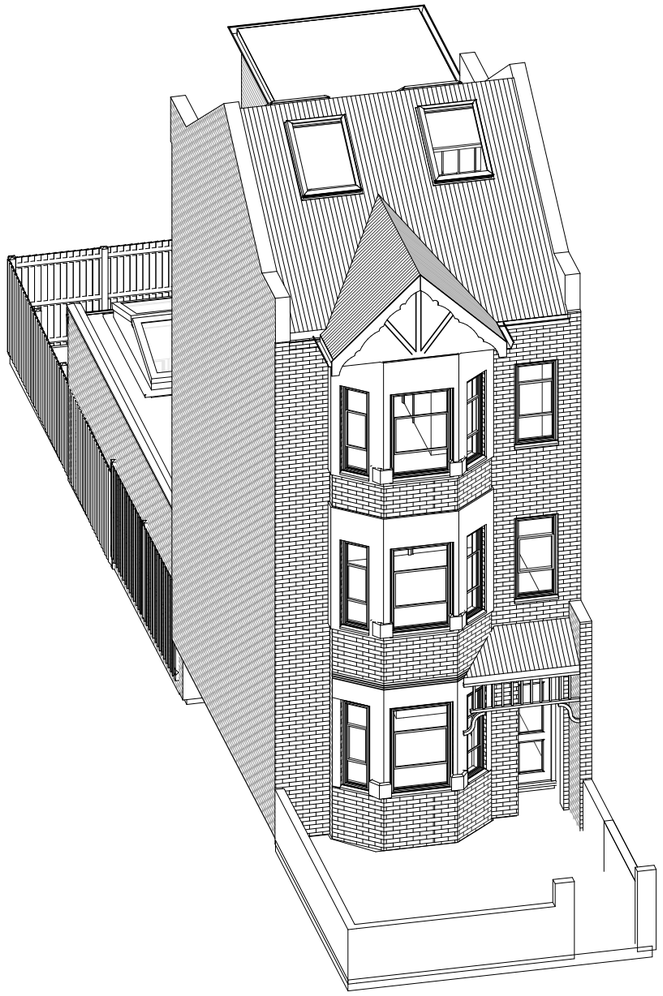

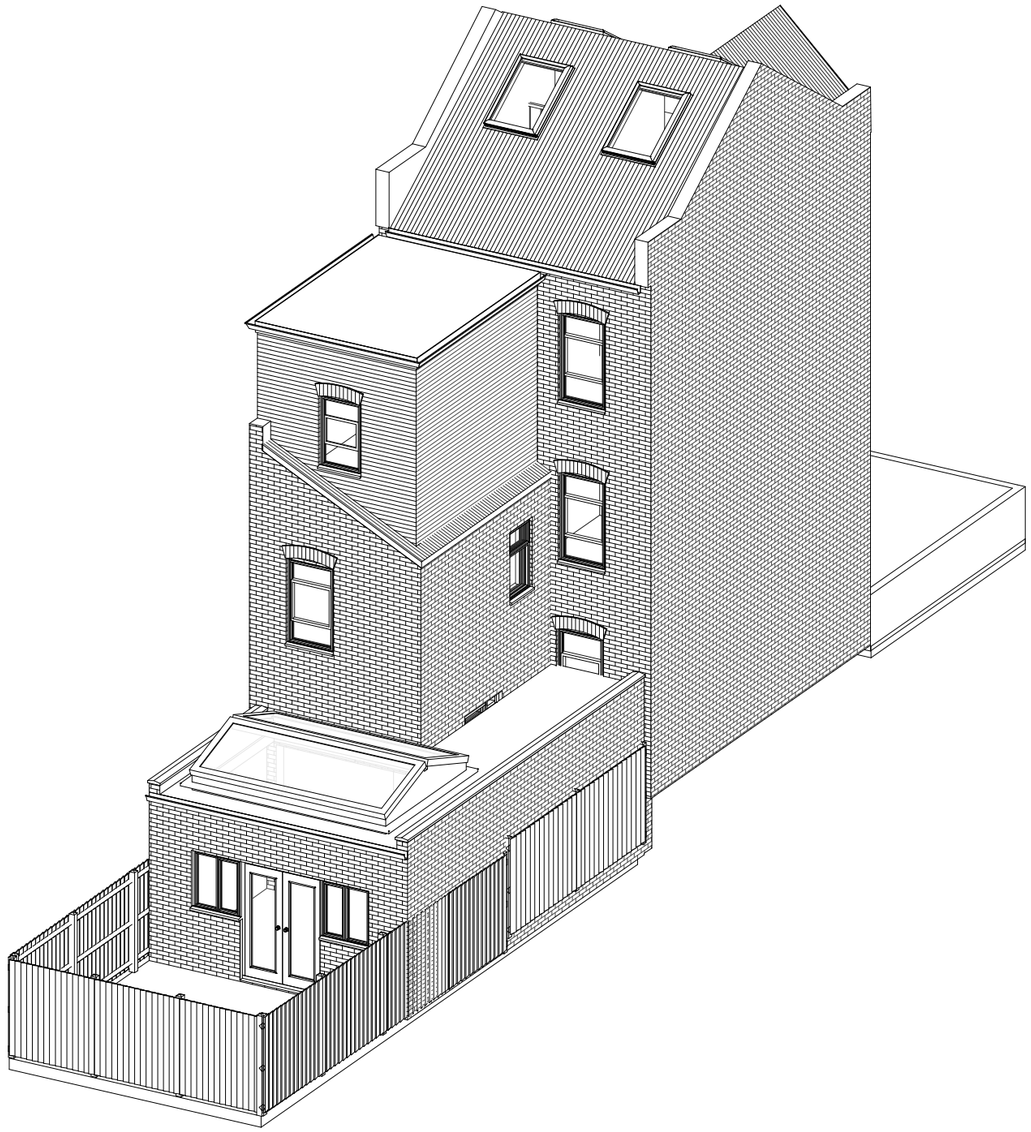

NOTES.
CONTRACTORS MUST VERIFY ALL DIMENIONS AT THE
SITE BEFORE COMENCING ANY WORK.

NO CONSTRUCTION WORK BEFORE BUILDING CONTROL
APPROVEL AND STRUCTURAL ENGINEER CONFIRMATION.

ANY DISCREPANCIES TO BE REPORTED TO GRIDKUNE.
ALL DRAWINGS ARE TO BE READ IN CONJUNCTION WITH
ALL RELEVANT DRAWINGS AND SPECIFICATIONS.

Rev	Description	Date
A	ADDED REAR DORMER	15/01/2024

PROJECT TITLE

45, Lealand Road, Haringay, N15 6JS

DRAWING TITLE

proposed 3D

CLIENT

Mr Yidel Lebowitz

Date	Project number	DRWAING NUMBER	Scale (@ A3)	Drawn by
01/11/2023	7720	PR - 3D		Abraham D

PLANNING SERVICES

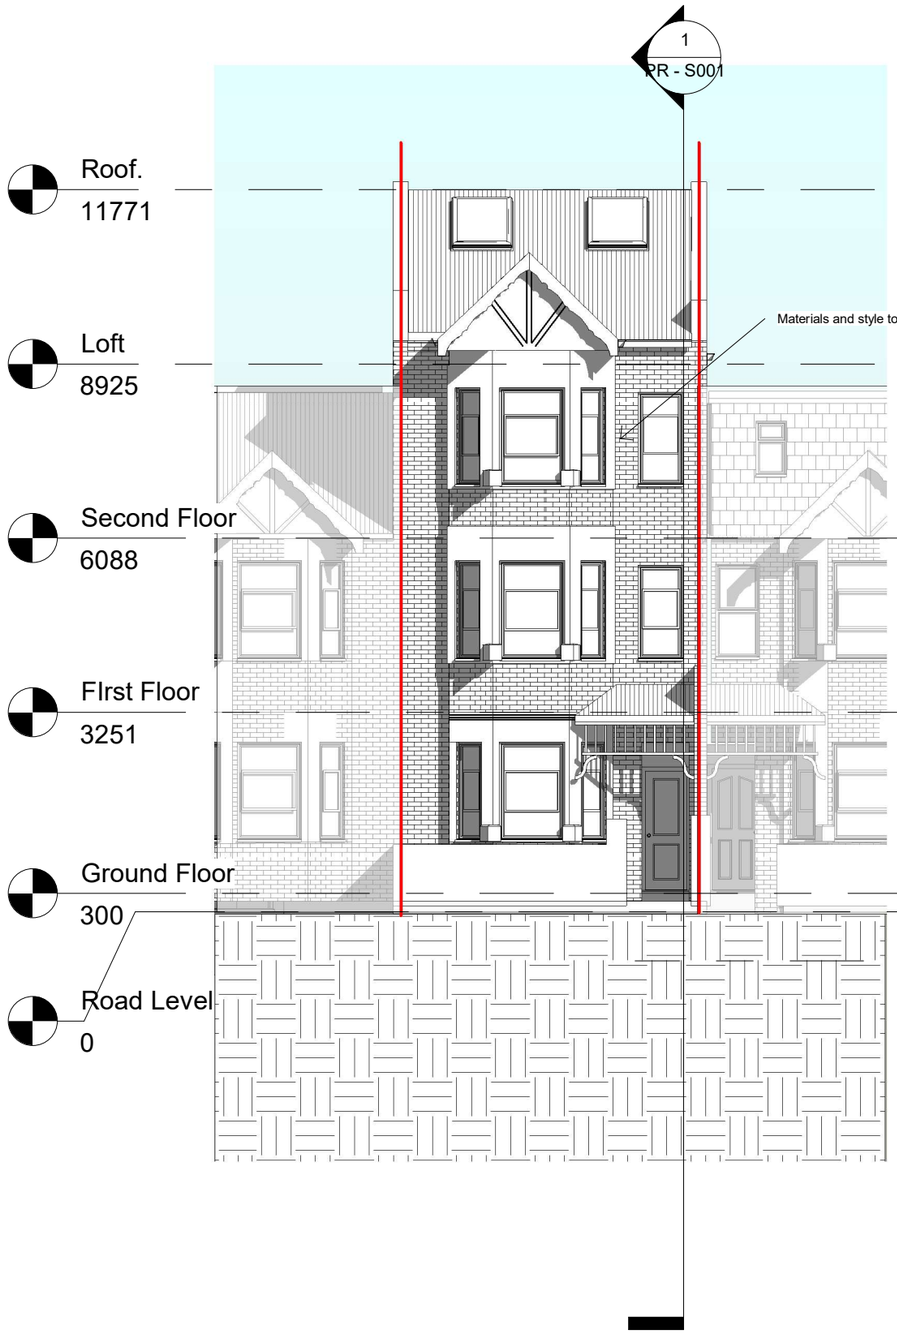

0 1m 5m 10m

NOTES.
CONTRACTORS MUST VERIFY ALL DIMENIONS AT THE
SITE BEFORE COMENCING ANY WORK.

NO CONSTRUCTION WORK BEFORE BUILDING CONTROL
APPROVEL AND STRUCTURAL ENGINEER CONFIRMATION.

ANY DISCREPANCIES TO BE REPORTED TO GRIDKUNE.
ALL DRAWINGS ARE TO BE READ IN CONJUNCTION WITH
ALL RELEVANT DRAWINGS AND SPECIFICATIONS.

Rev	Description	Date
A	ADDED REAR DORMER	15/01/2024

PROJECT TITLE
45, Lealand Road, Haringay, N15 6JS

DRAWING TITLE
Proposed Front & Rear Elevations

CLIENT
Mr Yidel Lebowitz

Date	Project number	DRWAING NUMBER	Scale (@ A3)	Drawn by
01/11/2023	7720	PR - E001	1 : 100	Abraham D

PLANNING SERVICES

0 1m 5m 10m

NOTES.
CONTRACTORS MUST VERIFY ALL DIMENIONS AT THE
SITE BEFORE COMENCING ANY WORK.

NO CONSTRUCTION WORK BEFORE BUILDING CONTROL
APPROVEL AND STRUCTURAL ENGINEER CONFIRMATION.

ANY DISCREPANCIES TO BE REPORTED TO GRIDKUNE.
ALL DRAWINGS ARE TO BE READ IN CONJUNCTION WITH
ALL RELEVANT DRAWINGS AND SPECIFICATIONS.

Rev	Description	Date
A	ADDED REAR DORMER	15/01/2024

PROJECT TITLE

45, Lealand Road, Haringay, N15 6JS

DRAWING TITLE

Proposed Side Elevation 1

CLIENT

Mr Yidel Lebowitz

Date	Project number	DRWAING NUMBER	Scale (@ A3)	Drawn by
01/11/2023	7720	PR - E002	1 : 100	Abraham D

PLANNING SERVICES

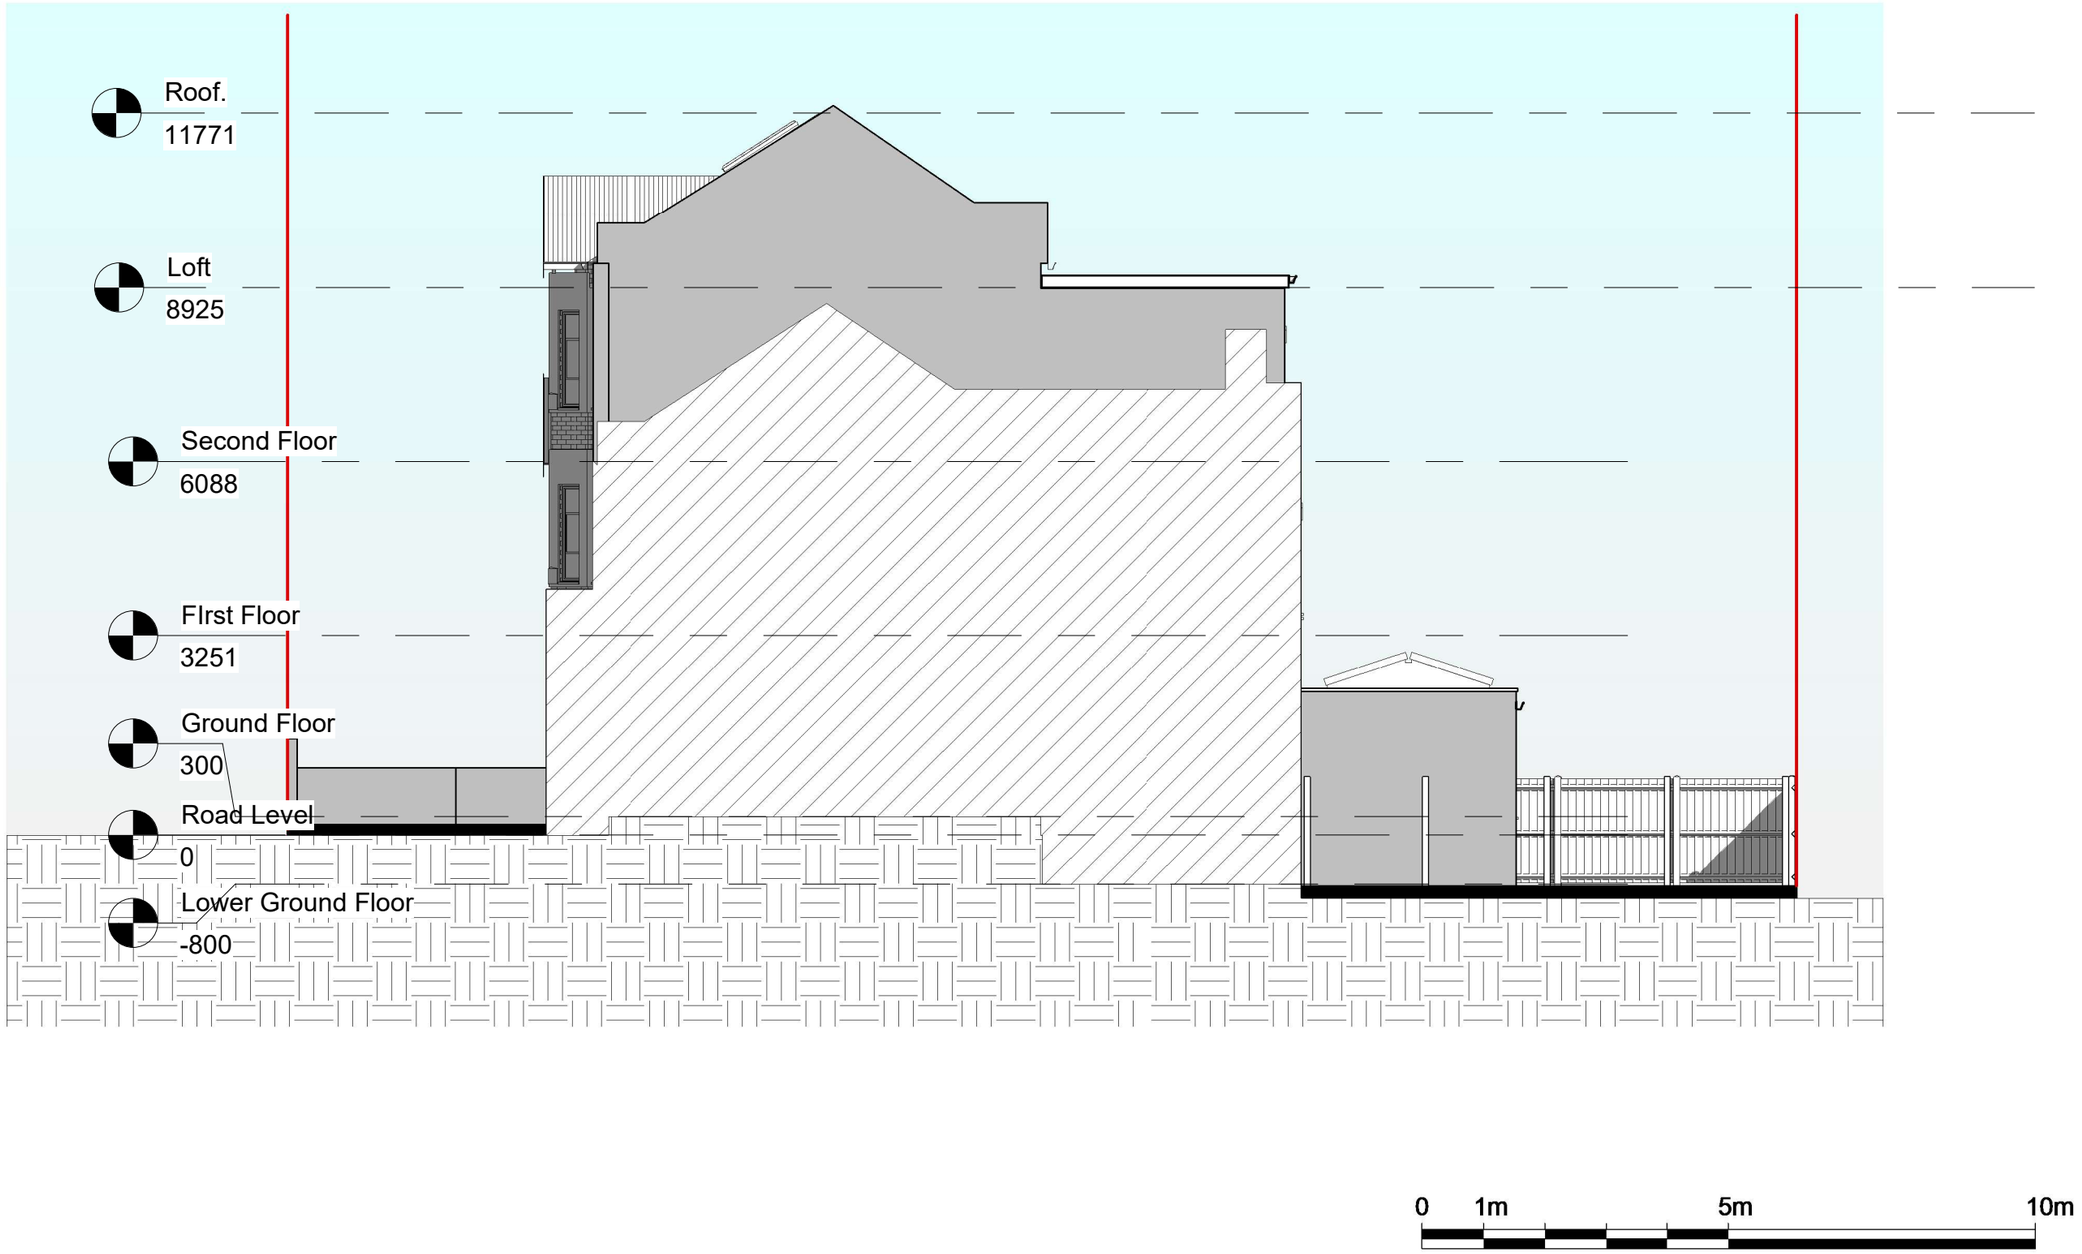

NOTES.
CONTRACTORS MUST VERIFY ALL DIMENIONS AT THE
SITE BEFORE COMENCING ANY WORK.

NO CONSTRUCTION WORK BEFORE BUILDING CONTROL
APPROVEL AND STRUCTURAL ENGINEER CONFIRMATION.

ANY DISCREPANCIES TO BE REPORTED TO GRIDKUNE.
ALL DRAWINGS ARE TO BE READ IN CONJUNCTION WITH
ALL RELEVANT DRAWINGS AND SPECIFICATIONS.

Rev	Description	Date
A	ADDED REAR DORMER	15/01/2024

PROJECT TITLE

45, Lealand Road, Haringay, N15 6JS

DRAWING TITLE

Proposed Side Elevation 2

CLIENT

Mr Yidel Lebowitz

Date	Project number	DRWAING NUMBER	Scale (@ A3)	Drawn by
01/11/2023	7720	PR - E003	1 : 100	Abraham D

PLANNING SERVICES

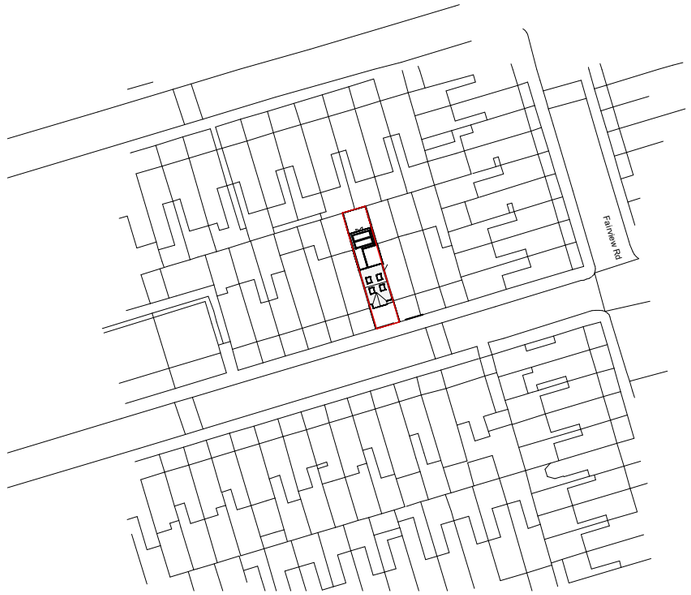

0 25m 50m 100m

Propoerty Boundry

Site Area 118 M²

0 1m 5m 10m 20m

NOTES.
CONTRACTORS MUST VERIFY ALL DIMENIONS AT THE
SITE BEFORE COMENCING ANY WORK.

NO CONSTRUCTION WORK BEFORE BUILDING CONTROL
APPROVEL AND STRUCTURAL ENGINEER CONFIRMATION.

ANY DISCREPANCIES TO BE REPORTED TO GRIDKUNE.
ALL DRAWINGS ARE TO BE READ IN CONJUNCTION WITH
ALL RELEVANT DRAWINGS AND SPECIFICATIONS.

Rev	Description	Date
A	ADDED REAR DORMER	15/01/2024

PROJECT TITLE

45, Lealand Road, Haringay, N15 6JS

DRAWING TITLE

Proposed Location Plan & OS Map

CLIENT

Mr Yidel Lebowitz

Date	Project number	DRWAING NUMBER	Scale (@ A3)	Drawn by
01/11/2023	7720	PR - L001	As indicated	Abraham D

PLANNING SERVICES

NOTES.
CONTRACTORS MUST VERIFY ALL DIMENIONS AT THE
SITE BEFORE COMENCING ANY WORK.

NO CONSTRUCTION WORK BEFORE BUILDING CONTROL
APPROVEL AND STRUCTURAL ENGINEER CONFIRMATION.

ANY DISCREPANCIES TO BE REPORTED TO GRIDKUNE.
ALL DRAWINGS ARE TO BE READ IN CONJUNCTION WITH
ALL RELEVANT DRAWINGS AND SPECIFICATIONS.

Rev	Description	Date
A	ADDED REAR DORMER	15/01/2024

PROJECT TITLE

45, Lealand Road, Haringay, N15 6JS

DRAWING TITLE

Proposed Ground Floor

CLIENT

Mr Yidel Lebowitz

Date	Project number	DRWAING NUMBER	Scale (@ A3)	Drawn by
01/11/2023	7720	PR - P001	1 : 100	Abraham D

PLANNING SERVICES

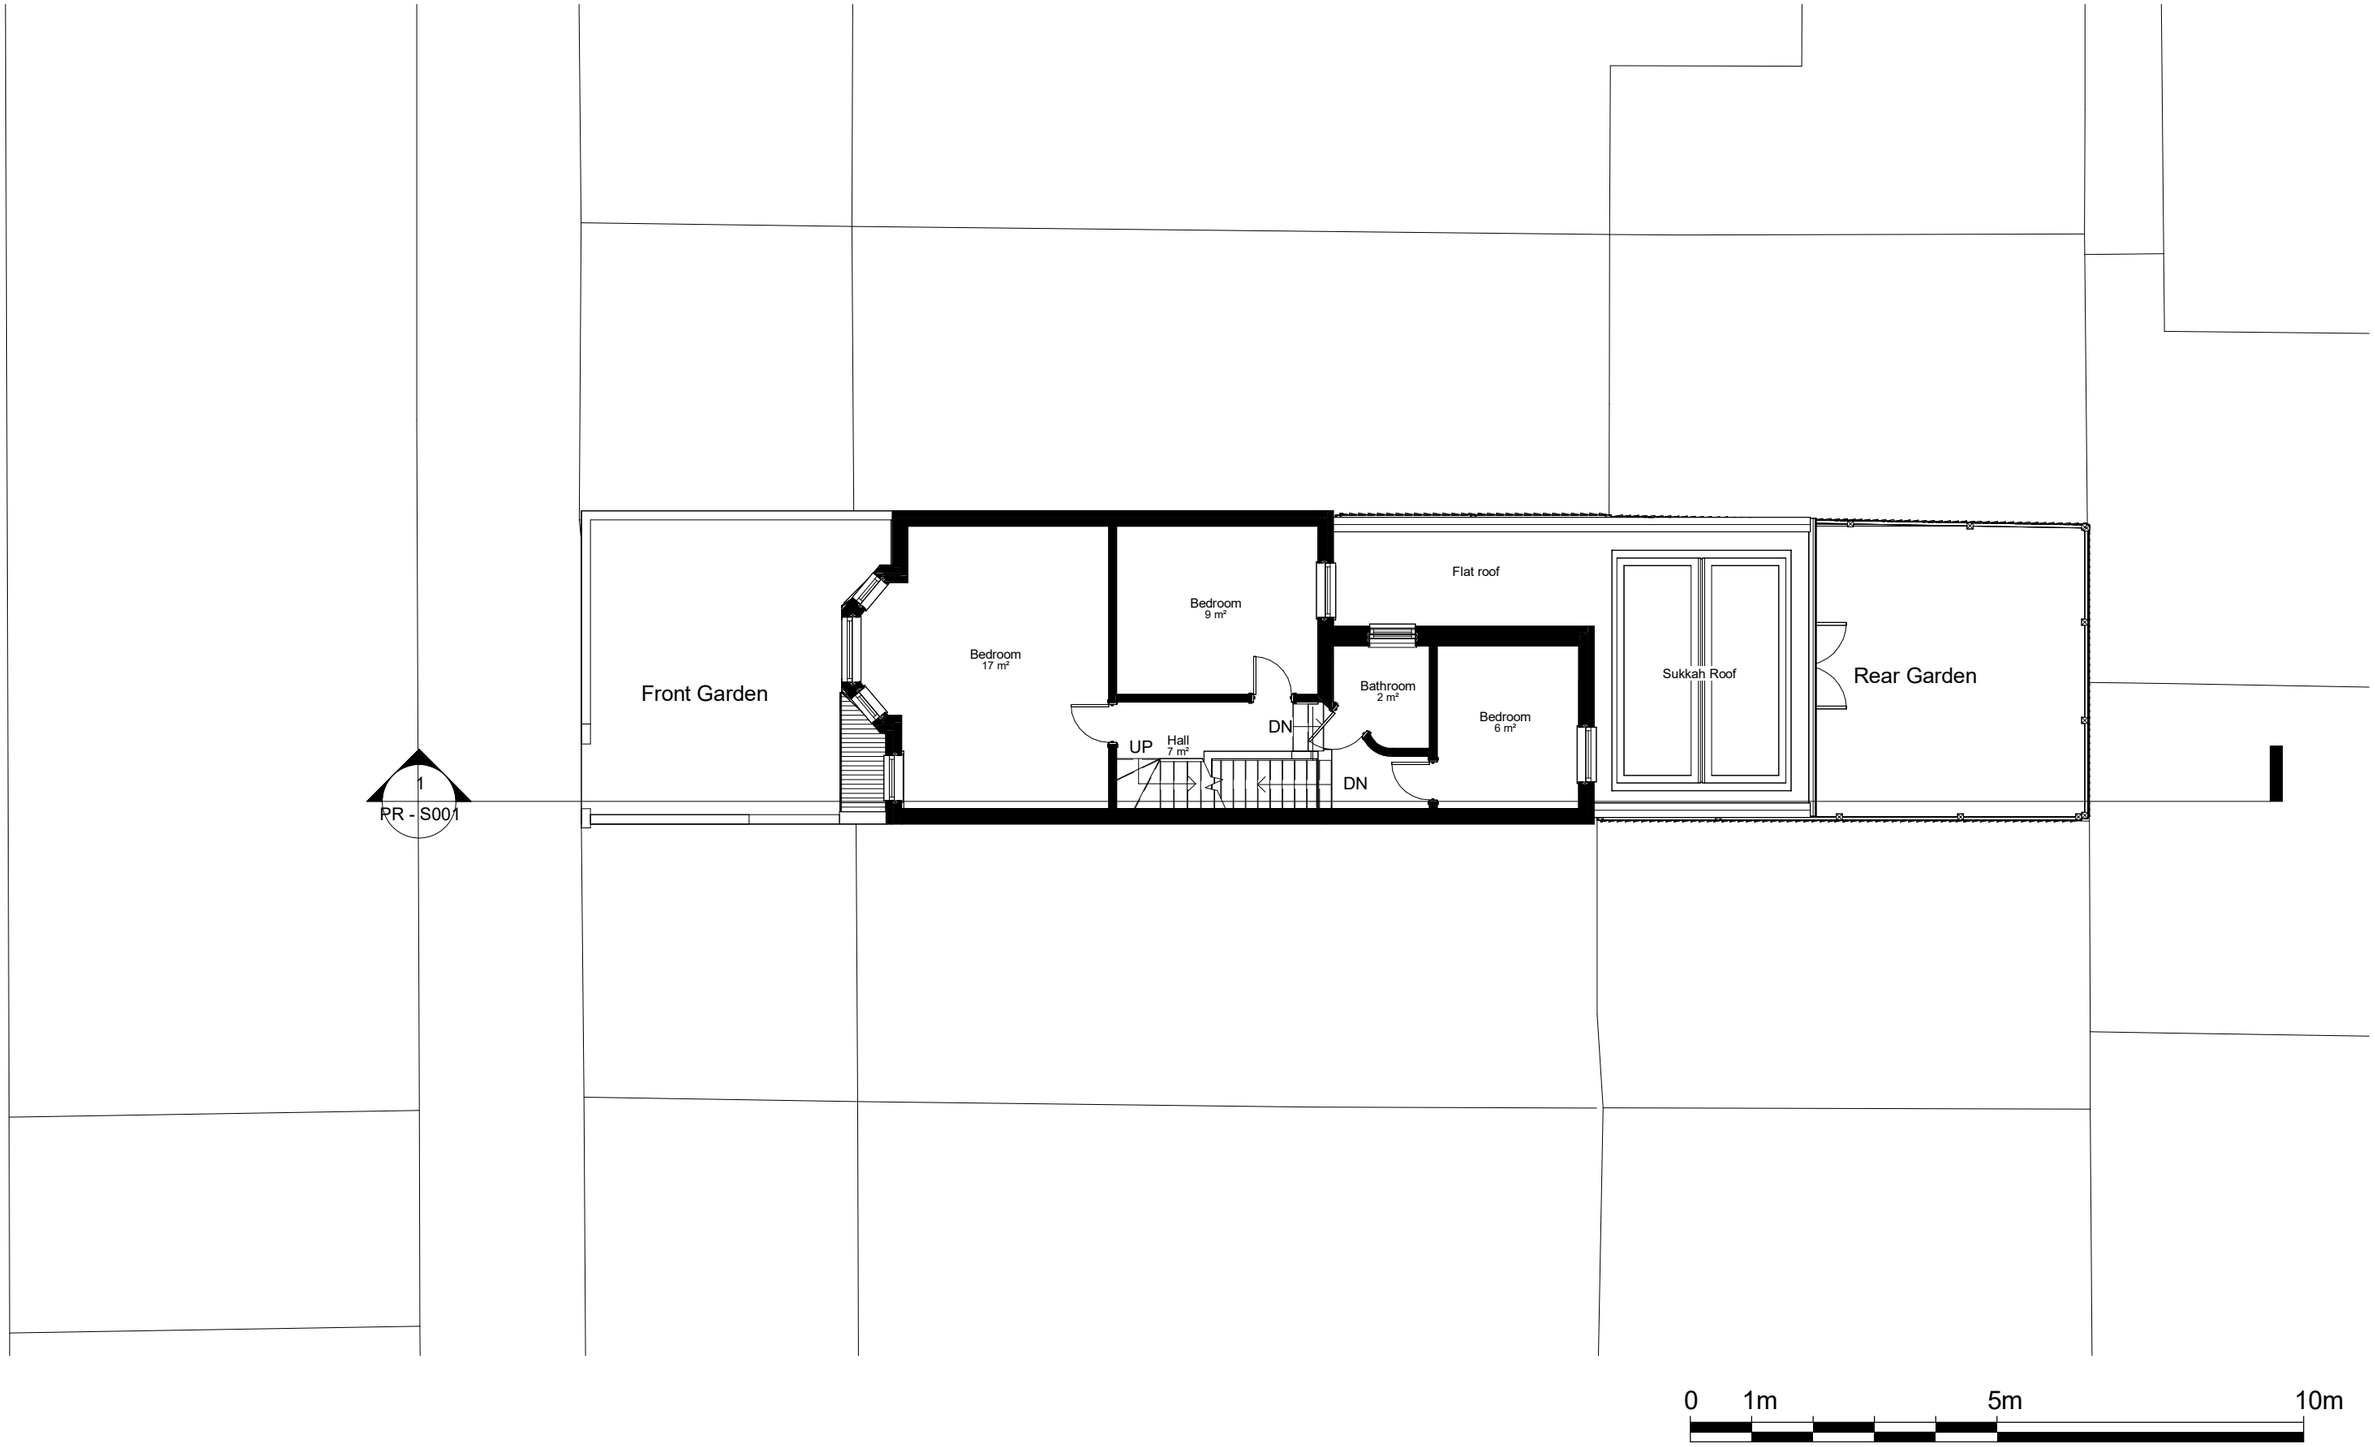

NOTES.
CONTRACTORS MUST VERIFY ALL DIMENIONS AT THE
SITE BEFORE COMENCING ANY WORK.

NO CONSTRUCTION WORK BEFORE BUILDING CONTROL
APPROVEL AND STRUCTURAL ENGINEER CONFIRMATION.

ANY DISCREPANCIES TO BE REPORTED TO GRIDKUNE.
ALL DRAWINGS ARE TO BE READ IN CONJUNCTION WITH
ALL RELEVANT DRAWINGS AND SPECIFICATIONS.

Rev	Description	Date
A	ADDED REAR DORMER	15/01/2024

PROJECT TITLE

45, Lealand Road, Haringay, N15 6JS

DRAWING TITLE

Proposed First Floor

CLIENT

Mr Yidel Lebowitz

Date	Project number	DRWAING NUMBER	Scale (@ A3)	Drawn by
01/11/2023	7720	PR - P002	1 : 100	Abraham D

PLANNING SERVICES

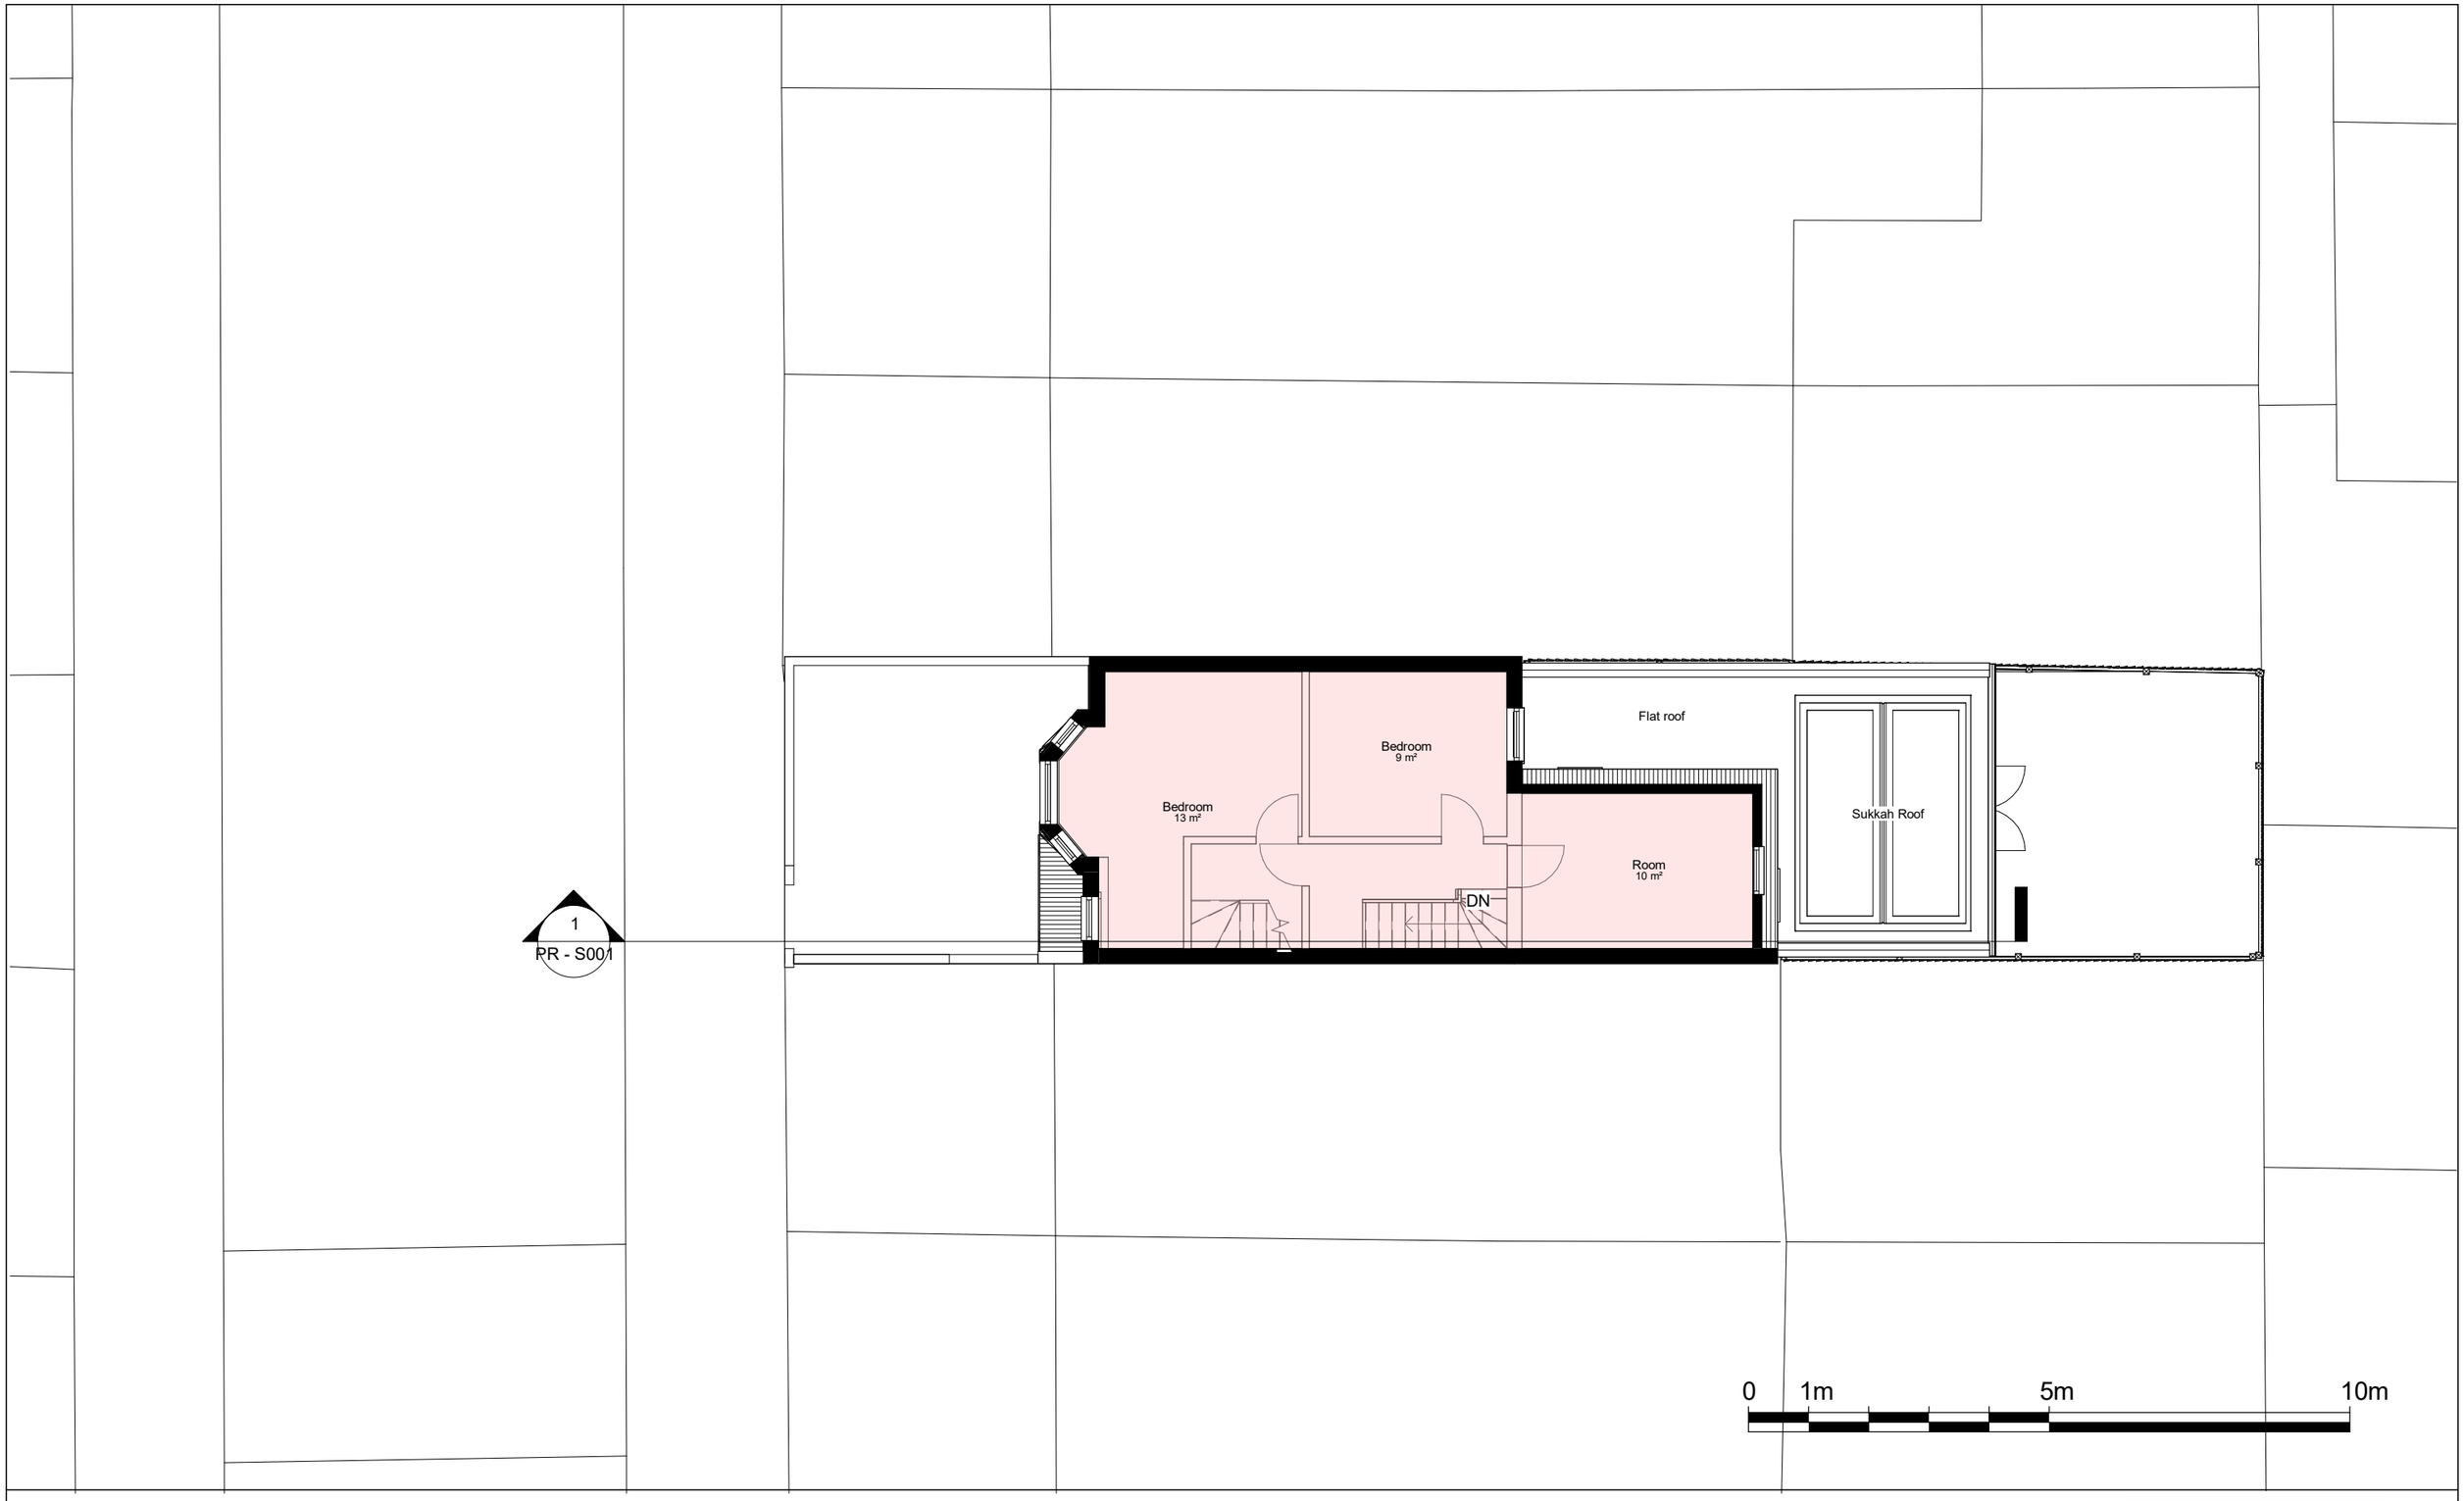

NOTES.
CONTRACTORS MUST VERIFY ALL DIMENIONS AT THE
SITE BEFORE COMENCING ANY WORK.

NO CONSTRUCTION WORK BEFORE BUILDING CONTROL
APPROVEL AND STRUCTURAL ENGINEER CONFIRMATION.

ANY DISCREPANCIES TO BE REPORTED TO GRIDKUNE.
ALL DRAWINGS ARE TO BE READ IN CONJUNCTION WITH
ALL RELEVANT DRAWINGS AND SPECIFICATIONS.

Rev	Description	Date
A	ADDED REAR DORMER	15/01/2024

PROJECT TITLE

45, Lealand Road, Haringay, N15 6JS

DRAWING TITLE

Proposed Second Floor

CLIENT

Mr Yidel Lebowitz

Date	Project number	DRWAING NUMBER	Scale (@ A3)	Drawn by
01/11/2023	7720	PR - P003	1 : 100	Abraham D

PLANNING SERVICES

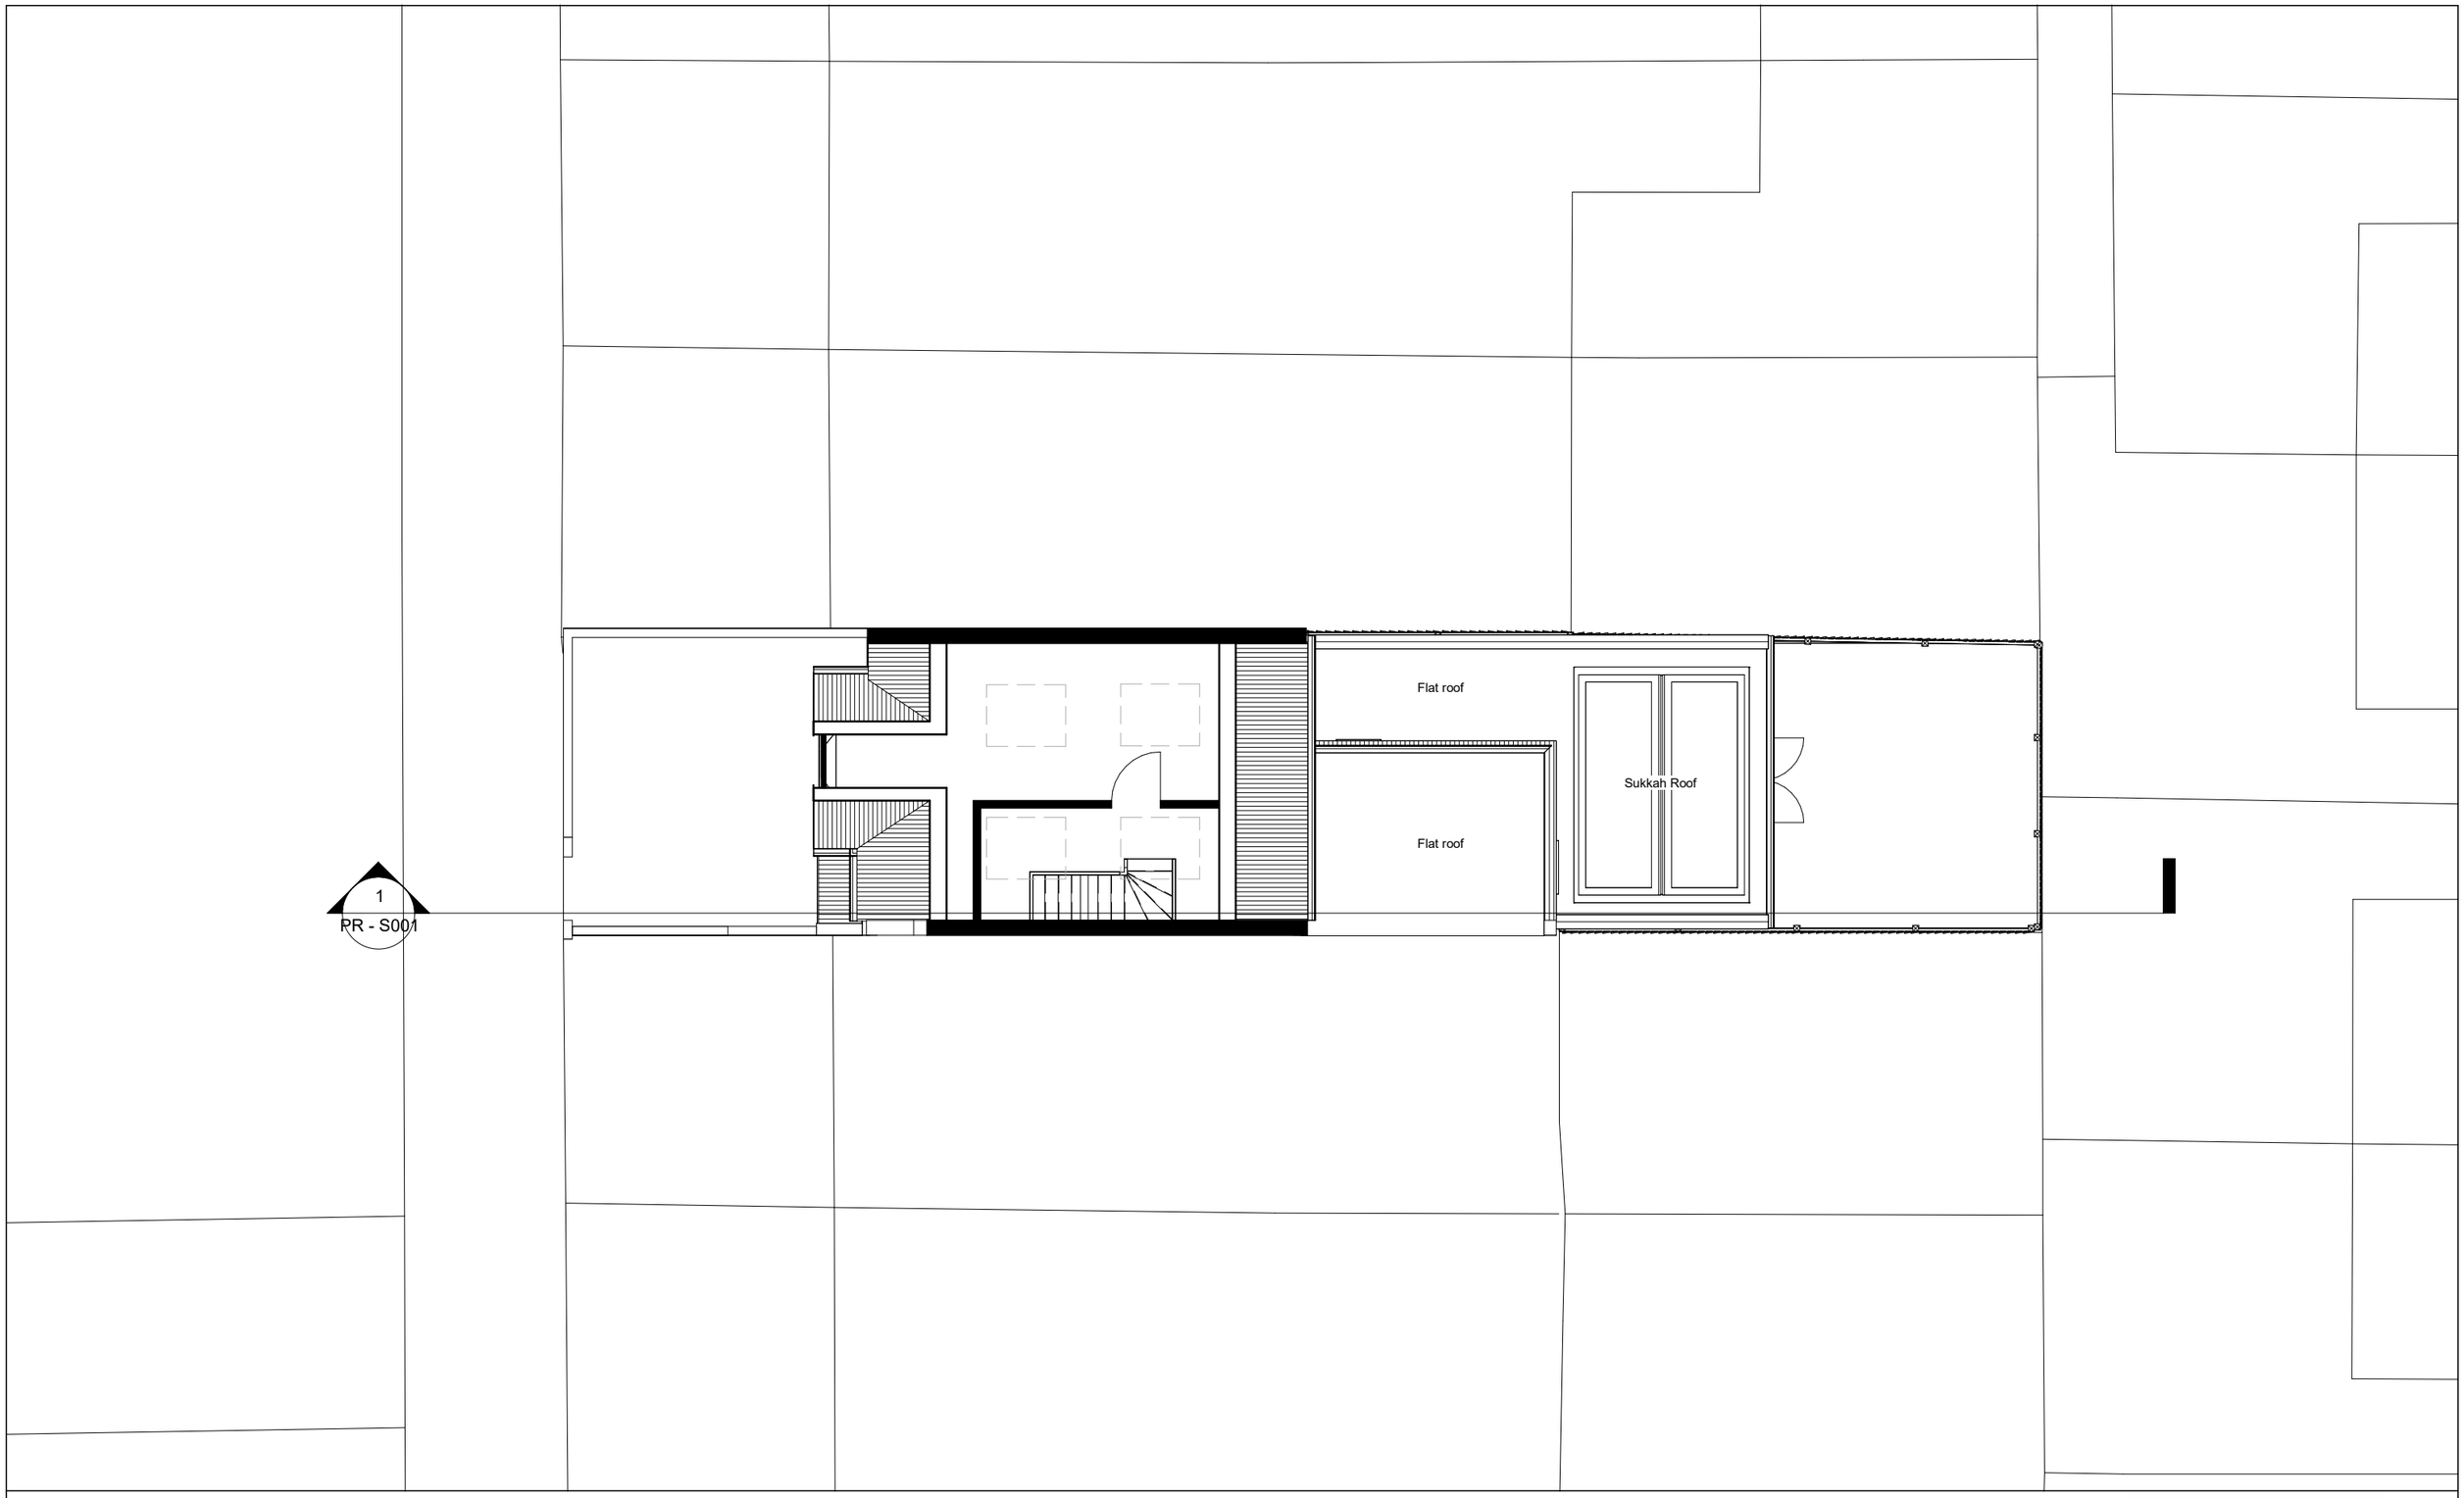

NOTES.
CONTRACTORS MUST VERIFY ALL DIMENIONS AT THE
SITE BEFORE COMENCING ANY WORK.

NO CONSTRUCTION WORK BEFORE BUILDING CONTROL
APPROVEL AND STRUCTURAL ENGINEER CONFIRMATION.

ANY DISCREPANCIES TO BE REPORTED TO GRIDKUNE.
ALL DRAWINGS ARE TO BE READ IN CONJUNCTION WITH
ALL RELEVANT DRAWINGS AND SPECIFICATIONS.

Rev	Description	Date
A	ADDED REAR DORMER	15/01/2024

PROJECT TITLE

45, Lealand Road, Haringay, N15 6JS

DRAWING TITLE

Proposed Loft

CLIENT

Mr Yidel Lebowitz

Date	Project number	DRWAING NUMBER	Scale (@ A3)	Drawn by
01/11/2023	7720	PR - P004	1 : 100	Abraham D

PLANNING SERVICES

NOTES.
CONTRACTORS MUST VERIFY ALL DIMENIONS AT THE
SITE BEFORE COMENCING ANY WORK.

NO CONSTRUCTION WORK BEFORE BUILDING CONTROL
APPROVEL AND STRUCTURAL ENGINEER CONFIRMATION.

ANY DISCREPANCIES TO BE REPORTED TO GRIDKUNE.
ALL DRAWINGS ARE TO BE READ IN CONJUNCTION WITH
ALL RELEVANT DRAWINGS AND SPECIFICATIONS.

Rev	Description	Date
A	ADDED REAR DORMER	15/01/2024

PROJECT TITLE

45, Lealand Road, Haringay, N15 6JS

DRAWING TITLE

Proposed Roof Plan

CLIENT

Mr Yidel Lebowitz

Date	Project number	DRWAING NUMBER	Scale (@ A3)	Drawn by
01/11/2023	7720	PR - P005	1 : 100	Abraham D

PLANNING SERVICES

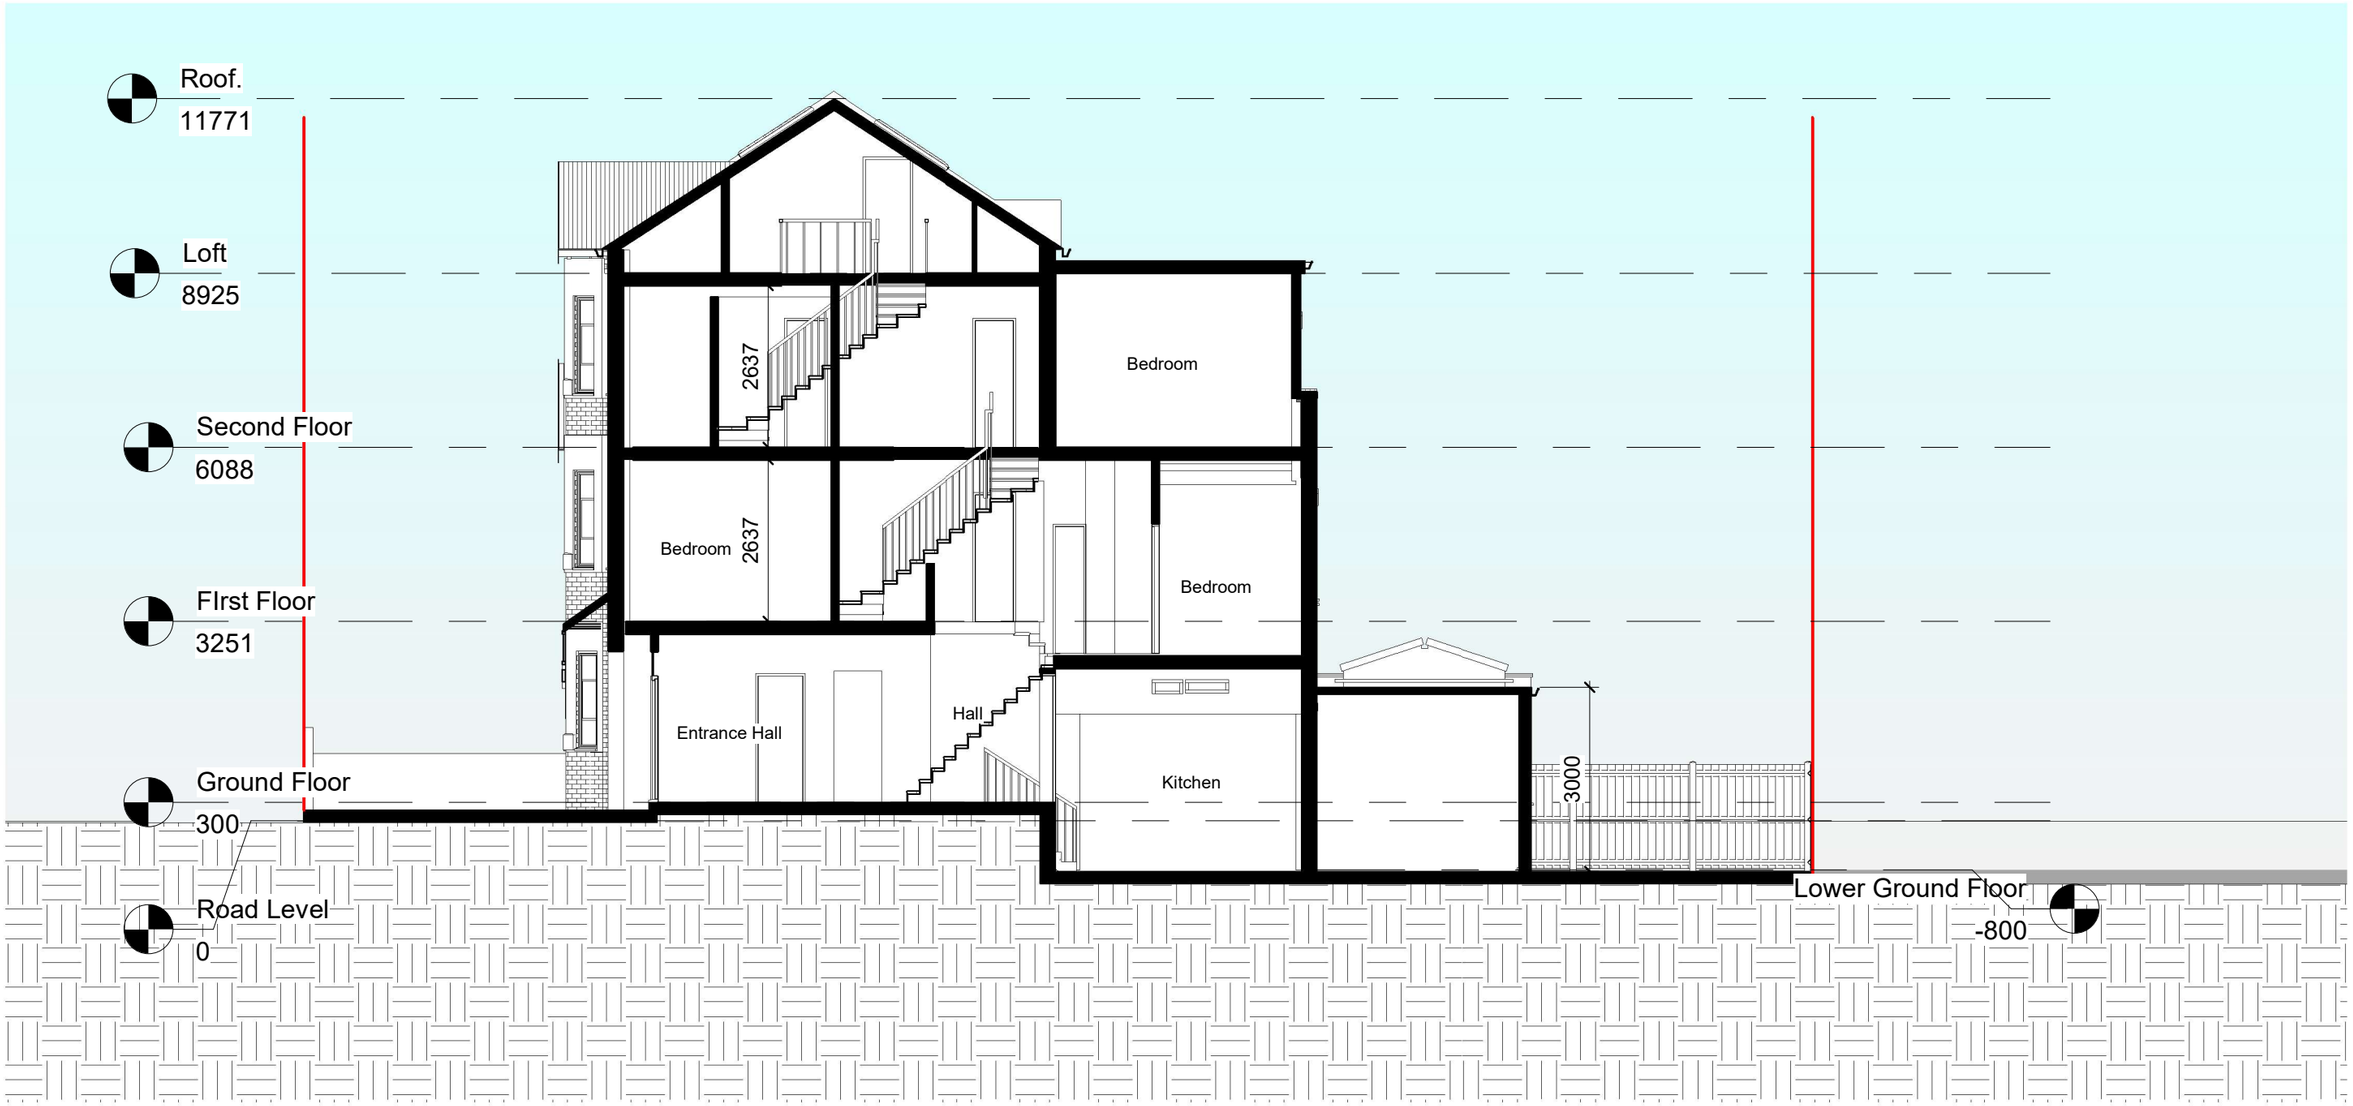

0 1m 5m 10m

NOTES.
CONTRACTORS MUST VERIFY ALL DIMENIONS AT THE
SITE BEFORE COMENCING ANY WORK.

NO CONSTRUCTION WORK BEFORE BUILDING CONTROL
APPROVEL AND STRUCTURAL ENGINEER CONFIRMATION.

ANY DISCREPANCIES TO BE REPORTED TO GRIDKUNE.
ALL DRAWINGS ARE TO BE READ IN CONJUNCTION WITH
ALL RELEVANT DRAWINGS AND SPECIFICATIONS.

Rev	Description	Date
A	ADDED REAR DORMER	15/01/2024

PROJECT TITLE

45, Lealand Road, Haringay, N15 6JS

DRAWING TITLE

Proposed Section AA

CLIENT

Mr Yidel Lebowitz

Date	Project number	DRWAING NUMBER	Scale (@ A3)	Drawn by
01/11/2023	7720	PR - S001	1 : 100	Abraham D

PLANNING SERVICES