


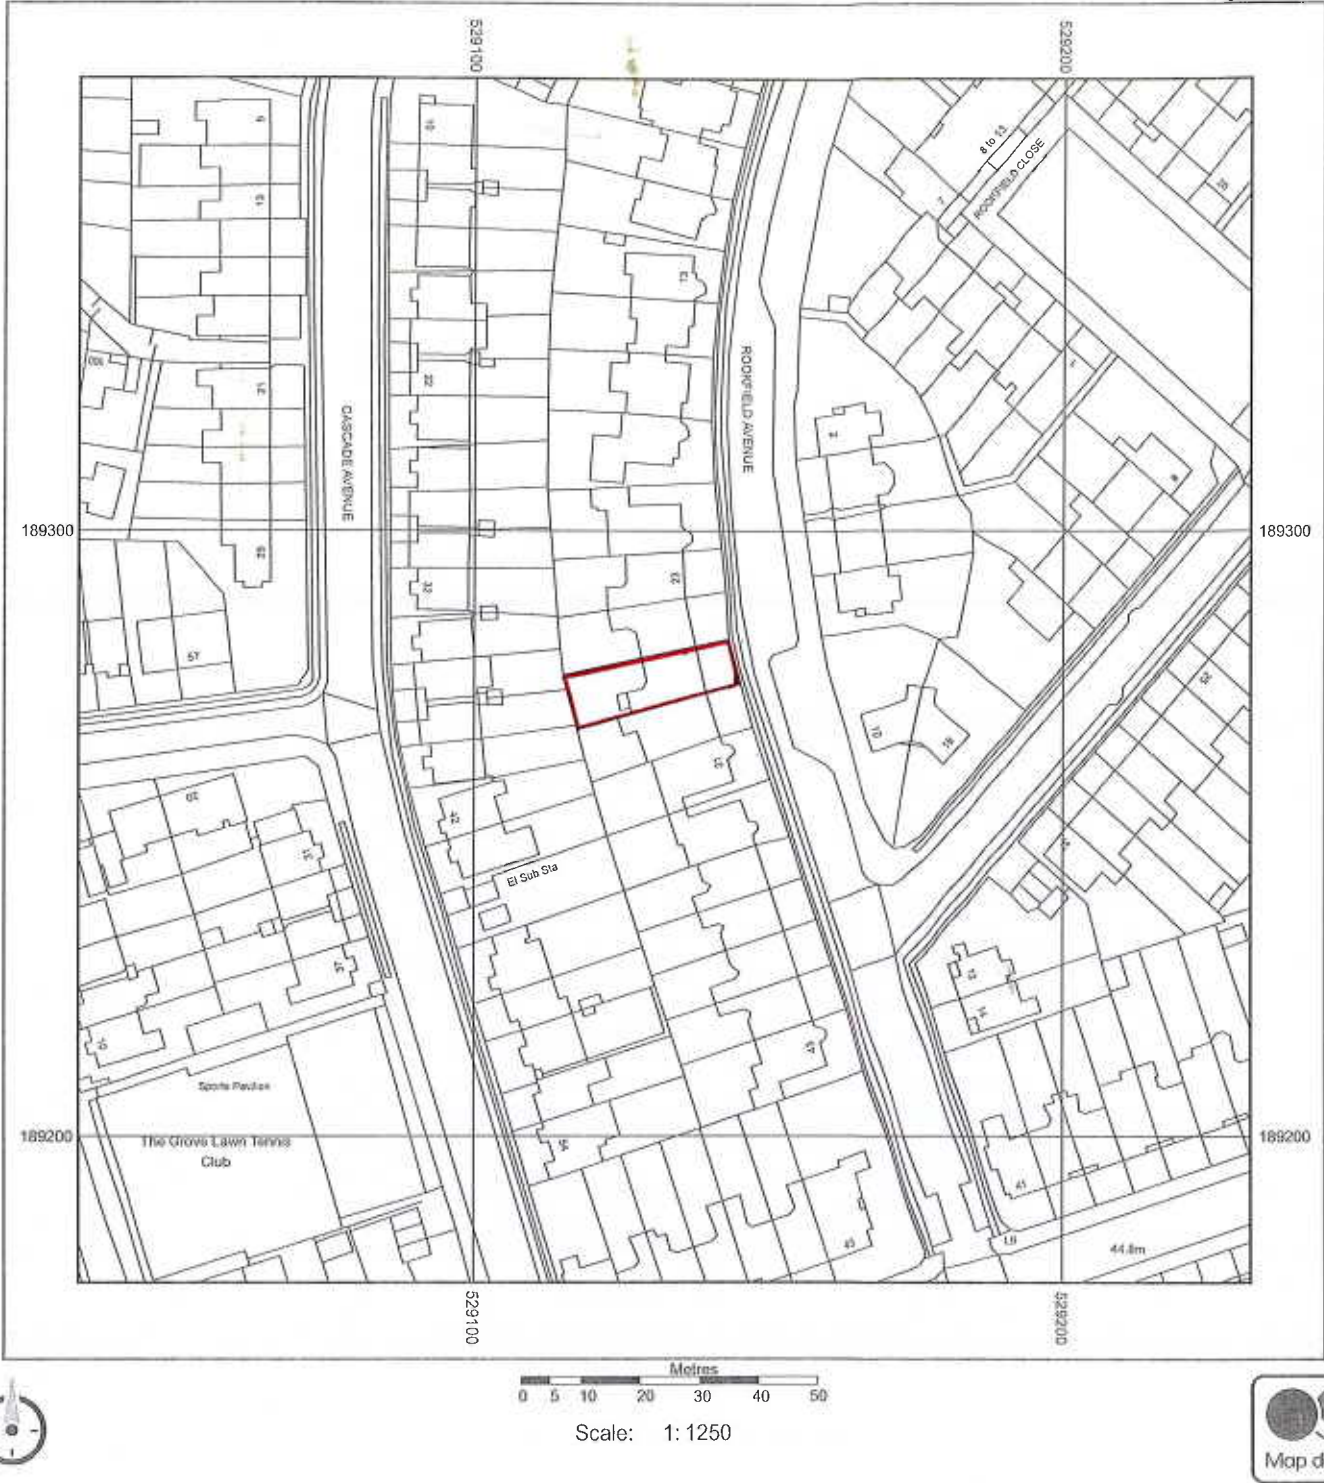

Supplied by: National Map Centre
License number: AC0000814278
Produced: 08/03/2024
Serial number: 321481

27 ROOKFIELD AVENUE
LONDON
N10 3TS

Plot centre co-ordinates: 529133,189275
Download file:
Project name: 90013752 MRS J
 HOWE



NATIONAL
MAP CENTRE

BLOCK PLAN



Site Address

27 ROOKFIELD AVE

LONDON

N10 3TS

Os Licence number 100046950

Our Reference

90013752

SCALE 1:500

