
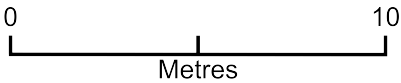


105 Lothair Road North, N4 1ER

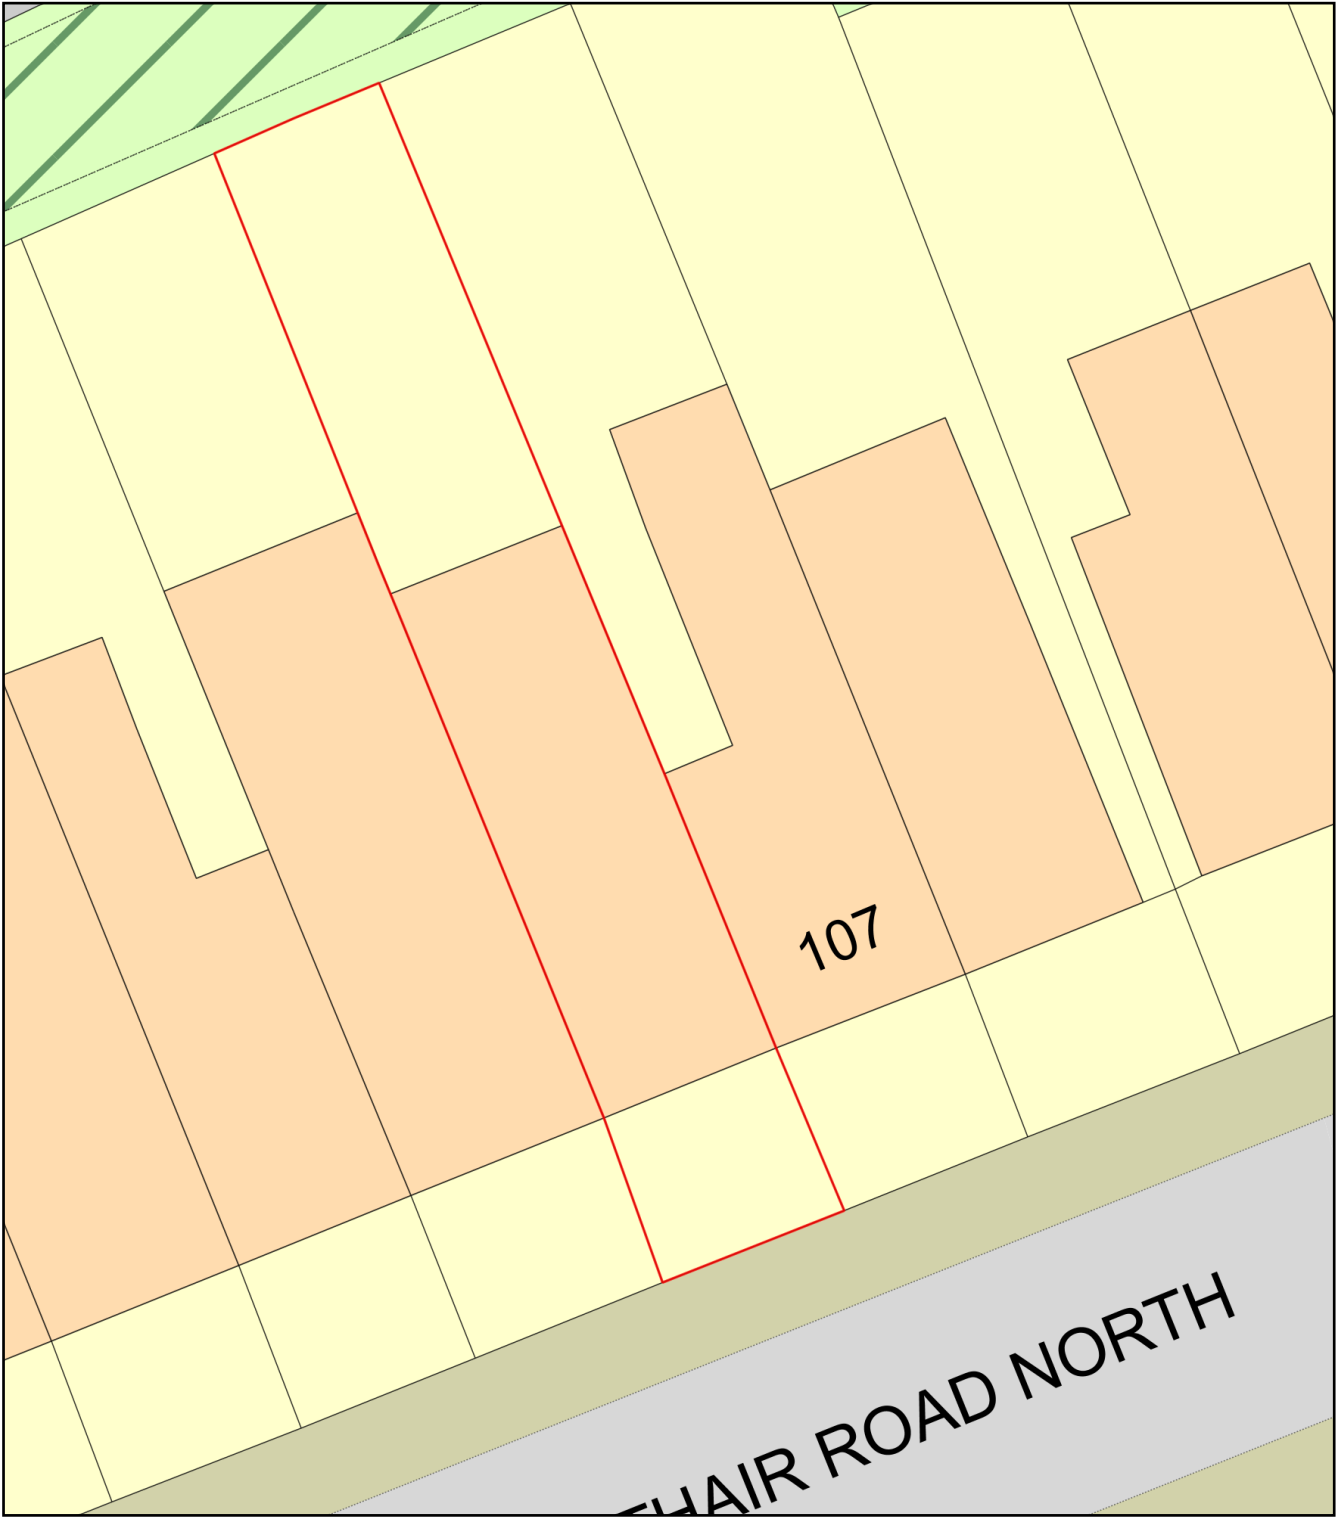

Plan Produced for: Planning

Date Produced: 07 Mar 2024

Plan Reference Number: TQRQM24067145107544

Scale: 1:200 @ A4