Ordnance Survey, (c) Crown Copyright 2024. All rights reserved. Licence number 100022432

0 10 25 40 50

Scale In Meters

1 : 1250

Propoerty boundary

Property area 145m²

N

NOTES.
CONTRACTORS MUST VERIFY ALL DIMENIONS AT THE
SITE BEFORE COMENCING ANY WORK.

NO CONSTRUCTION WORK BEFORE BUILDING CONTROL
APPROVEL AND STRUCTURAL ENGINEER CONFIRMATION.

ANY DISCREPANCIES TO BE REPORTED TO GRIDKUNE.
ALL DRAWINGS ARE TO BE READ IN CONJUNCTION WITH
ALL RELEVANT DRAWINGS AND SPECIFICATIONS.

Rev	Description	Date

PROJECT TITLE

63A Elm Park Avenue, Haringay, London N15 6UN

DRAWING TITLE

Existing Location And Os Map

CLIENT

Mrs Faigy Getter

Date	Project number	DRWAING NUMBER	Scale (@ A3)	Drawn by
19/01/2024	7727	EX - L001	As indicated	Cheski

PLANNING SERVICES

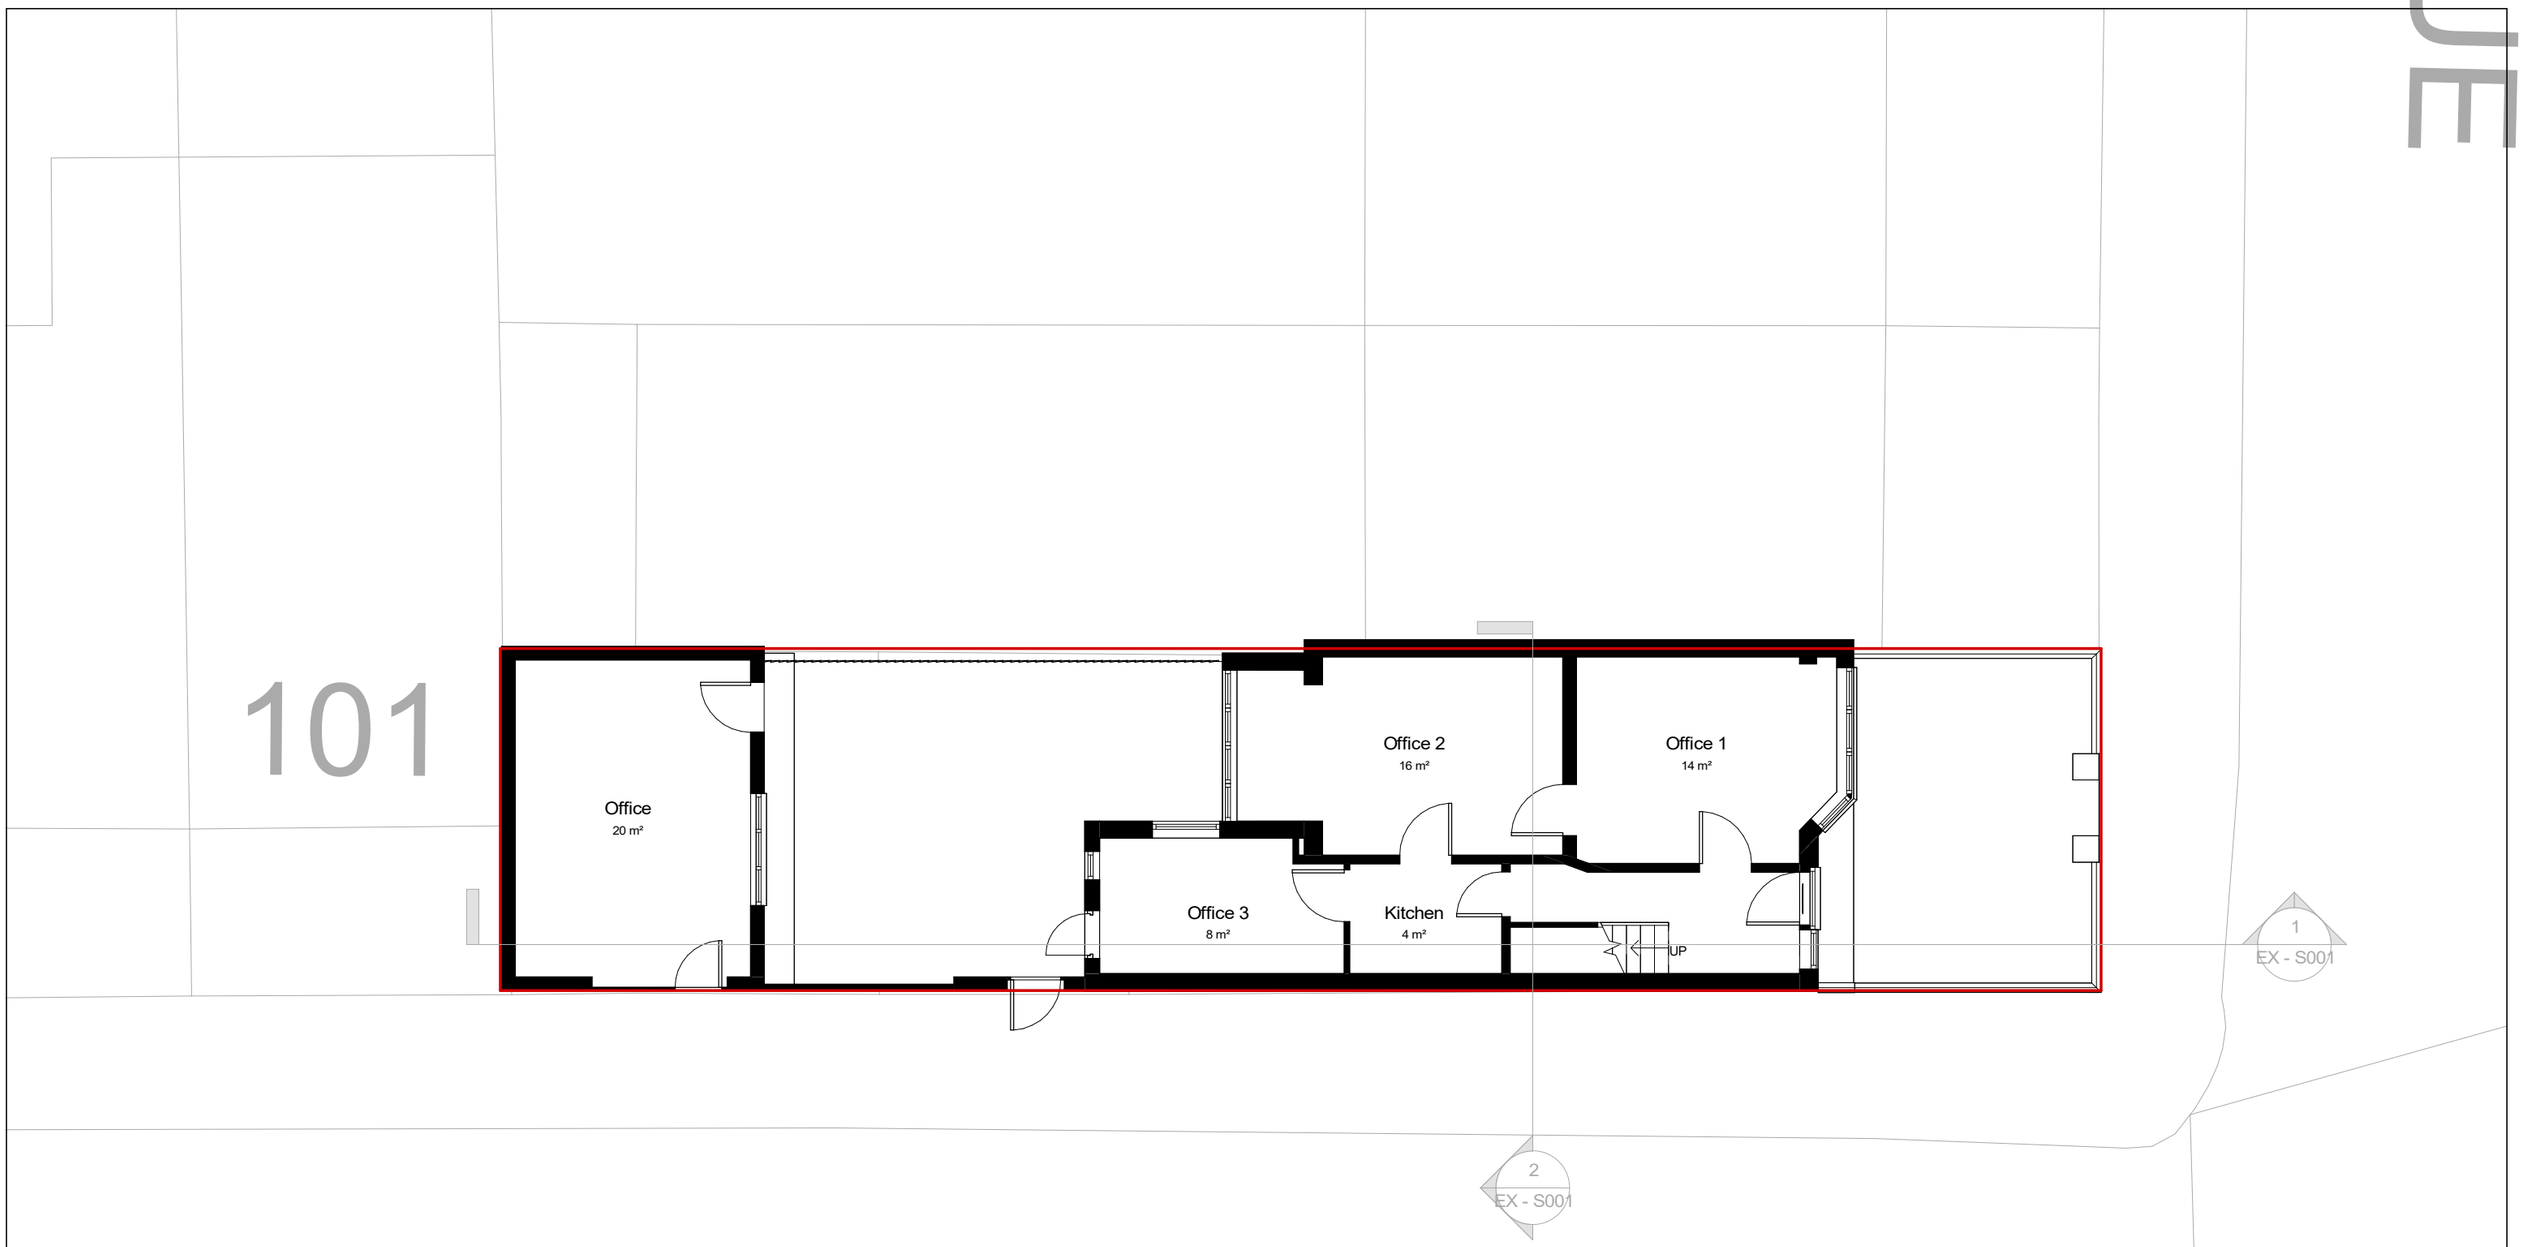

ALAND ROAD

0 1 2 3 4 5

Scale In Meters

N

NOTES.
CONTRACTORS MUST VERIFY ALL DIMENIONS AT THE
SITE BEFORE COMENCING ANY WORK.

NO CONSTRUCTION WORK BEFORE BUILDING CONTROL
APPROVEL AND STRUCTURAL ENGINEER CONFIRMATION.

ANY DISCREPANCIES TO BE REPORTED TO GRIDKLINE.
ALL DRAWINGS ARE TO BE READ IN CONJUNCTION WITH
ALL RELEVANT DRAWINGS AND SPECIFICATIONS.

Rev	Description	Date

PROJECT TITLE

63A Elm Park Avenue, Haringay, London N15 6UN

DRAWING TITLE

Existing Ground Floor

CLIENT

Mrs Faigy Getter

Date	Project number	DRWAING NUMBER	Scale (@ A3)	Drawn by
19/01/2024	7727	EX - P001	1 : 100	Cheski

PLANNING SERVICES

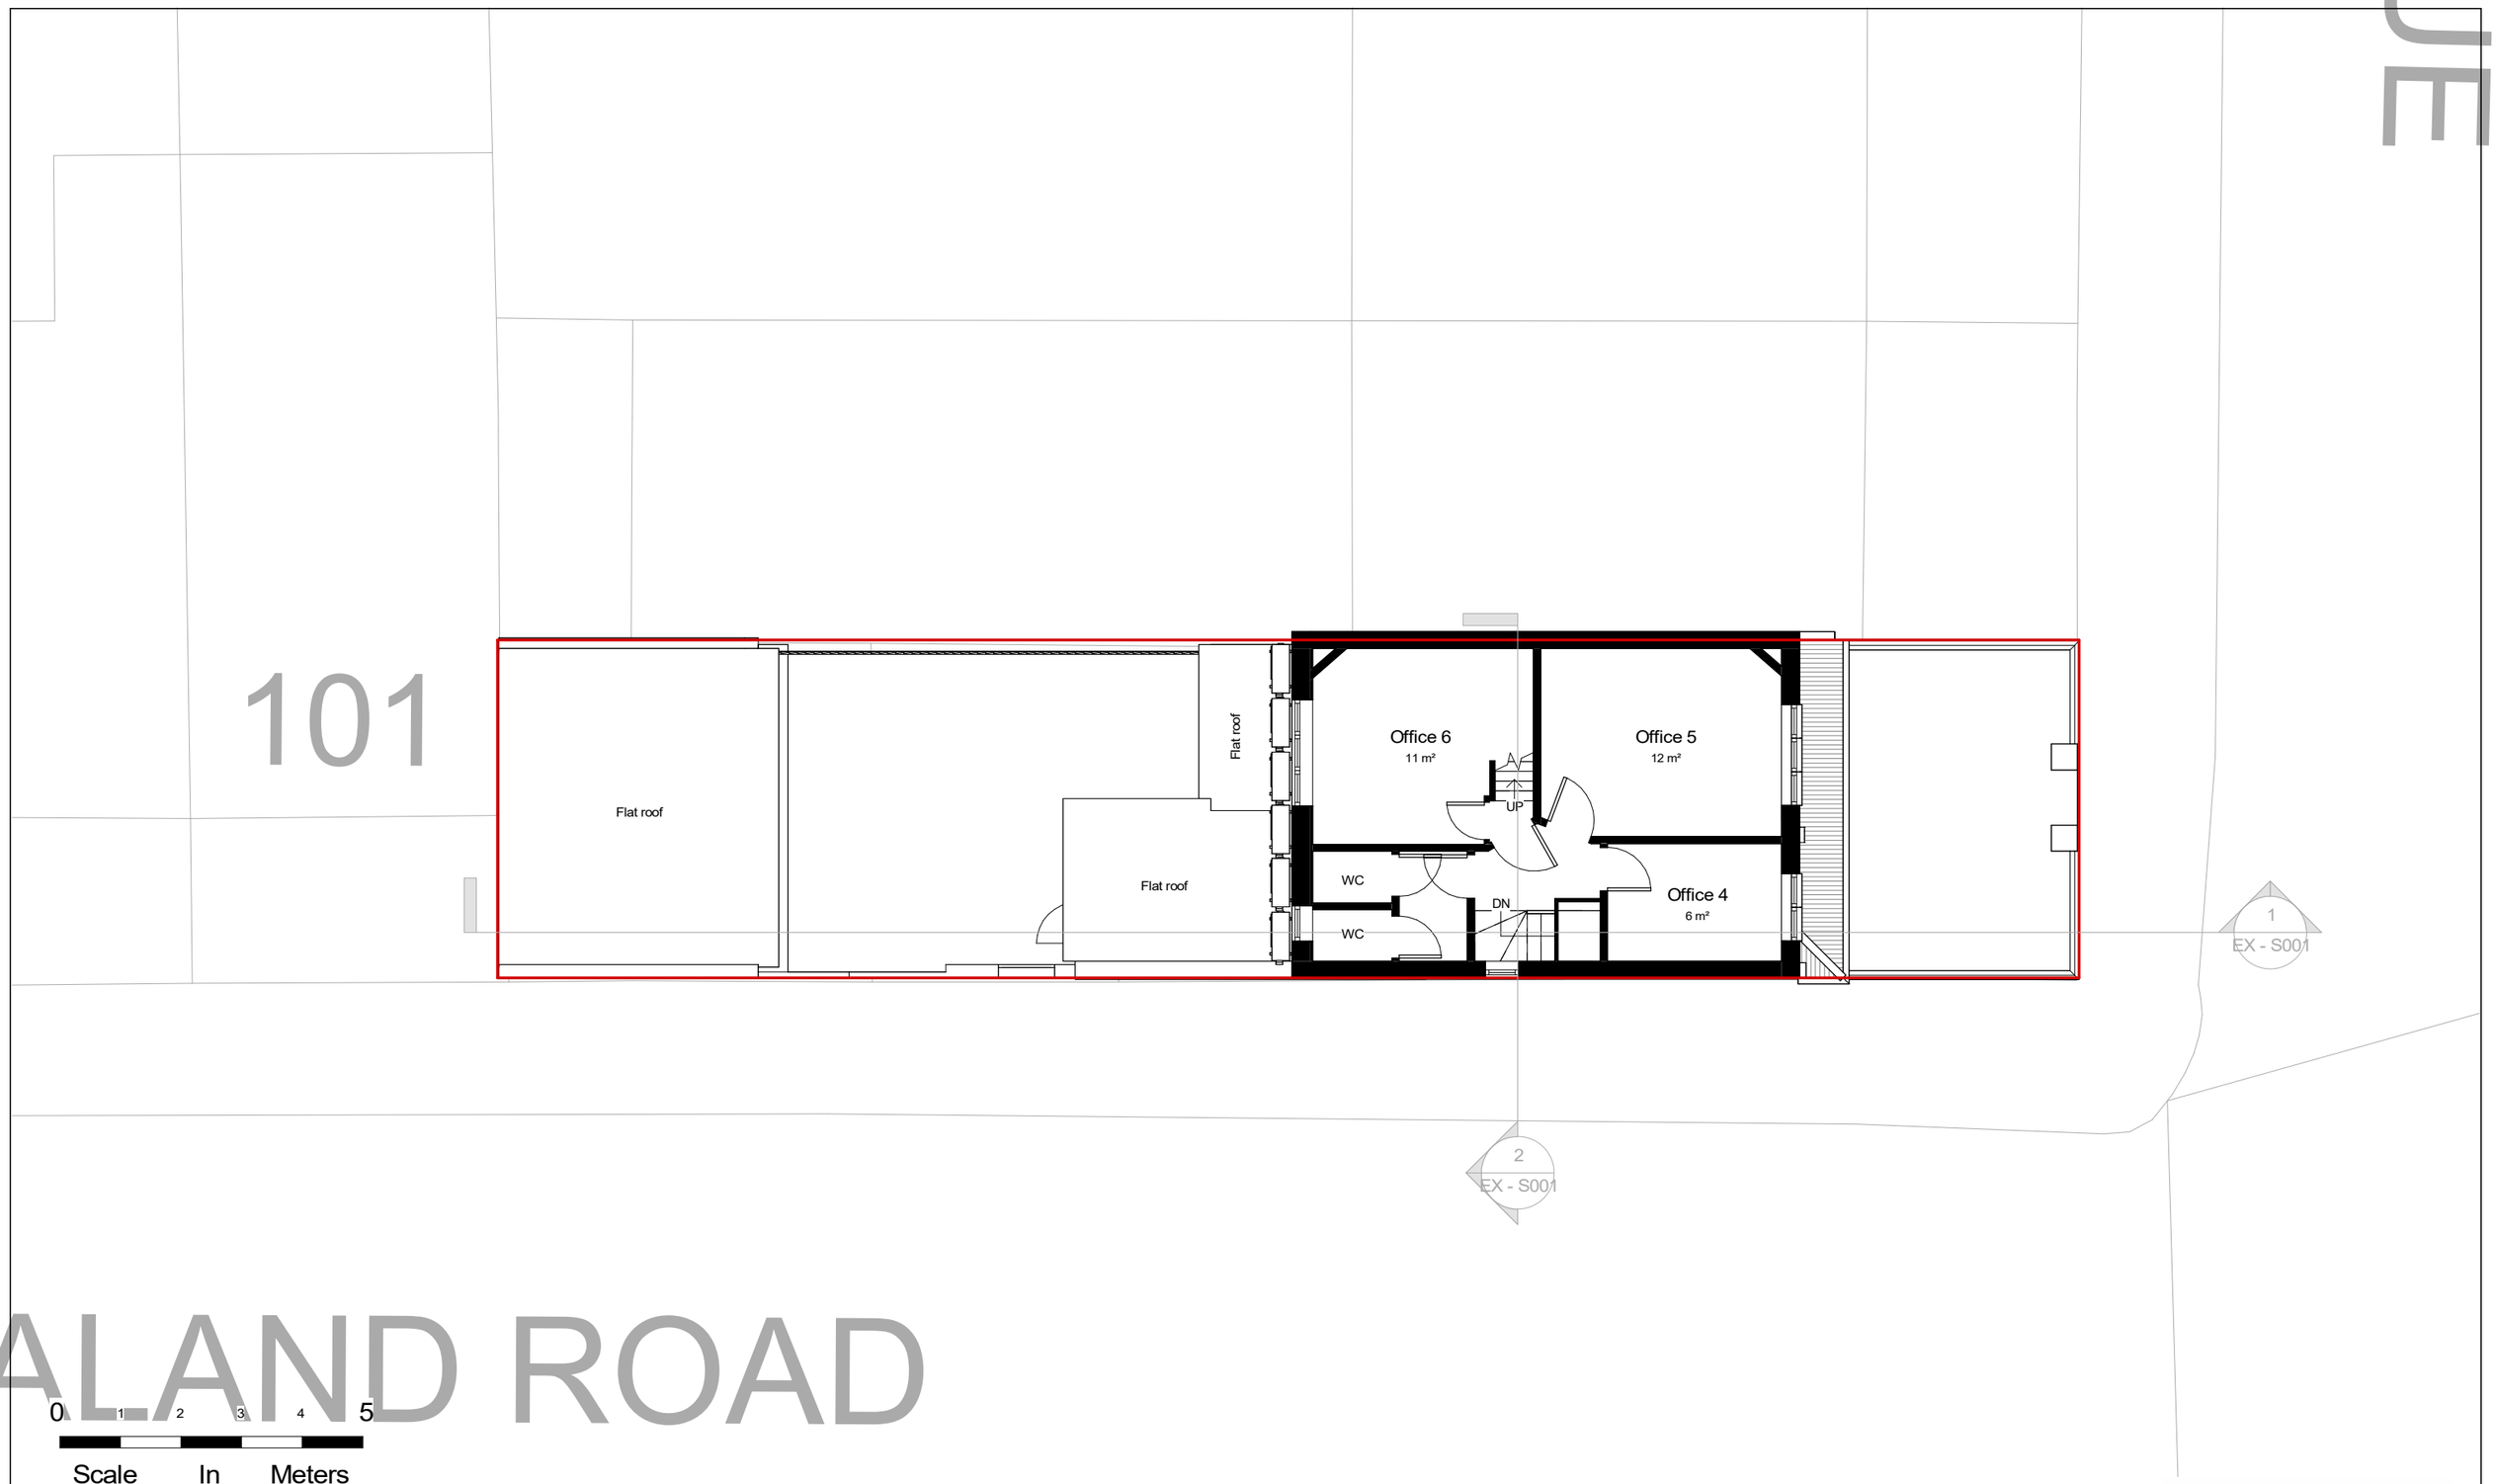

N

NOTES.
CONTRACTORS MUST VERIFY ALL DIMENIONS AT THE
SITE BEFORE COMENCING ANY WORK.

NO CONSTRUCTION WORK BEFORE BUILDING CONTROL
APPROVEL AND STRUCTURAL ENGINEER CONFIRMATION.

ANY DISCREPANCIES TO BE REPORTED TO GRIDKUNE.
ALL DRAWINGS ARE TO BE READ IN CONJUNCTION WITH
ALL RELEVANT DRAWINGS AND SPECIFICATIONS.

Rev	Description	Date

PROJECT TITLE

63A Elm Park Avenue, Haringay, London N15 6UN

DRAWING TITLE

Existing First Floor

CLIENT

Mrs Faigy Getter

Date	Project number	DRWAING NUMBER	Scale (@ A3)	Drawn by
19/01/2024	7727	EX - P002	1 : 100	Cheski

PLANNING SERVICES

N

NOTES.
CONTRACTORS MUST VERIFY ALL DIMENIONS AT THE
SITE BEFORE COMENCING ANY WORK.

NO CONSTRUCTION WORK BEFORE BUILDING CONTROL
APPROVEL AND STRUCTURAL ENGINEER CONFIRMATION.

ANY DISCREPANCIES TO BE REPORTED TO GRIDKUNE.
ALL DRAWINGS ARE TO BE READ IN CONJUNCTION WITH
ALL RELEVANT DRAWINGS AND SPECIFICATIONS.

Rev	Description	Date

PROJECT TITLE

63A Elm Park Avenue, Haringay, London N15 6UN

DRAWING TITLE

Existing Loft

CLIENT

Mrs Faigy Getter

Date	Project number	DRWAING NUMBER	Scale (@ A3)	Drawn by
19/01/2024	7727	EX - P003	1 : 100	Cheski

PLANNING SERVICES

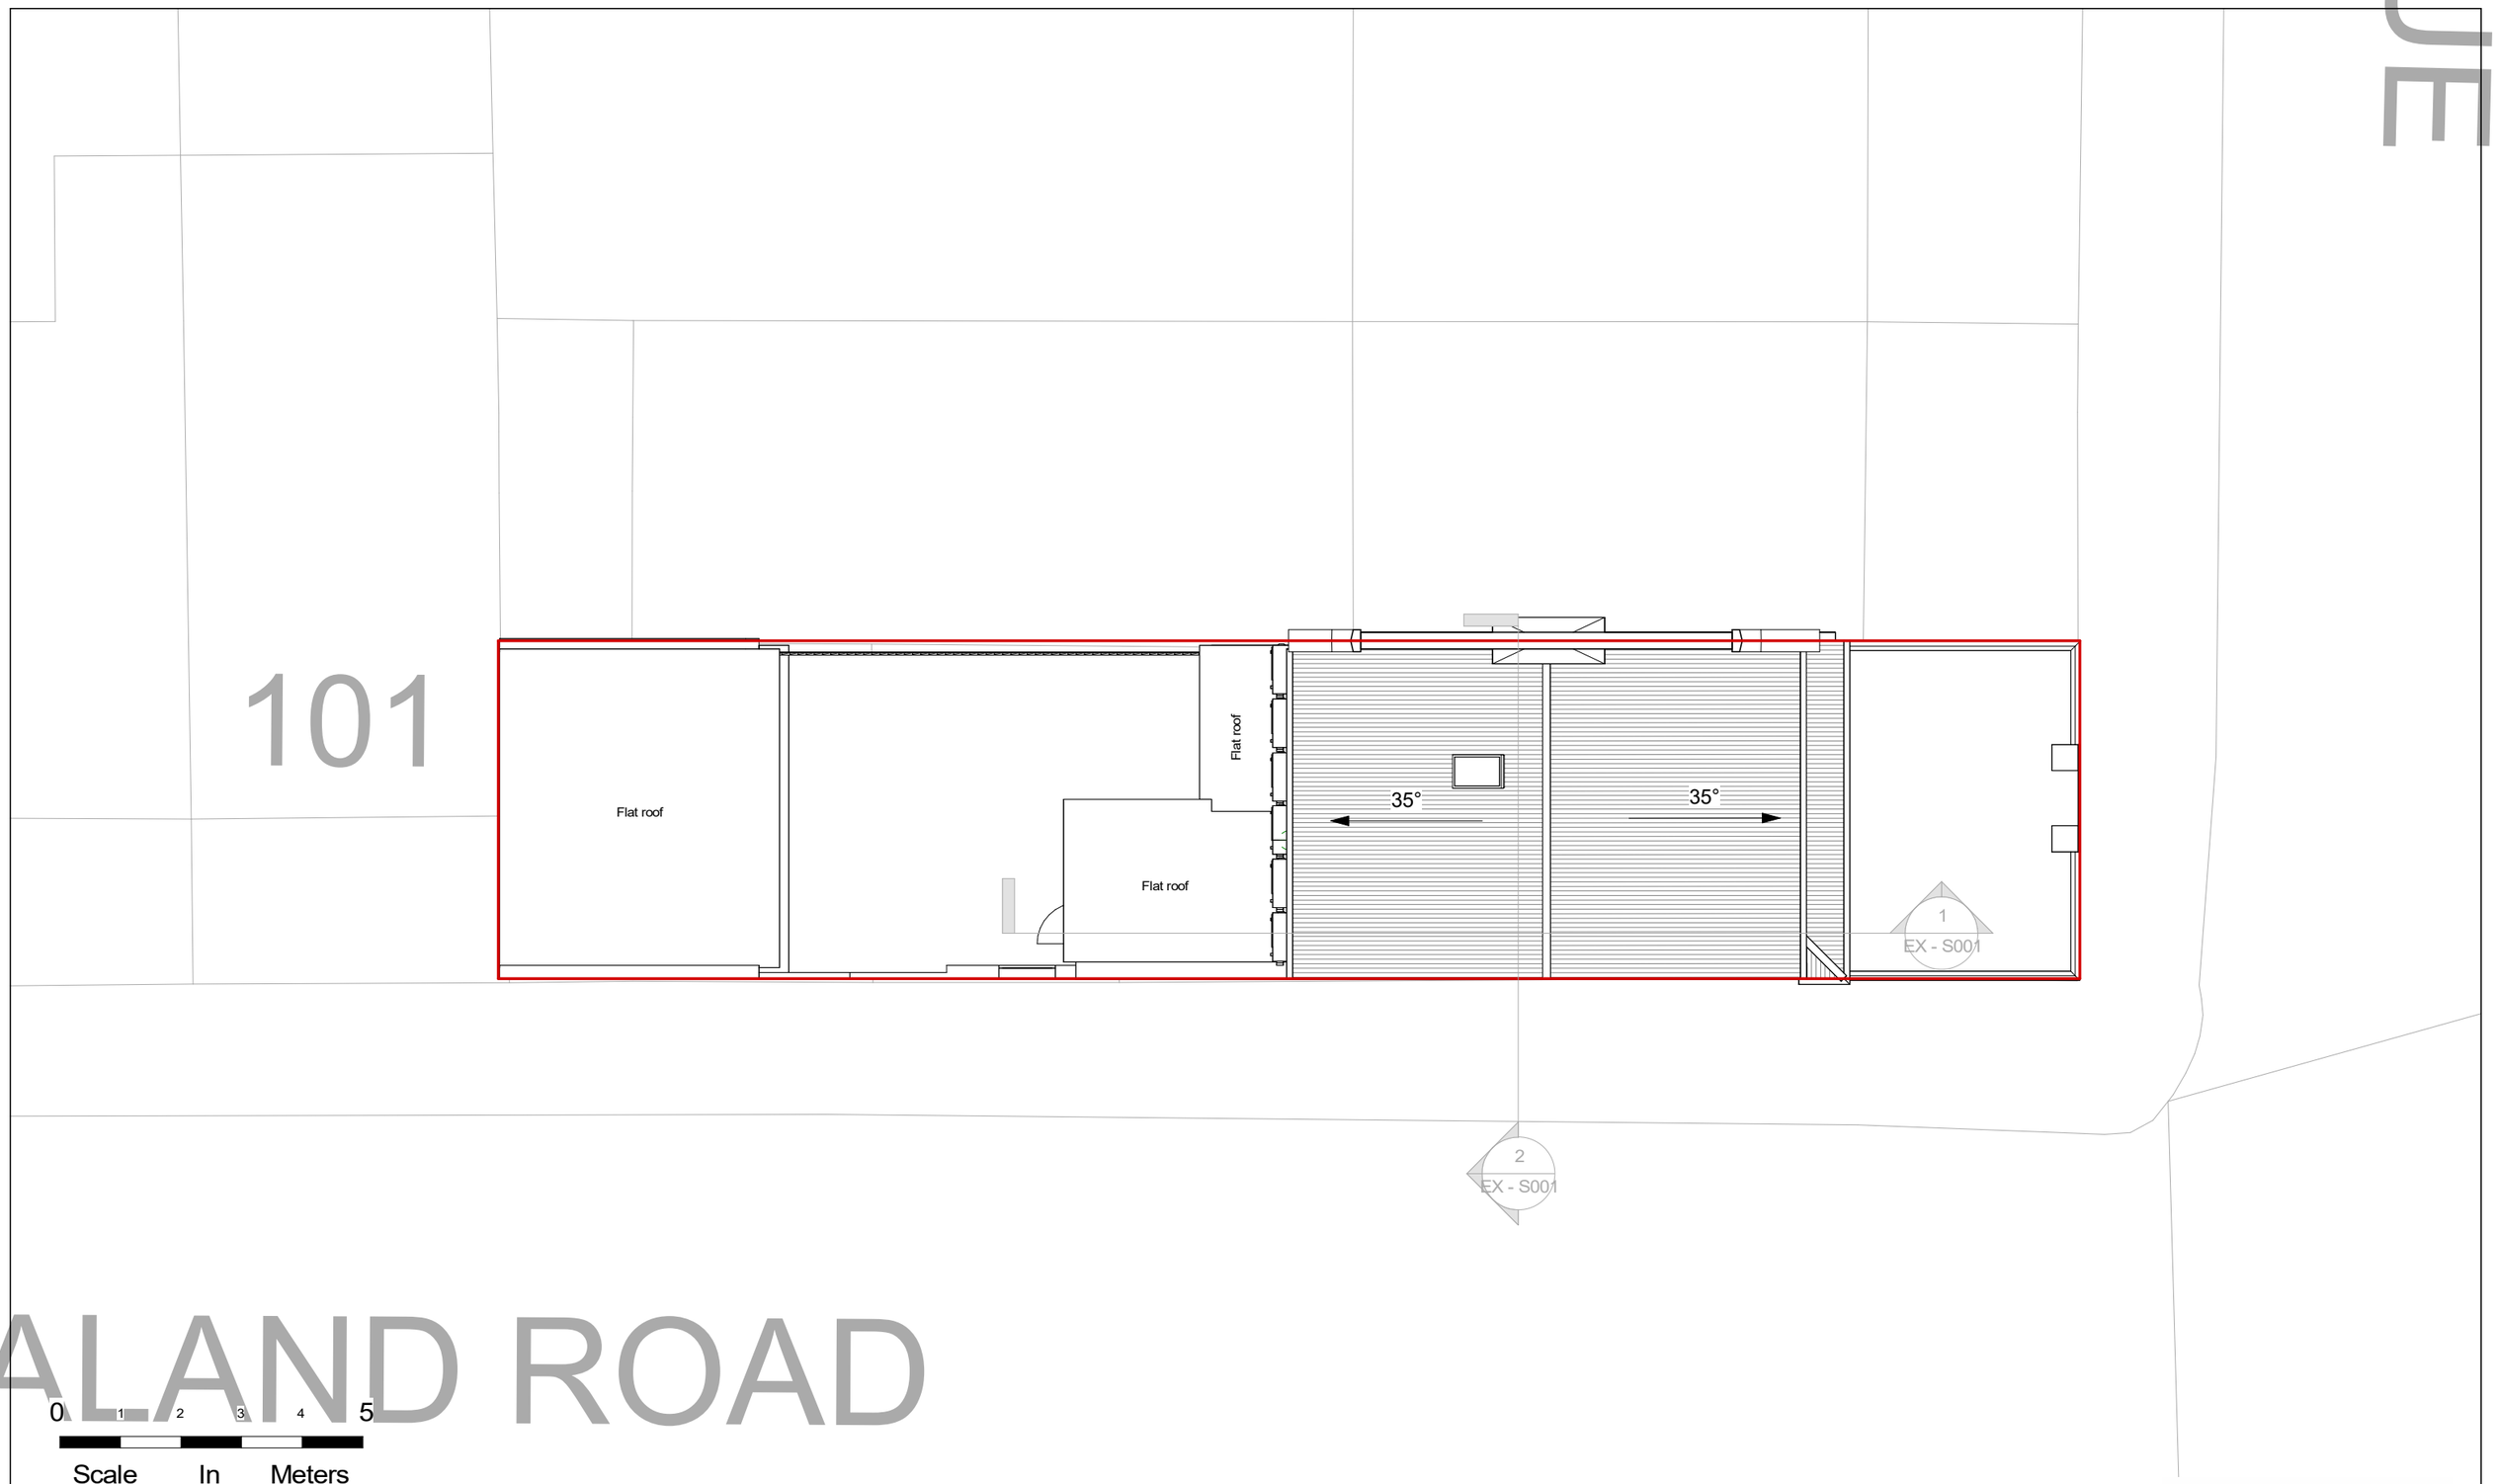

N

NOTES.
CONTRACTORS MUST VERIFY ALL DIMENIONS AT THE
SITE BEFORE COMENCING ANY WORK.

NO CONSTRUCTION WORK BEFORE BUILDING CONTROL
APPROVEL AND STRUCTURAL ENGINEER CONFIRMATION.

ANY DISCREPANCIES TO BE REPORTED TO GRIDKUNE.
ALL DRAWINGS ARE TO BE READ IN CONJUNCTION WITH
ALL RELEVANT DRAWINGS AND SPECIFICATIONS.

Rev	Description	Date

PROJECT TITLE

63A Elm Park Avenue, Haringay, London N15 6UN

DRAWING TITLE

Existing Roof Plan

CLIENT

Mrs Faigy Getter

Date	Project number	DRWAING NUMBER	Scale (@ A3)	Drawn by
19/01/2024	7727	EX - P004	1 : 100	Cheski

PLANNING SERVICES

NOTES.
CONTRACTORS MUST VERIFY ALL DIMENIONS AT THE
SITE BEFORE COMENCING ANY WORK.

NO CONSTRUCTION WORK BEFORE BUILDING CONTROL
APPROVEL AND STRUCTURAL ENGINEER CONFIRMATION.

ANY DISCREPANCIES TO BE REPORTED TO GRIDKUNE.
ALL DRAWINGS ARE TO BE READ IN CONJUNCTION WITH
ALL RELEVANT DRAWINGS AND SPECIFICATIONS.

Rev	Description	Date

PROJECT TITLE

63A Elm Park Avenue, Haringay, London N15 6UN

DRAWING TITLE

Existing Front And Rear Elevation

CLIENT

Mrs Faigy Getter

Date	Project number	DRWAING NUMBER	Scale (@ A3)	Drawn by
19/01/2024	7727	EX - E001	1 : 100	Cheski

PLANNING SERVICES

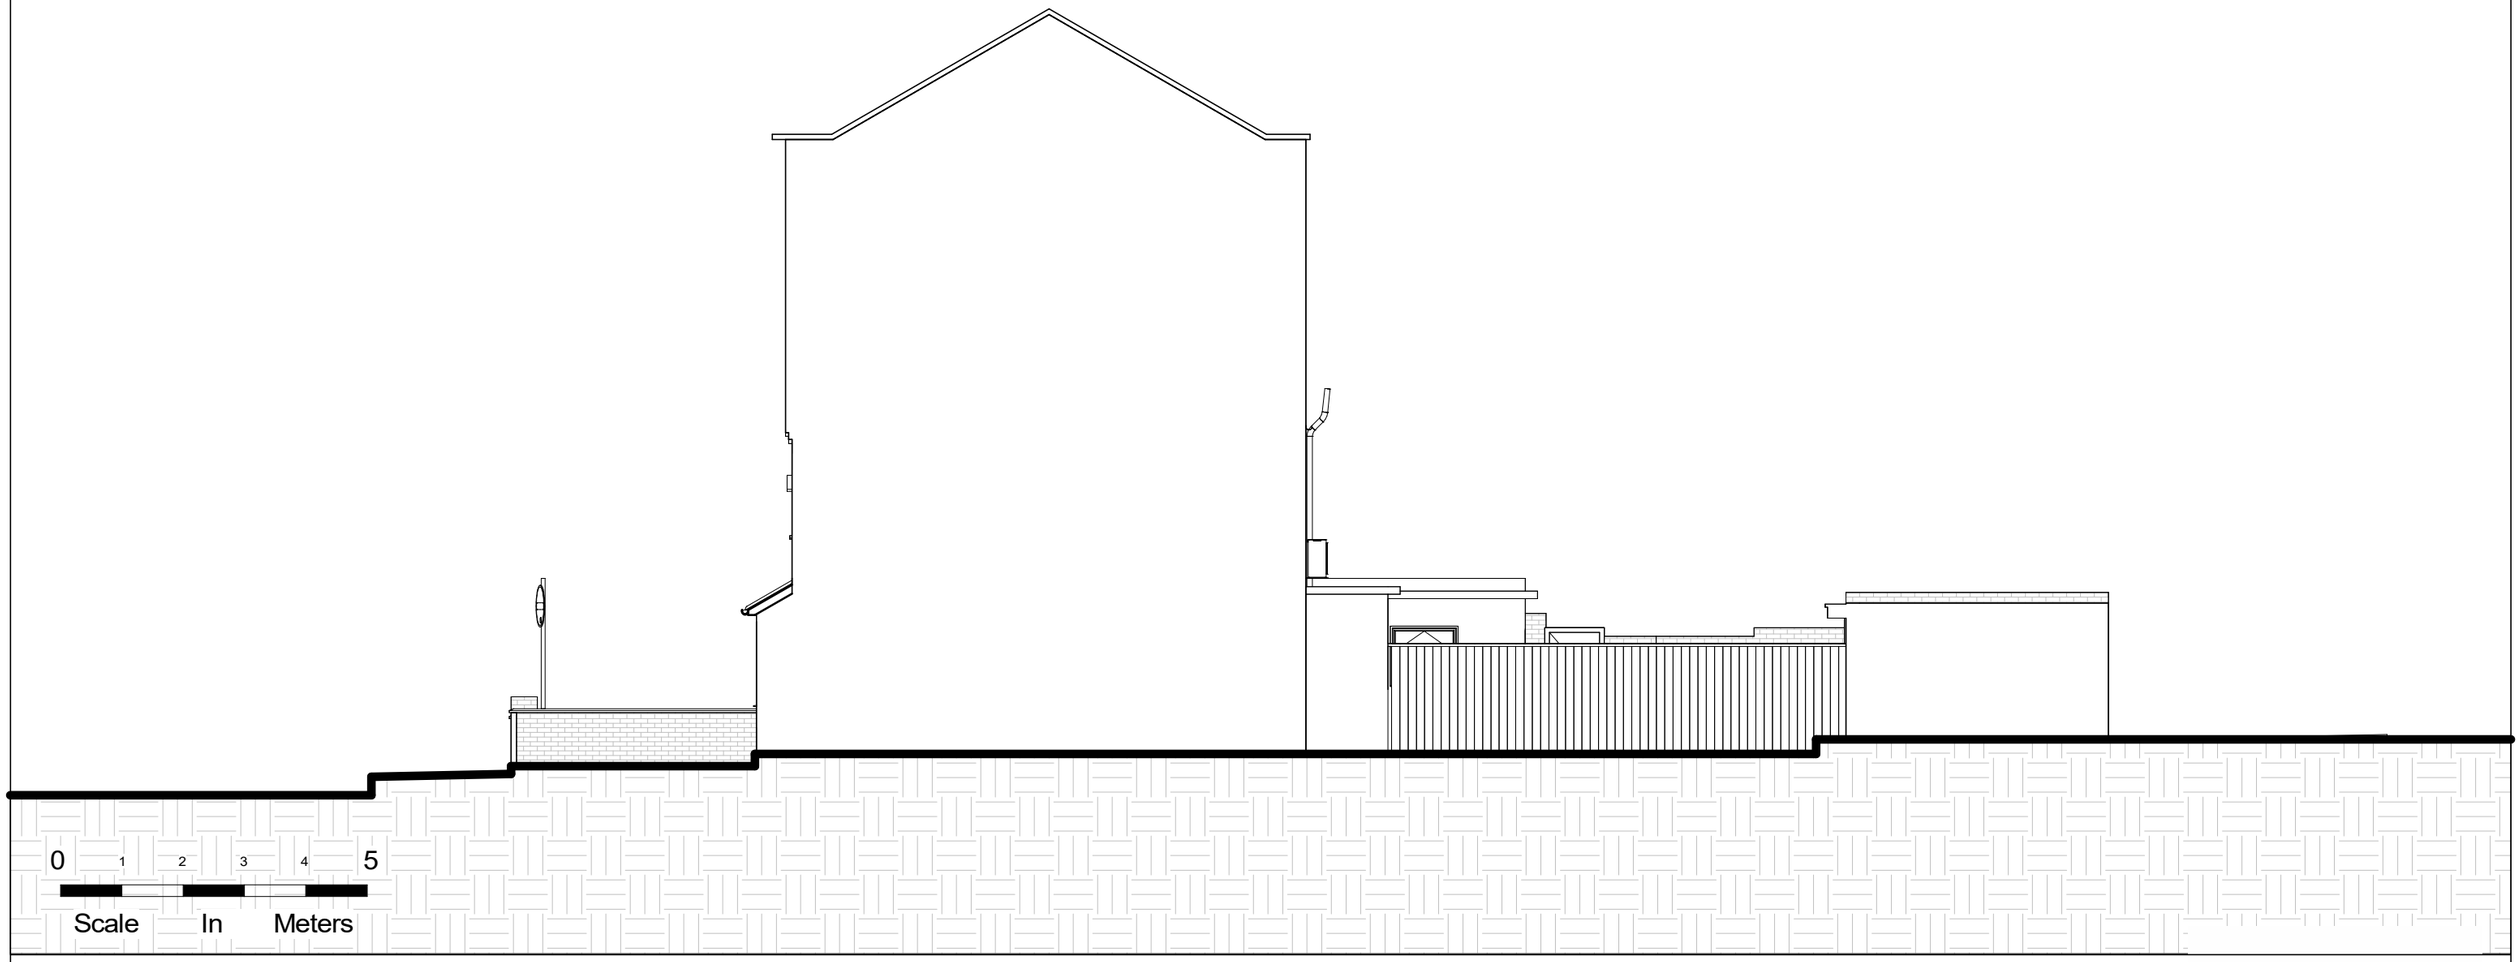

NOTES.
CONTRACTORS MUST VERIFY ALL DIMENIONS AT THE
SITE BEFORE COMENCING ANY WORK.

NO CONSTRUCTION WORK BEFORE BUILDING CONTROL
APPROVEL AND STRUCTURAL ENGINEER CONFIRMATION.

ANY DISCREPANCIES TO BE REPORTED TO GRIDKUNE.
ALL DRAWINGS ARE TO BE READ IN CONJUNCTION WITH
ALL RELEVANT DRAWINGS AND SPECIFICATIONS.

Rev	Description	Date

PROJECT TITLE

63A Elm Park Avenue, Haringay, London N15 6UN

DRAWING TITLE

Existing Side Elevation 1

CLIENT

Mrs Faigy Getter

Date	Project number	DRWAING NUMBER	Scale (@ A3)	Drawn by
19/01/2024	7727	EX - E002	1 : 100	Cheski

PLANNING SERVICES

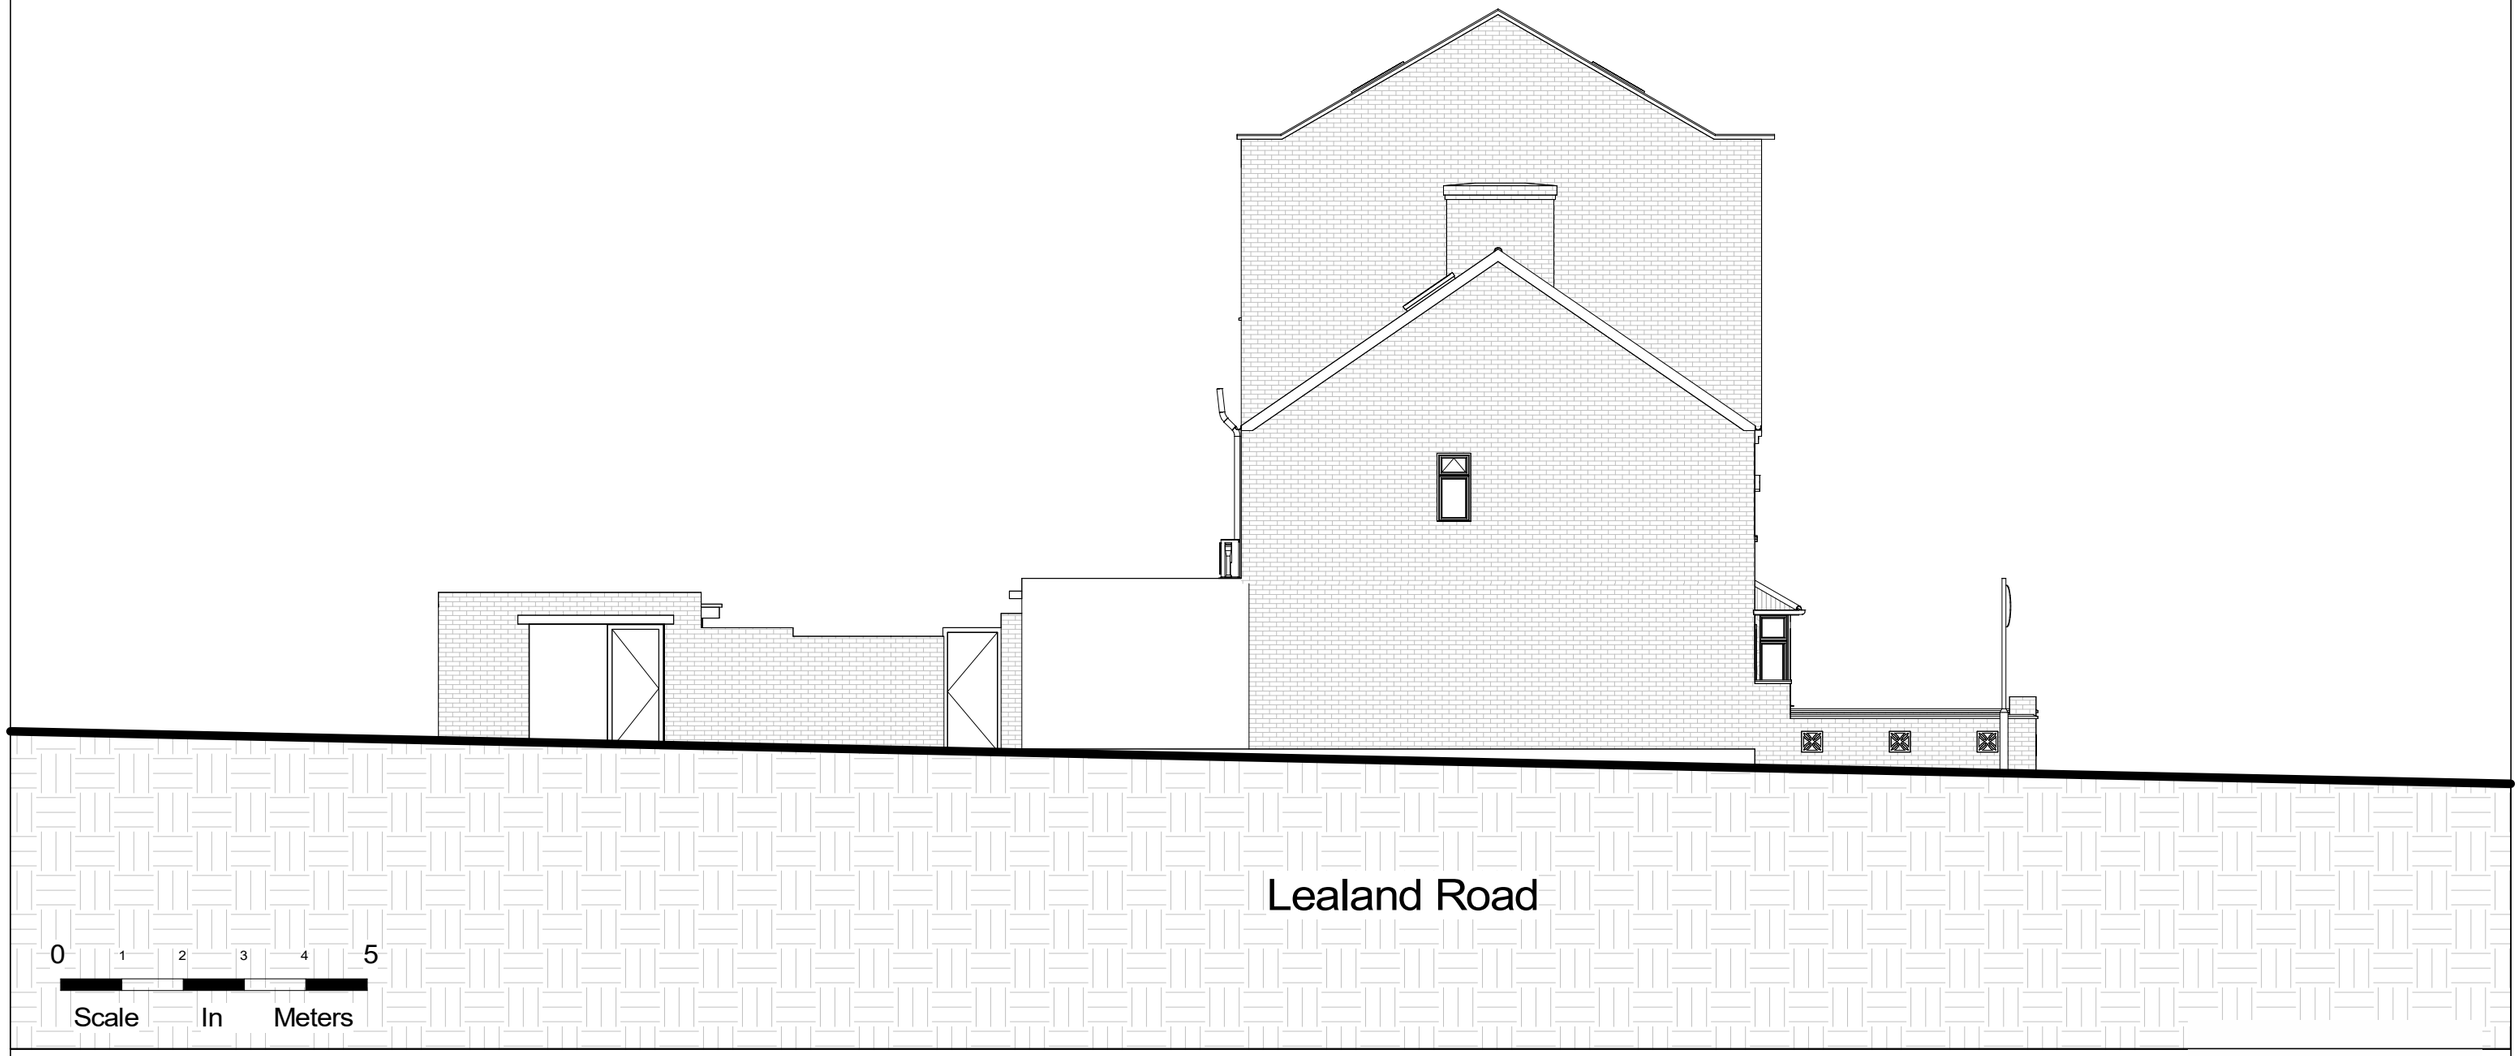

NOTES.
CONTRACTORS MUST VERIFY ALL DIMENIONS AT THE
SITE BEFORE COMENCING ANY WORK.

NO CONSTRUCTION WORK BEFORE BUILDING CONTROL
APPROVEL AND STRUCTURAL ENGINEER CONFIRMATION.

ANY DISCREPANCIES TO BE REPORTED TO GRIDKUNE.
ALL DRAWINGS ARE TO BE READ IN CONJUNCTION WITH
ALL RELEVANT DRAWINGS AND SPECIFICATIONS.

Rev	Description	Date

PROJECT TITLE

63A Elm Park Avenue, Haringay, London N15 6UN

DRAWING TITLE

Existing Side Elevation 2

CLIENT

Mrs Faigy Getter

Date	Project number	DRWAING NUMBER	Scale (@ A3)	Drawn by
19/01/2024	7727	EX - E003	1 : 100	Cheski

PLANNING SERVICES

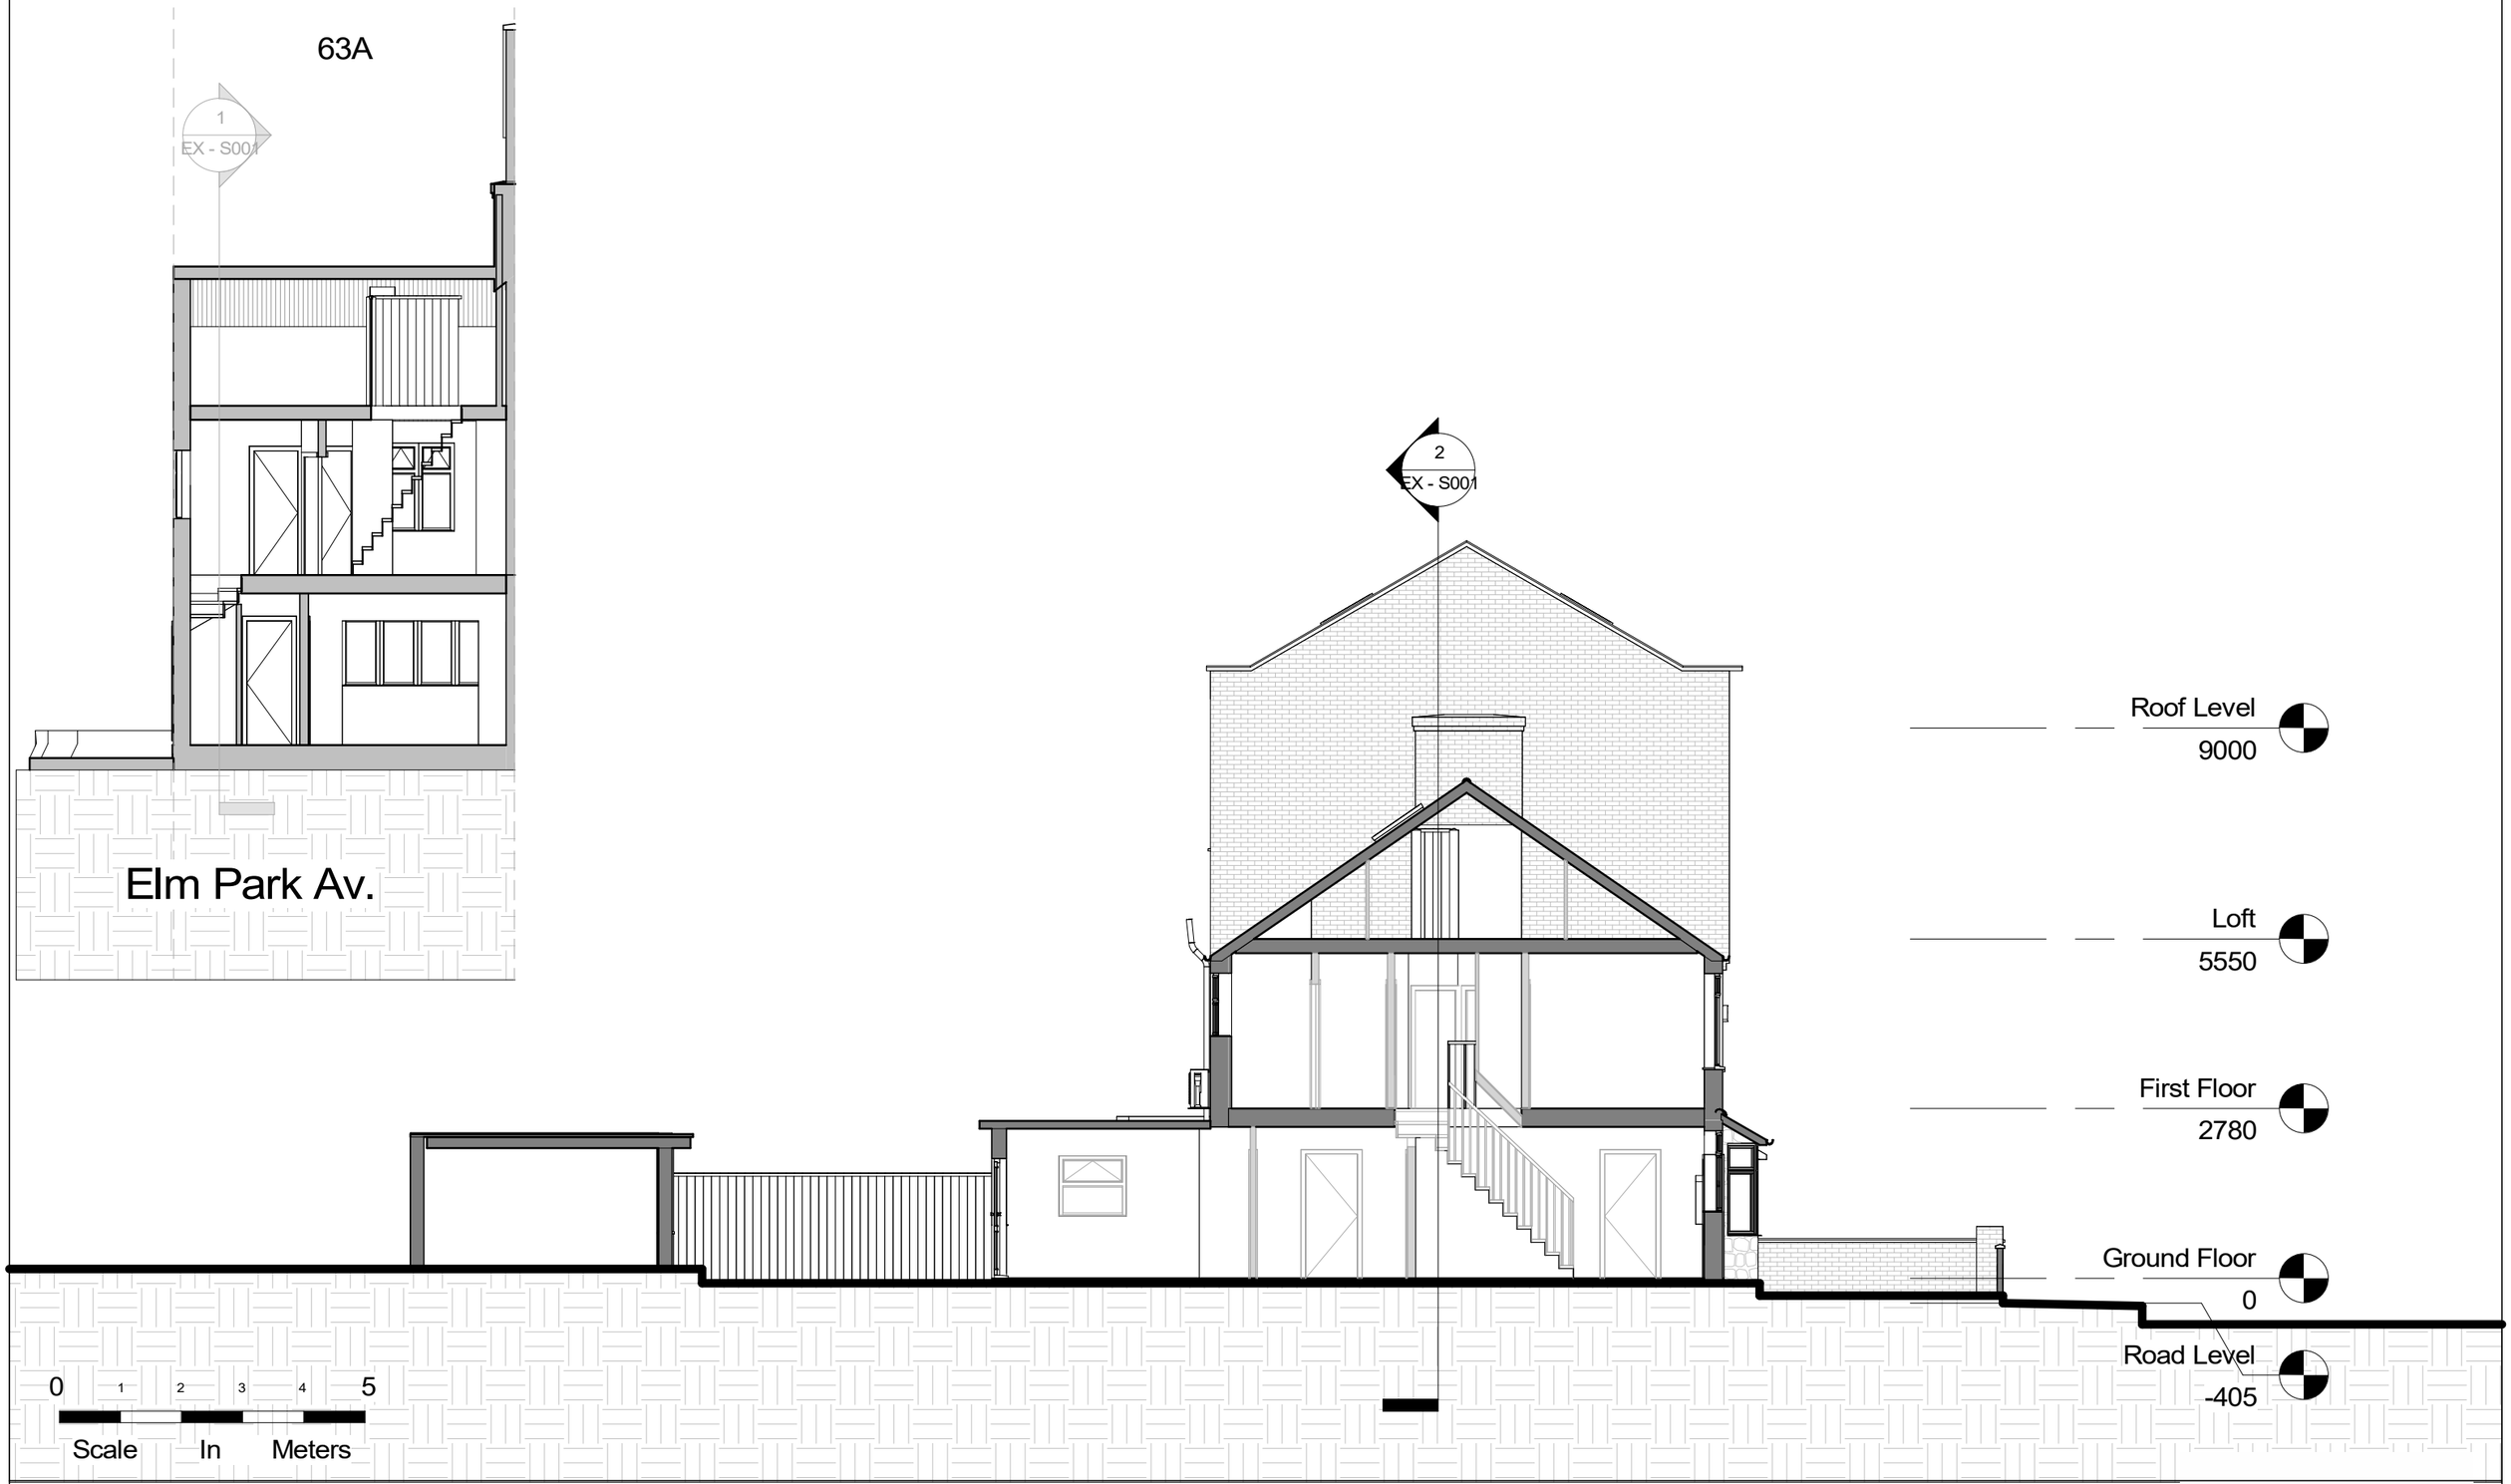

NOTES.
CONTRACTORS MUST VERIFY ALL DIMENIONS AT THE
SITE BEFORE COMENCING ANY WORK.

NO CONSTRUCTION WORK BEFORE BUILDING CONTROL
APPROVEL AND STRUCTURAL ENGINEER CONFIRMATION.

ANY DISCREPANCIES TO BE REPORTED TO GRIDKUNE.
ALL DRAWINGS ARE TO BE READ IN CONJUNCTION WITH
ALL RELEVANT DRAWINGS AND SPECIFICATIONS.

Rev	Description	Date

PROJECT TITLE

63A Elm Park Avenue, Haringay, London N15 6UN

DRAWING TITLE

Existing Sections

CLIENT

Mrs Faigy Getter

Date	Project number	DRWAING NUMBER	Scale (@ A3)	Drawn by
19/01/2024	7727	EX - S001	1 : 100	Cheski

PLANNING SERVICES

NOTES.
CONTRACTORS MUST VERIFY ALL DIMENIONS AT THE
SITE BEFORE COMENCING ANY WORK.

NO CONSTRUCTION WORK BEFORE BUILDING CONTROL
APPROVEL AND STRUCTURAL ENGINEER CONFIRMATION.

ANY DISCREPANCIES TO BE REPORTED TO GRIDKUNE.
ALL DRAWINGS ARE TO BE READ IN CONJUNCTION WITH
ALL RELEVANT DRAWINGS AND SPECIFICATIONS.

Rev	Description	Date

PROJECT TITLE

63A Elm Park Avenue, Haringay, London N15 6UN

DRAWING TITLE

Existing Perspective Views

CLIENT

Mrs Faigy Getter

Date	Project number	DRWAING NUMBER	Scale (@ A3)	Drawn by
19/01/2024	7727	EX - PR001		Cheski

PLANNING SERVICES