



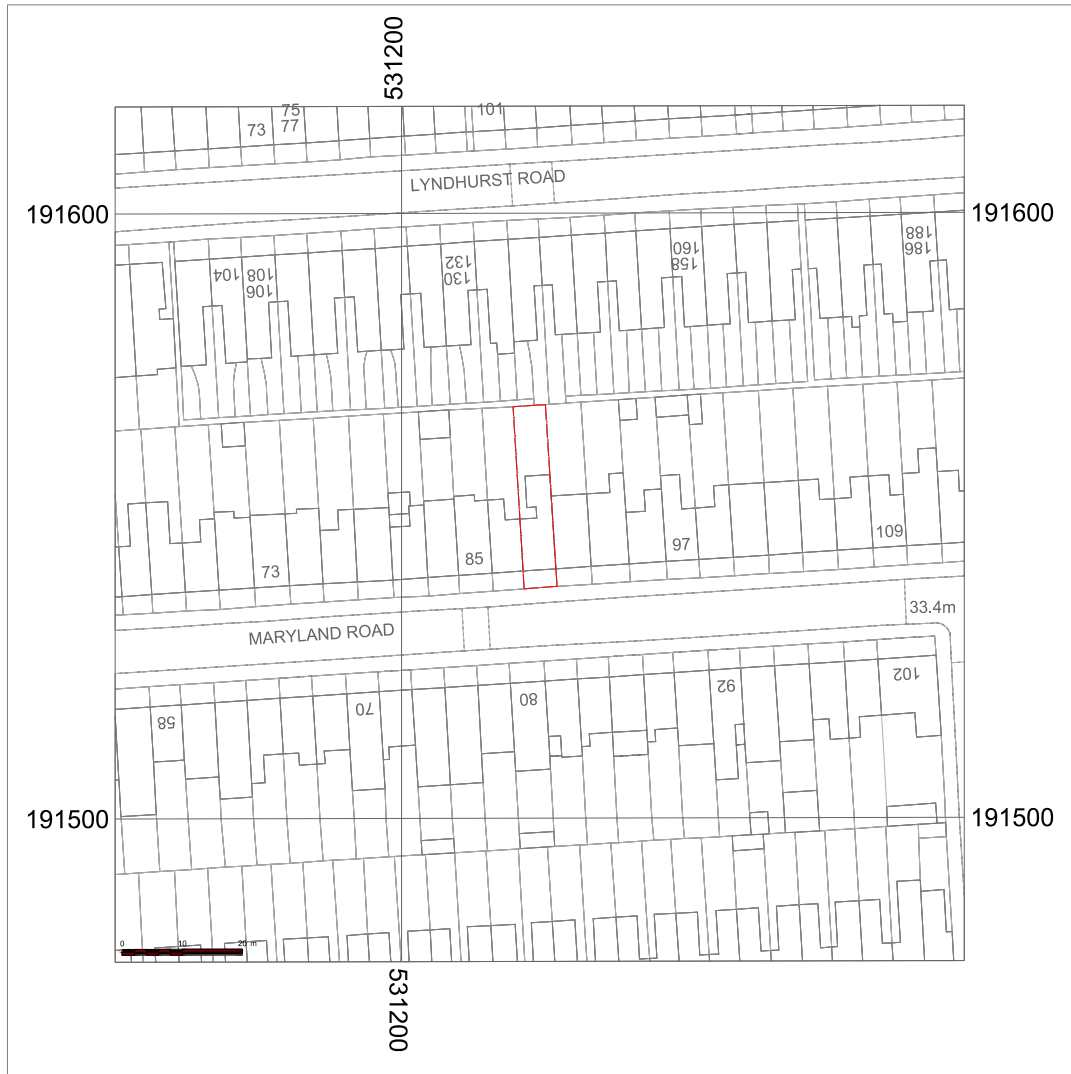

SITE LOCATION PLAN
SCALE 1:1250

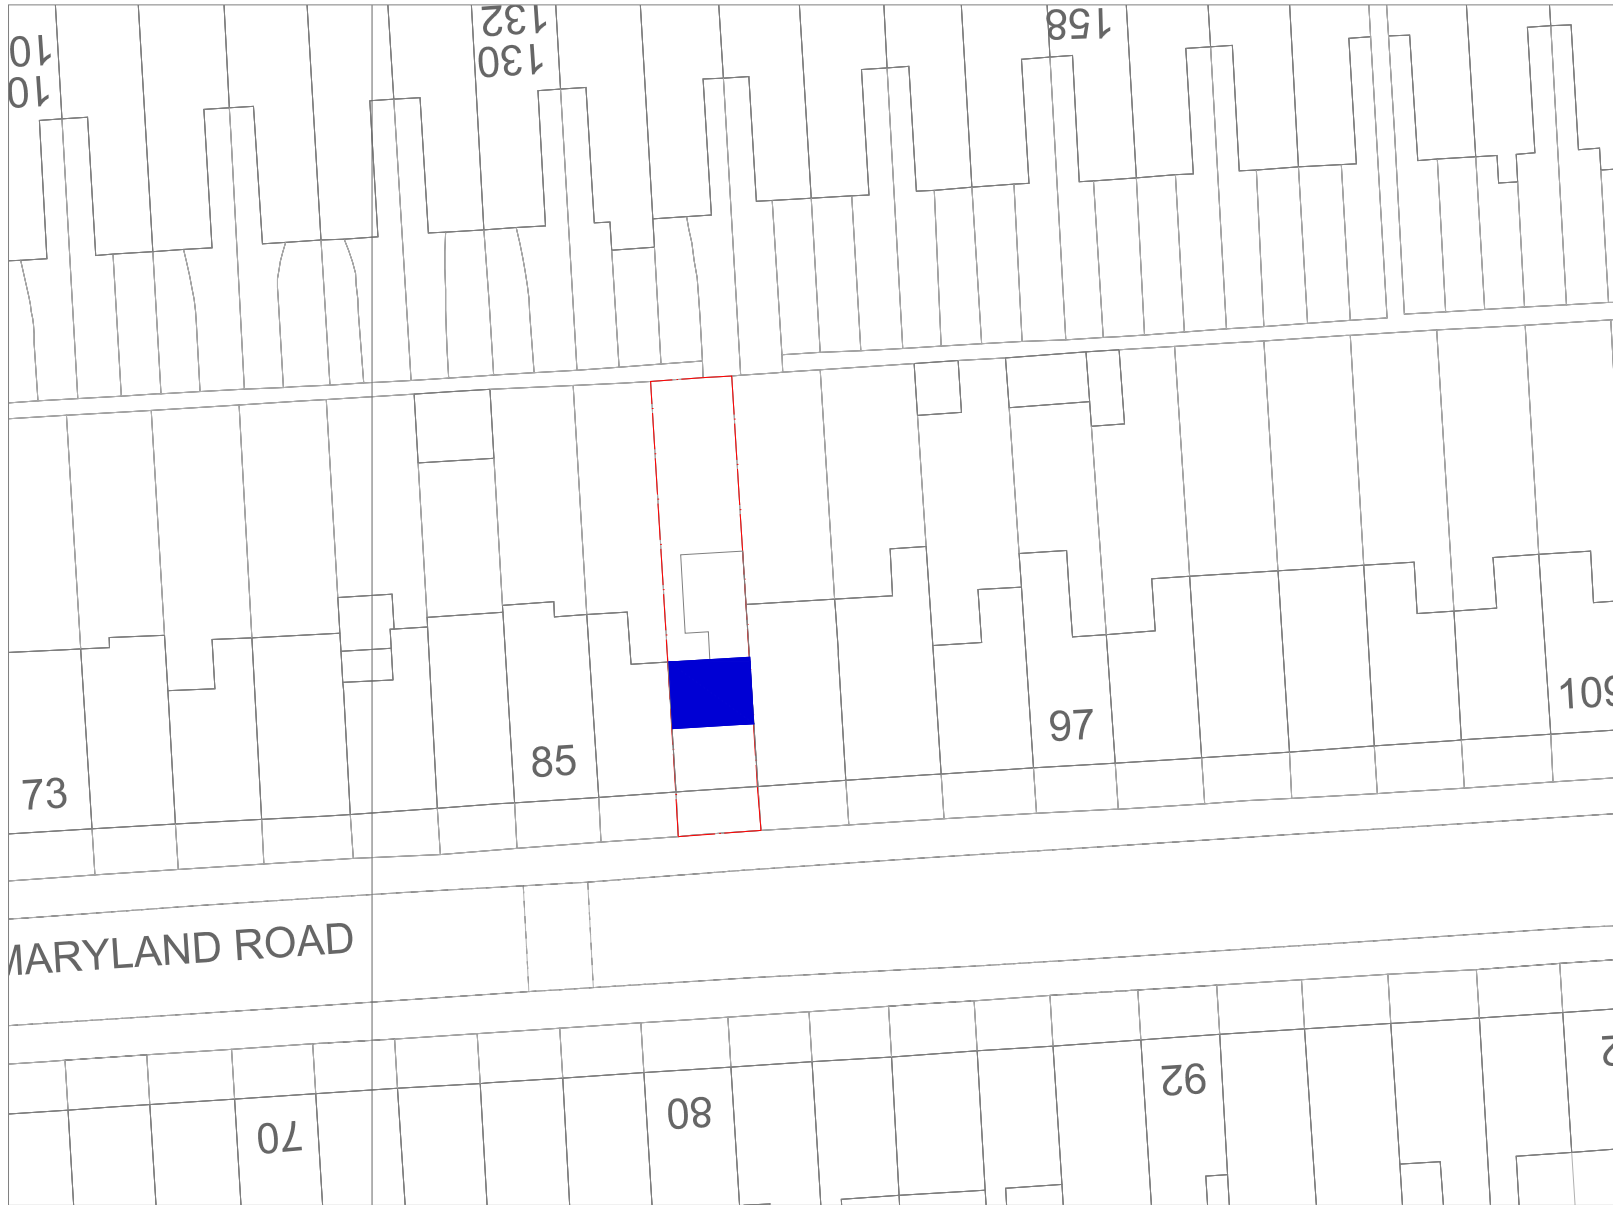

BLOCK PLAN
SCALE 1:500 EXISTING PROPOSED

PROJECT DESCRIPTION:

PROPOSED LOFT CONVERSION AT
89 MARYLAND RD, HARINGEY, N22 5AR

Date: 13-02-2024

Drawing No: AA89ML01

Revision No: -

Scale: 1:100 @ A3




TITLE : LOCATION PLAN

Project Status: Planning

Site Location:

89 MARYLAND RD, HARINGEY,
N22 5AR

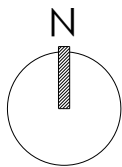

NOTE:

All Measurements to be checked on site before any building work commences. Discrepancy amendments should be made and informed to relevant party. Location of structural components to be confirmed by Structural Engineer. All works carried out according to Building Regulations. For Planning Purposes only.
© Active Architecture.