




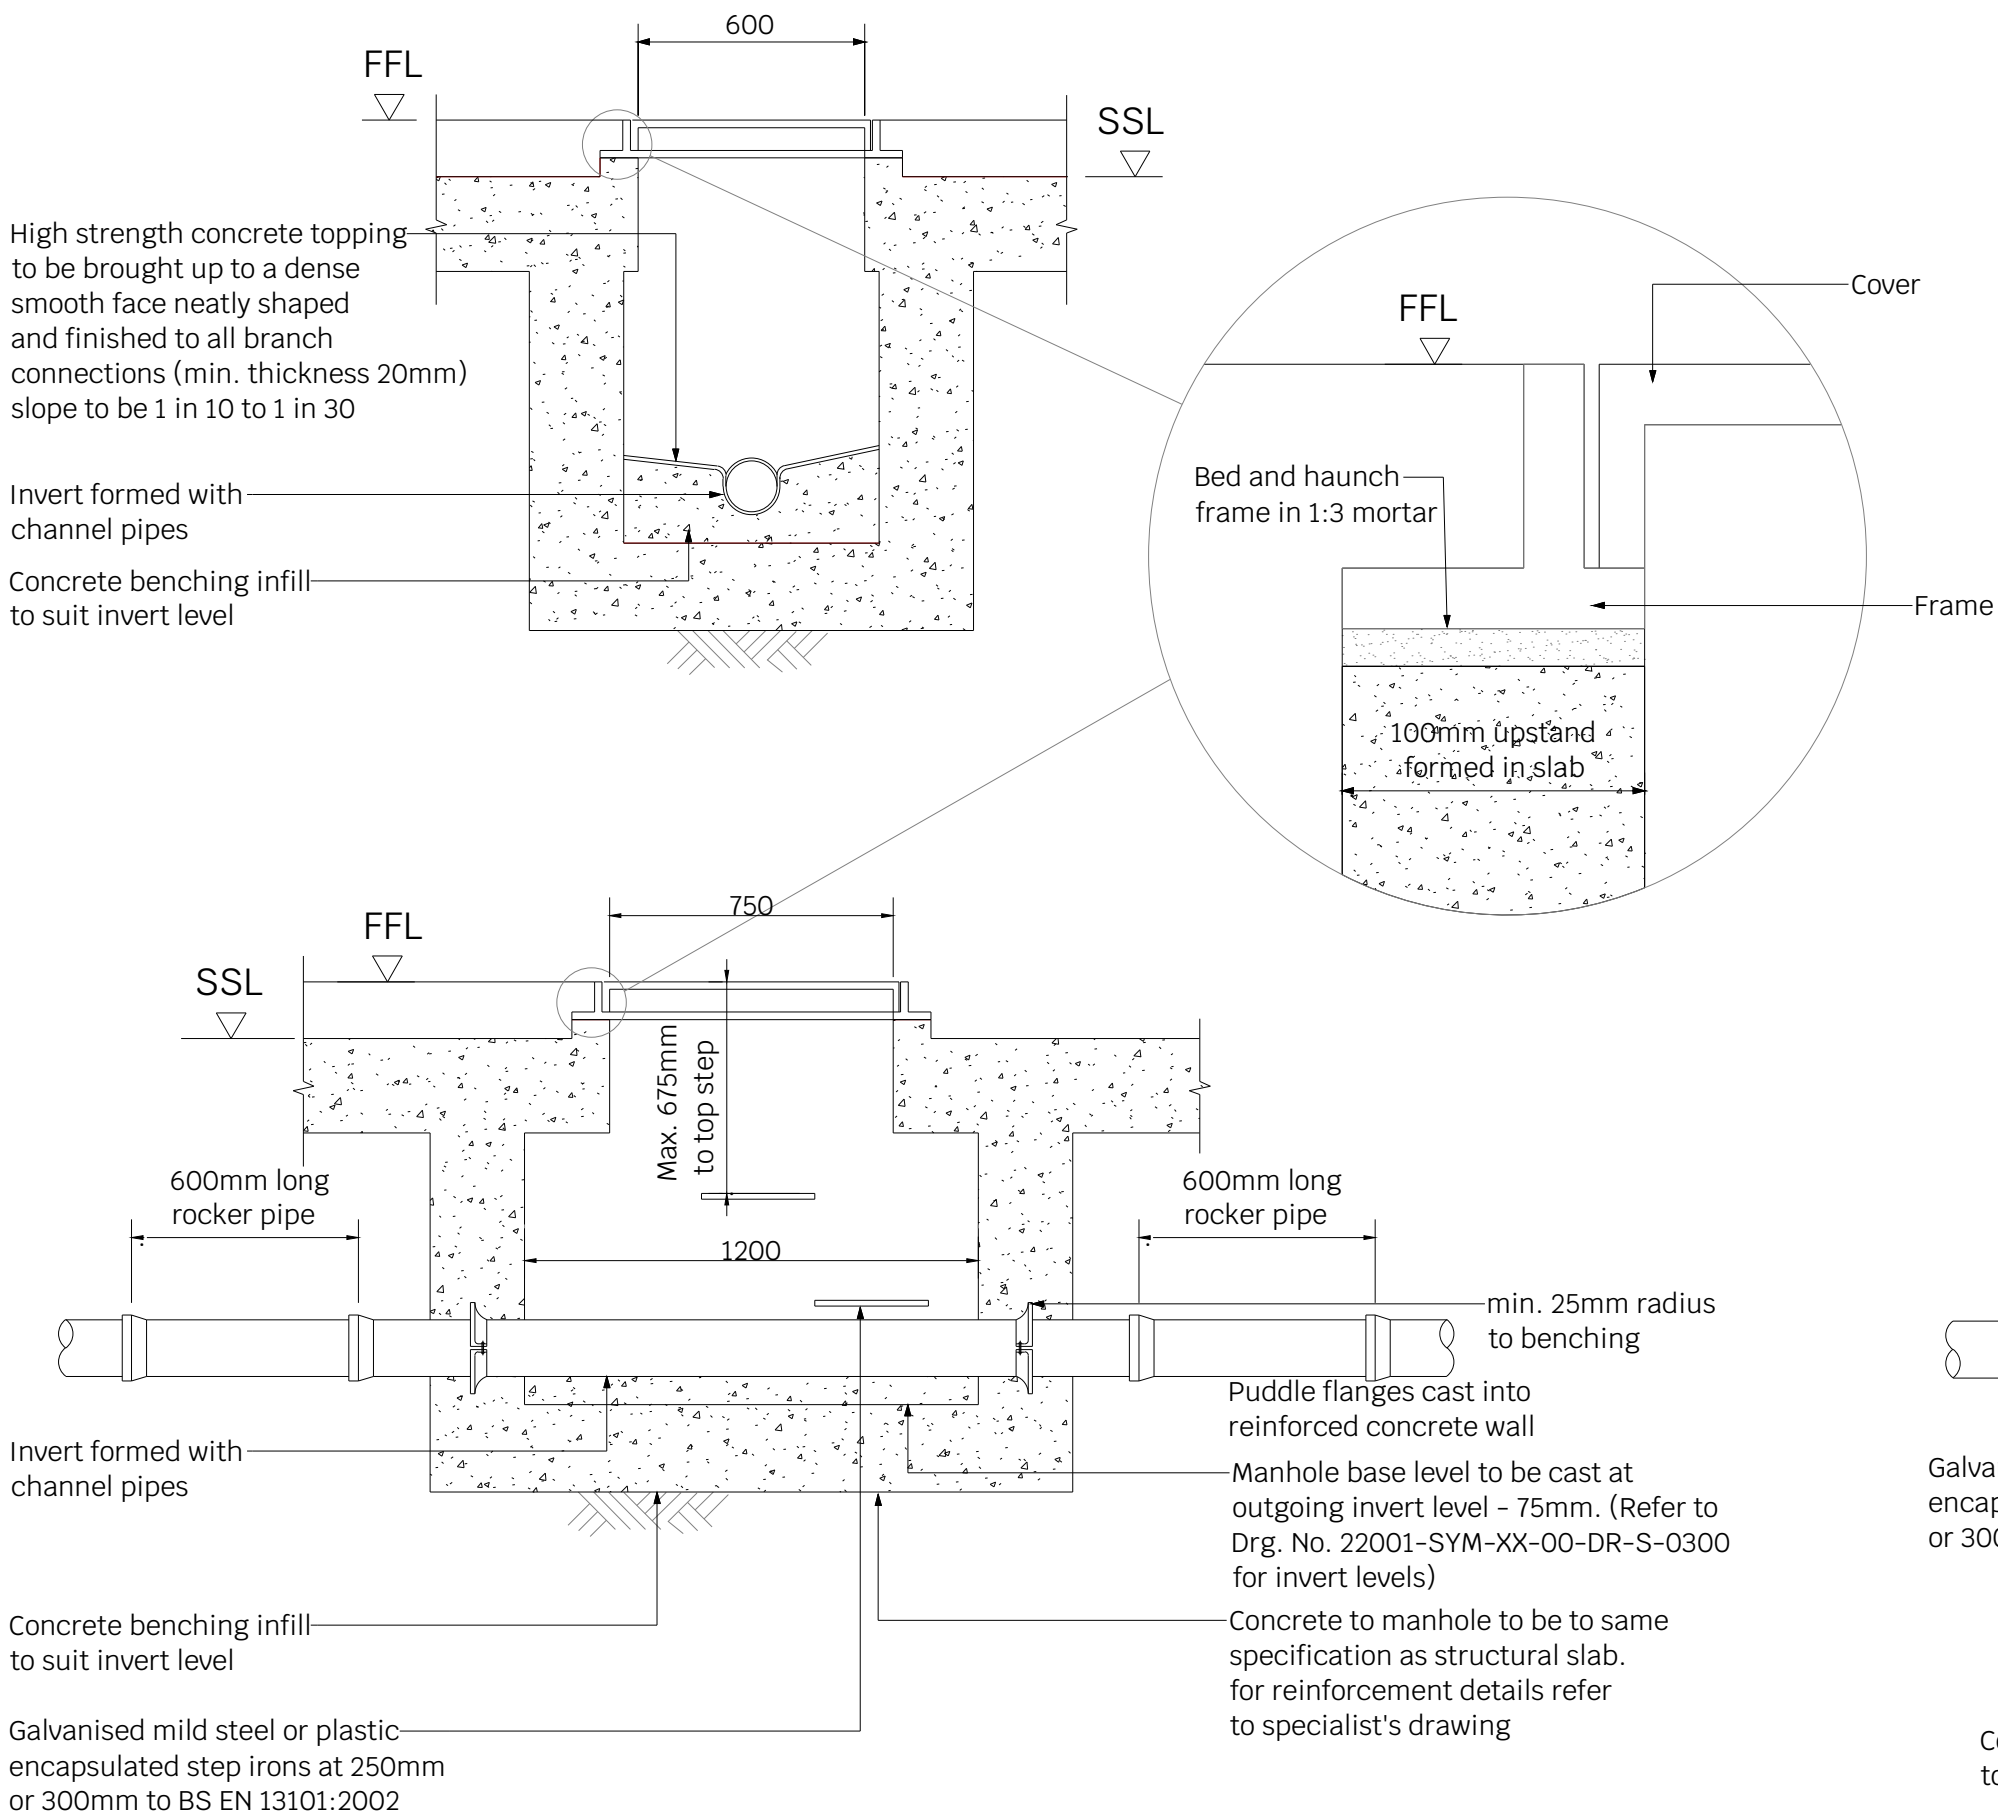


Cast in Situ Manhole

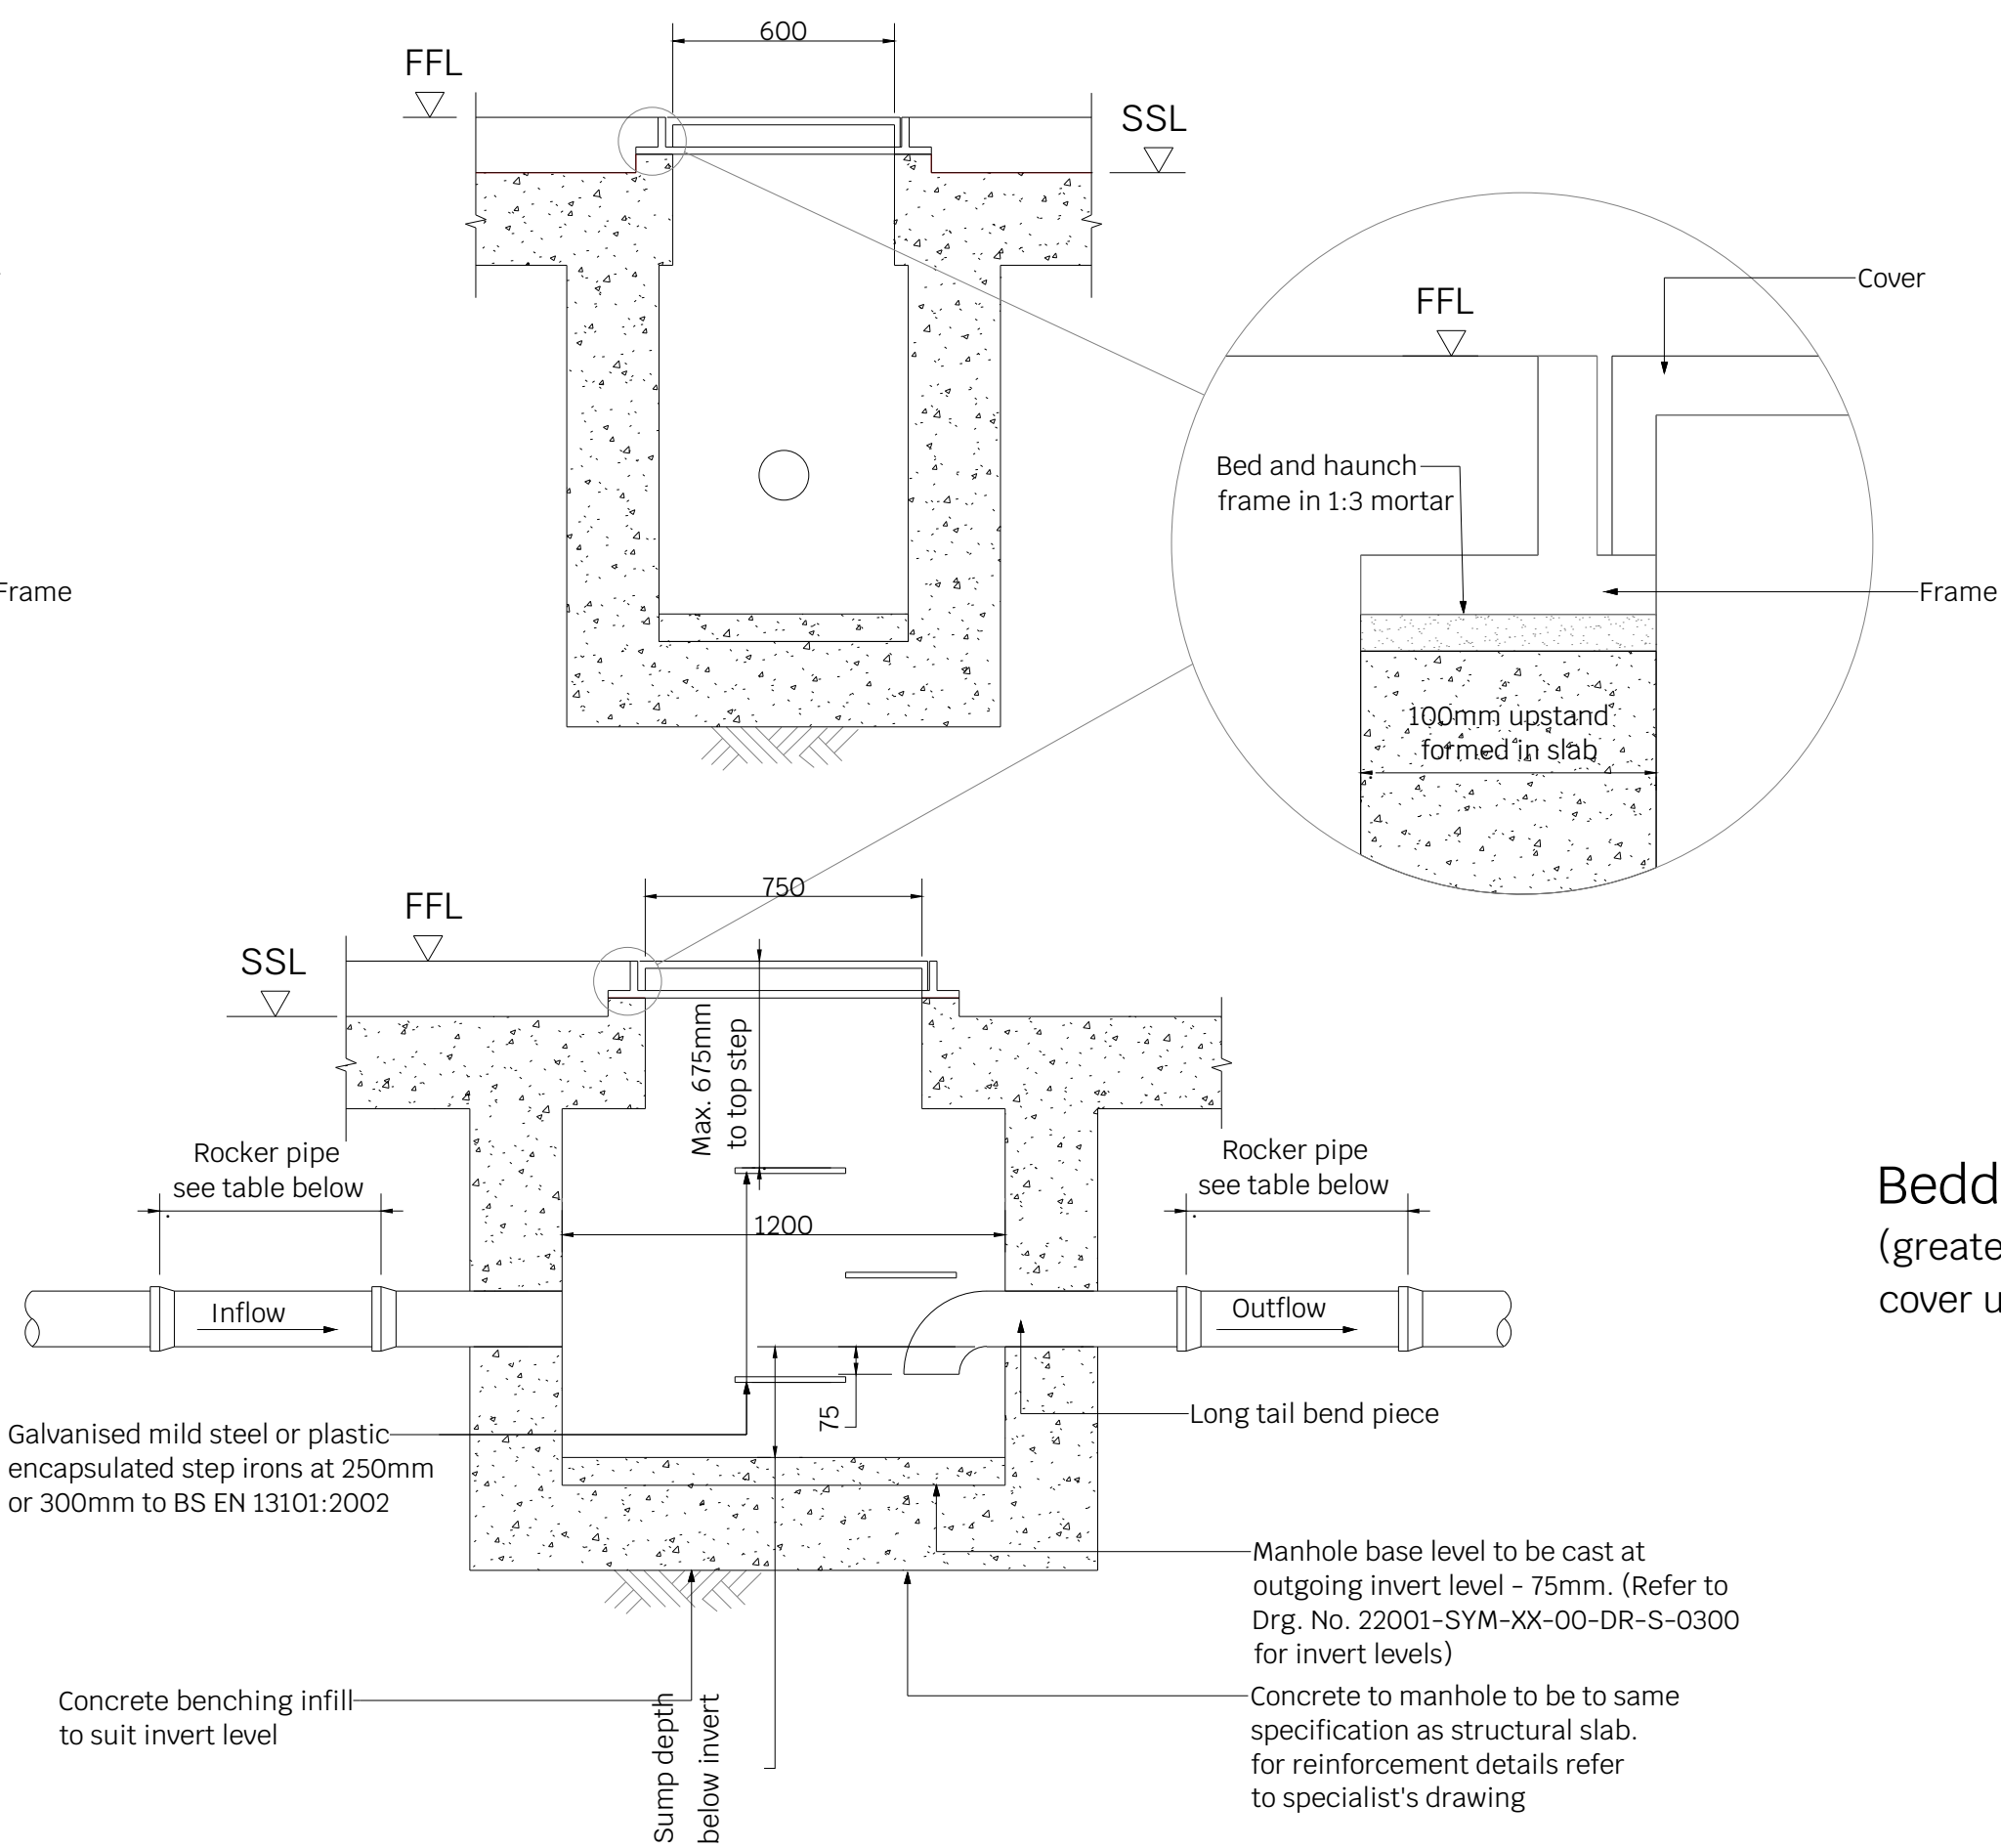


Cast in Situ Manhole with Catchpit

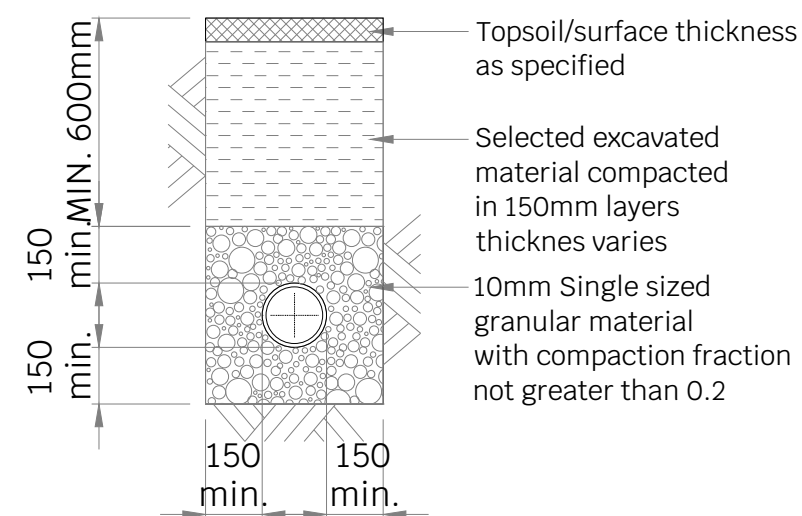


Bedding for flexible pipes Class - S
(greater than 600mm cover in landscaped areas, greater than 900mm cover under light roads or with 3m of new or existing trees)

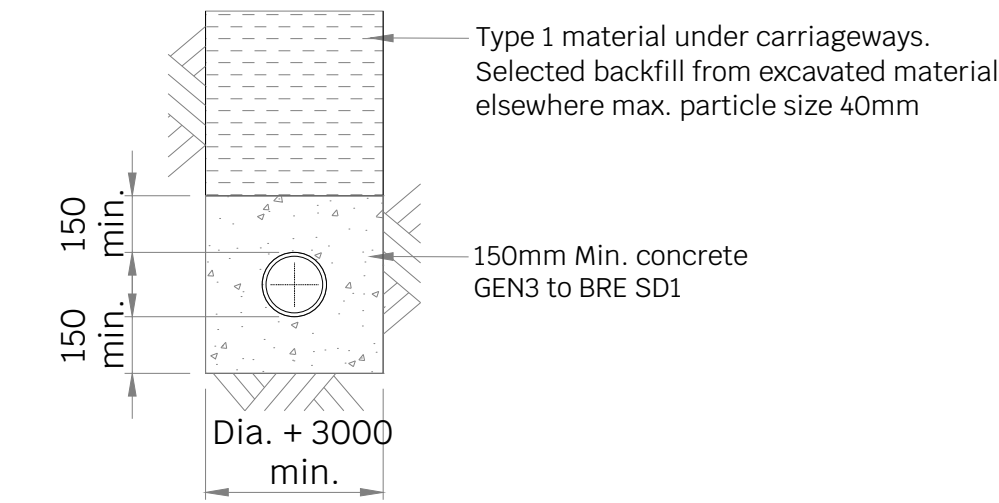


Bedding for flexible pipes Class - Z
(less than 600mm cover in landscaped areas, less than 900mm cover under light roads or with 3m of new or existing trees)

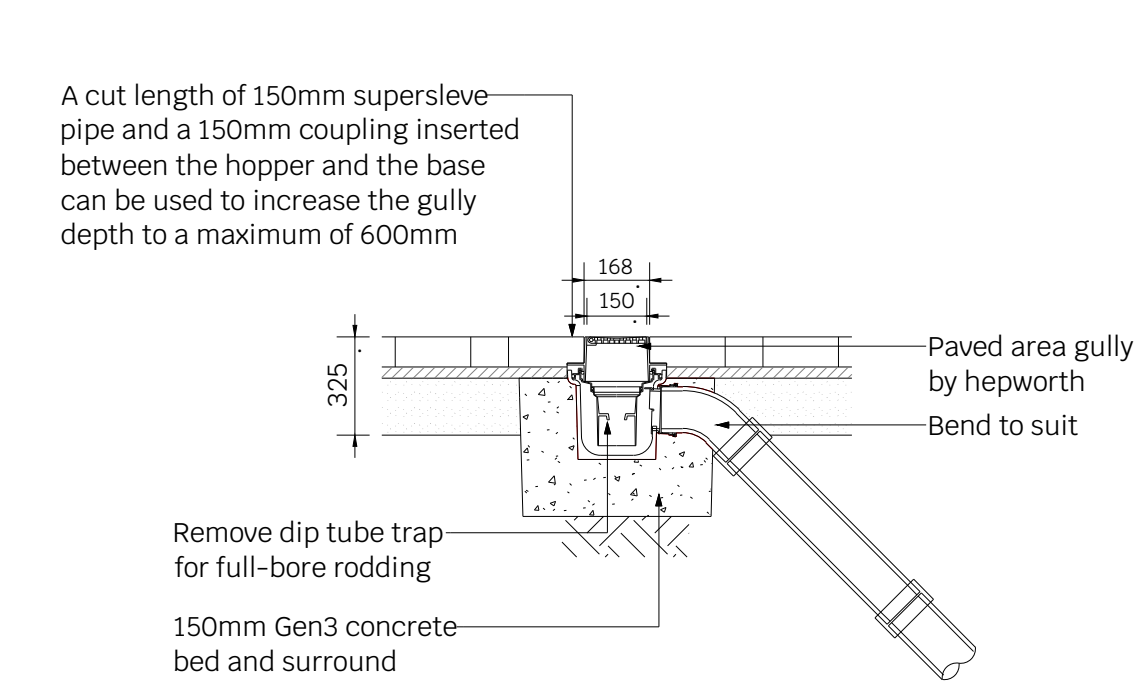

External Gully Detail

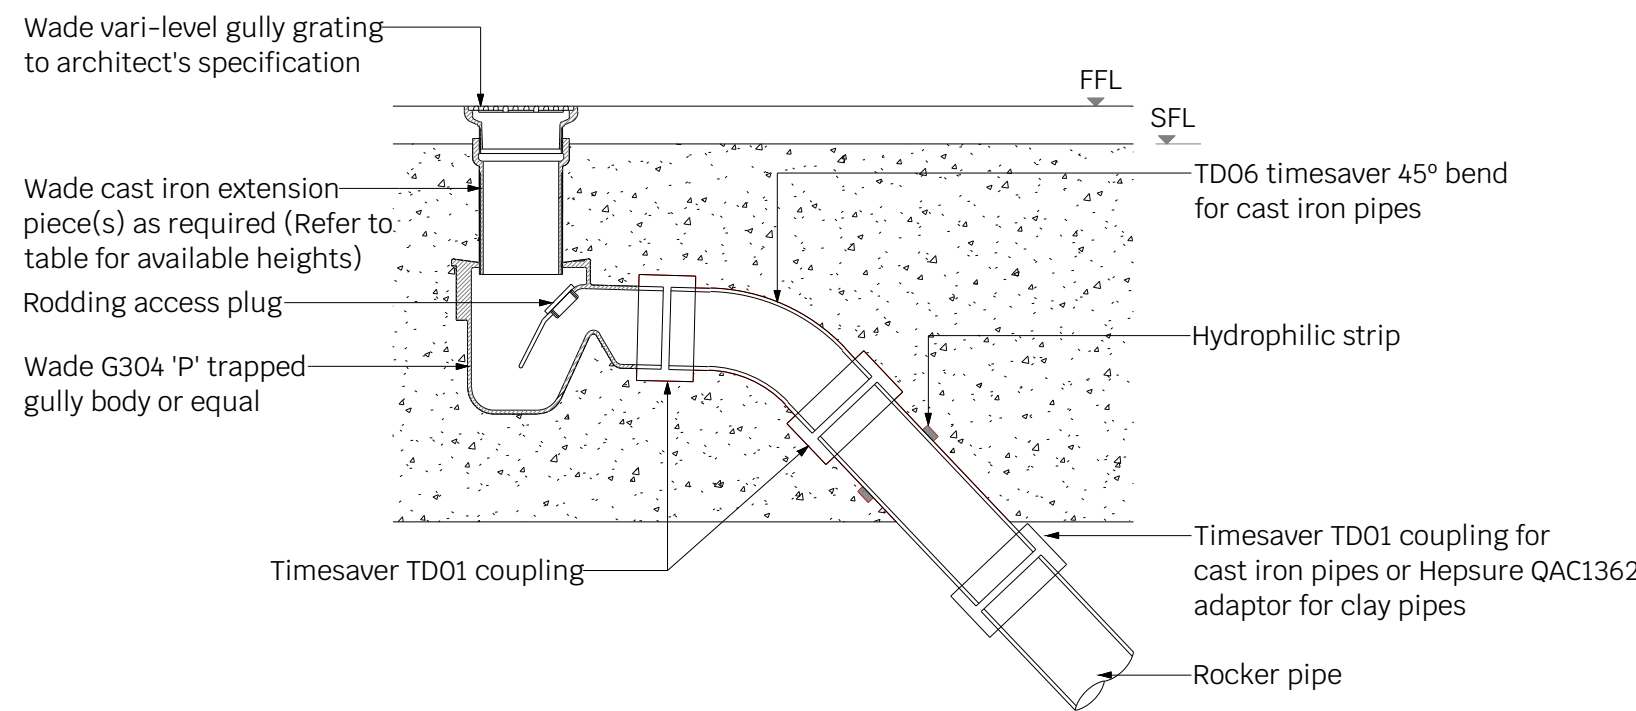

Typical internal floor gully detail
(100mm dia. outlet and no back inlet)

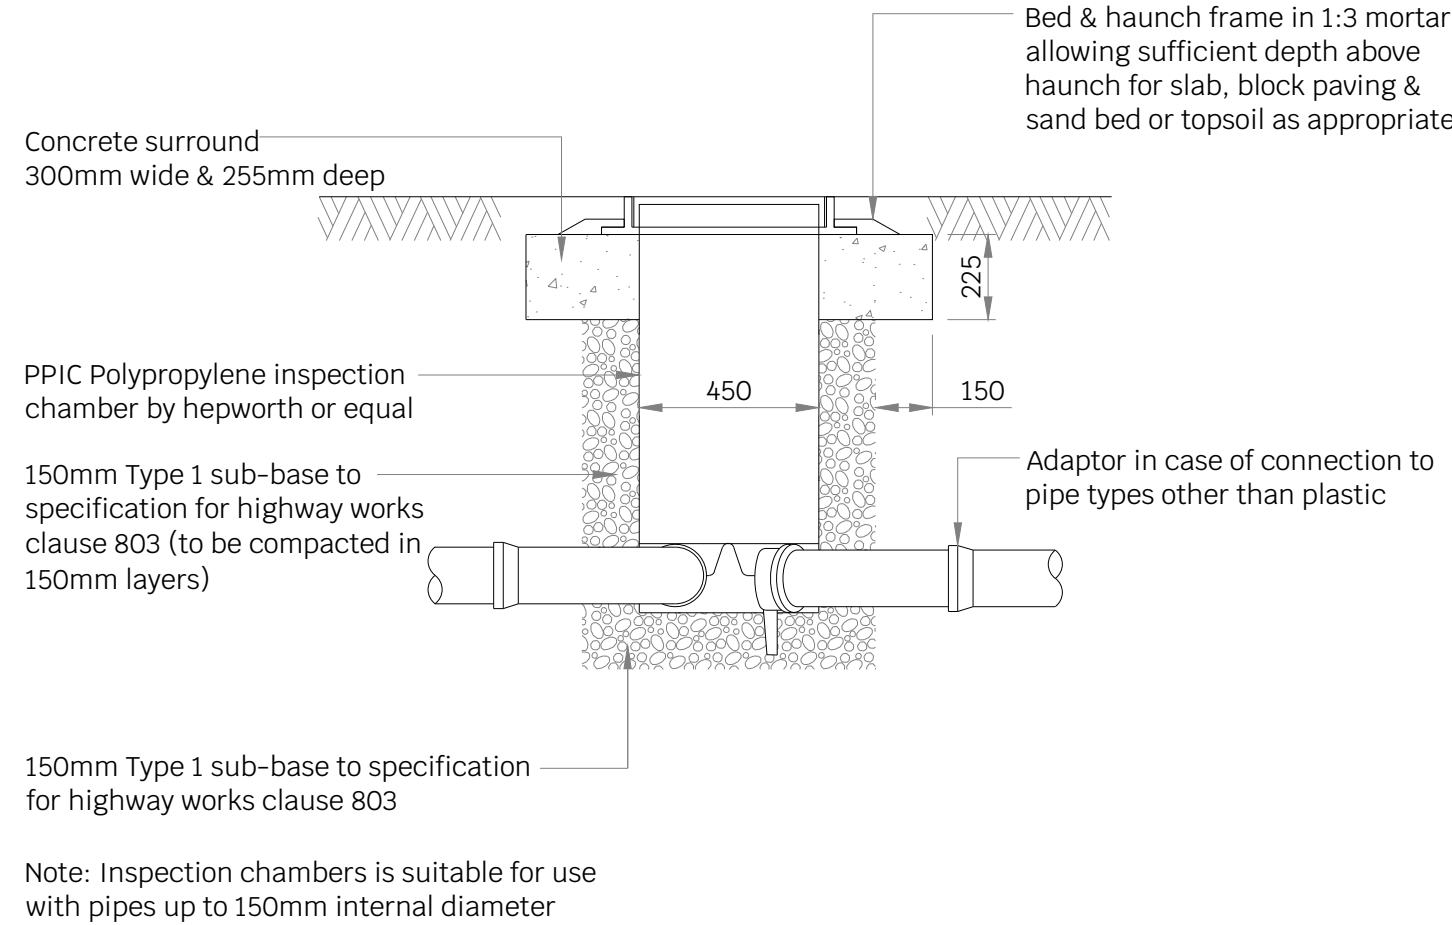

Polypropylene inspection chamber (max. depth 1.2m)

Notes

1. This drawing is to be read in conjunction with all relevant Architects & Engineers drawings and specifications.
2. Do not scale from this drawing.
3. All dimensions and levels shown are in millimetres unless indicated otherwise.
4. All private drainage design and installation outside buildings to be carried out in accordance to BS EN 752.
5. All adoptable drainage design and installation to be carried out in accordance to Design and Construction Guidance (The Code).
6. All drainage design and installation inside buildings to be carried in accordance to BS EN 12056.
7. All drainage design and installation to comply to Building Regulations Part H.

P3	22.12.23	CE	RF	Stage 2 Issue
P2	21.12.22	NF	DB	Stage 3+ Issue
P1	11.11.22	MJY	DB	Issued for information - Stage 3
Rev	Date	Drwn	Chkd	Amendments

Drawing Status PRELIMINARY



T 020 8340 4041 / E INFO@SYMMETRY'S.COM / SYMMETRY'S.COM / LONDON N8 8SL

Job Title

807 High Road
Tottenham
N17 8ER

Drawing Title

BELOW GROUND DRAINAGE
DETAILS

Sheet 1 of 2

Project	Company	Zones	Level	Type	Role	Number
---------	---------	-------	-------	------	------	--------

807HR - SYM - XX - ZZ - DR - C - 0310

Scale: 1 : 20 @ A1	Drawn By: CE	Revision : P3
Date: DEC 2023	Checked By: RF	