


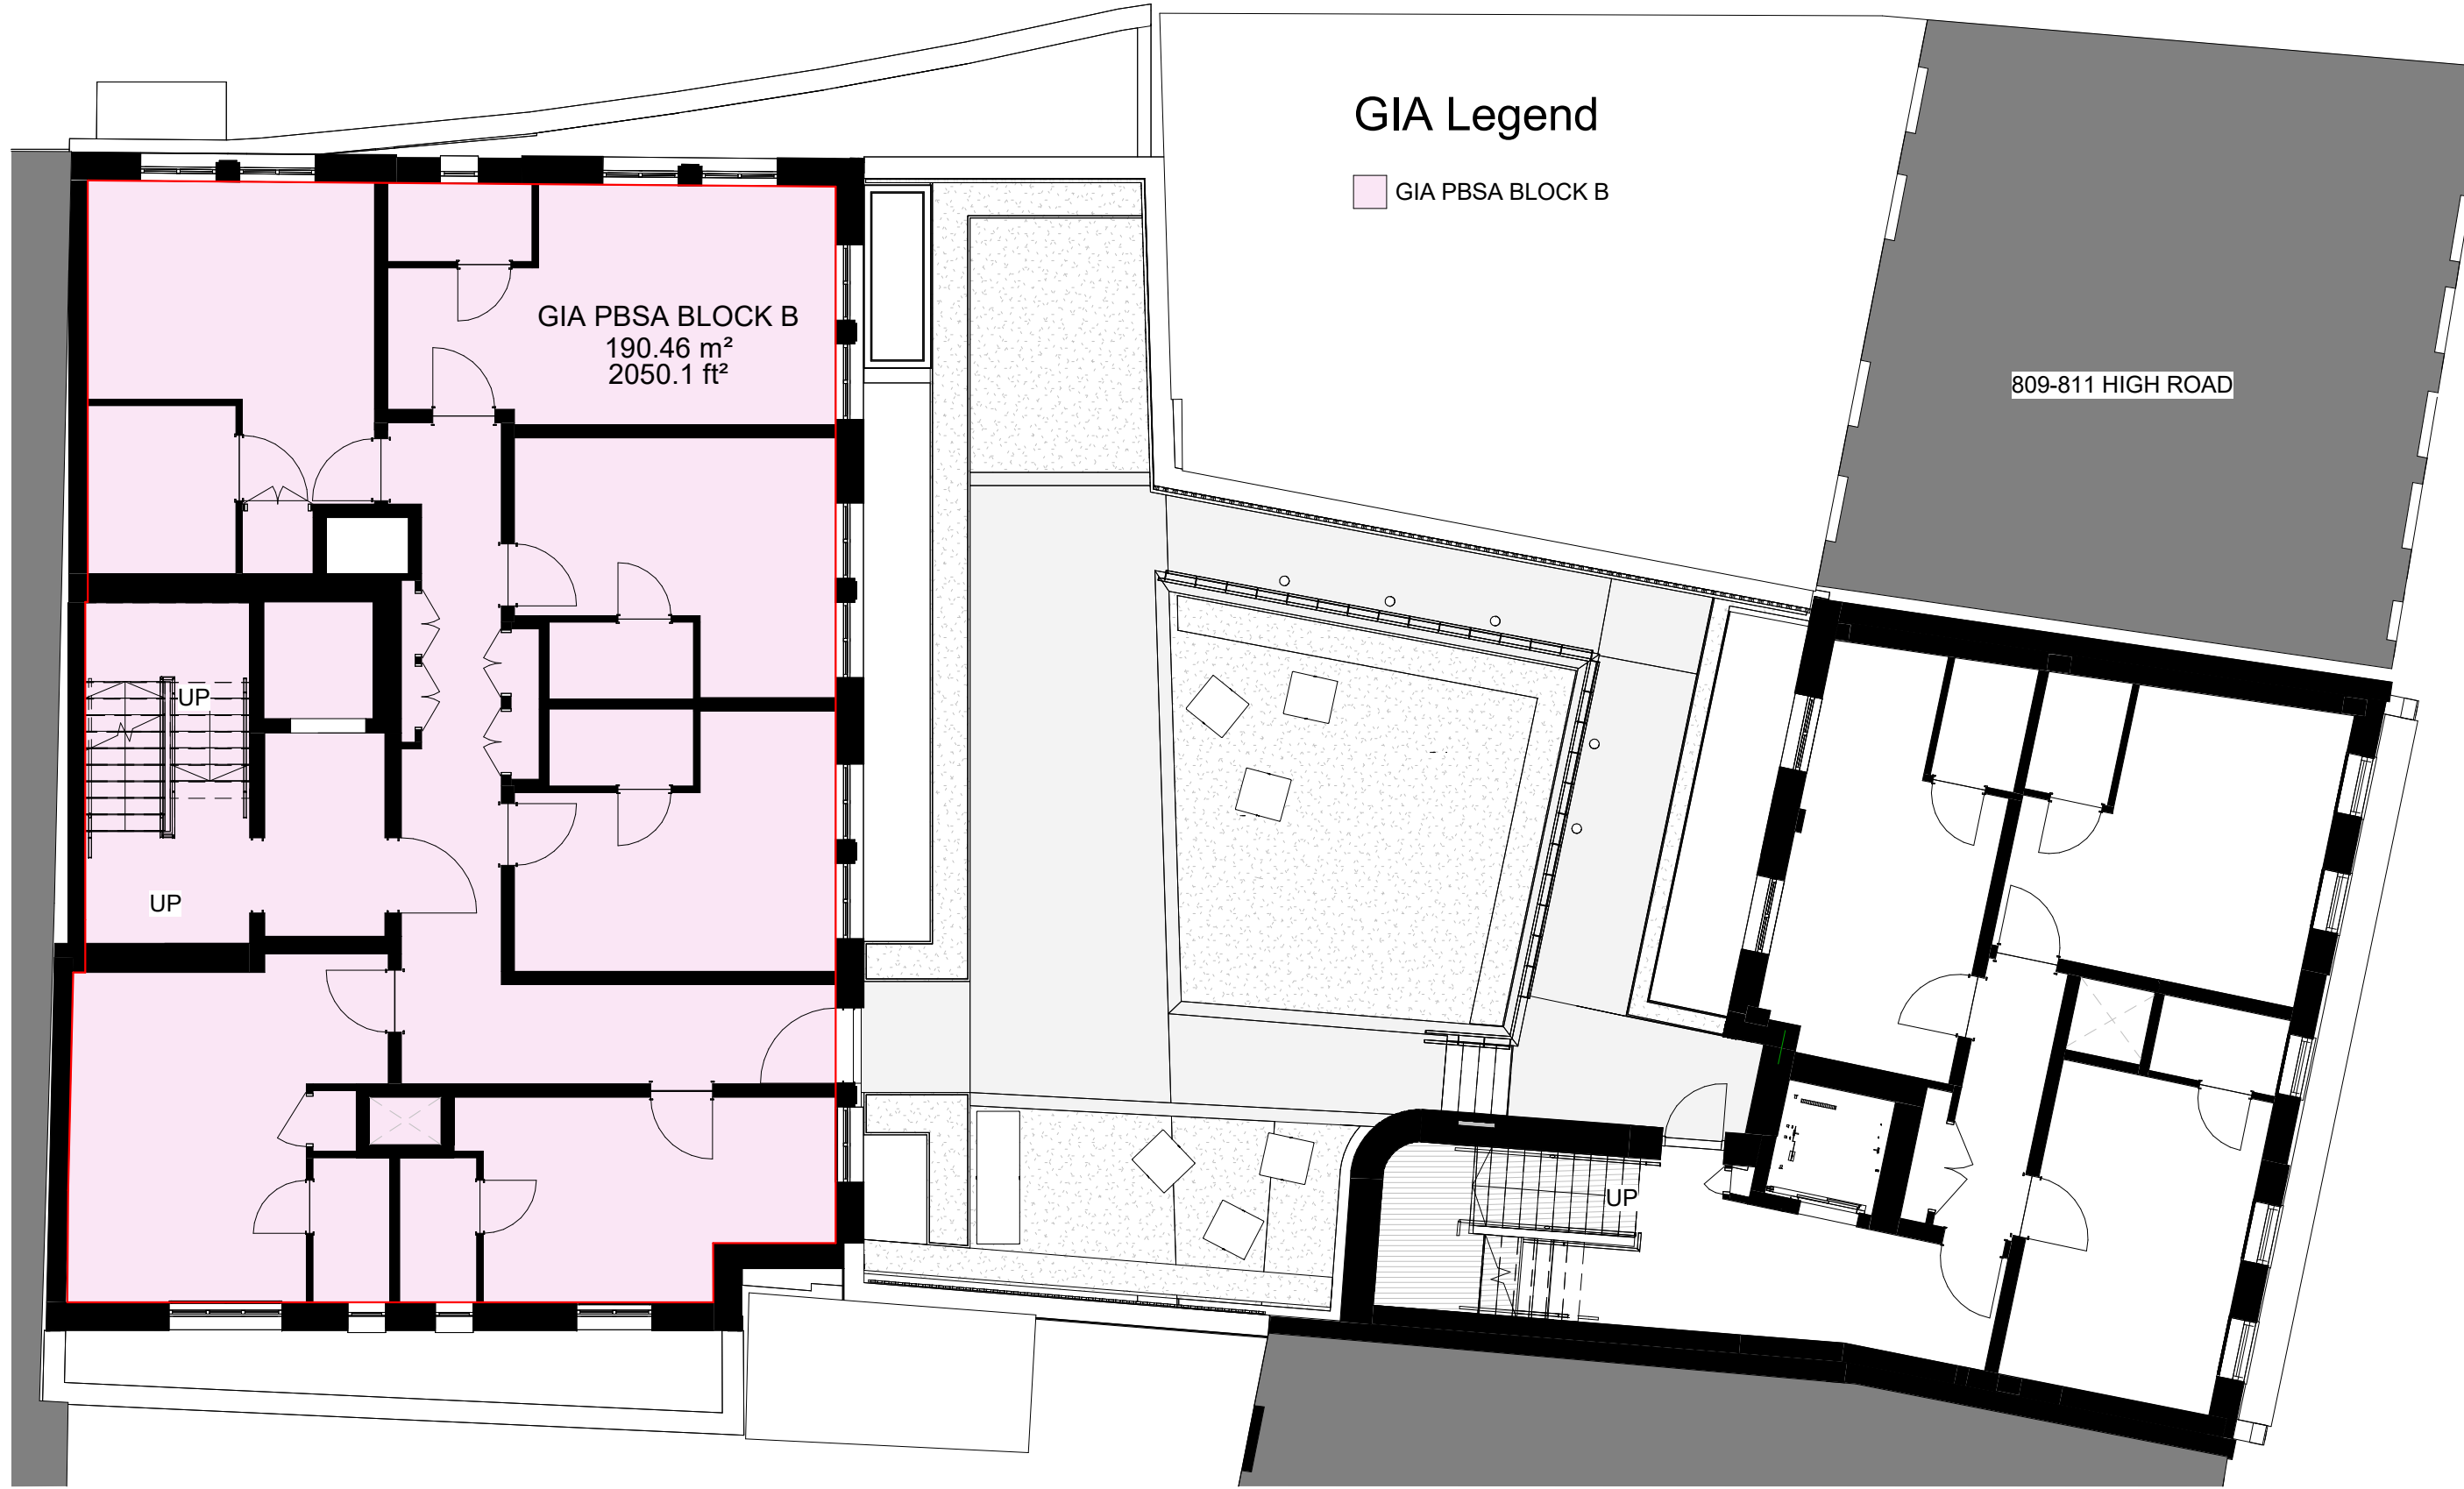


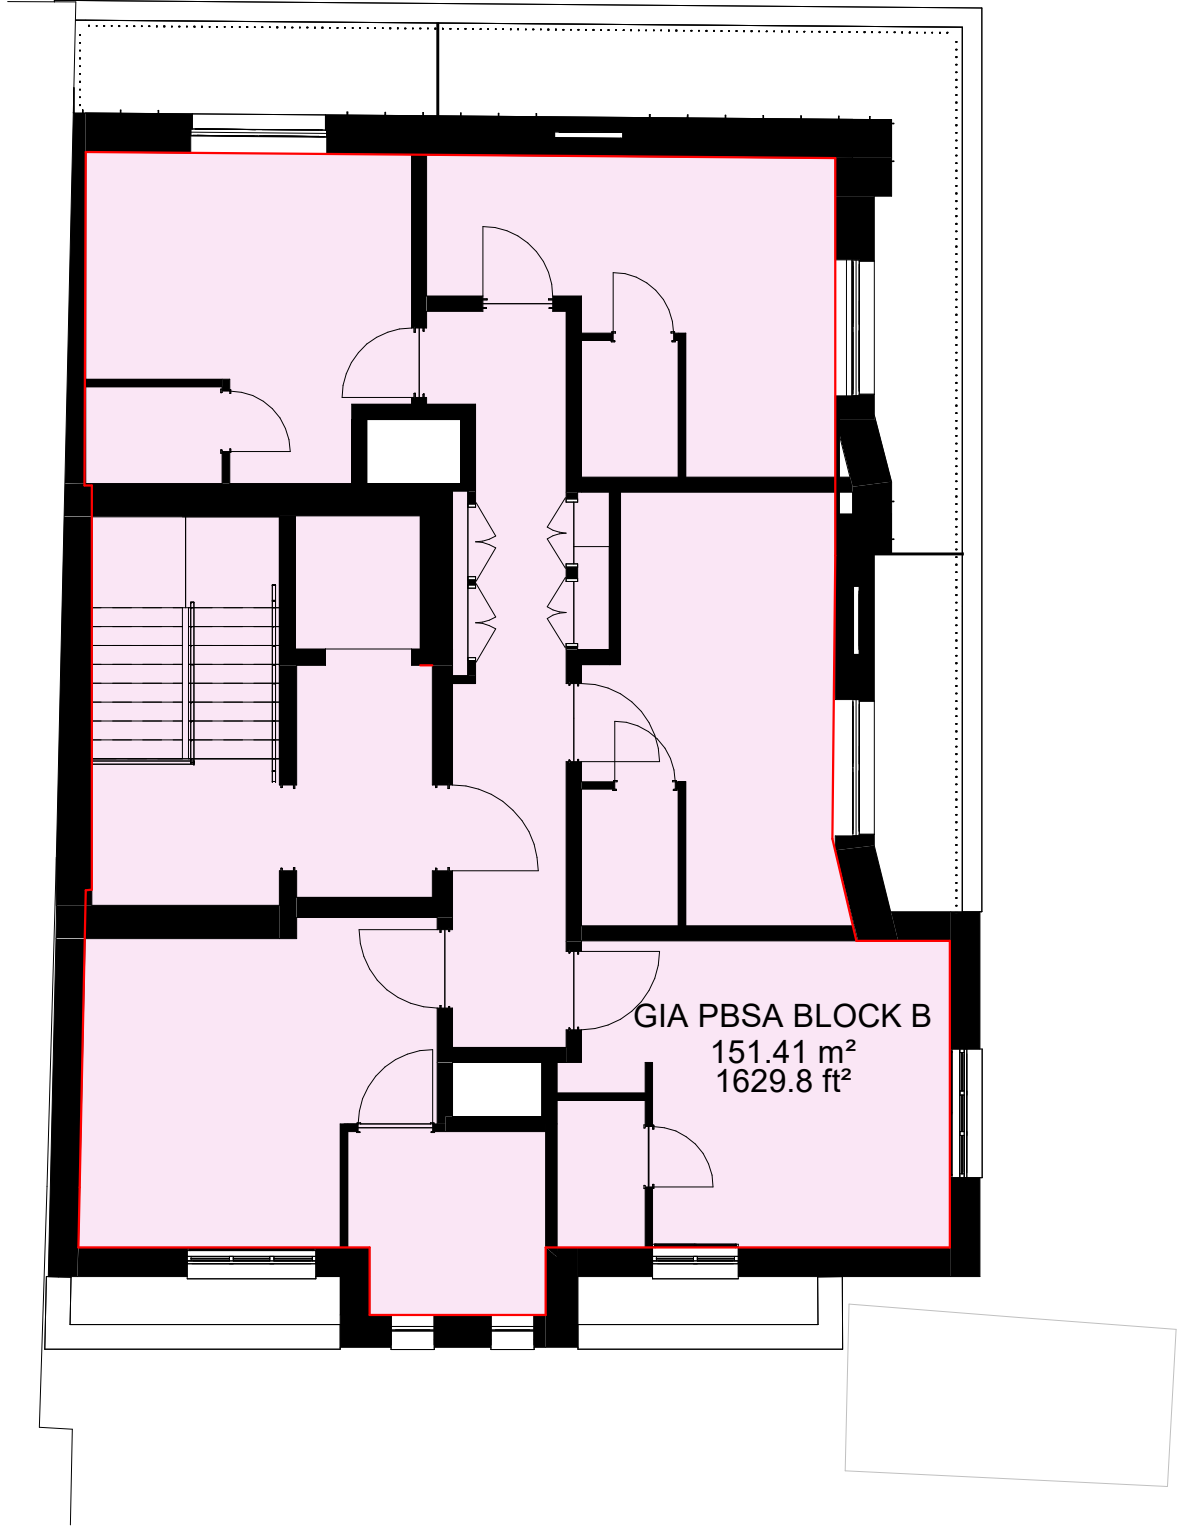


2 Block B - Level L01  
0130 SCALE 1 : 100

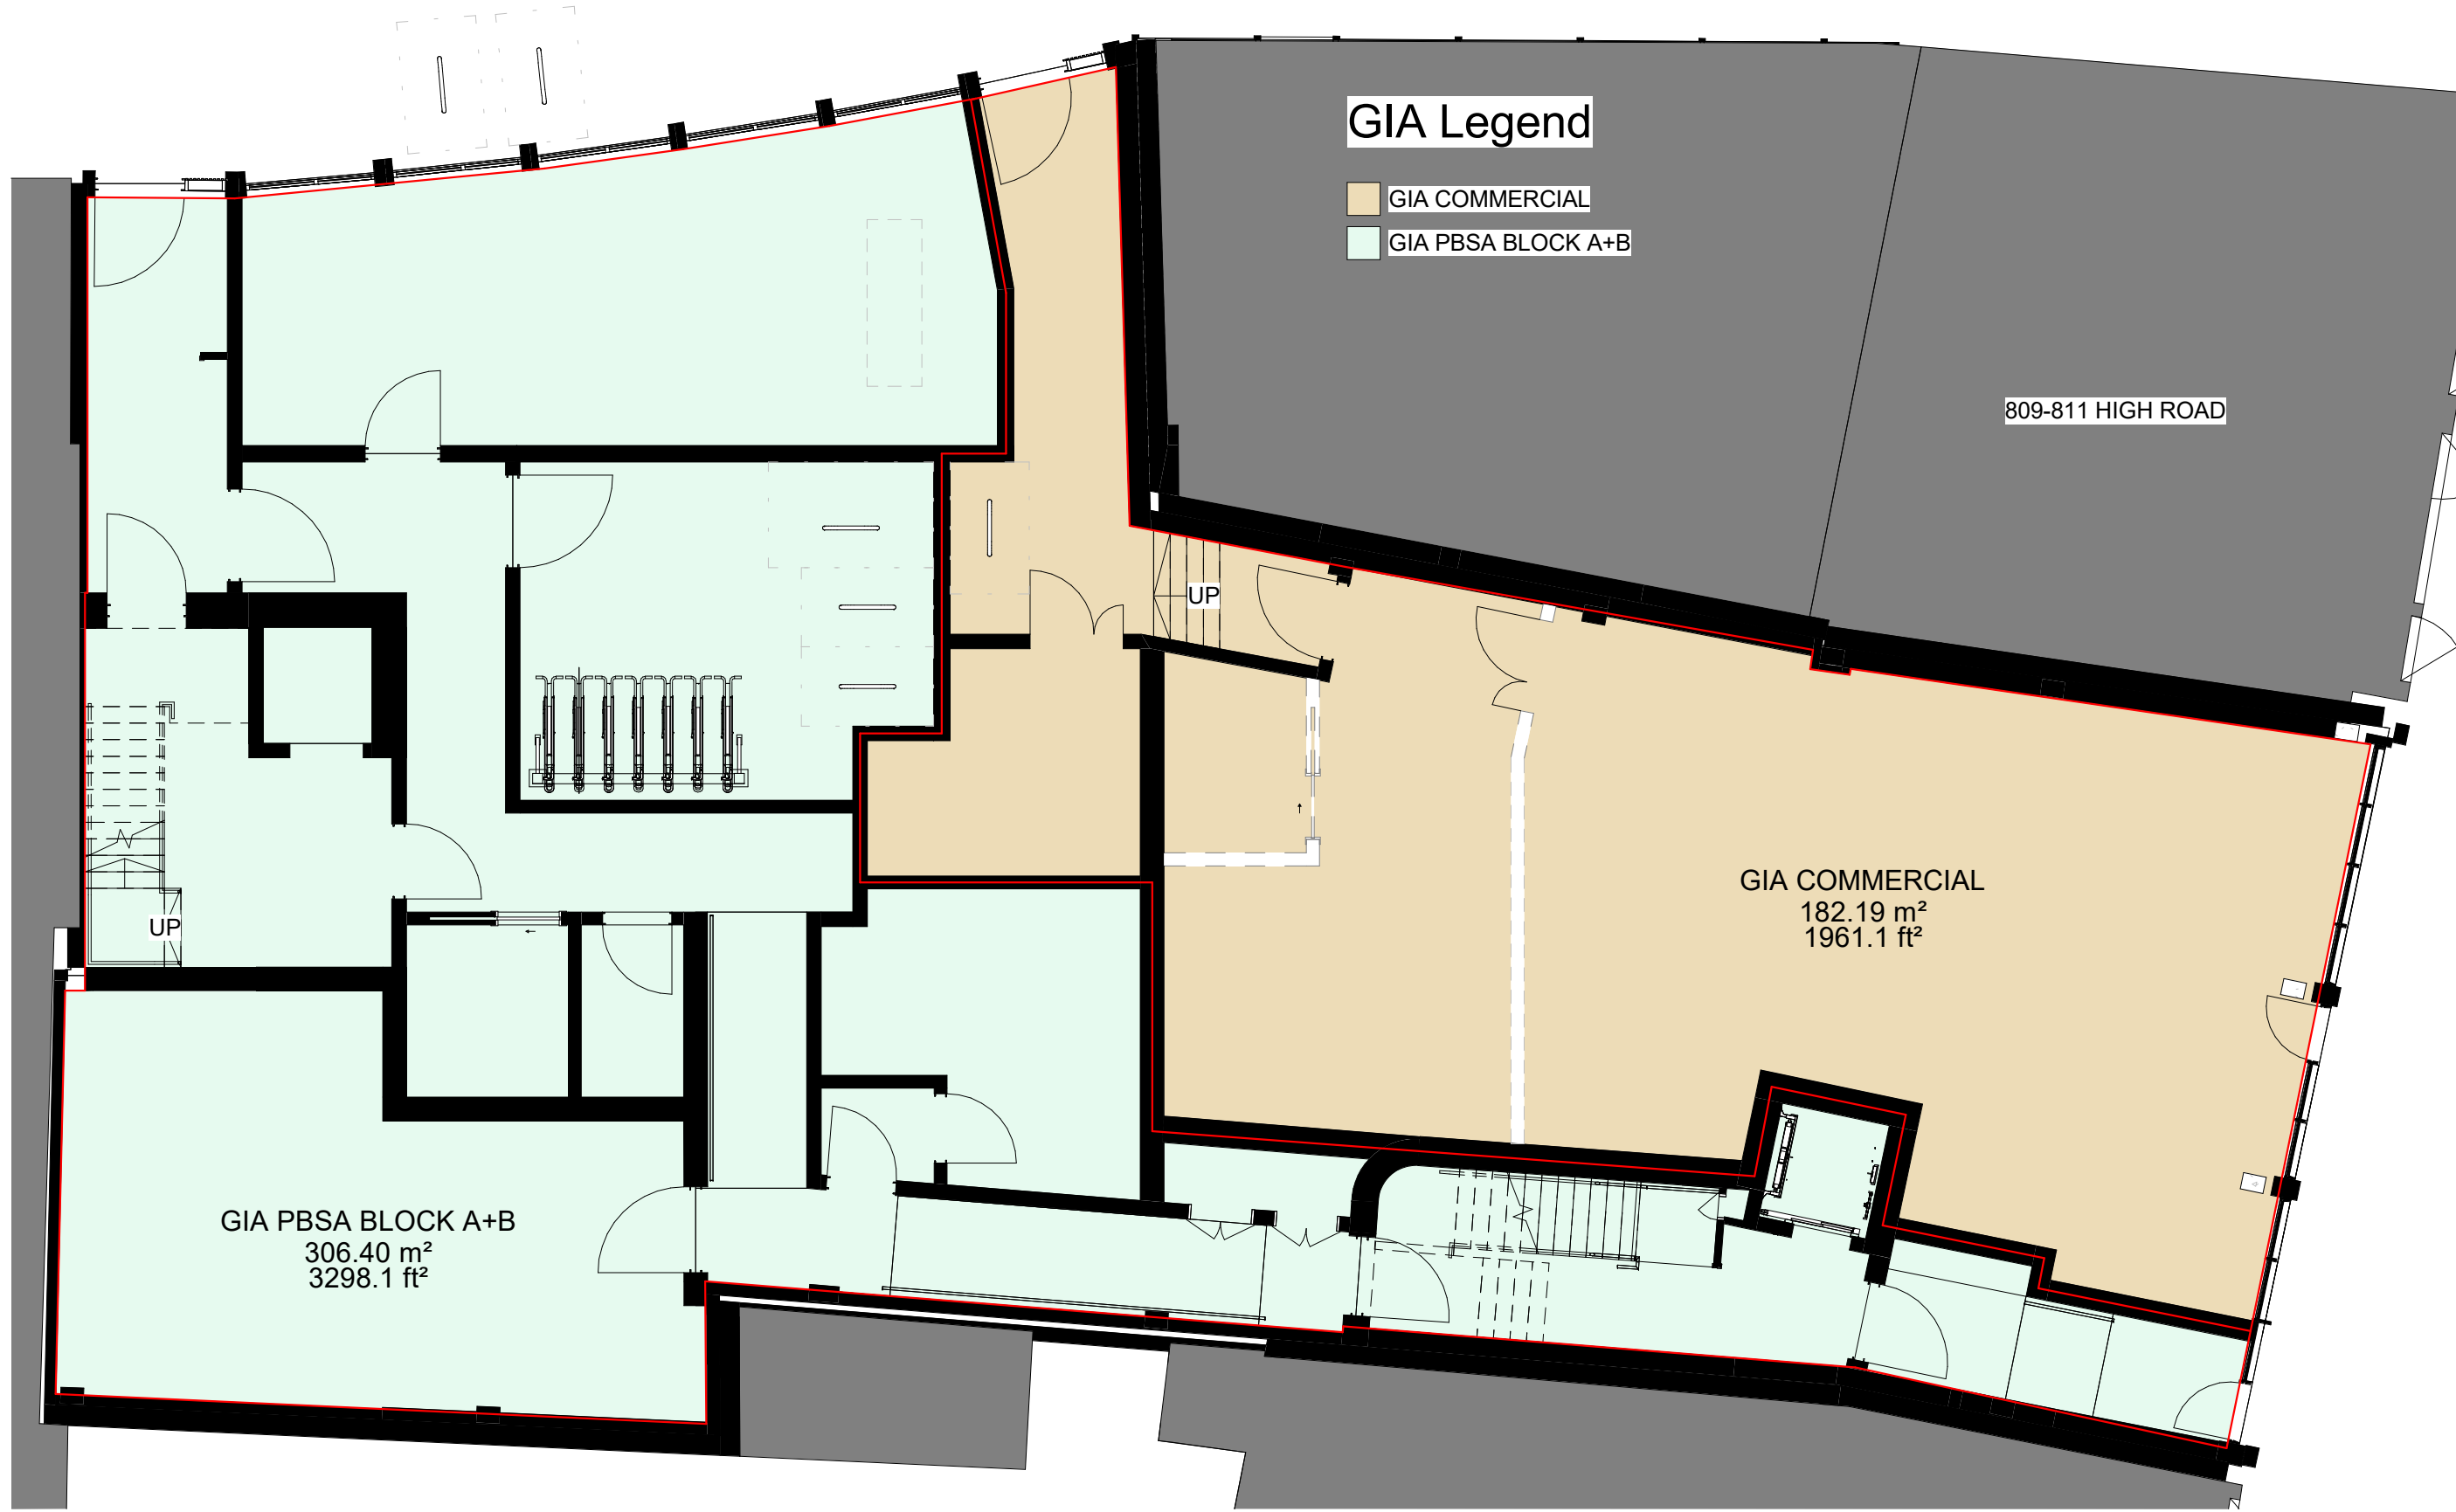


4 Block B - Level L03  
0130 SCALE 1 : 100

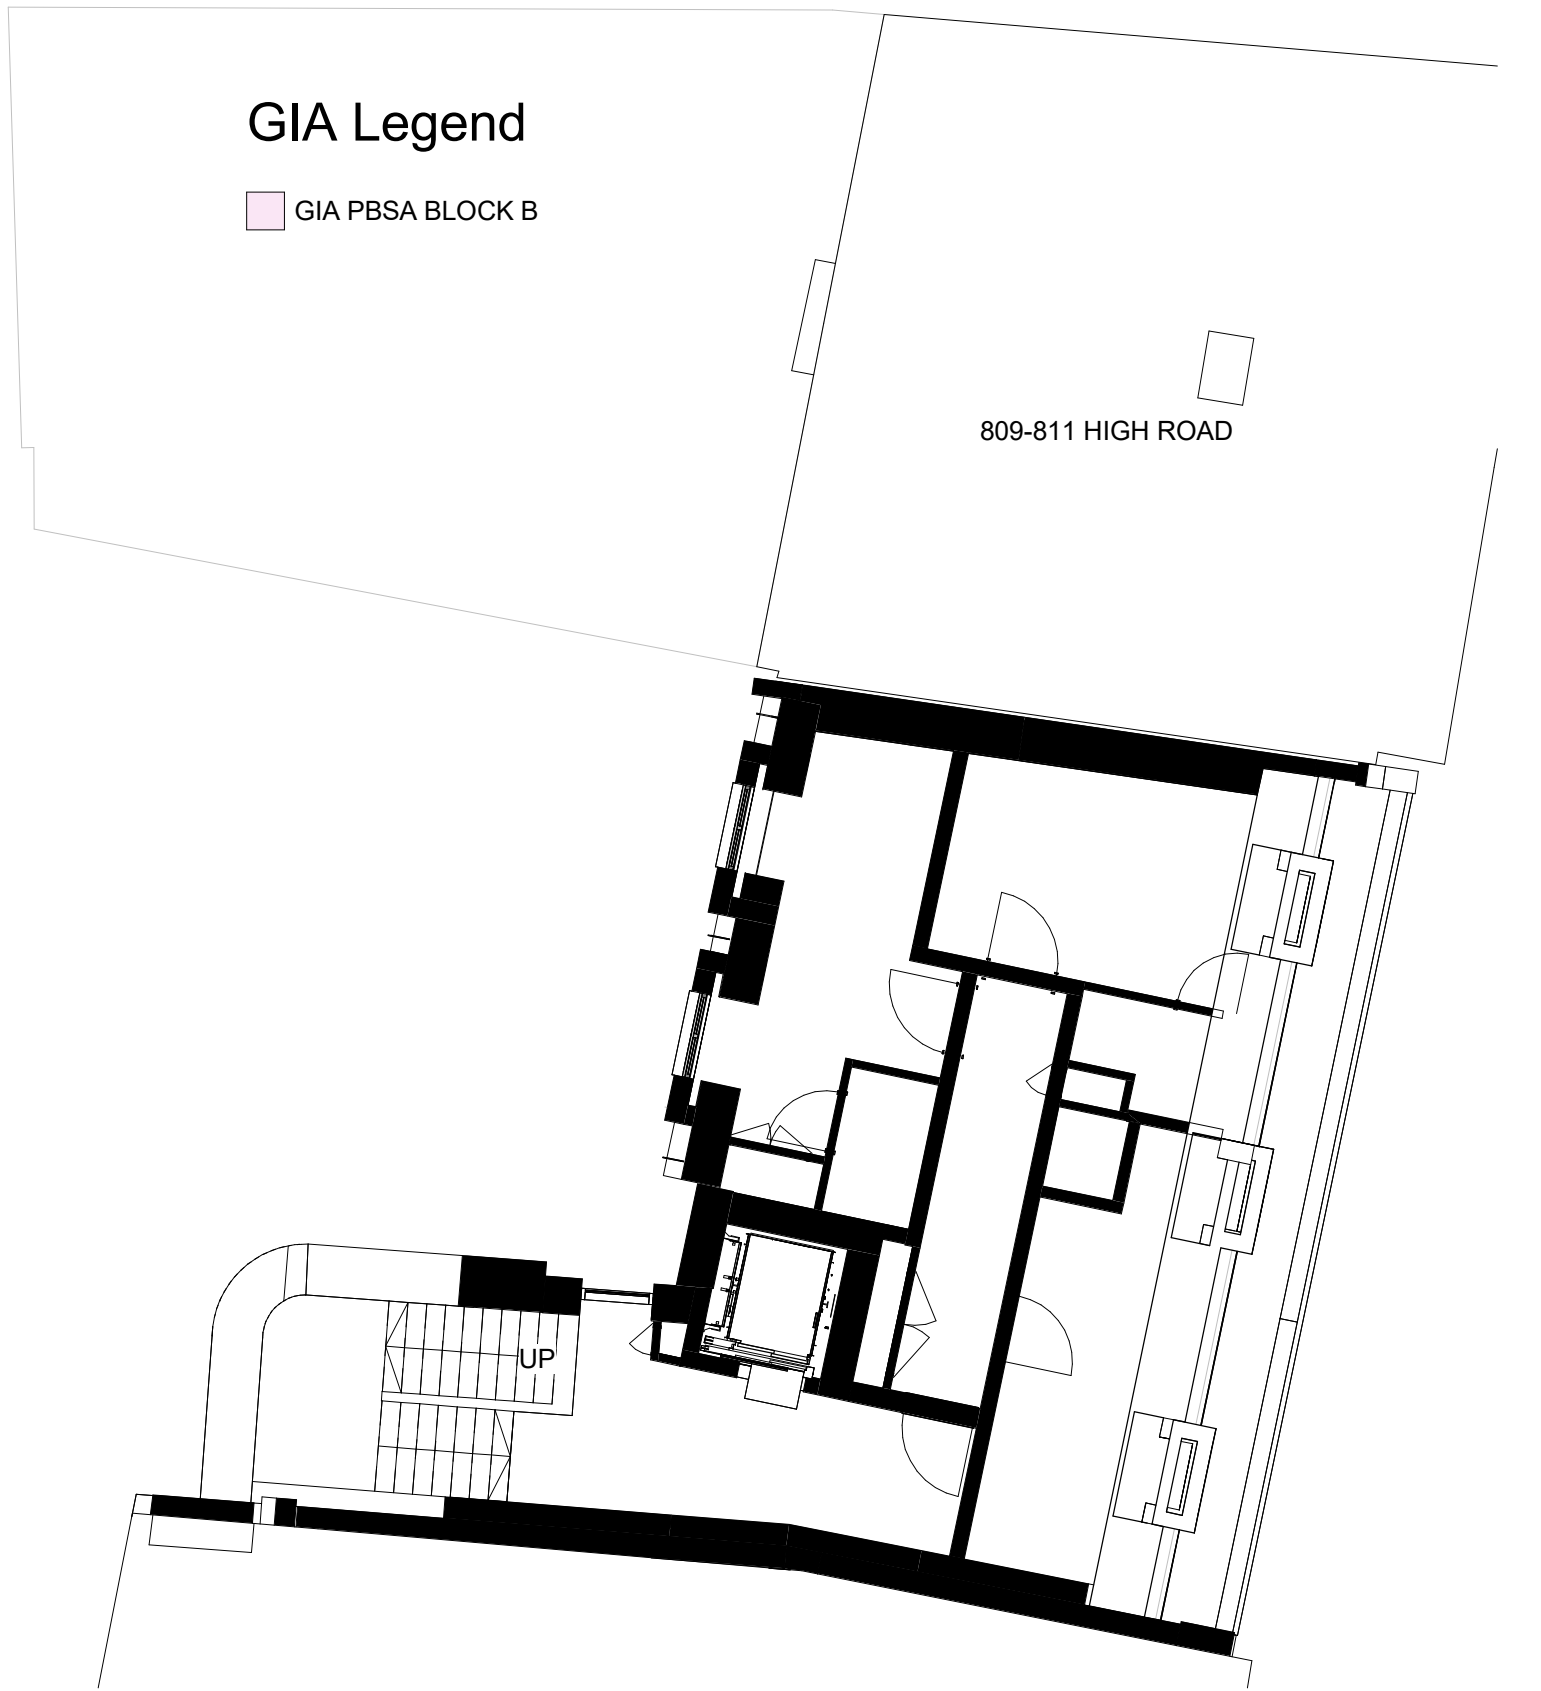

1 Level L00  
0130 SCALE 1 : 100

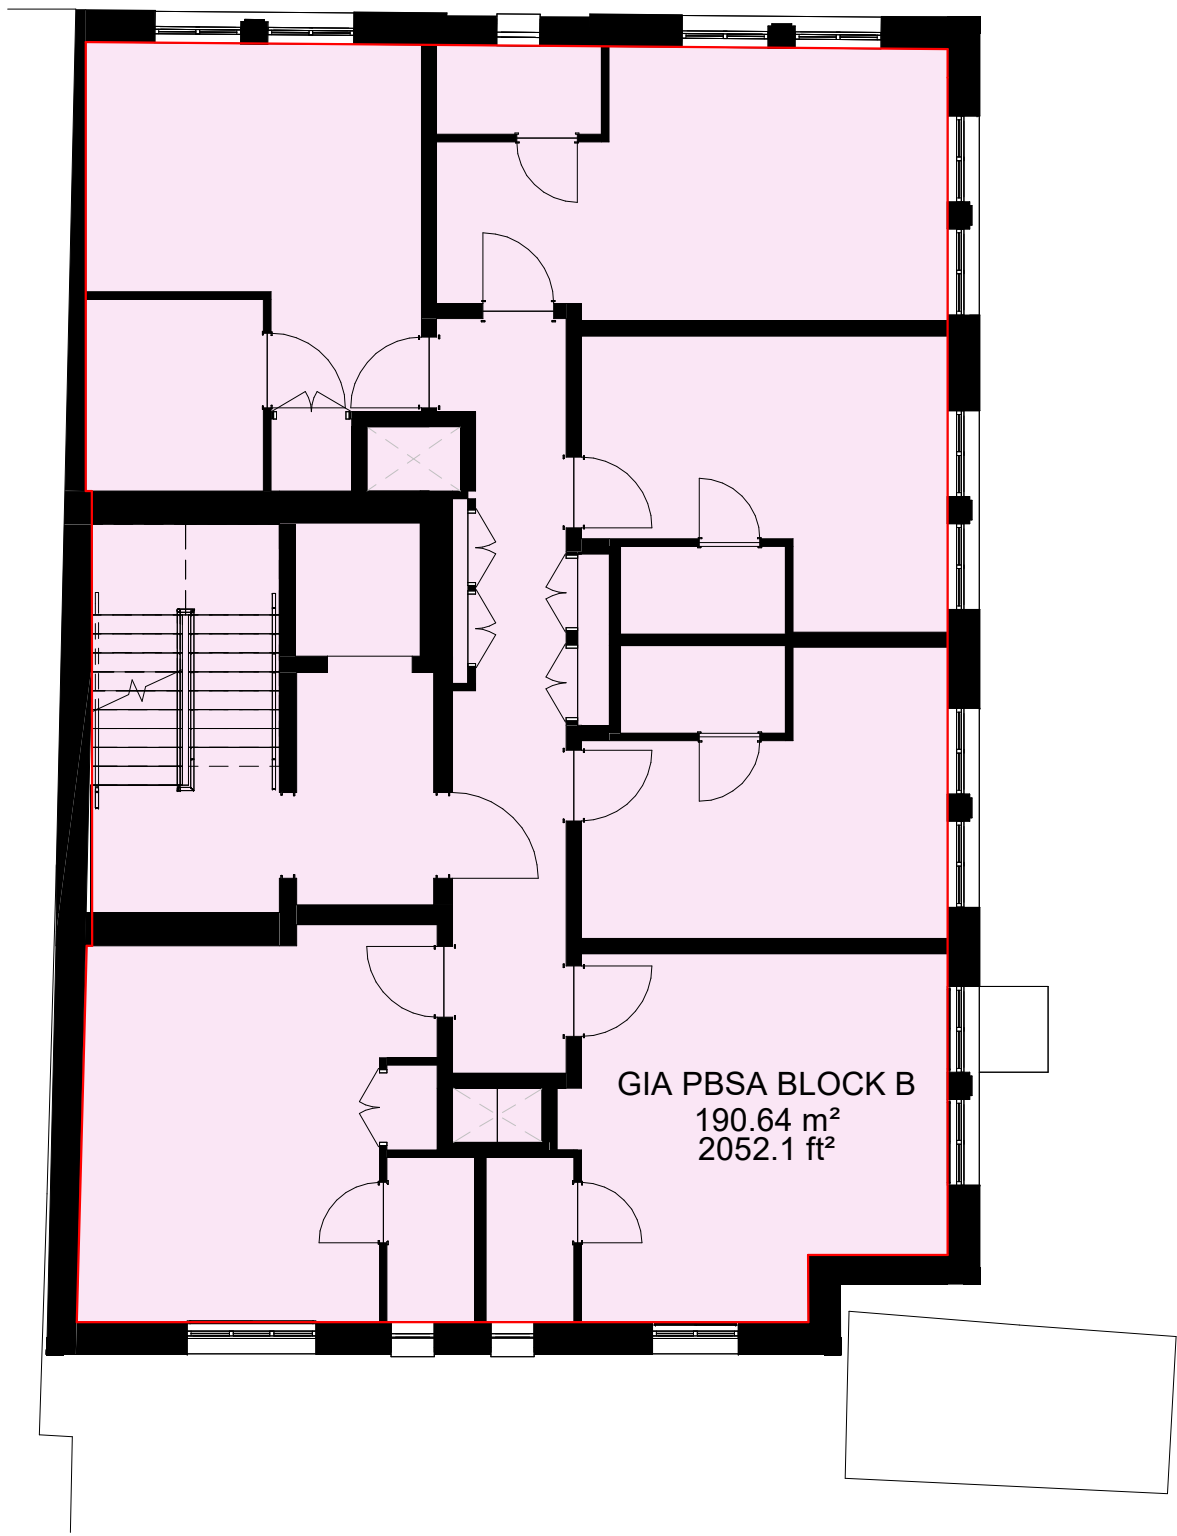

3 Block B - Level L02  
0130 SCALE 1 : 100

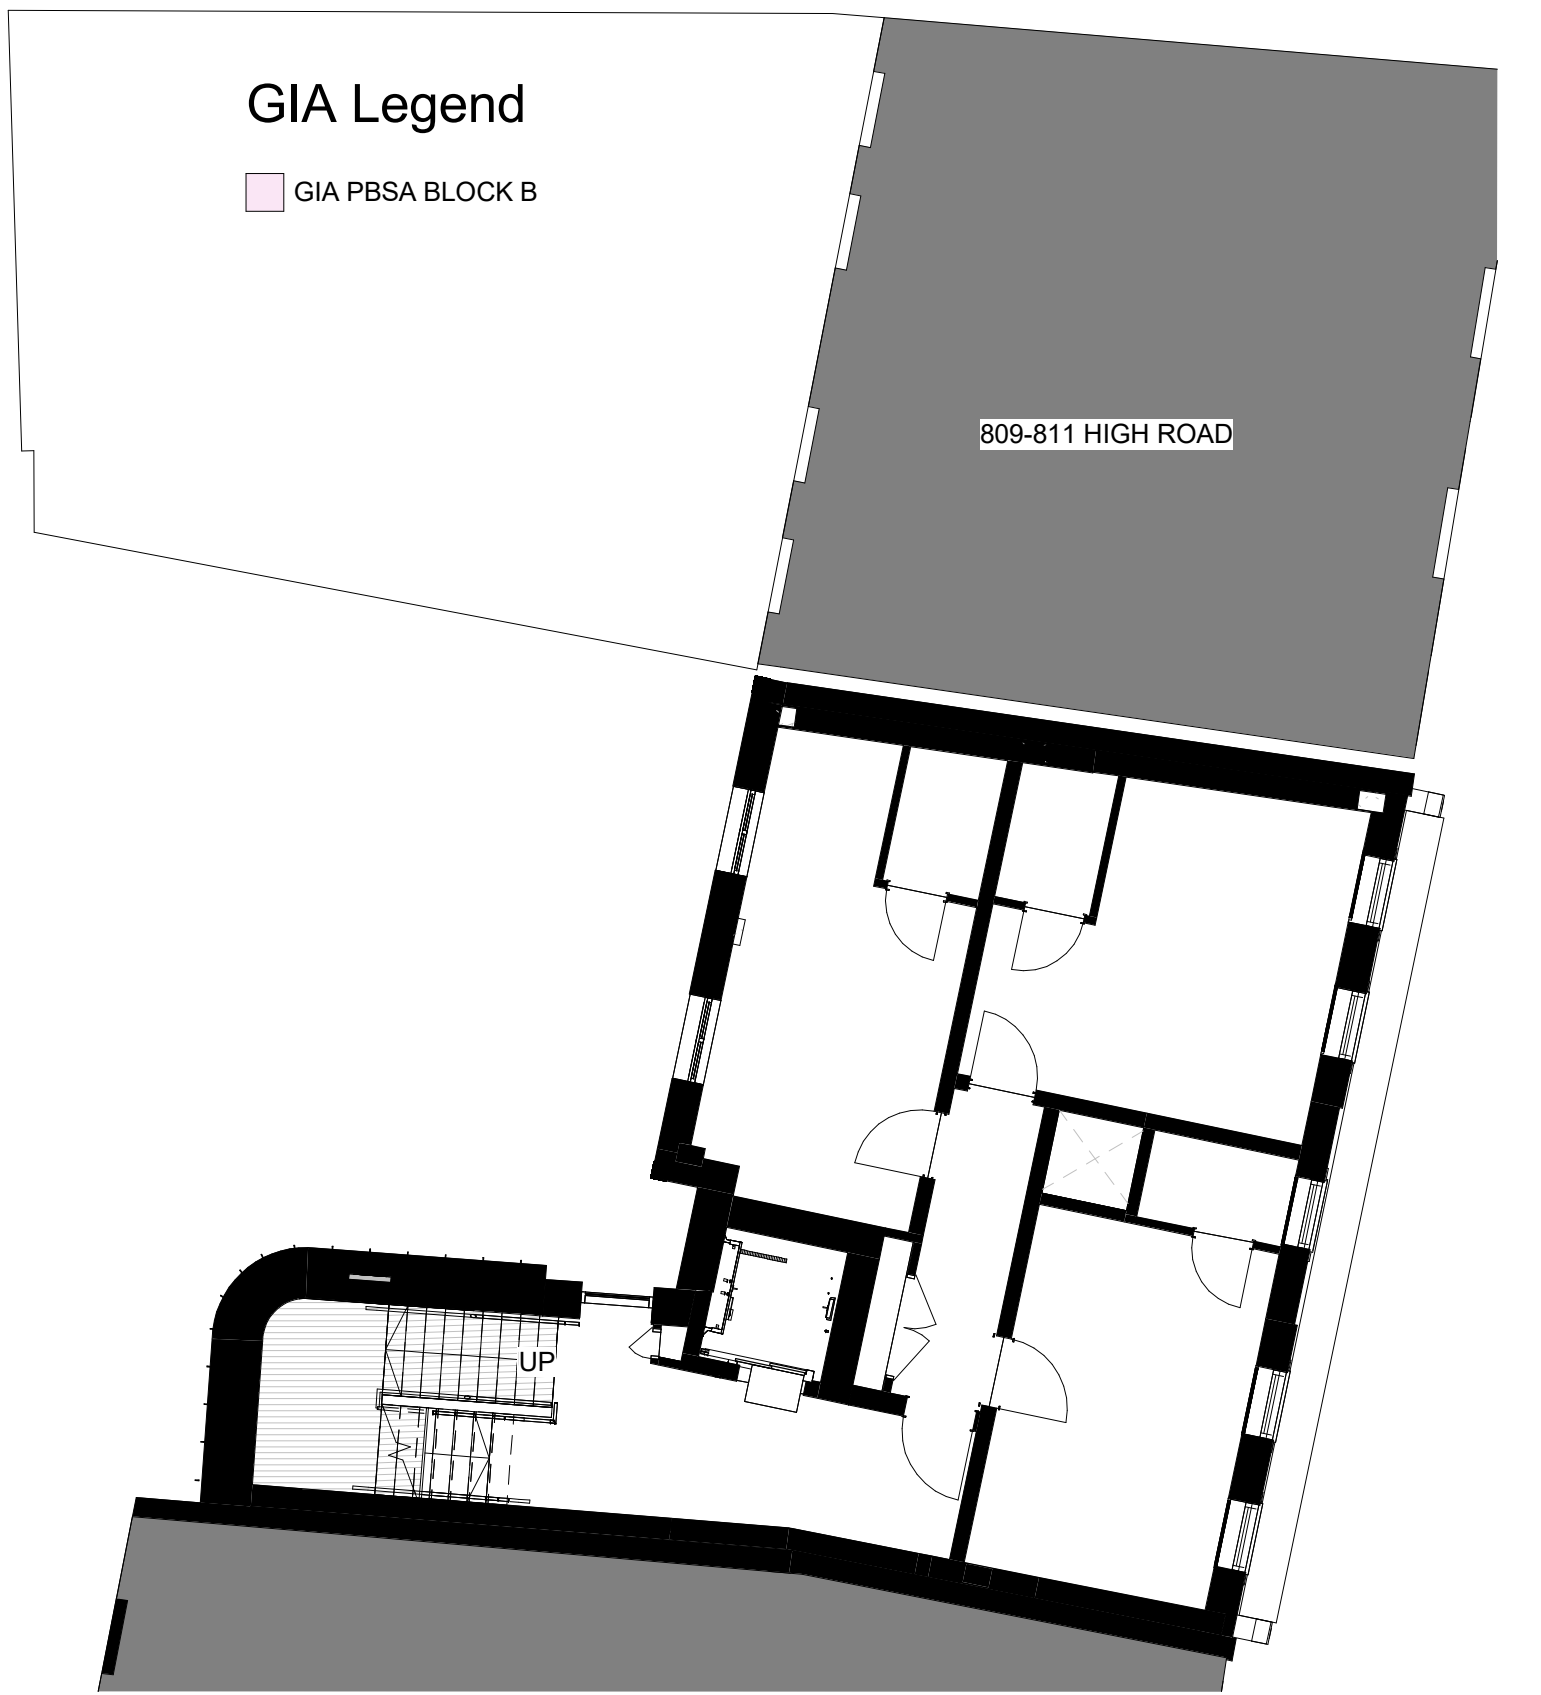

F3

A: 5 Rochester Mews - London - NW1 9JB  
T: 020 7267 8332  
W: f3architects.com  
E: info@f3architects.com

| Revision |                 |            |
|----------|-----------------|------------|
| P1       | FOR INFORMATION | 20/02/2024 |
| P2       | FOR INFORMATION | 27/02/2024 |
| P3       | FOR PLANNING    | 28/02/2024 |
|          |                 |            |
|          |                 |            |

Except for Planning purposes, figured dimensions only are to be taken from this drawing.  
All dimensions are in millimeters unless otherwise stated.  
All dimensions shall be checked on site prior to works commencing.  
Any discrepancies shall be reported to the Architect.  
© Copyright F3 Architecture + Design. All rights reserved.

|             |               |            |
|-------------|---------------|------------|
| drawing     | GIA - Block B | scale @ A1 |
|             |               | 1 : 100    |
| status      | checked by    | date drawn |
| INFORMATION | AB            | 20/02/24   |
| Project     | Agent         | Zone       |
| 807HR- F3-  | XX-           | ZZ-        |
| GA-         | A-            |            |
| O130        |               | P3         |