




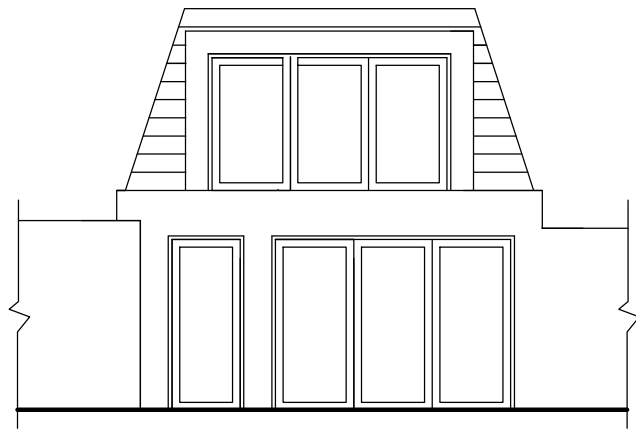


Proposed Front Elevation
(to main rear yard)

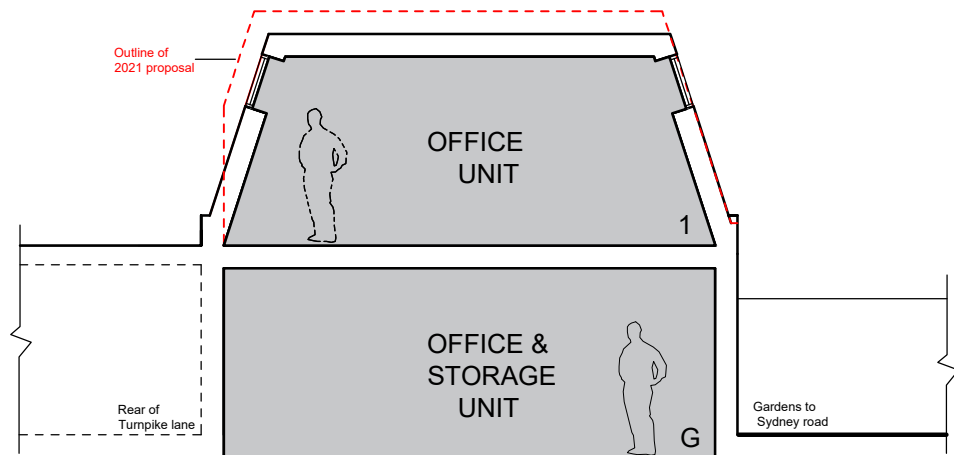


Proposed Section

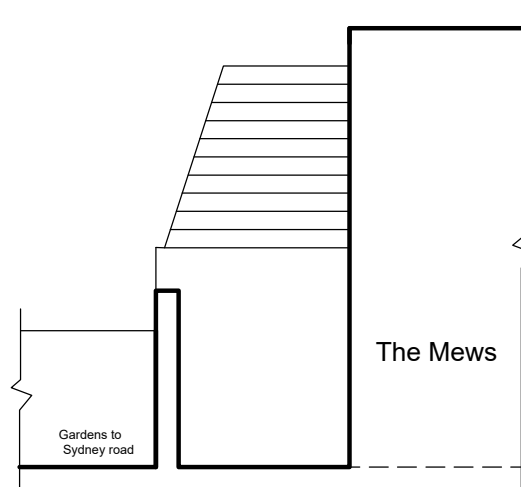


Proposed Rear Elevation

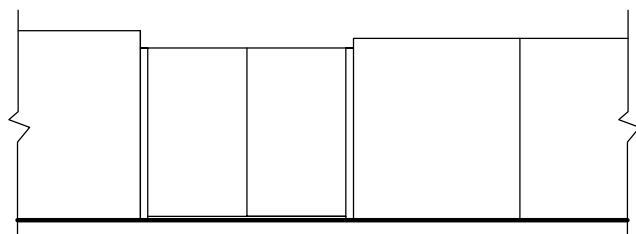


Existing Front Elevation
(to main rear yard)

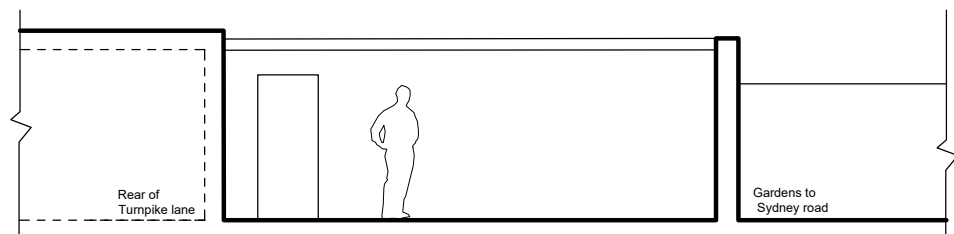


Existing Section (& shed front)

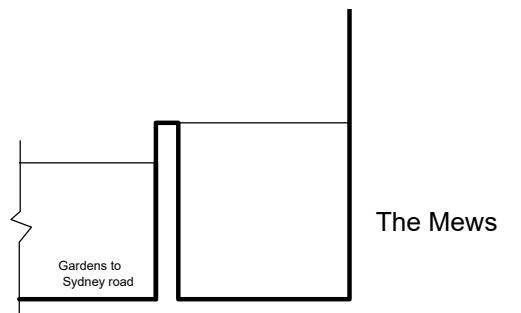

Existing Rear Elevation

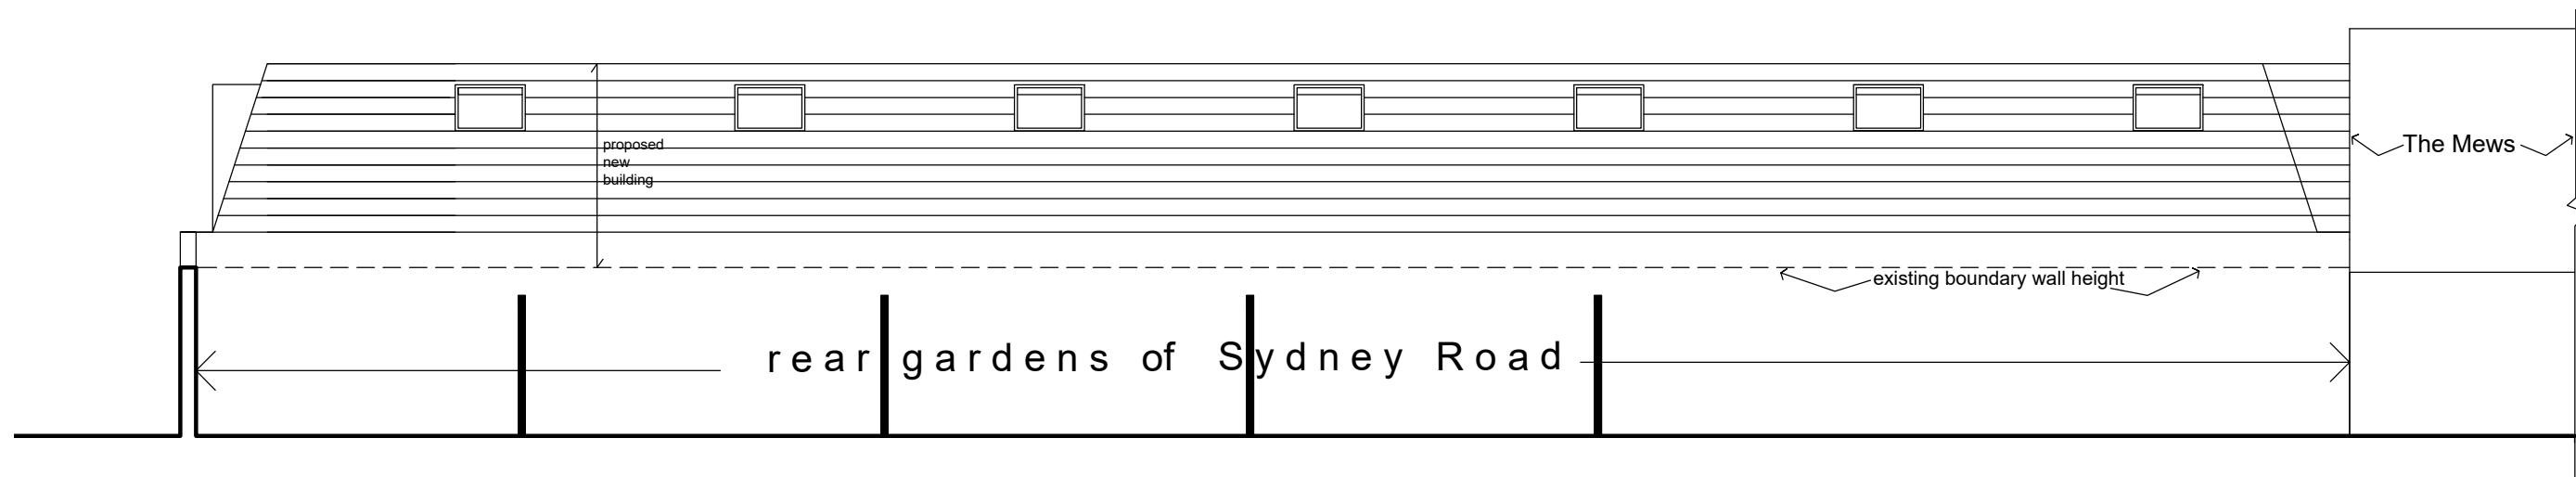

Proposed (& existing) Flank (South) Elevation

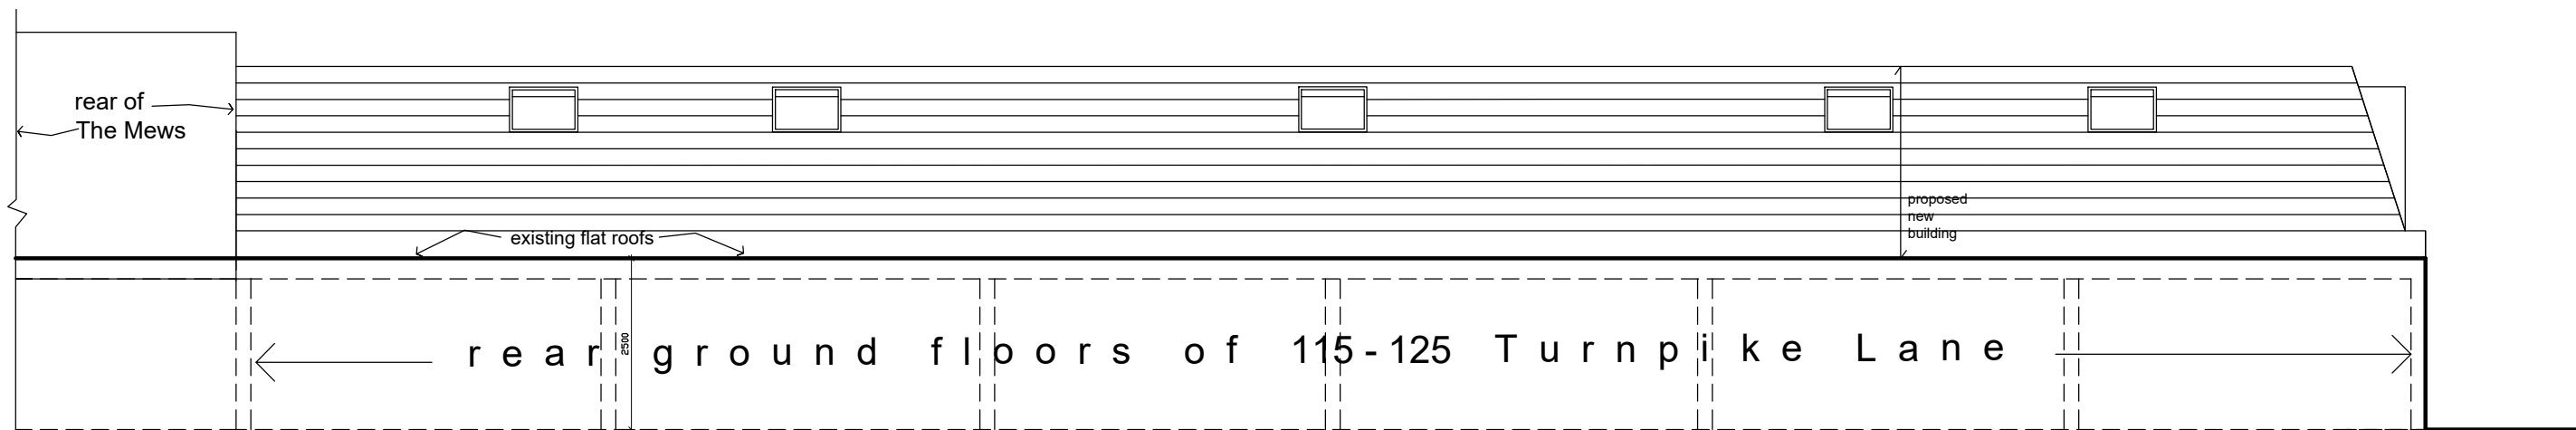

Proposed (&existing) Flank (North) Elevation