
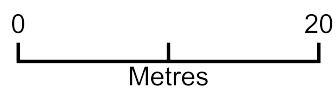


fortis green road

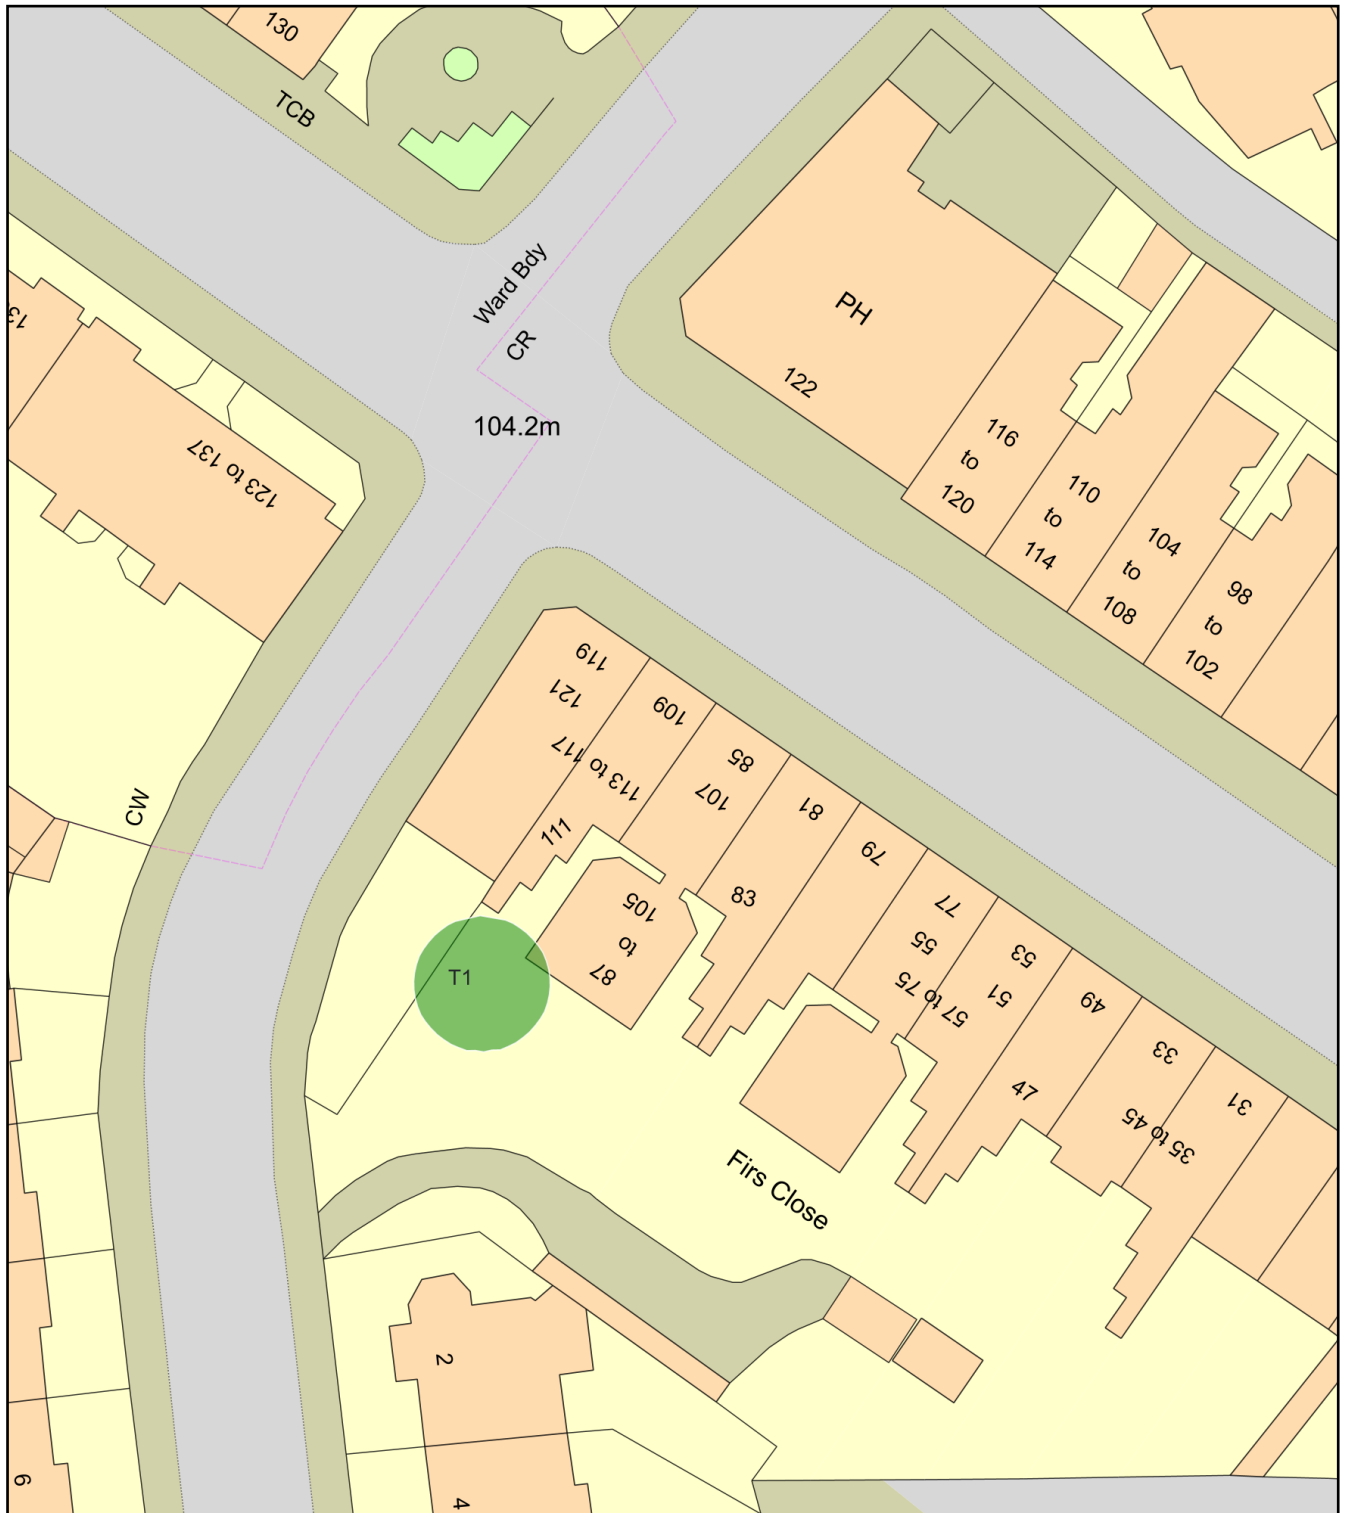

Plan Produced for: Jason Frost

Date Produced: 12 Mar 2024

Plan Reference Number: TQRQM24072193654079

Scale: 1:500 @ A4