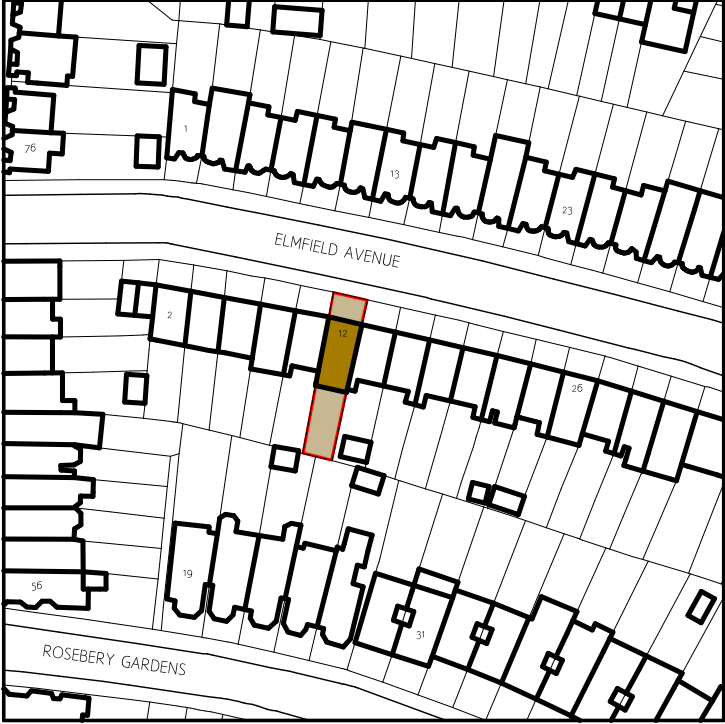
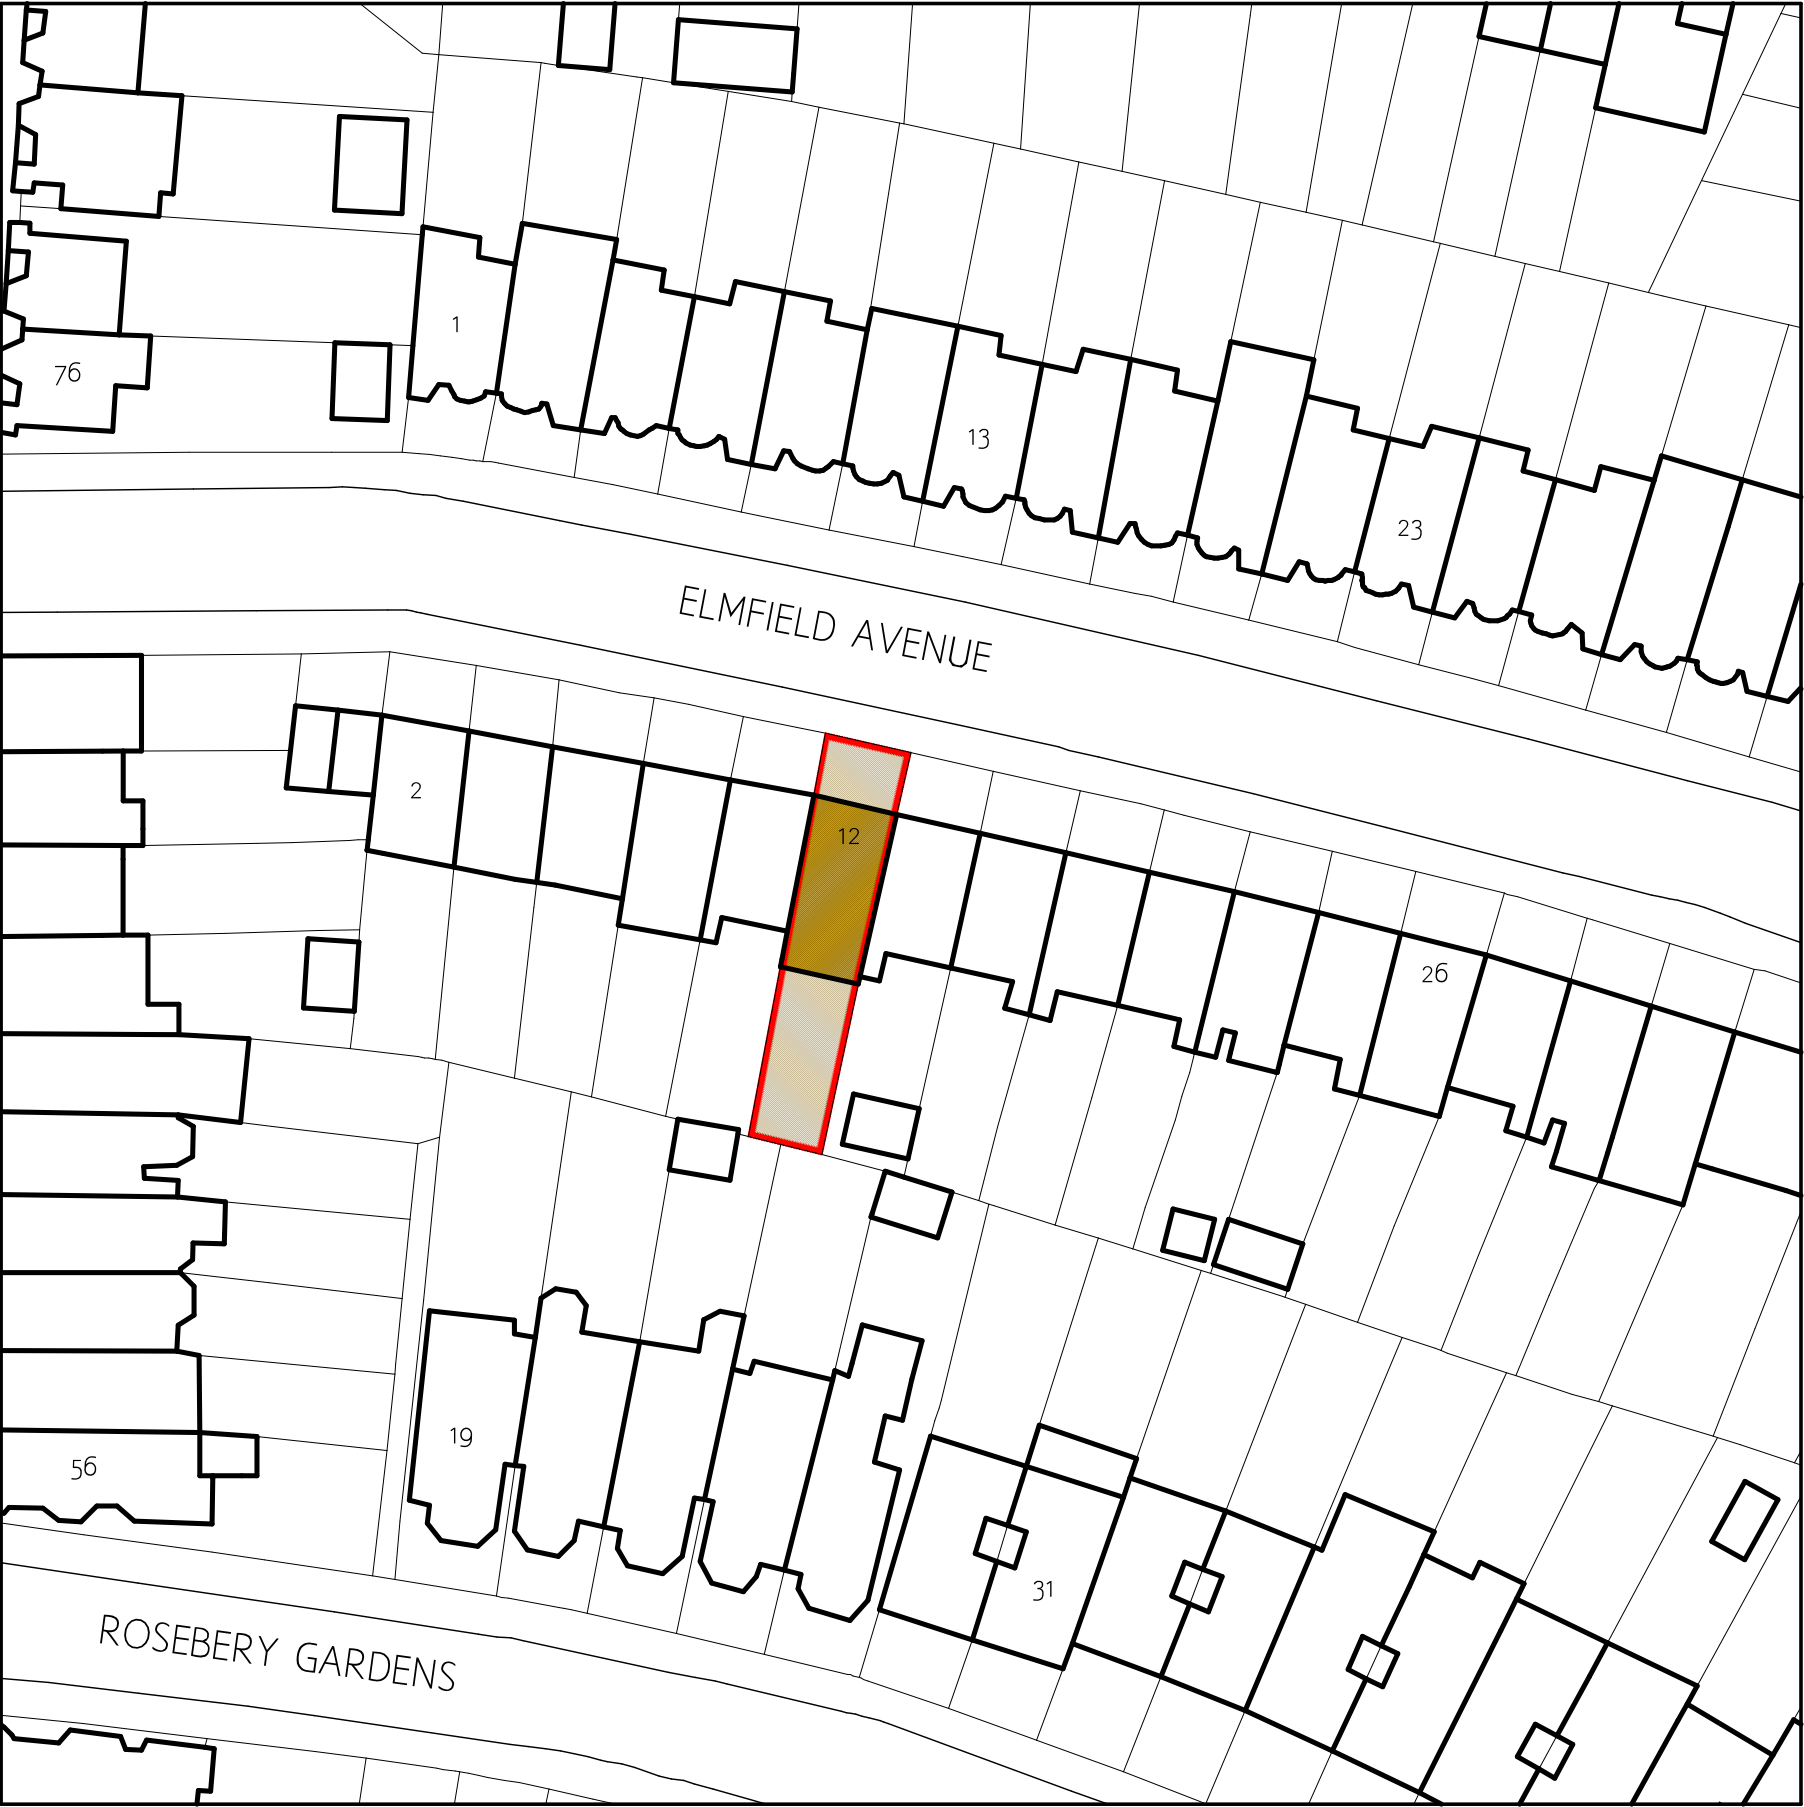


**BURSTON
ARCHITECTS**

STUDIOS 518
394 Muswell Hill Broadway
London, N10 1DJ
Phone (020) 8365 2202
info@burstonarchitects.co.uk

PROJECT:
Loft Conversion
14 Elmfield Ave,
London N8 8QG

LOCATION PLAN
EXISTING

SCALE 1:500 & 1:1250 | A3
FEBRUARY 2024

2400.000

