


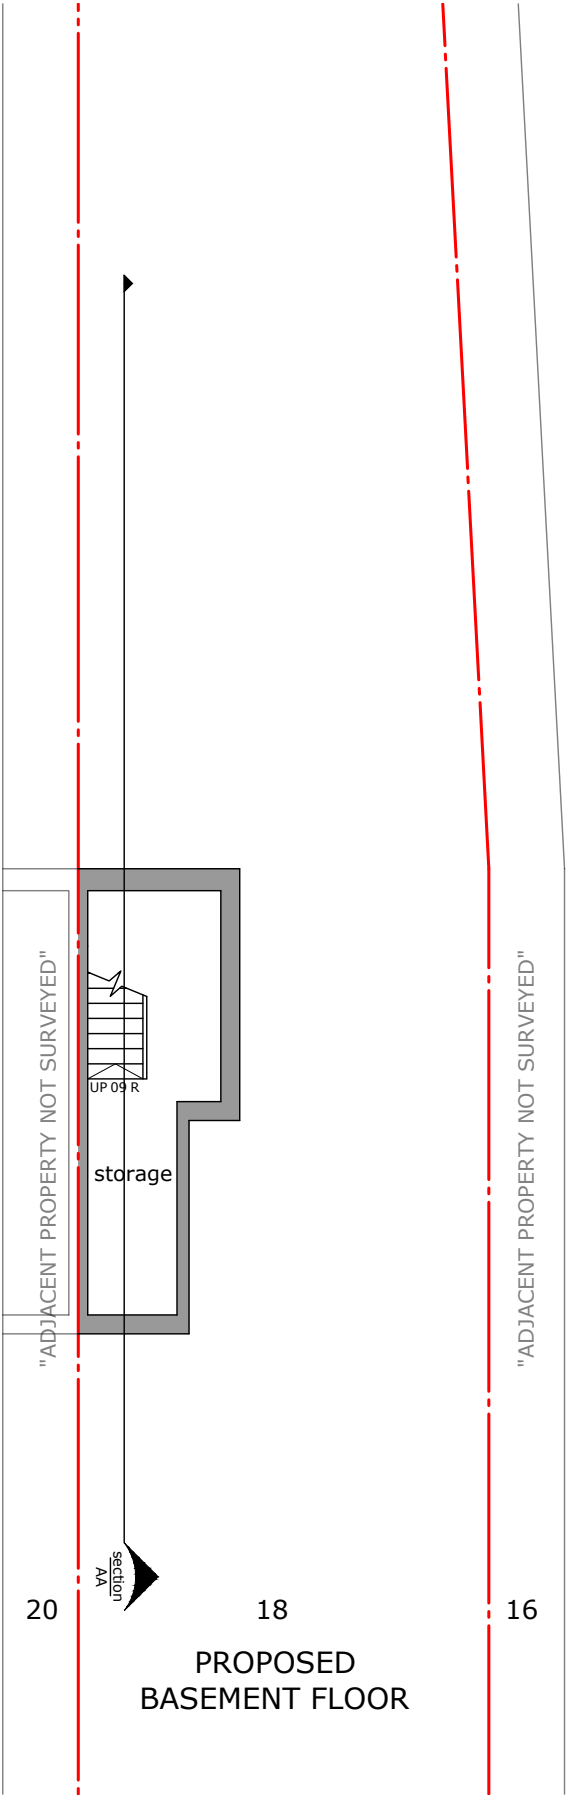
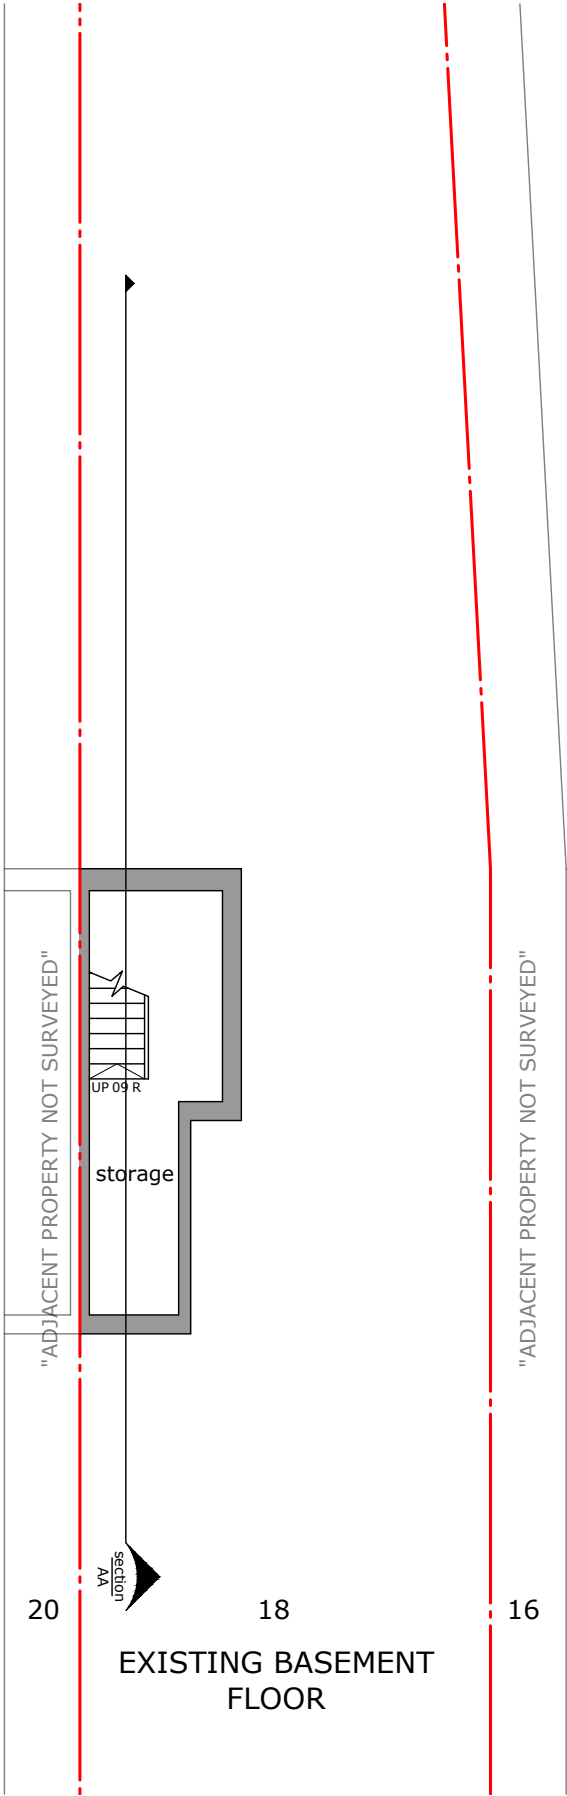
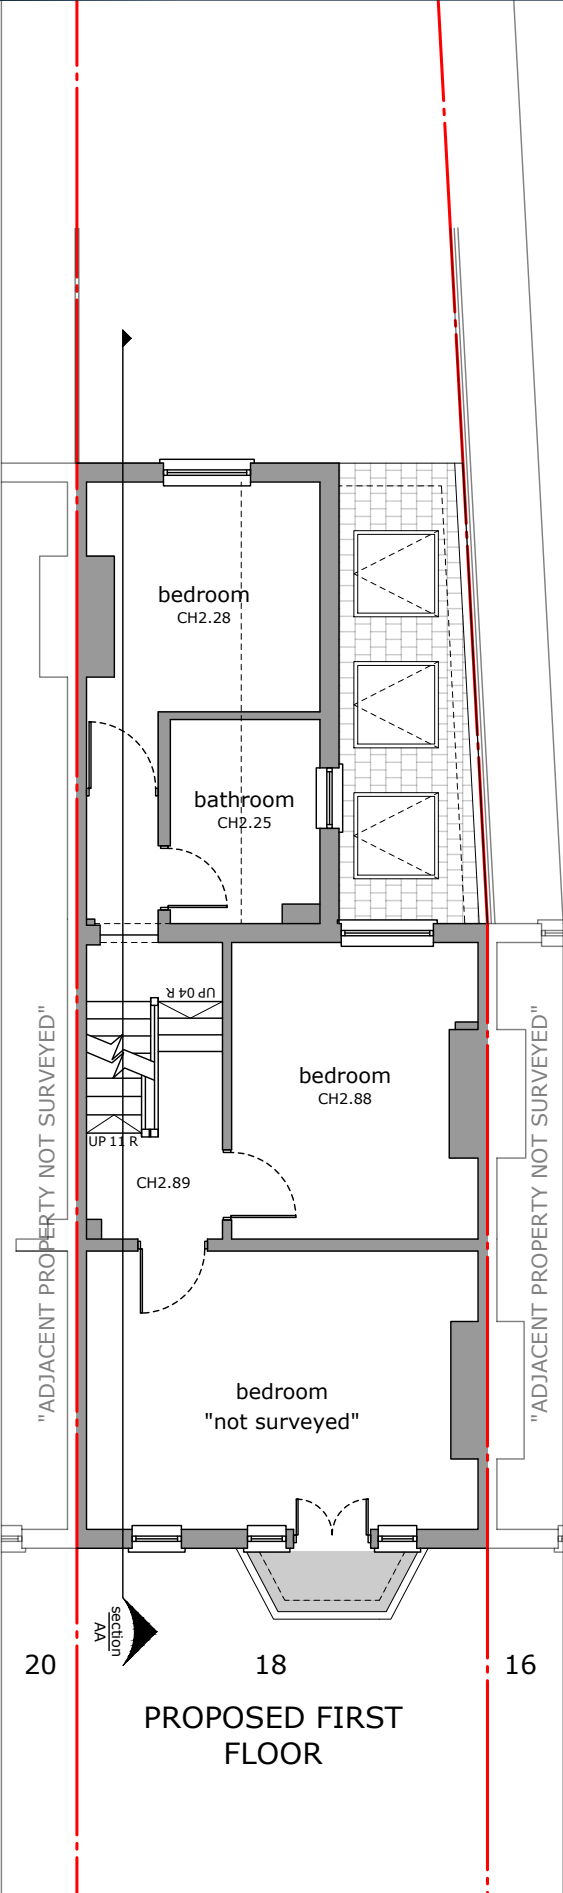


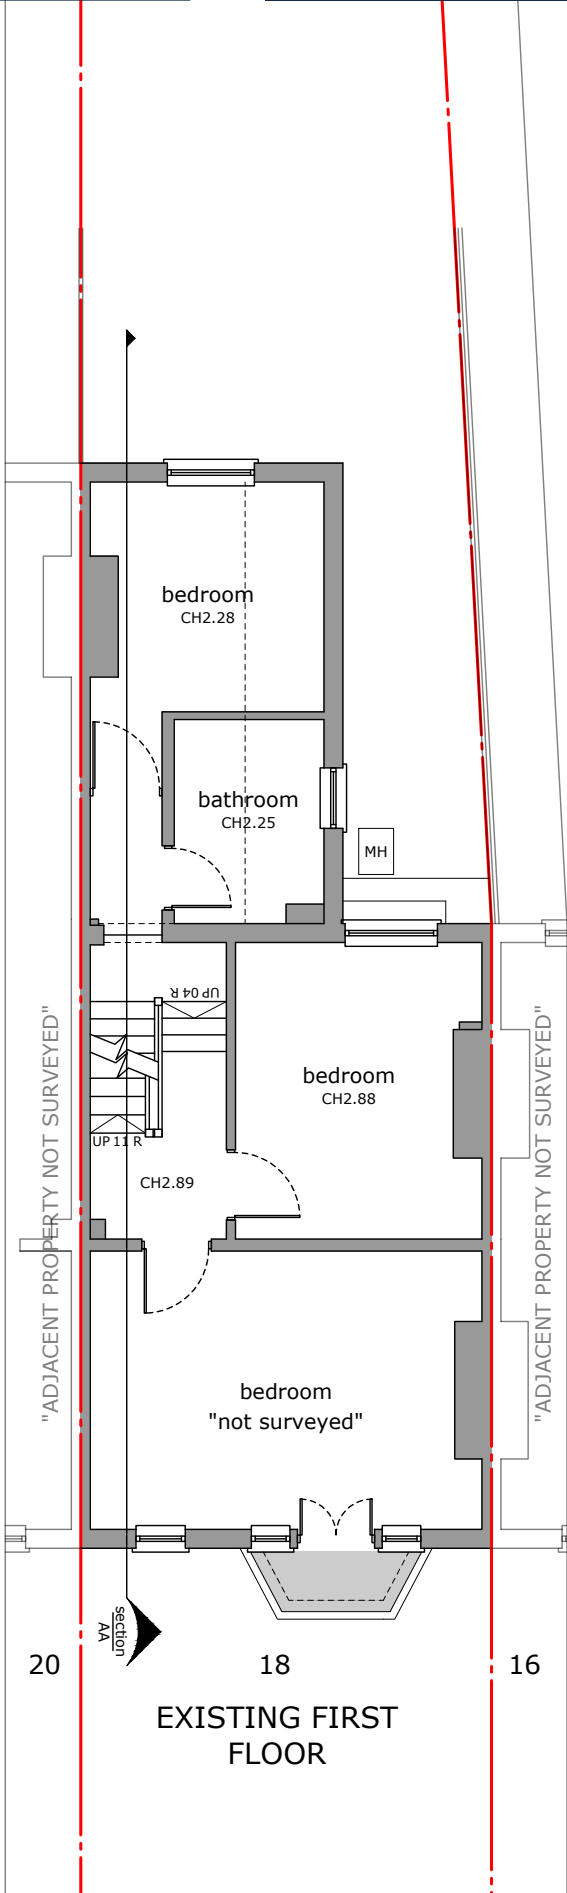

Drawing title: Basement plan	Revision: ----	Scale 1:100 @ A3	Drawn by: DO	Job No: EW202400021	Job address: 18 Dickenson Road N8 9ET	Client: Ms Traynor
Drawing No: 01	Date: 11/03/2024		Phase: App	Council: Haringey	Job type: Ground extension	Consultant: SB

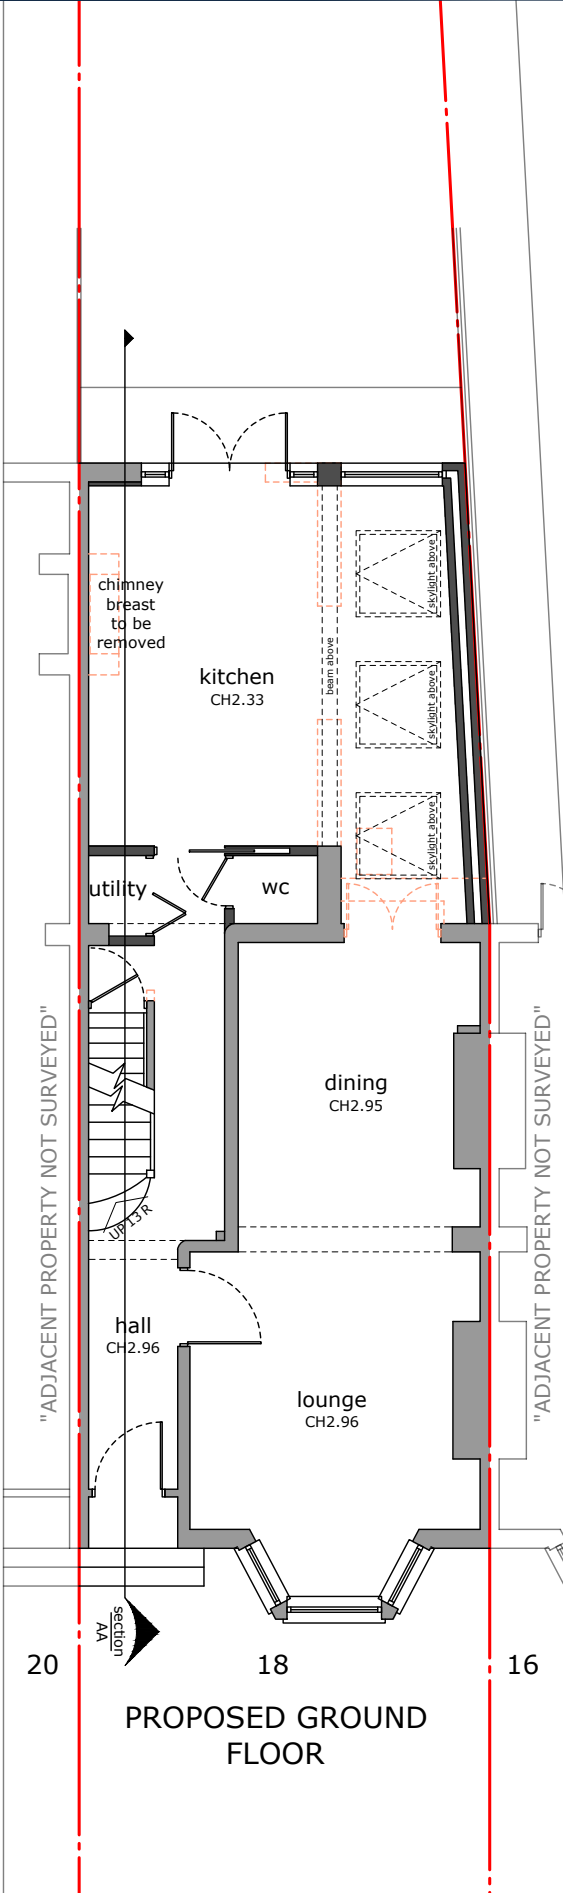






Drawing title: Ground and First Fl plans	Revision: ----	Scale 1:100 @ A3	Drawn by: DO	Job No: EW202400021	Job address: 18 Dickenson Road N8 9ET	Client: Ms Traynor
Drawing No: 02	Date: 11/03/2024		Phase: App	Council: Haringey	Job type: Ground extension	Consultant: SB

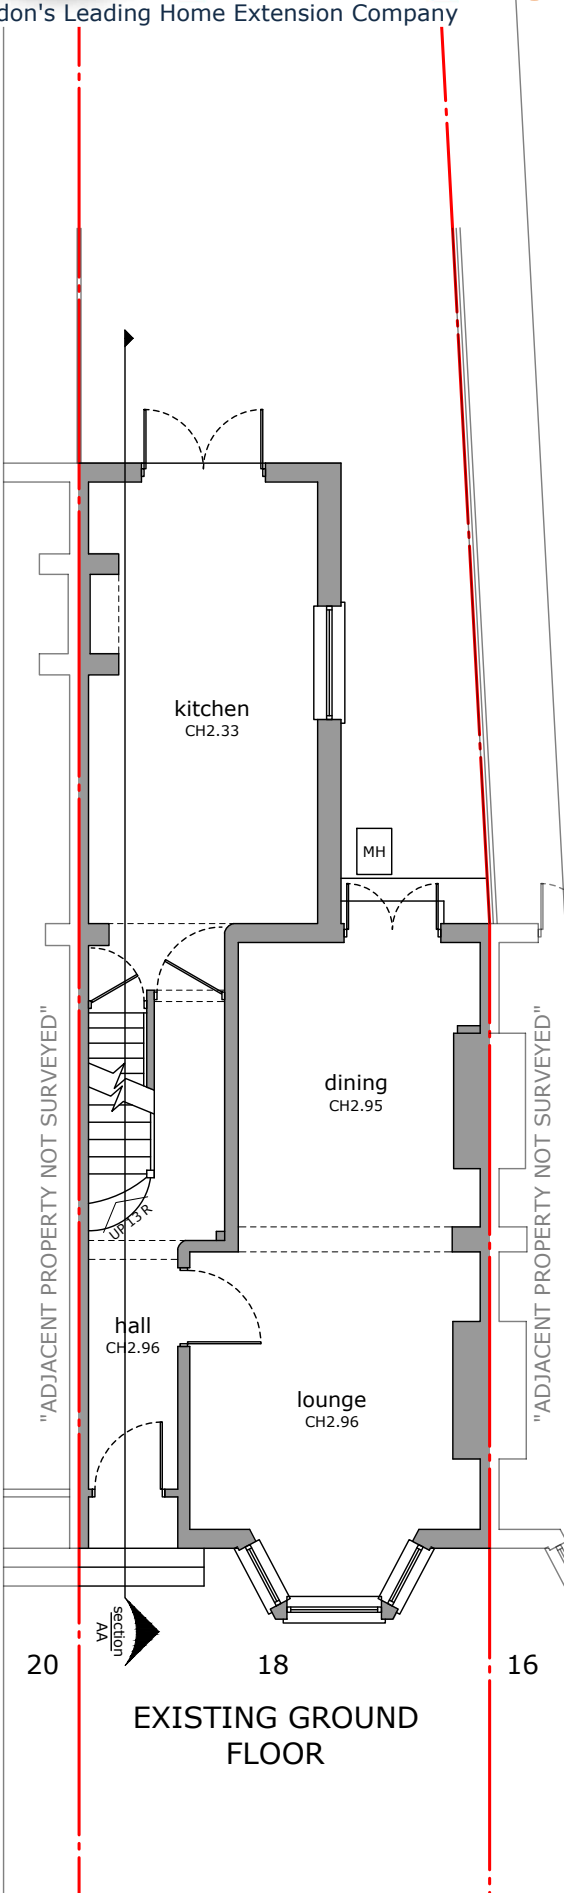



Drawing title: Proposed Ground FI	Revision: ----	Scale 1:50 @ A3	Drawn by: DO	Job No: EW202400021	Job address: 18 Dickenson Road N8 9ET	Client: Ms Traynor
Drawing No: 03	Date: 11/03/2024		Phase: App	Council: Haringey	Job type: Ground extension	Consultant: SB

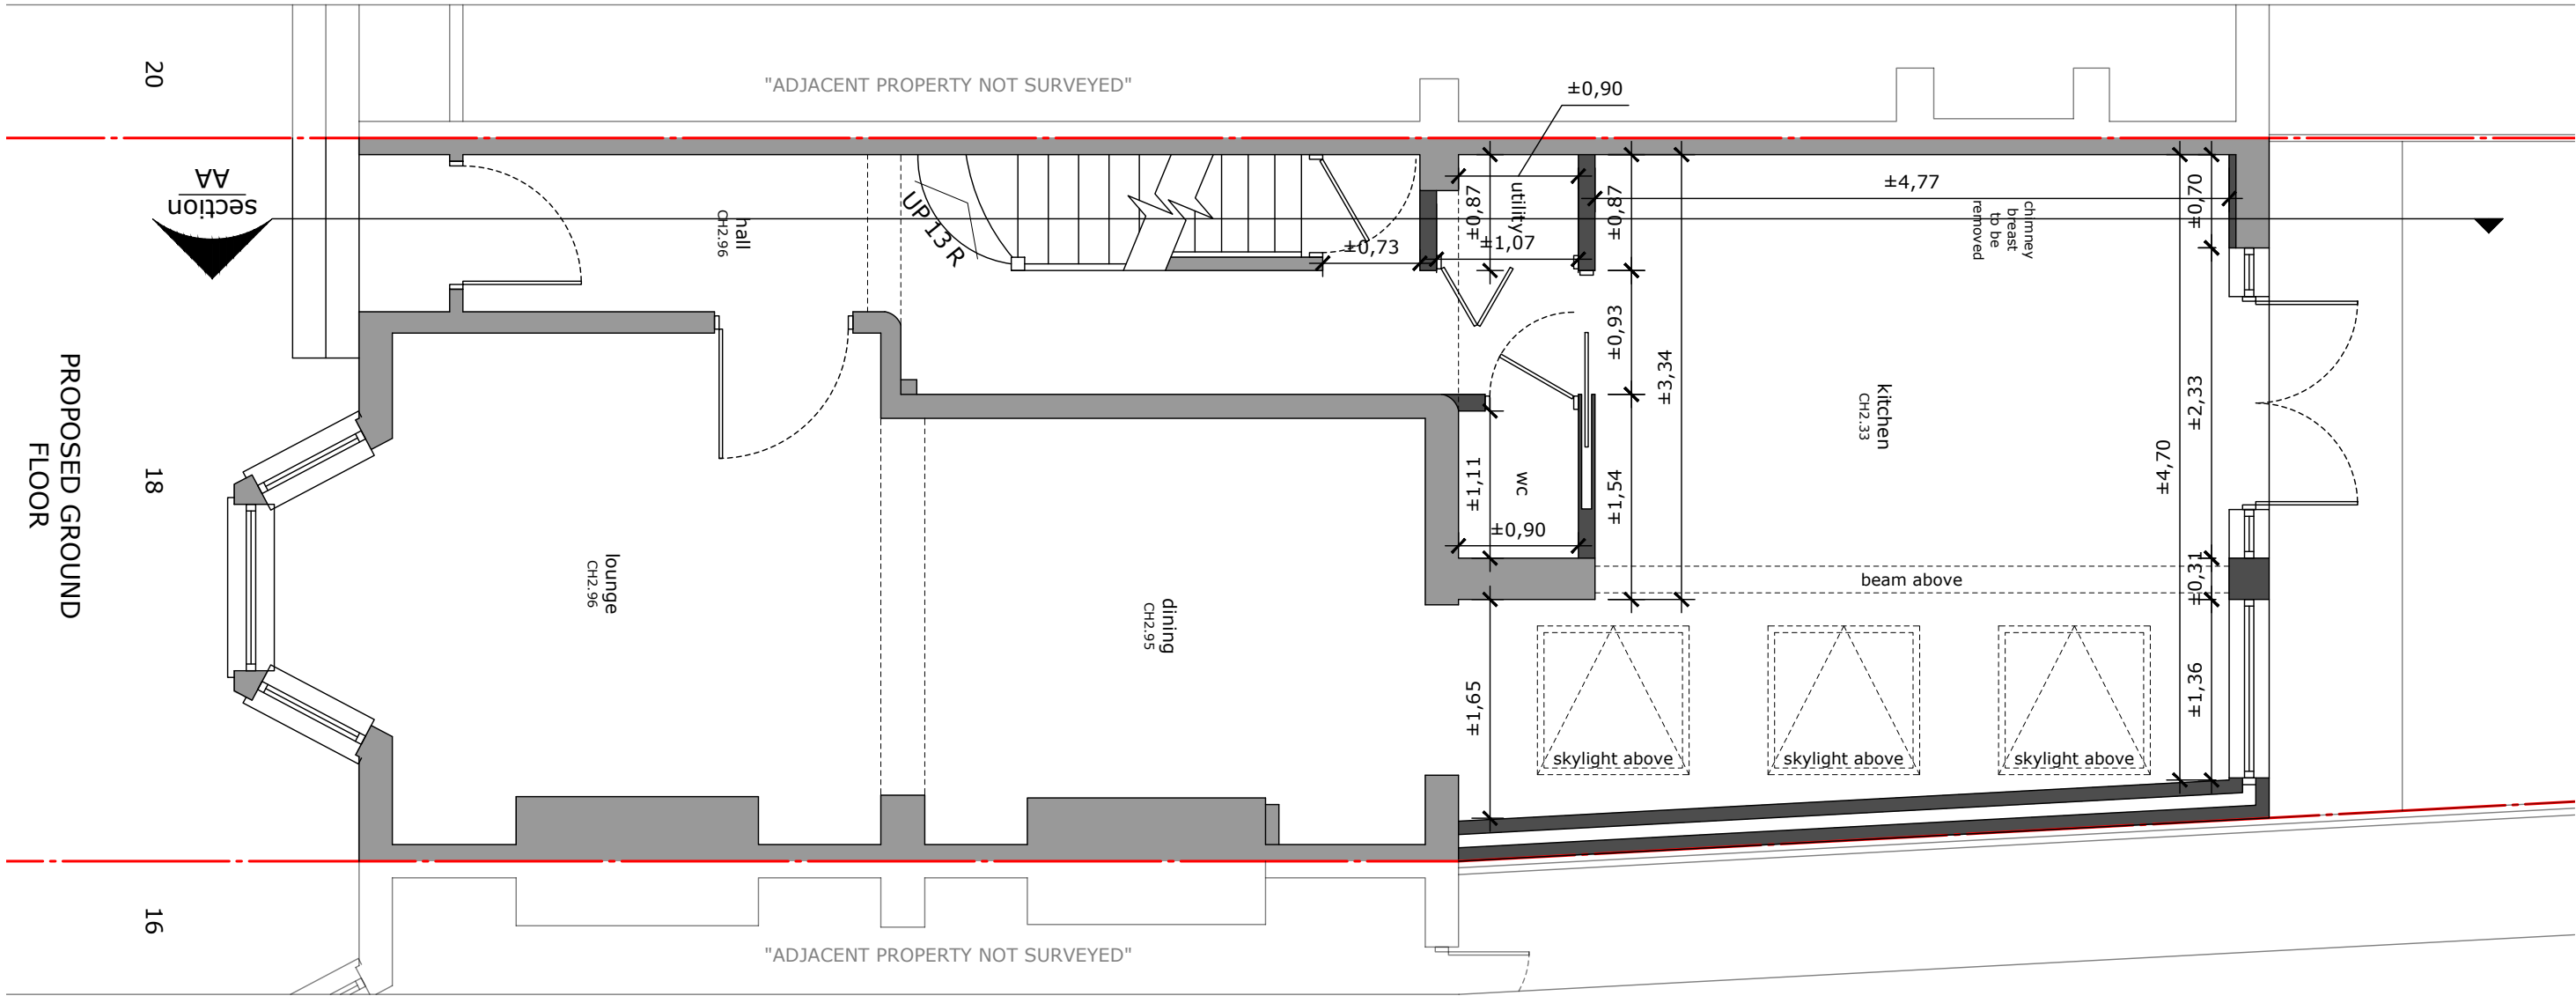

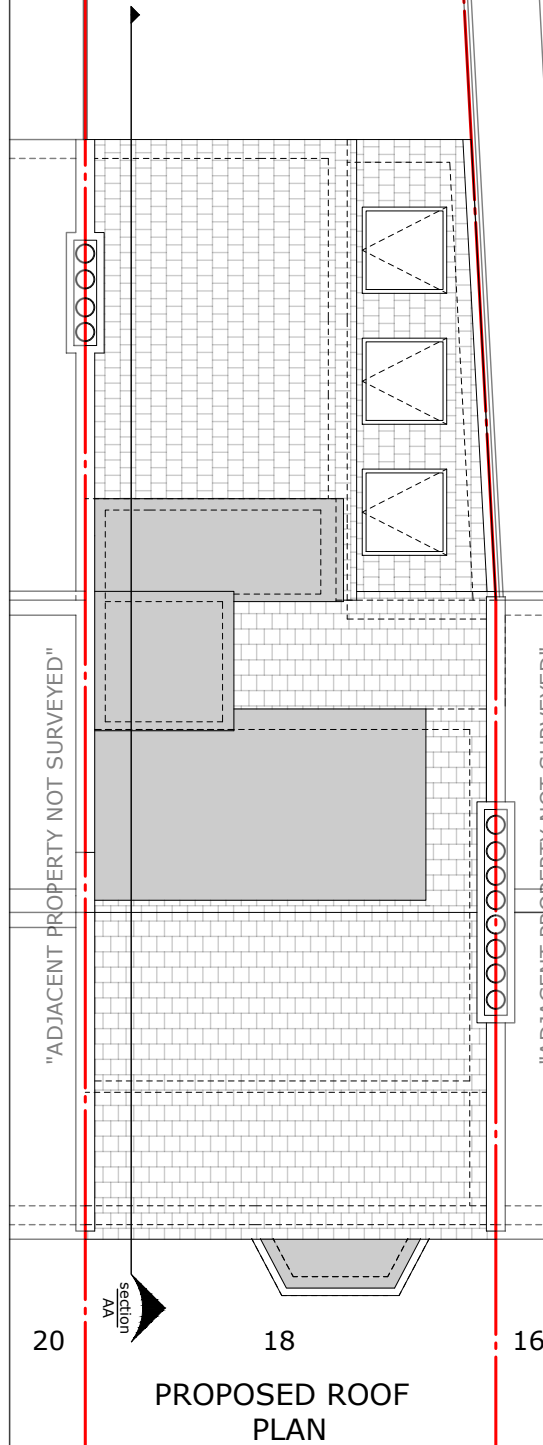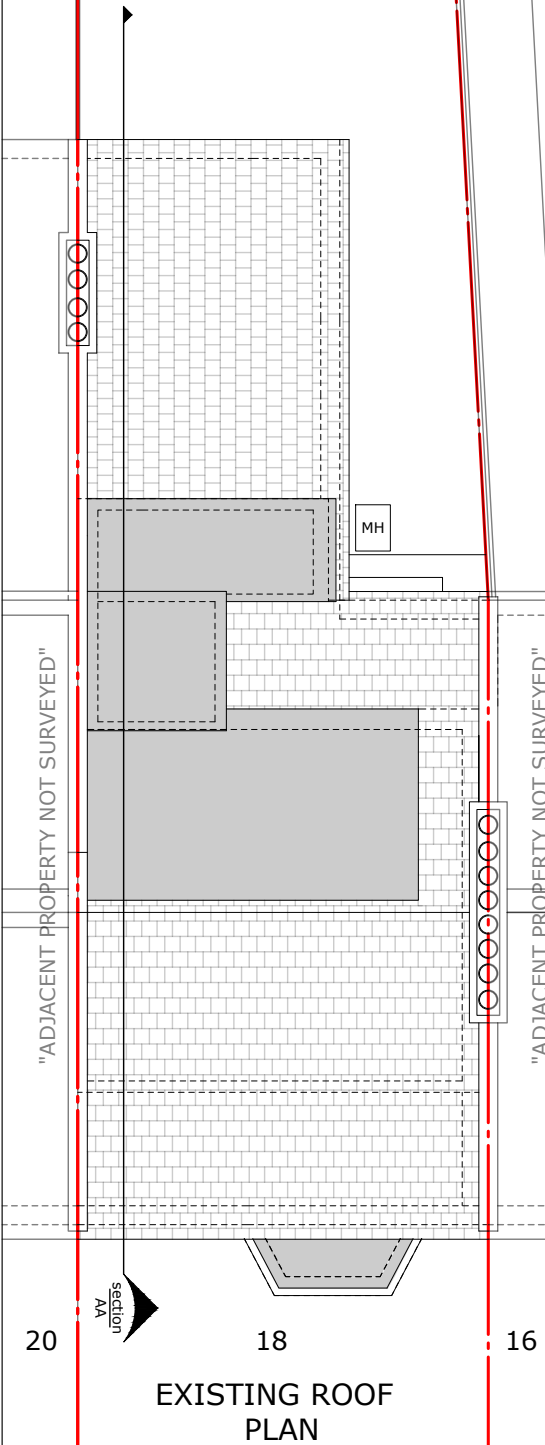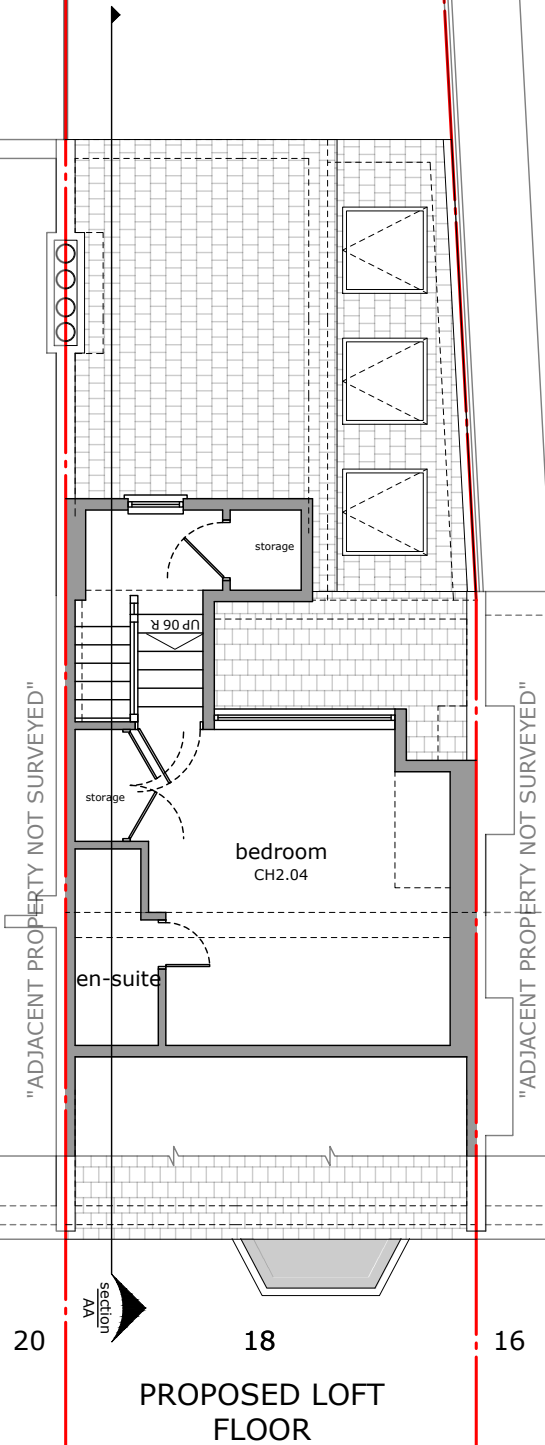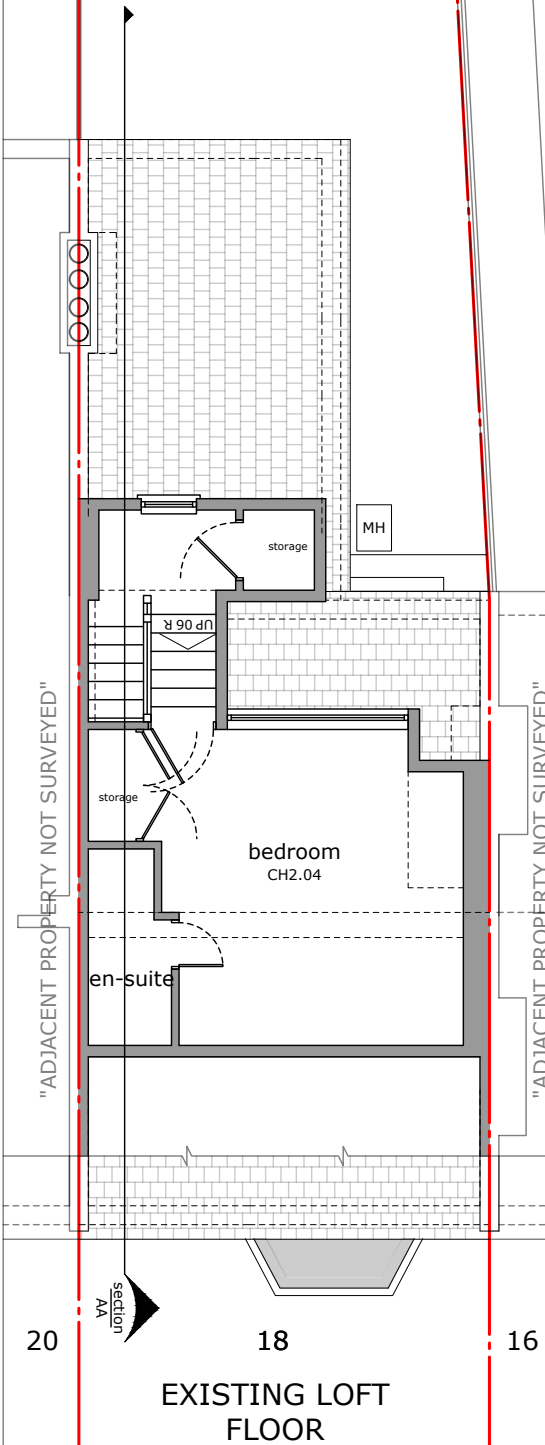




Drawing title: Elevations	Revision: ----	Scale 1:100 @ A3	Drawn by: DO	Job No: EW202400021	Job address: 18 Dickenson Road N8 9ET	Client: Ms Traynor
Drawing No: 05	Date: 11/03/2024		Phase: App	Council: Haringey	Job type: Ground extension	Consultant: SB






Drawing title: Side Elevations	Revision: ----	Scale 1:100 @ A3	Drawn by: DO	Job No: EW202400021	Job address: 18 Dickenson Road N8 9ET	Client: Ms Traynor
Drawing No: 06	Date: 11/03/2024	 0 1 2 3m	Phase: App	Council: Haringey	Job type: Ground extension	Consultant: SB

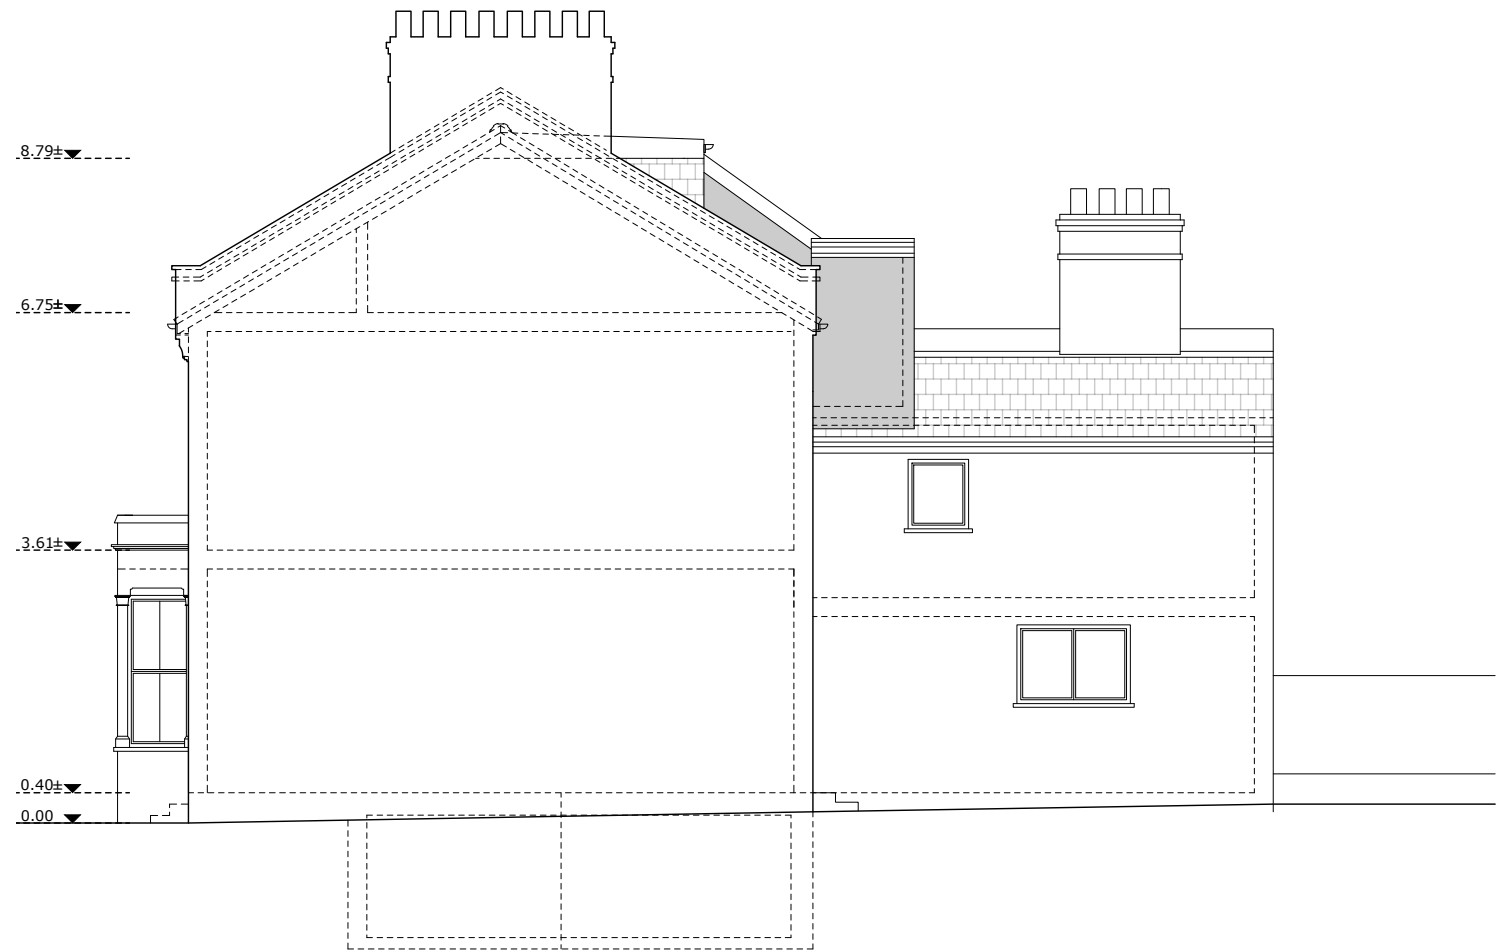


EXISTING SIDE ELEVATION

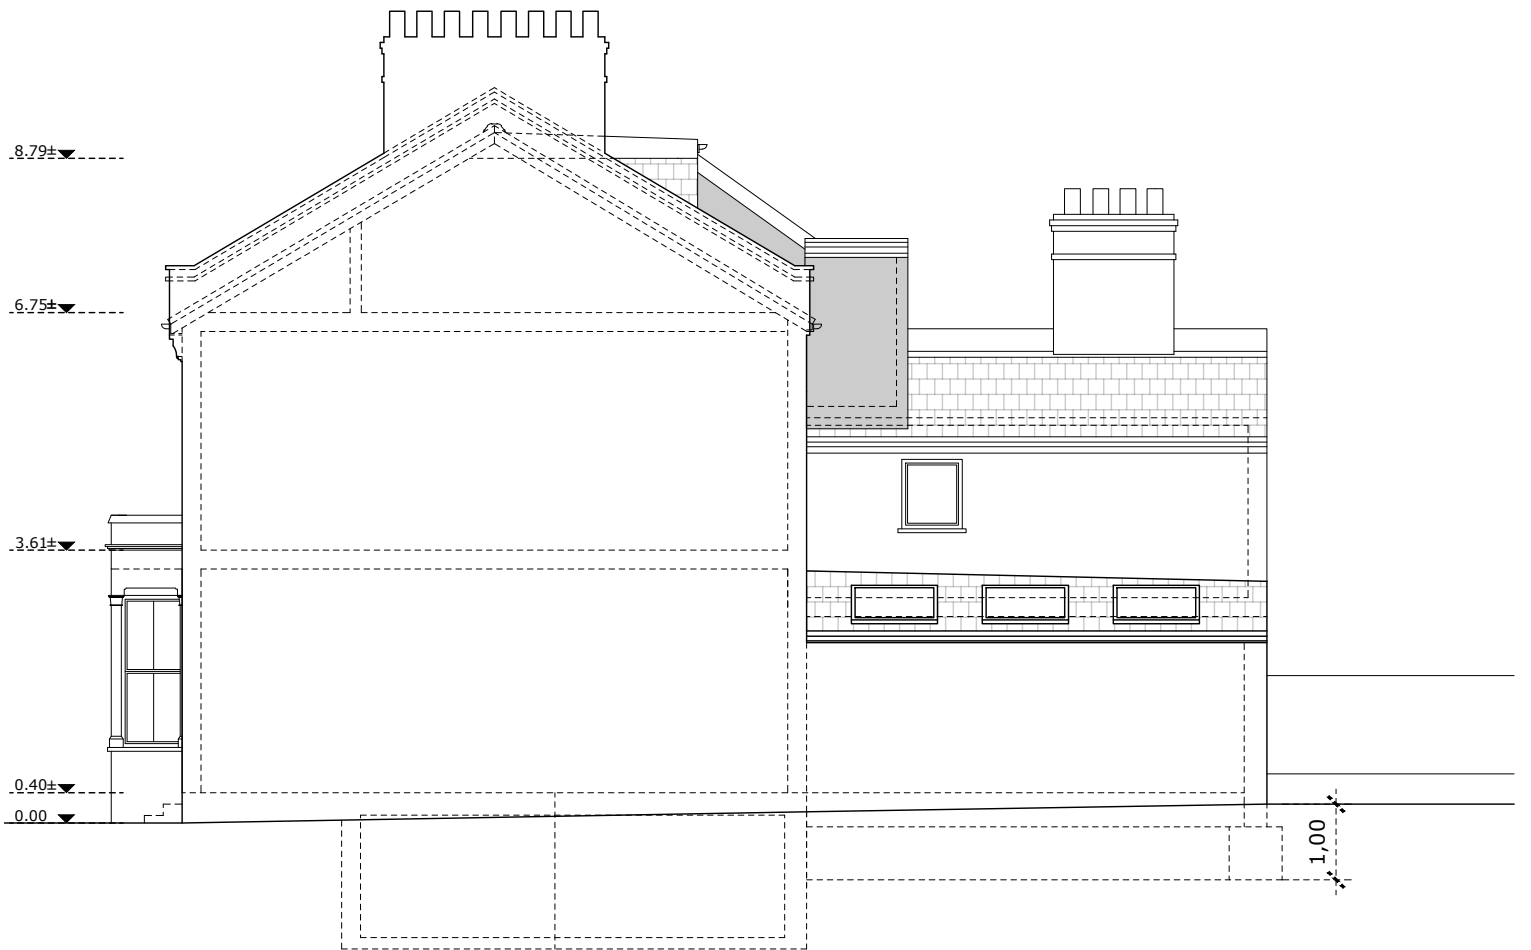


PROPOSED SIDE ELEVATION



Drawing title: Sections	Revision: ----	Scale 1:100 @ A3 	Drawn by: DO	Job No: EW202400021	Job address: 18 Dickenson Road N8 9ET	Client: Ms Traynor
Drawing No: 07	Date: 11/03/2024		Phase: App	Council: Haringey	Job type: Ground extension	Consultant: SB

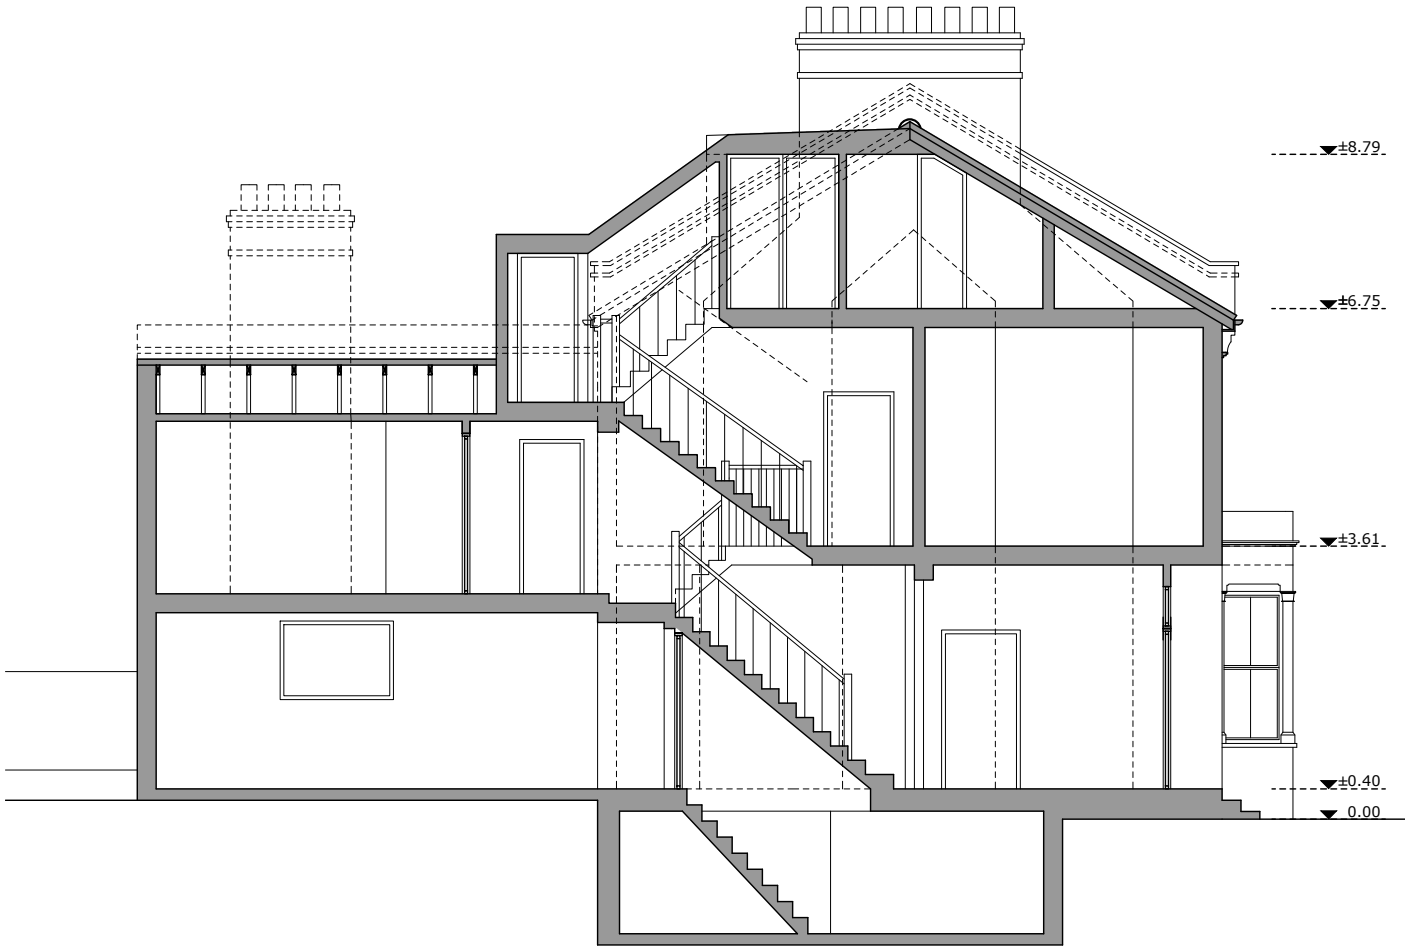

EXISTING
SECTION A-A

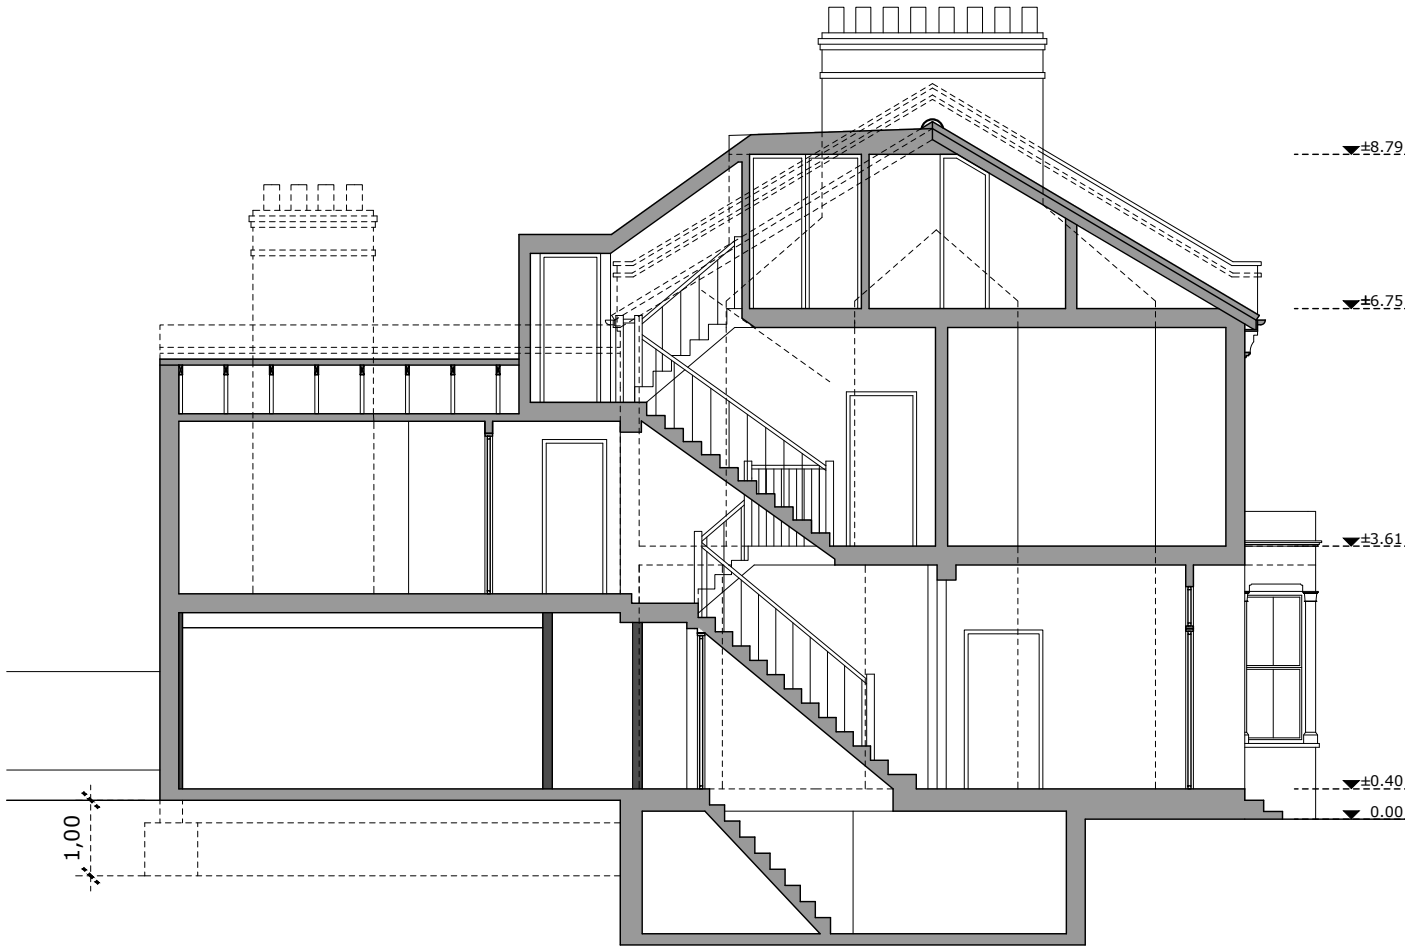

PROPOSED
SECTION A-A