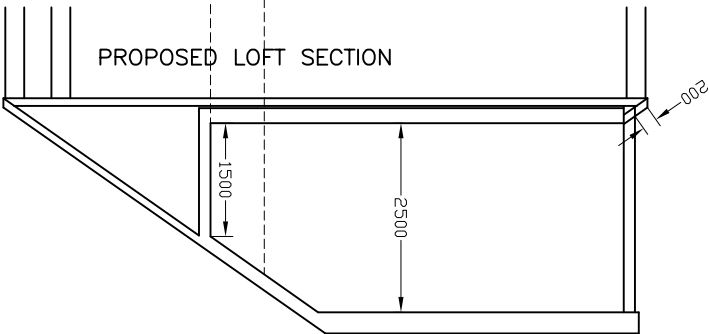
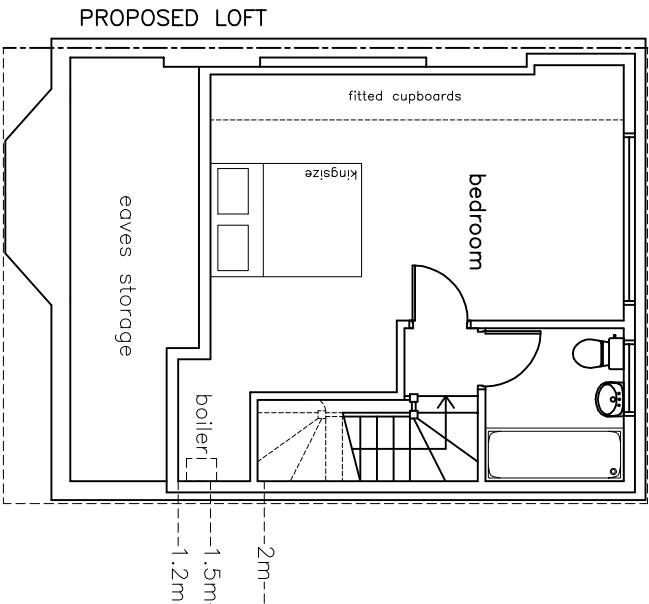
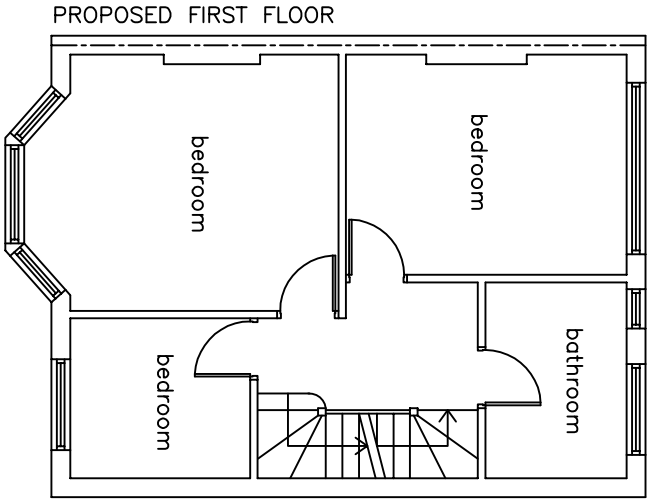
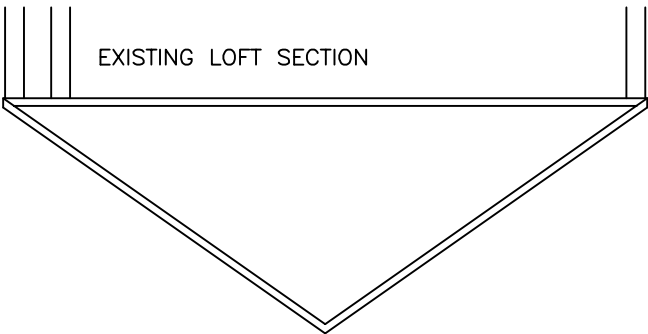
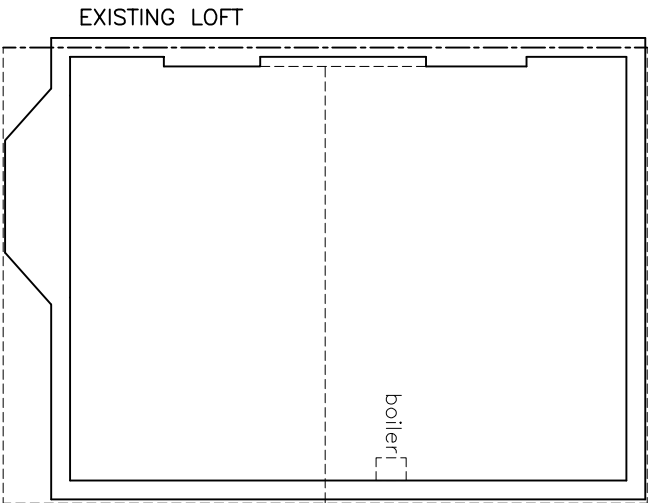
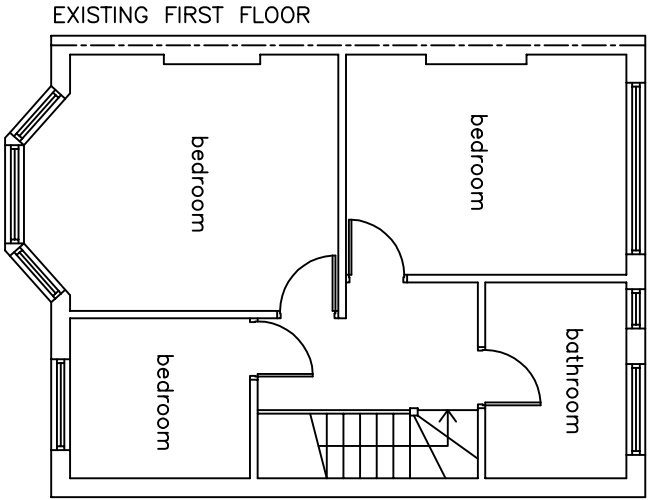


 www.ionicplans.co.uk T: 0845 124 9552		ADDRESS: 140 DOWNHILLS PARK ROAD, LONDON N17 6BP		DETAILS: REAR DORMER LOFT CONVERSION	
SCALE: 1:100	DATE: FEB 2024			SIZE: A3	DRAWING NO.: 140/01