


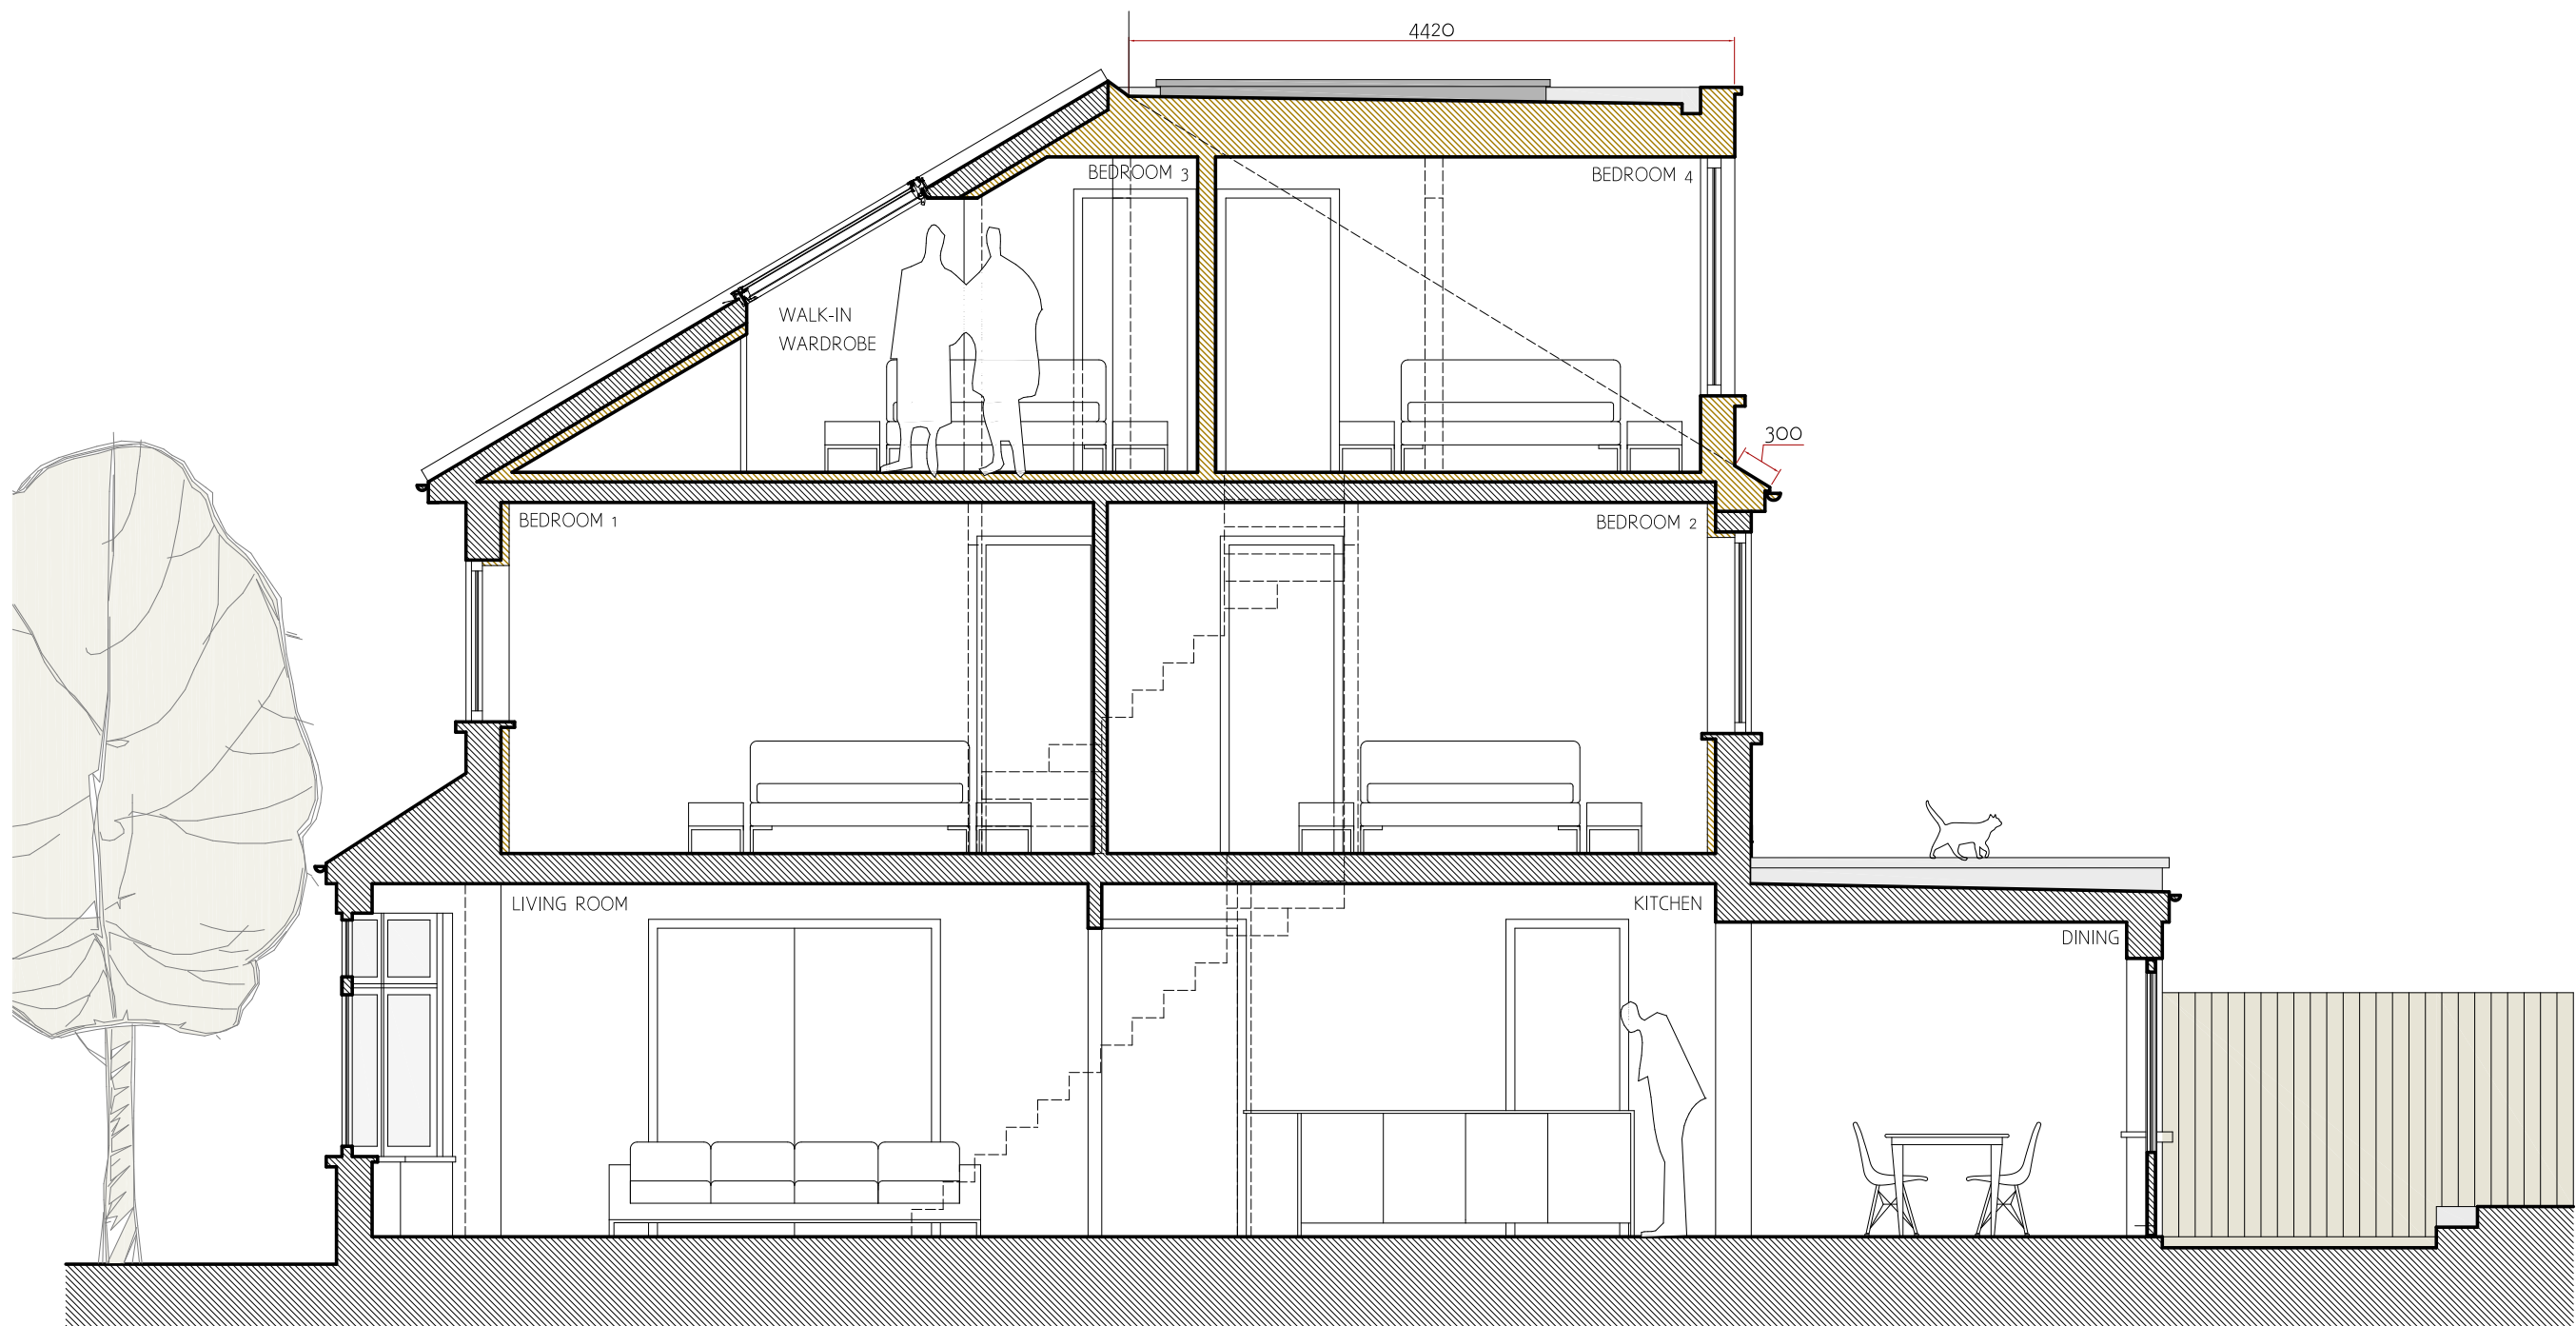

BURSTON ARCHITECTS

STUDIOS 518
394 Muswell Hill Broadway
London, N10 1DJ
Phone (020) 8365 2202
info@burstonarchitects.co.uk

PROJECT:
Loft Conversion
to 12 Elmfield Ave,
London N8 8QG

SECTION AA **PROPOSED**

SCALE 1:50 | A3
FEBRUARY 2024

2400.060

