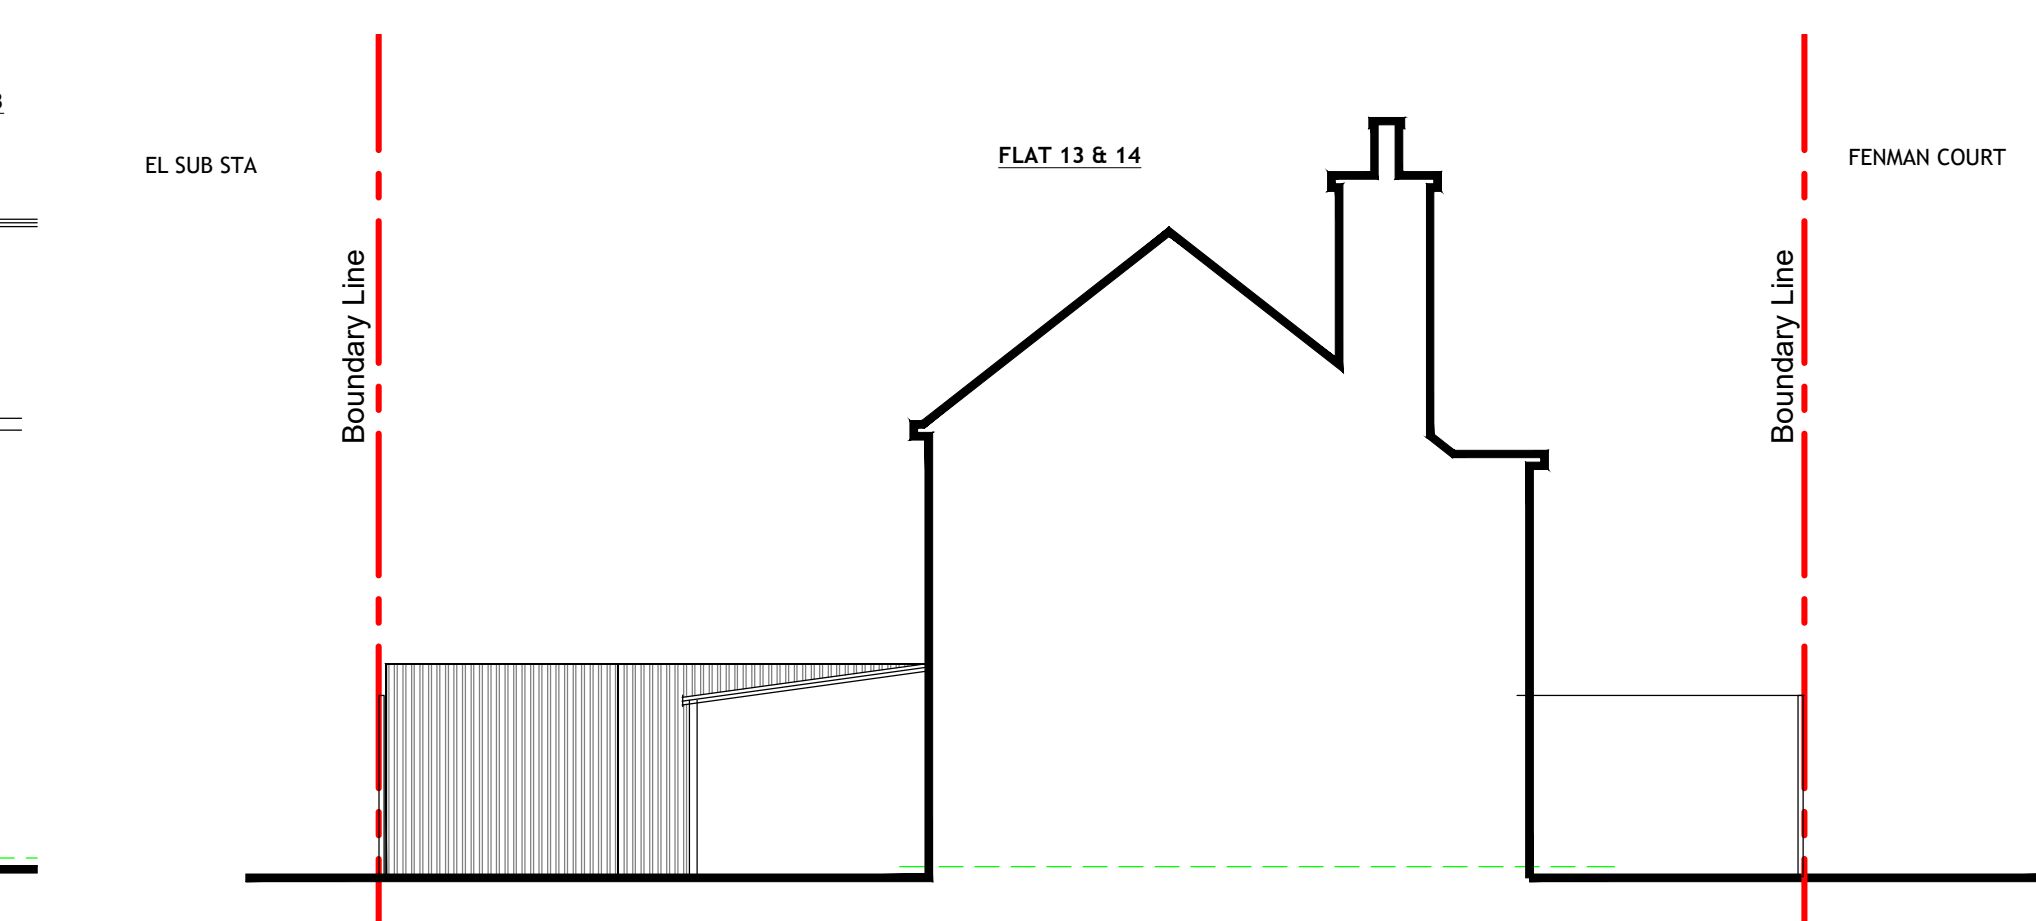
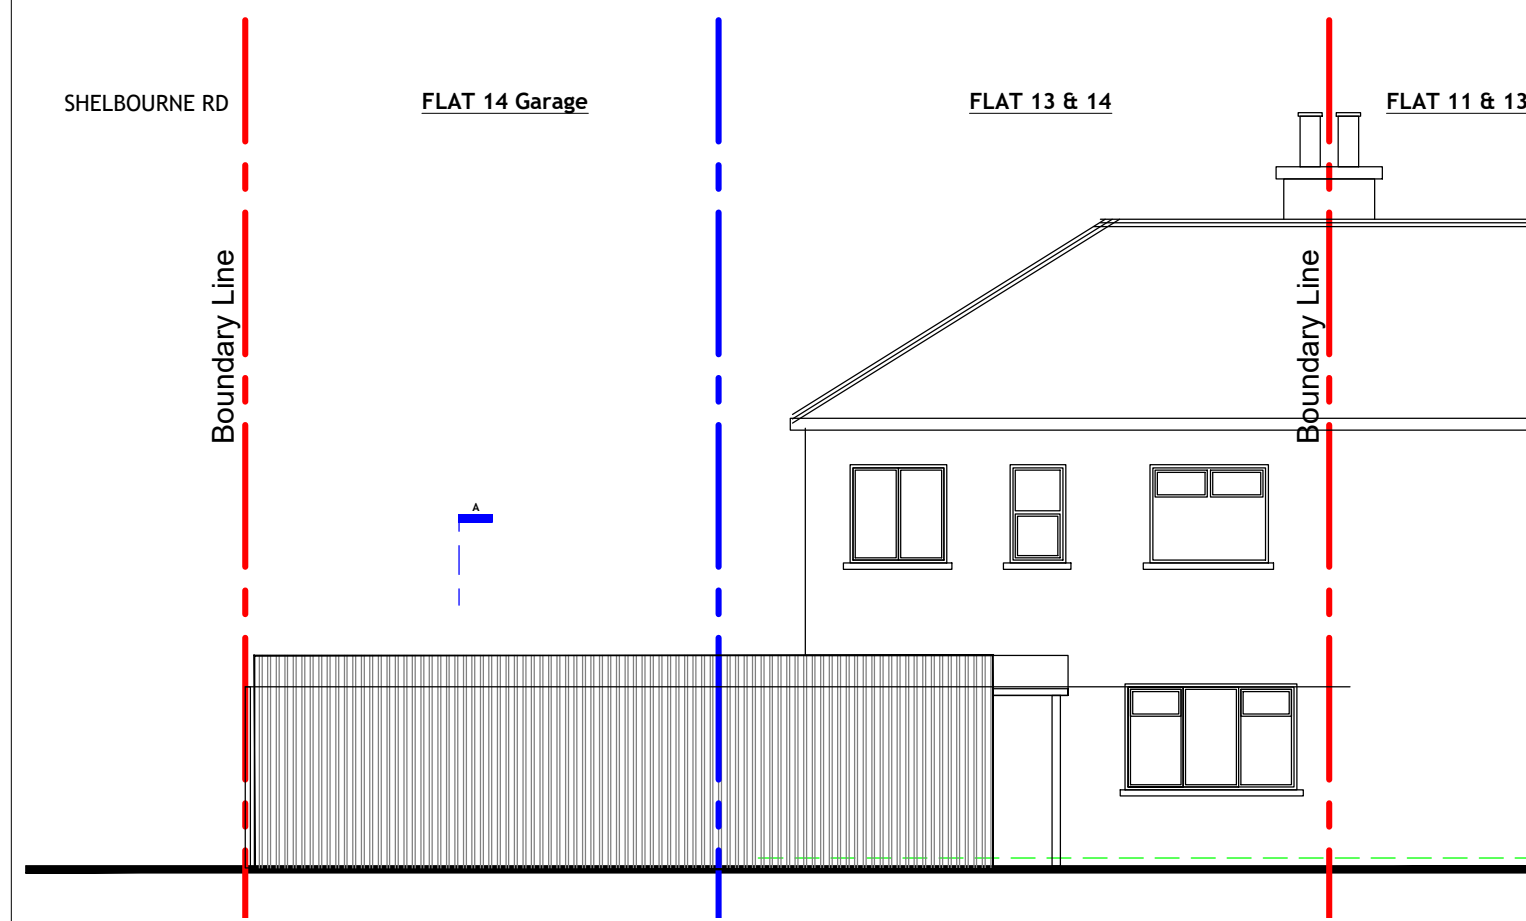
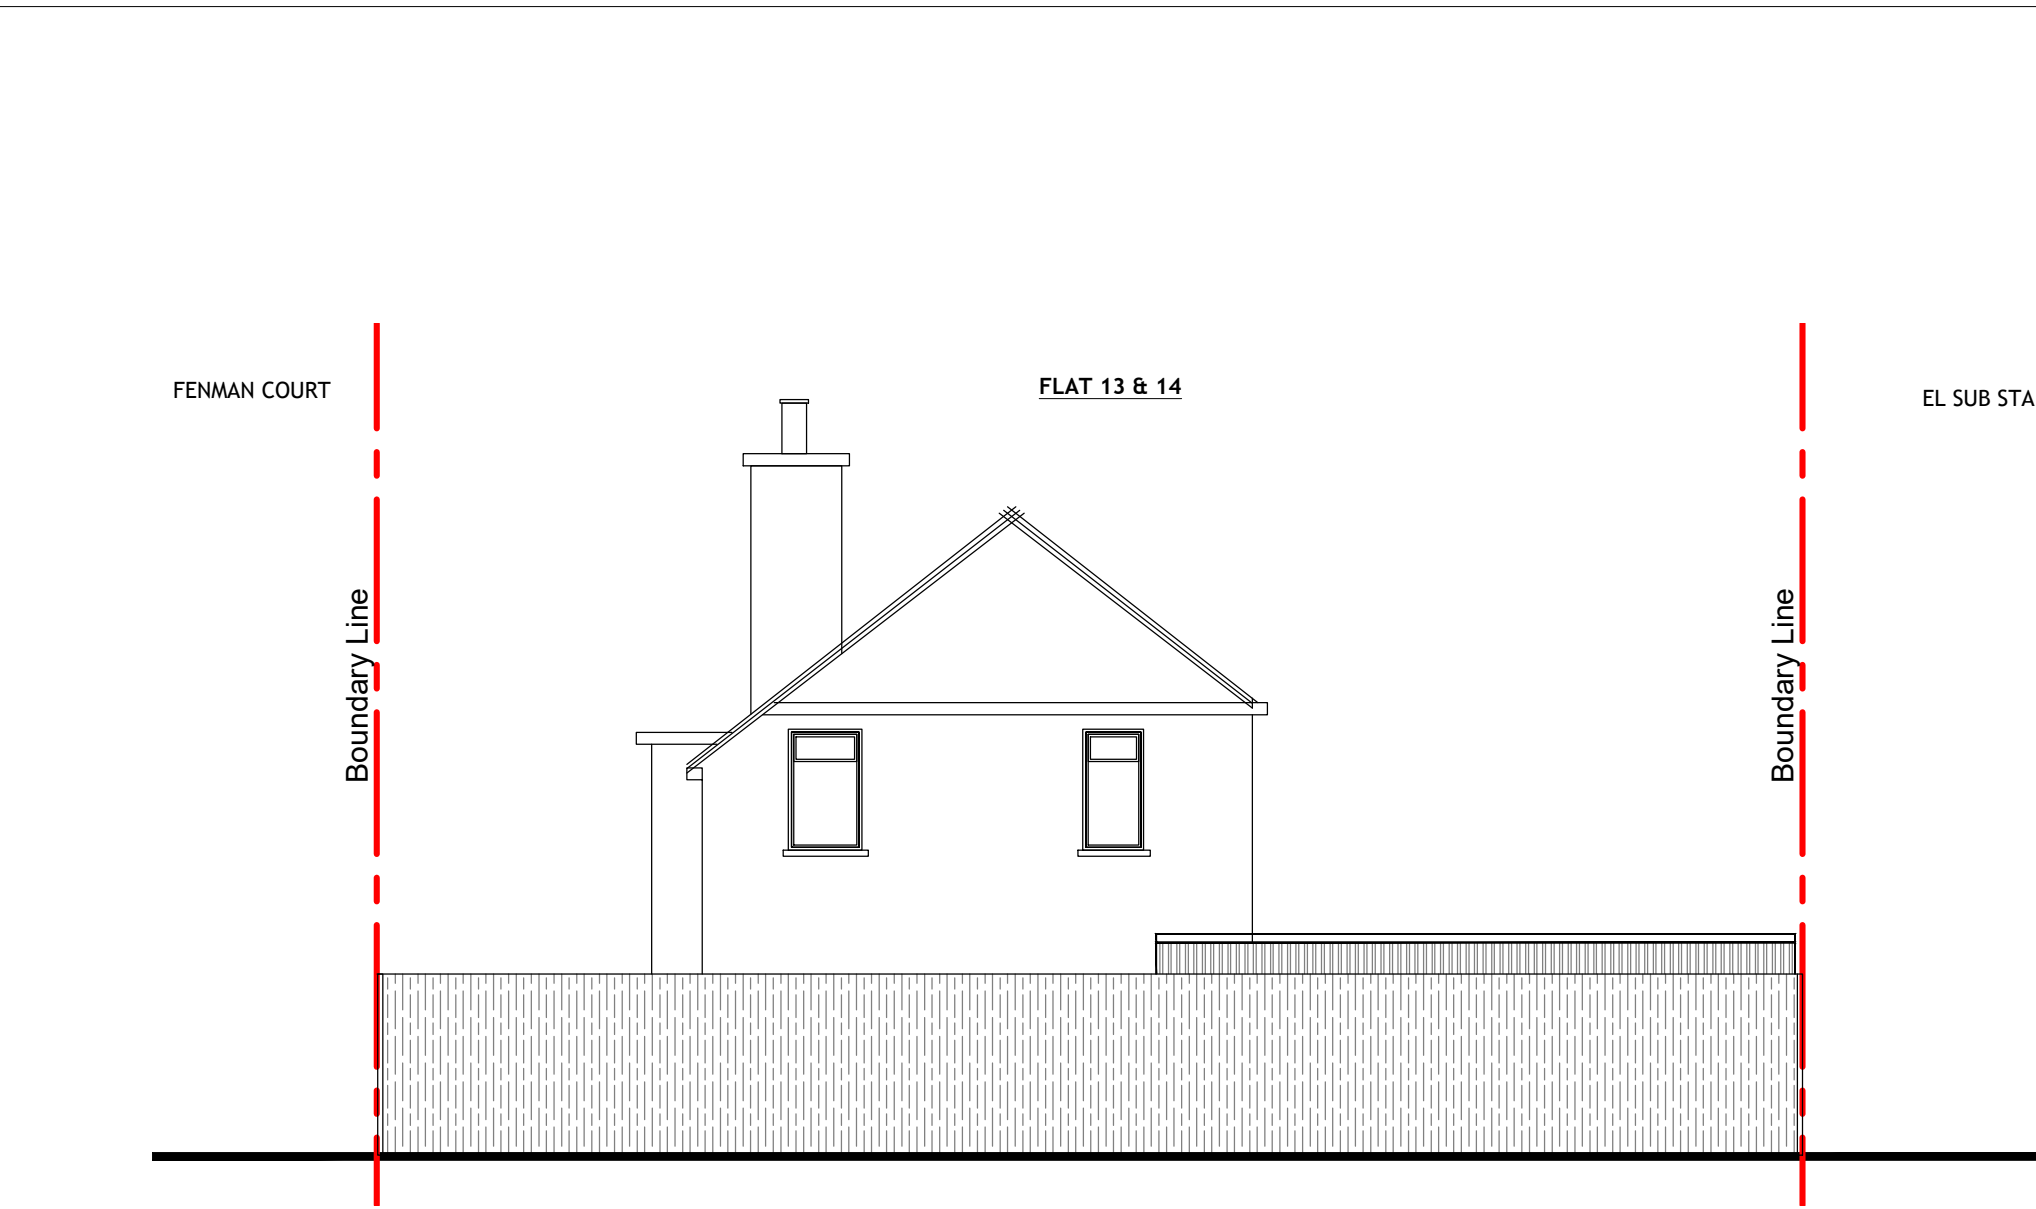
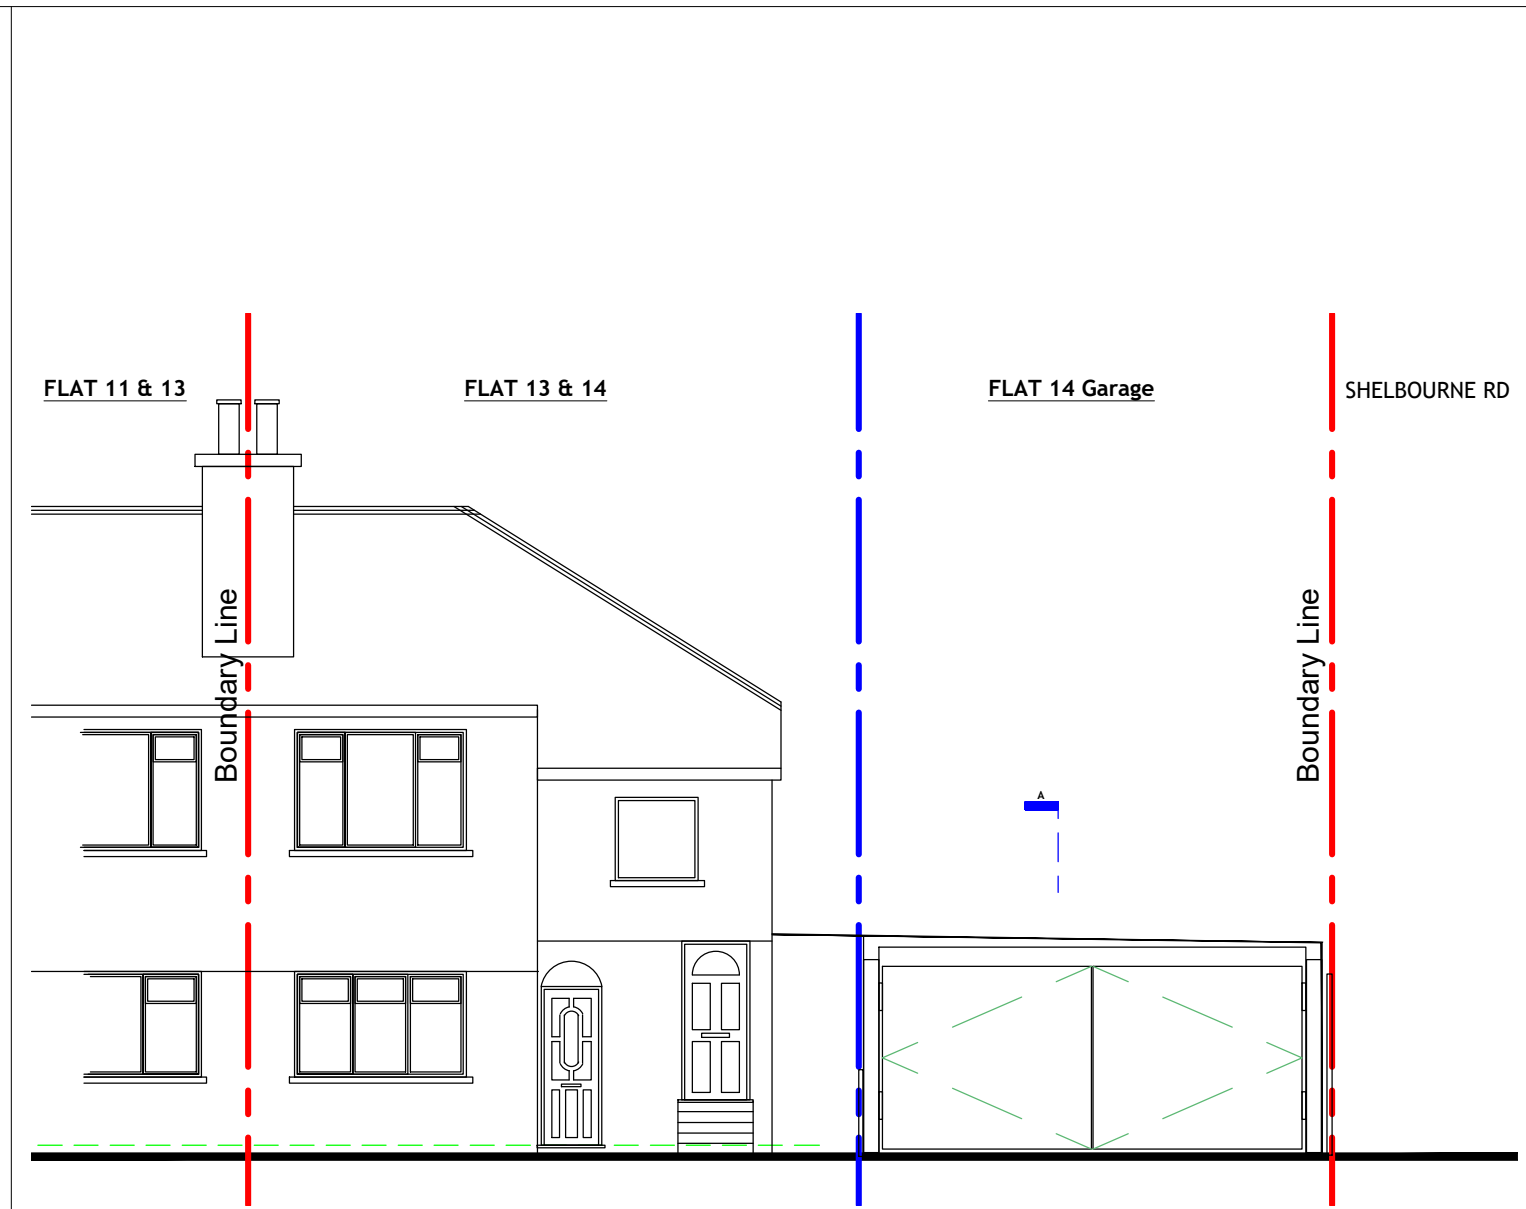
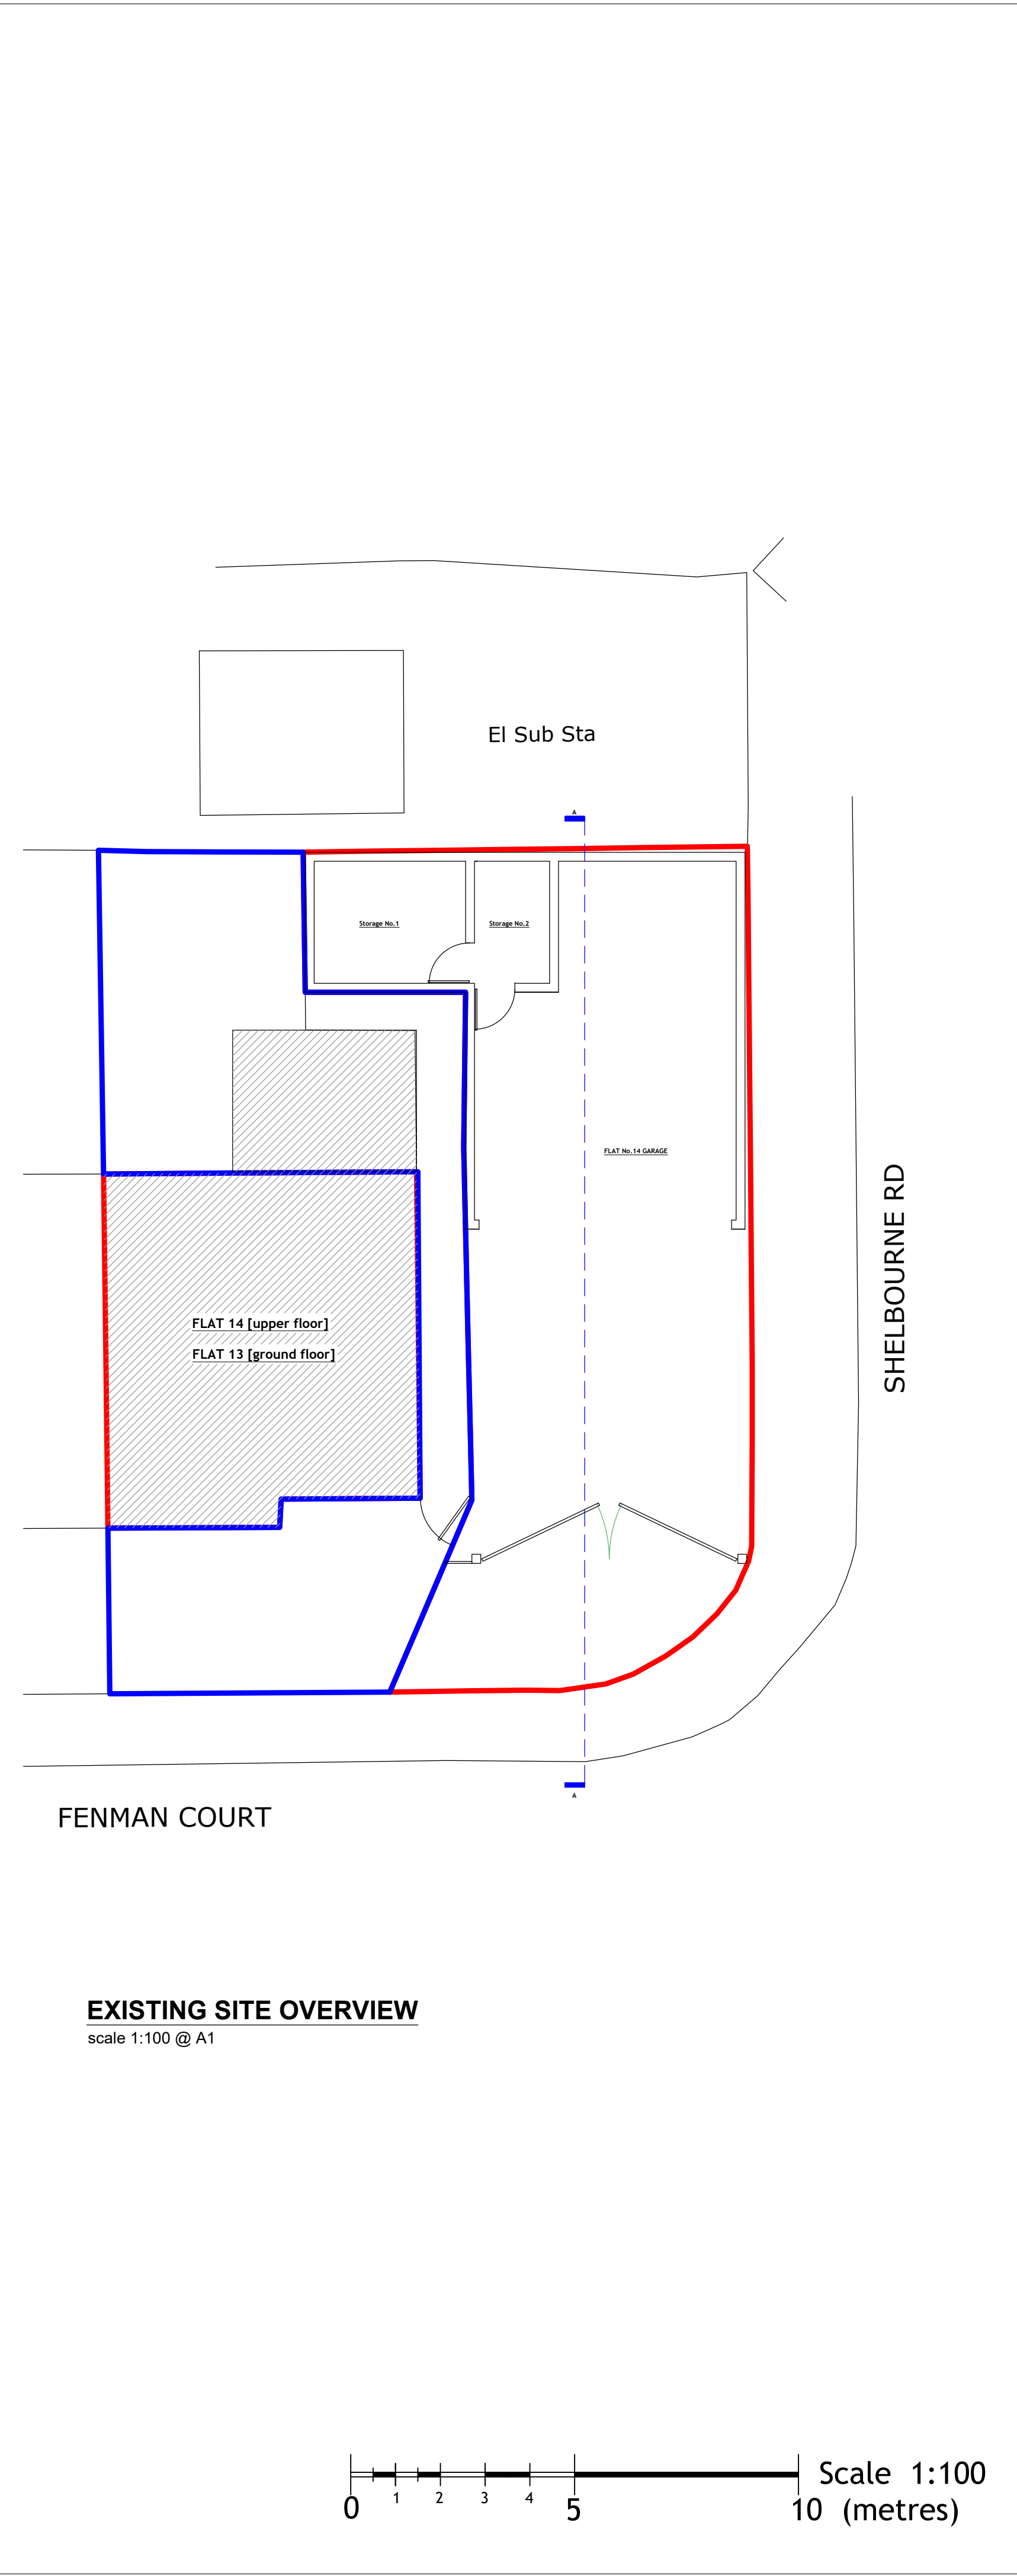


SC Shaw Designs Ltd
creating beautiful spaces

W: www.scsshawdesigns.co.uk
E: info@scshawdesigns.co.uk | M: 079 8382 2179

Axis:

General Notes:

ALL LEVELS, ANGLES AND DIMENSIONS TO BE CHECKED ON SITE PRIOR TO COMMENCEMENT OF WORKS.

THIS DRAWING IS TO BE READ IN CONJUNCTION WITH ALL RELEVANT STRUCTURAL ENGINEERS AND MECHANICAL AND ELECTRICAL ENGINEERS DRAWINGS, DETAILS AND SPECIFICATIONS.

Date	Issue	Revision	Initial

Status:

FULL PLANNING

Client:

Baris Cilke

Project:

Proposed single storey garage and dropped kerb

Site Address:

Flat 14 Fenman Court,
Shelbourne Road,
Tottenham, N17 0JY

Sheet Title:

- Existing Elevations
- Existing Layouts
- Existing Section

Scale:	Date:	Drawn:	Checked:
As Shown @ A1	Mar 2024	SCS	SCS

Drawing Ref.

SCSD0257_404

Sheet No.

A-01

Revision No.:

© THIS DRAWING IS A COPYRIGHT OF SC SHAW DESIGNS LTD.
© CROWN COPYRIGHT 2024. ALL RIGHTS RESERVED.
LICENCE NUMBER 0100031673