


Rev.	Description	Date
0	First issue.	23.03.18
A	Post pre-app revisions.	12.10.18
B	Issue for Planning.	10.04.19
C	Updated Planning drawings	02.07.19
D	Planning drawings revised	26.07.19
E	Non-Material Amendment	25.05.22
F	New Build Submission	07.02.23
G	Reduction in roof height and eaves level to address Planning comments	05.02.24

Rev.	Description	Date

Rev.	Description	Date

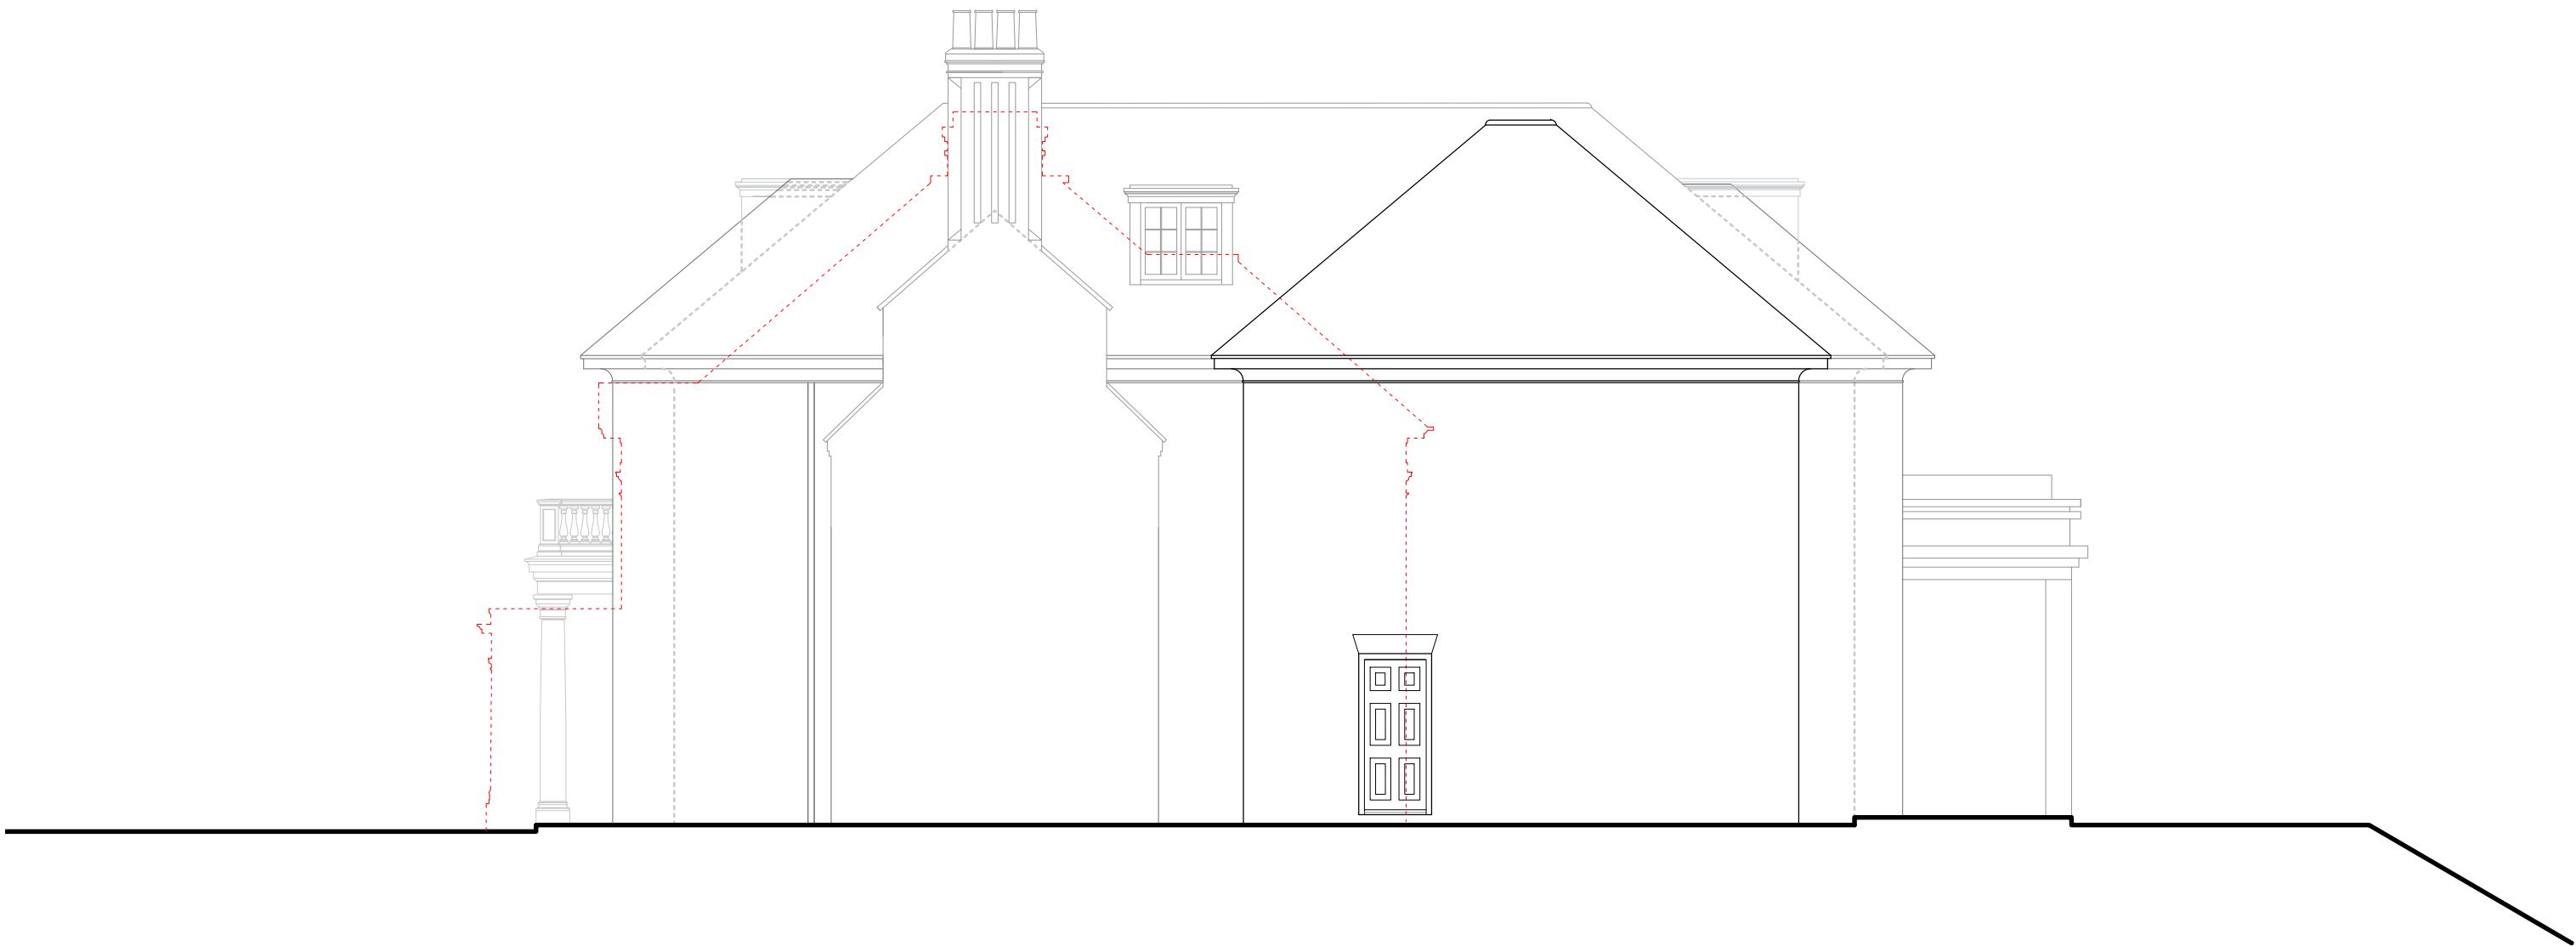