



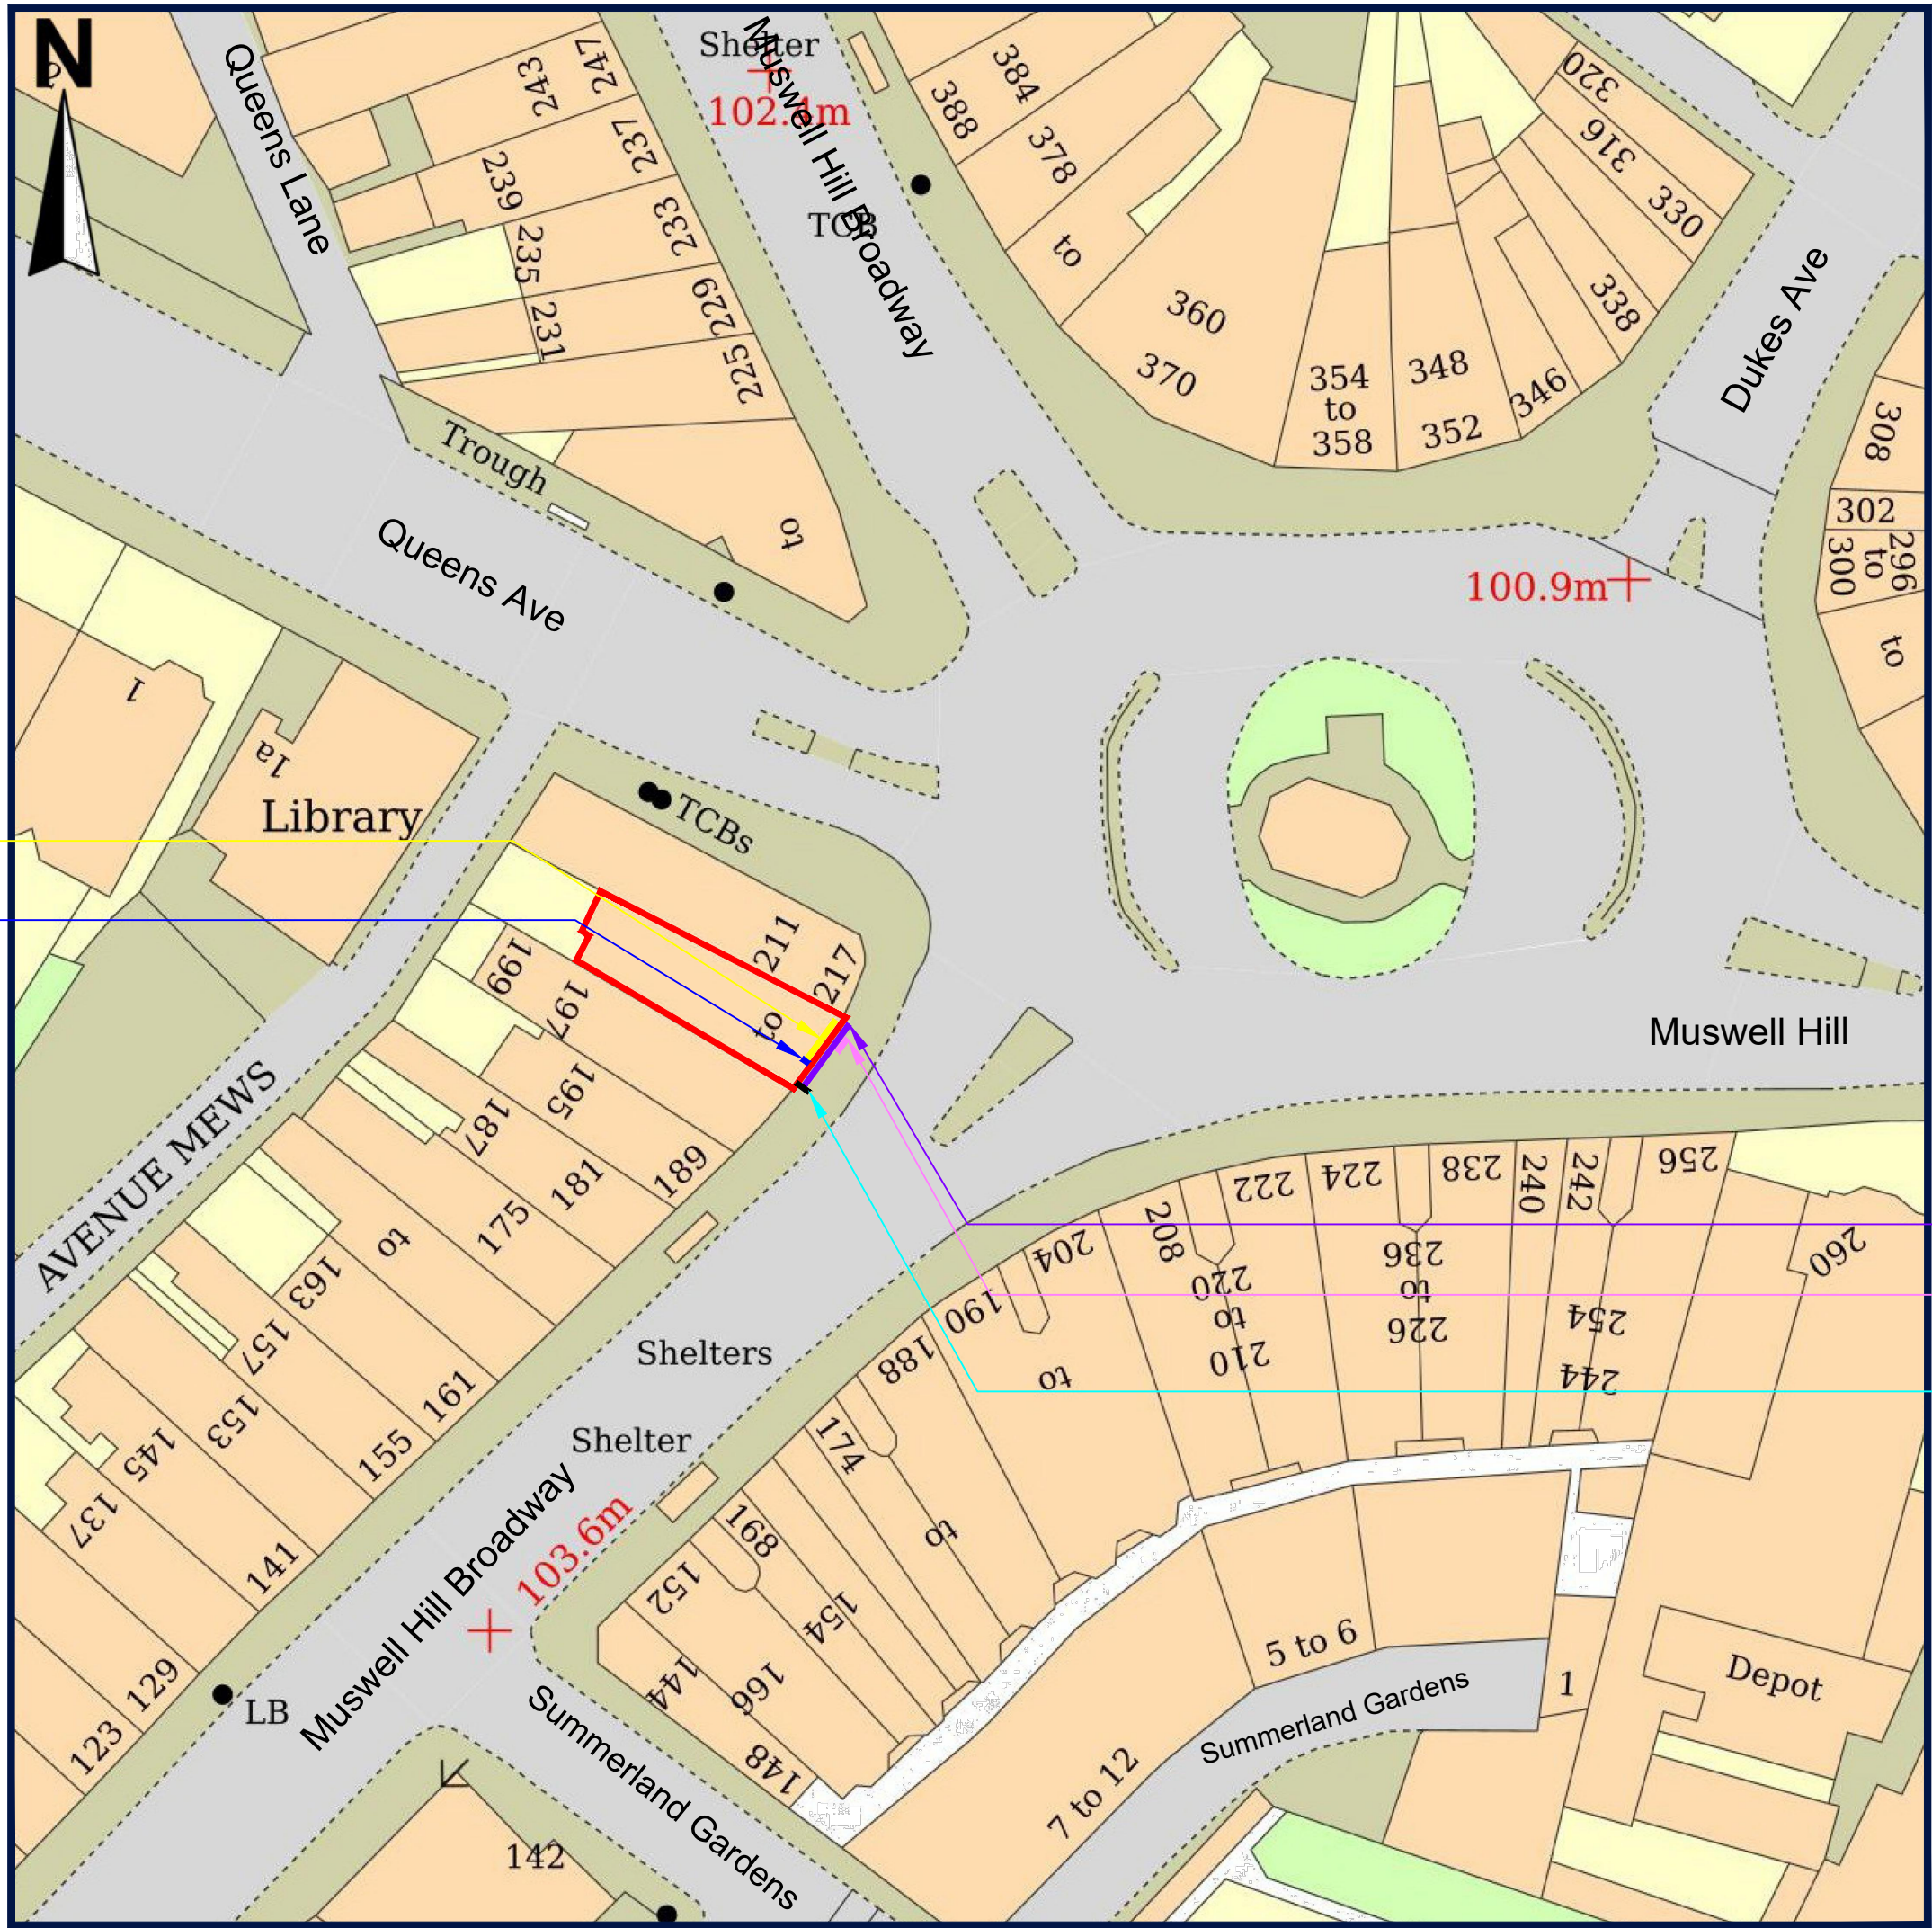

Privacy Manifestations
Statutory Signage


Fascia Sign
ATM Surround
Projecting Sign

BLOCK PLAN - 1:500 @ A1

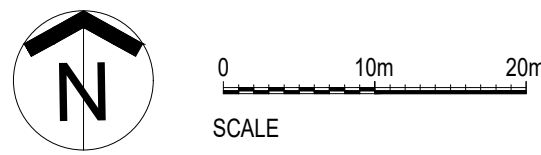


SIGNAGE KEY:

- Fascia Sign
- Projecting Sign
- Statutory Signage
- ATM Surround
- Safety Manifestations

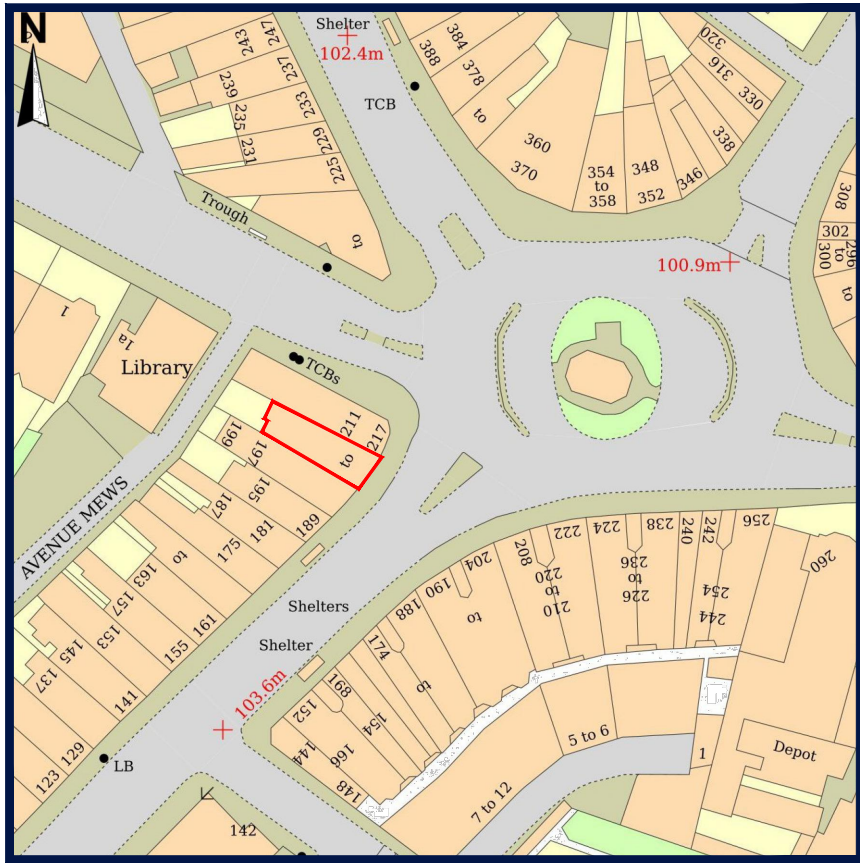

LOCATION PLAN - 1:1250 @ A1

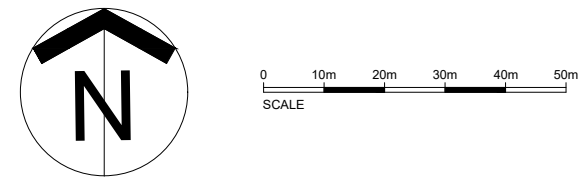

© This drawing remains the Copyright of Four Architecture and Design and may not be reproduced in whole or in any part without prior written permission.
NOTE:
All proprietary goods and materials are to be fitted in accordance with manufacturer's instructions. Codes of Practice and British Standards. All dimensions to be verified by the Contractor on site. Do not scale drawings, work to figured dimensions only.
ALL REFERENCES SHOULD BE READ IN CONJUNCTION WITH THE MOST CURRENT NATIONWIDE DESIGN GUIDES.



MUSWELL HILL (0236)
Brand Update

REVISIONS		LETTER DESCRIPTION		DATE	
BRANCH NAME & PREFIX: MUSWELL HILL 203 Muswell Hill Broadway		DRAWING TYPE: LOCATION AND BLOCK PLAN			
SCALE @ A1:	SCALE @ A3:	DATE DRAWN: 12.03.2024	STATUS:	PROPERTY LOCATION CODE:	DRAWING REF NO:
DRAWN BY: CG	CHECKED BY & DATE: JNA	JOB REF:	PL	MU01	PL.00.