


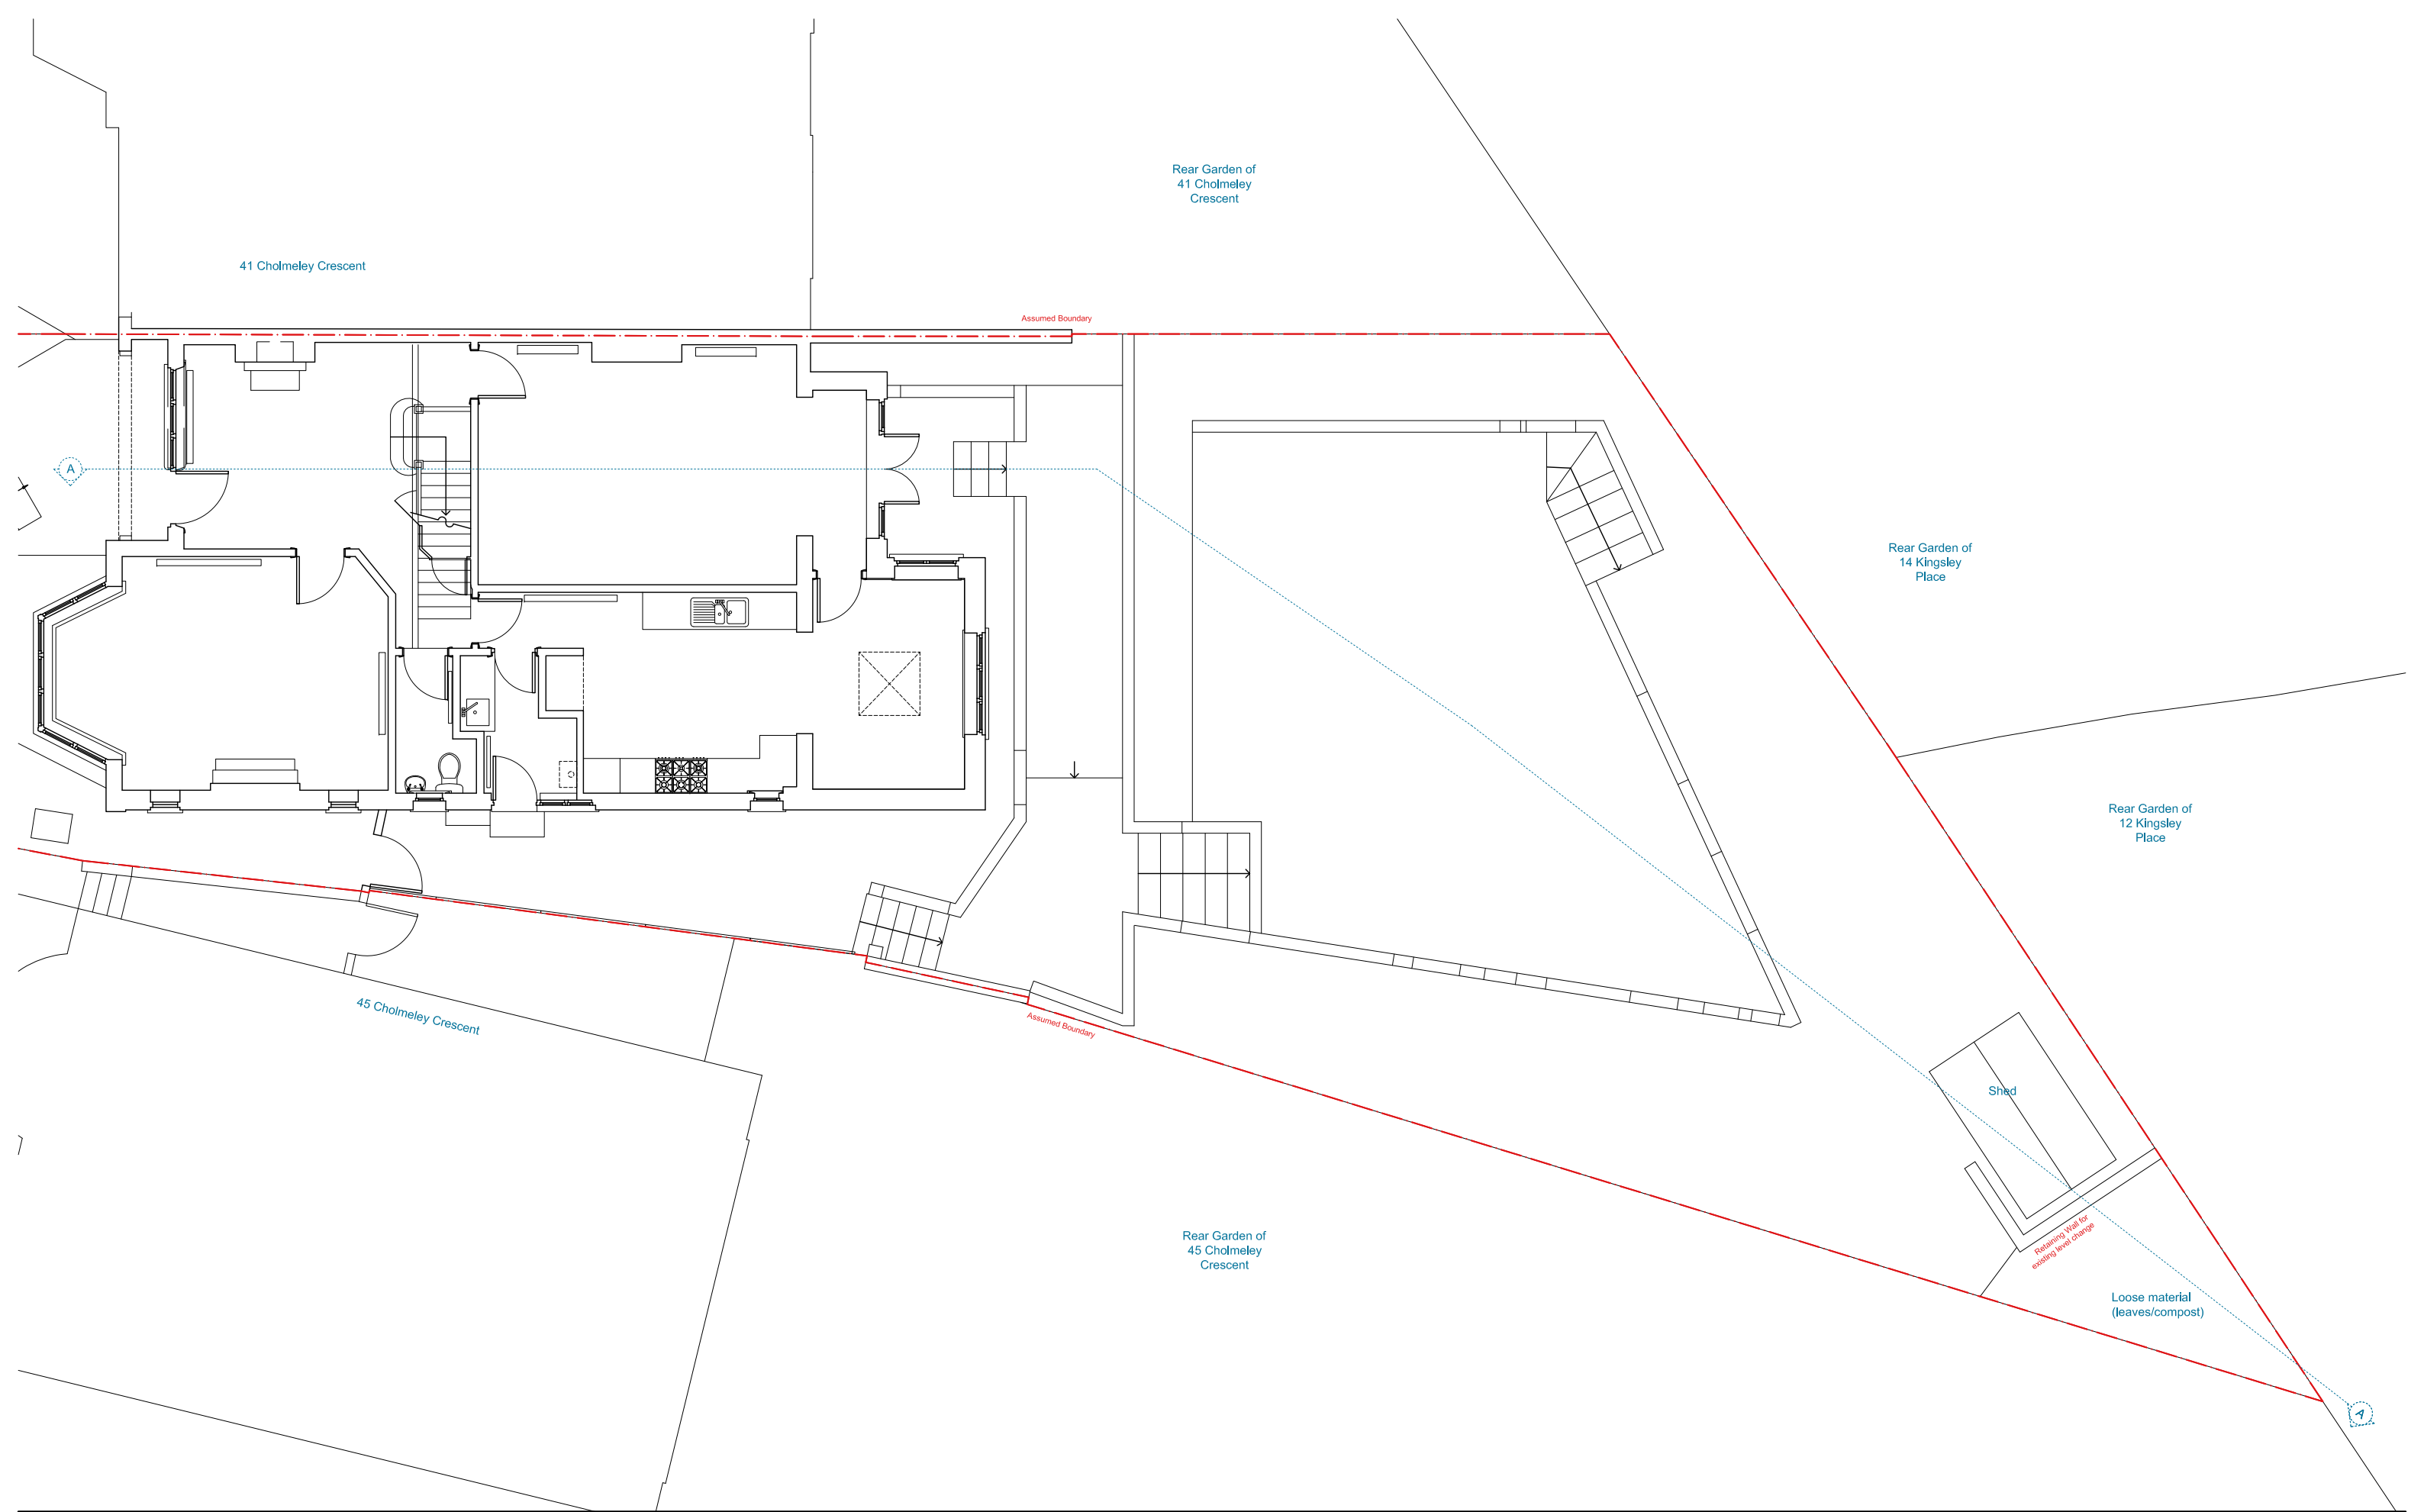
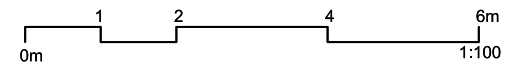








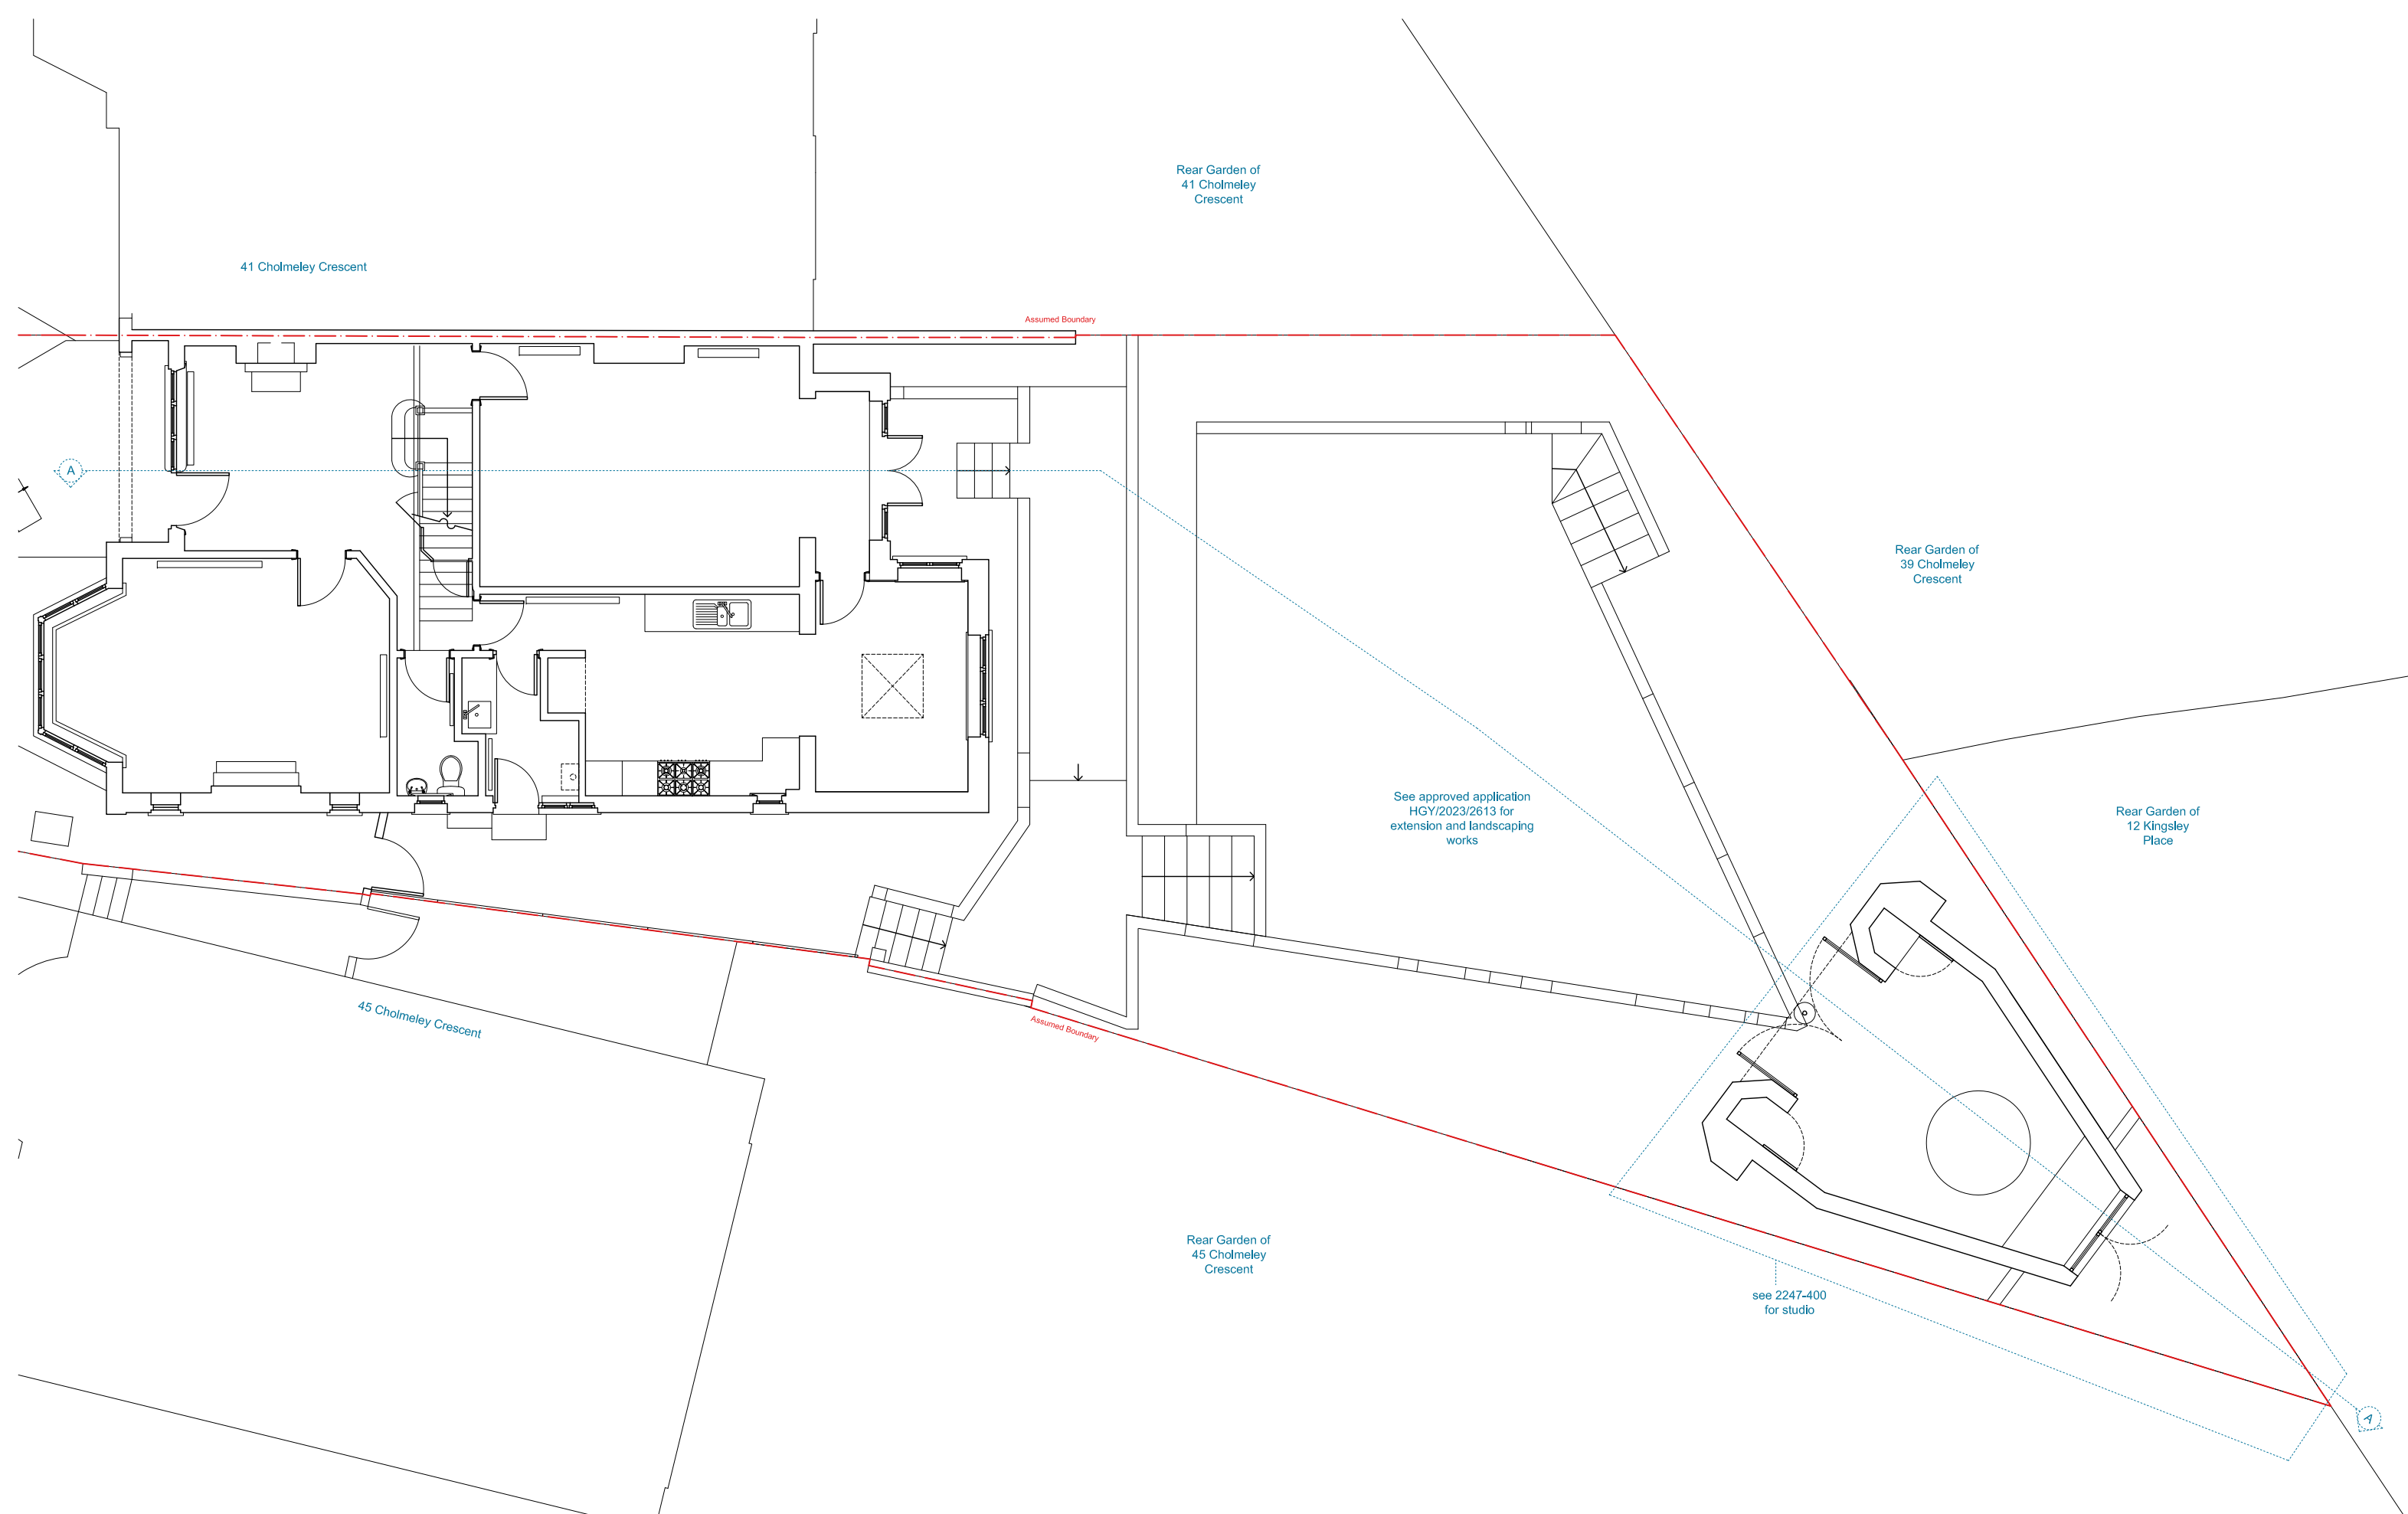


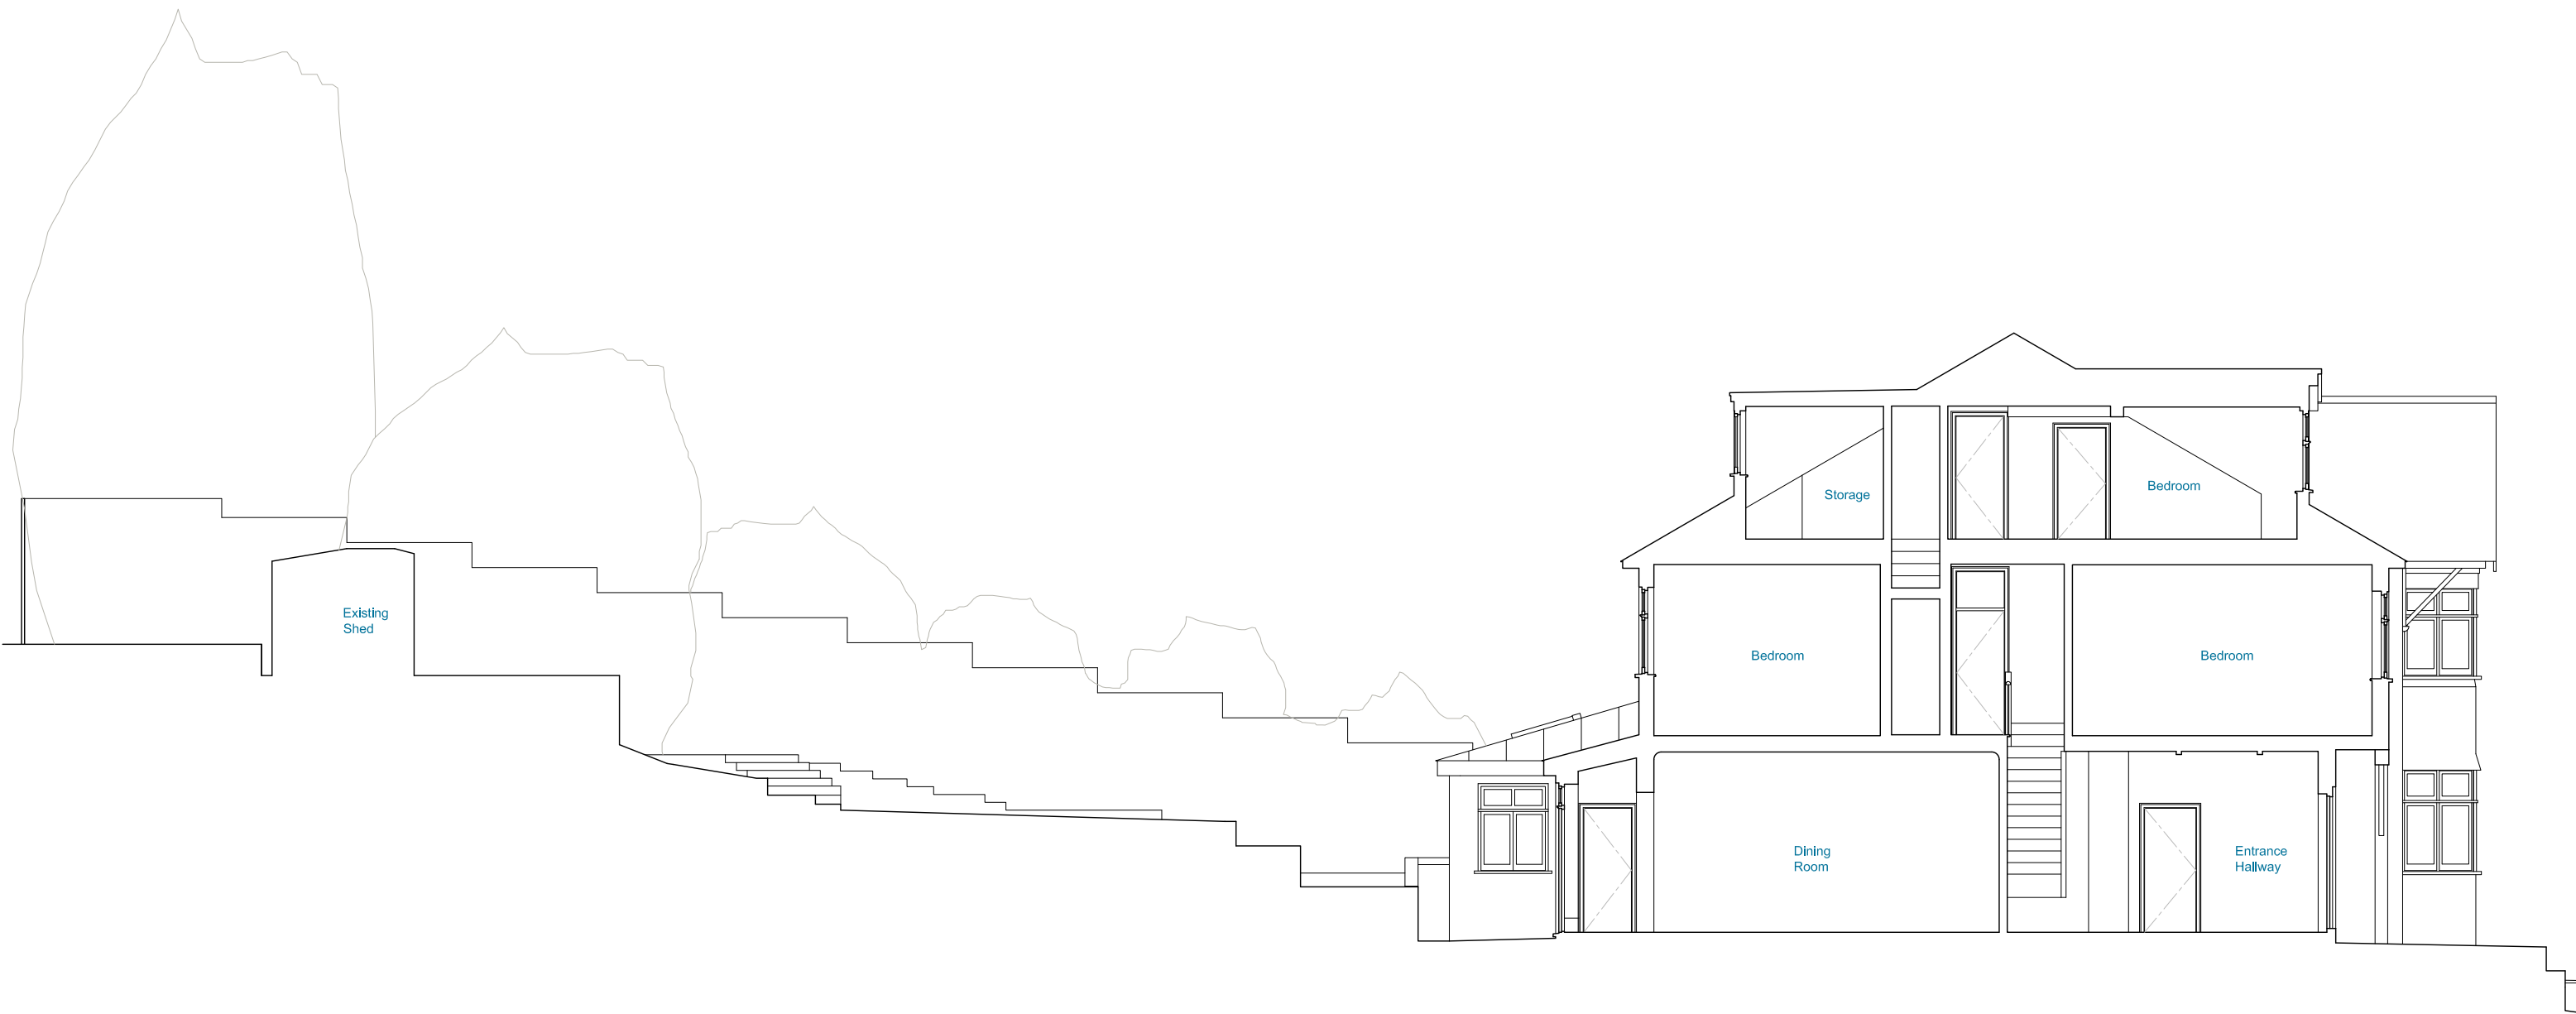

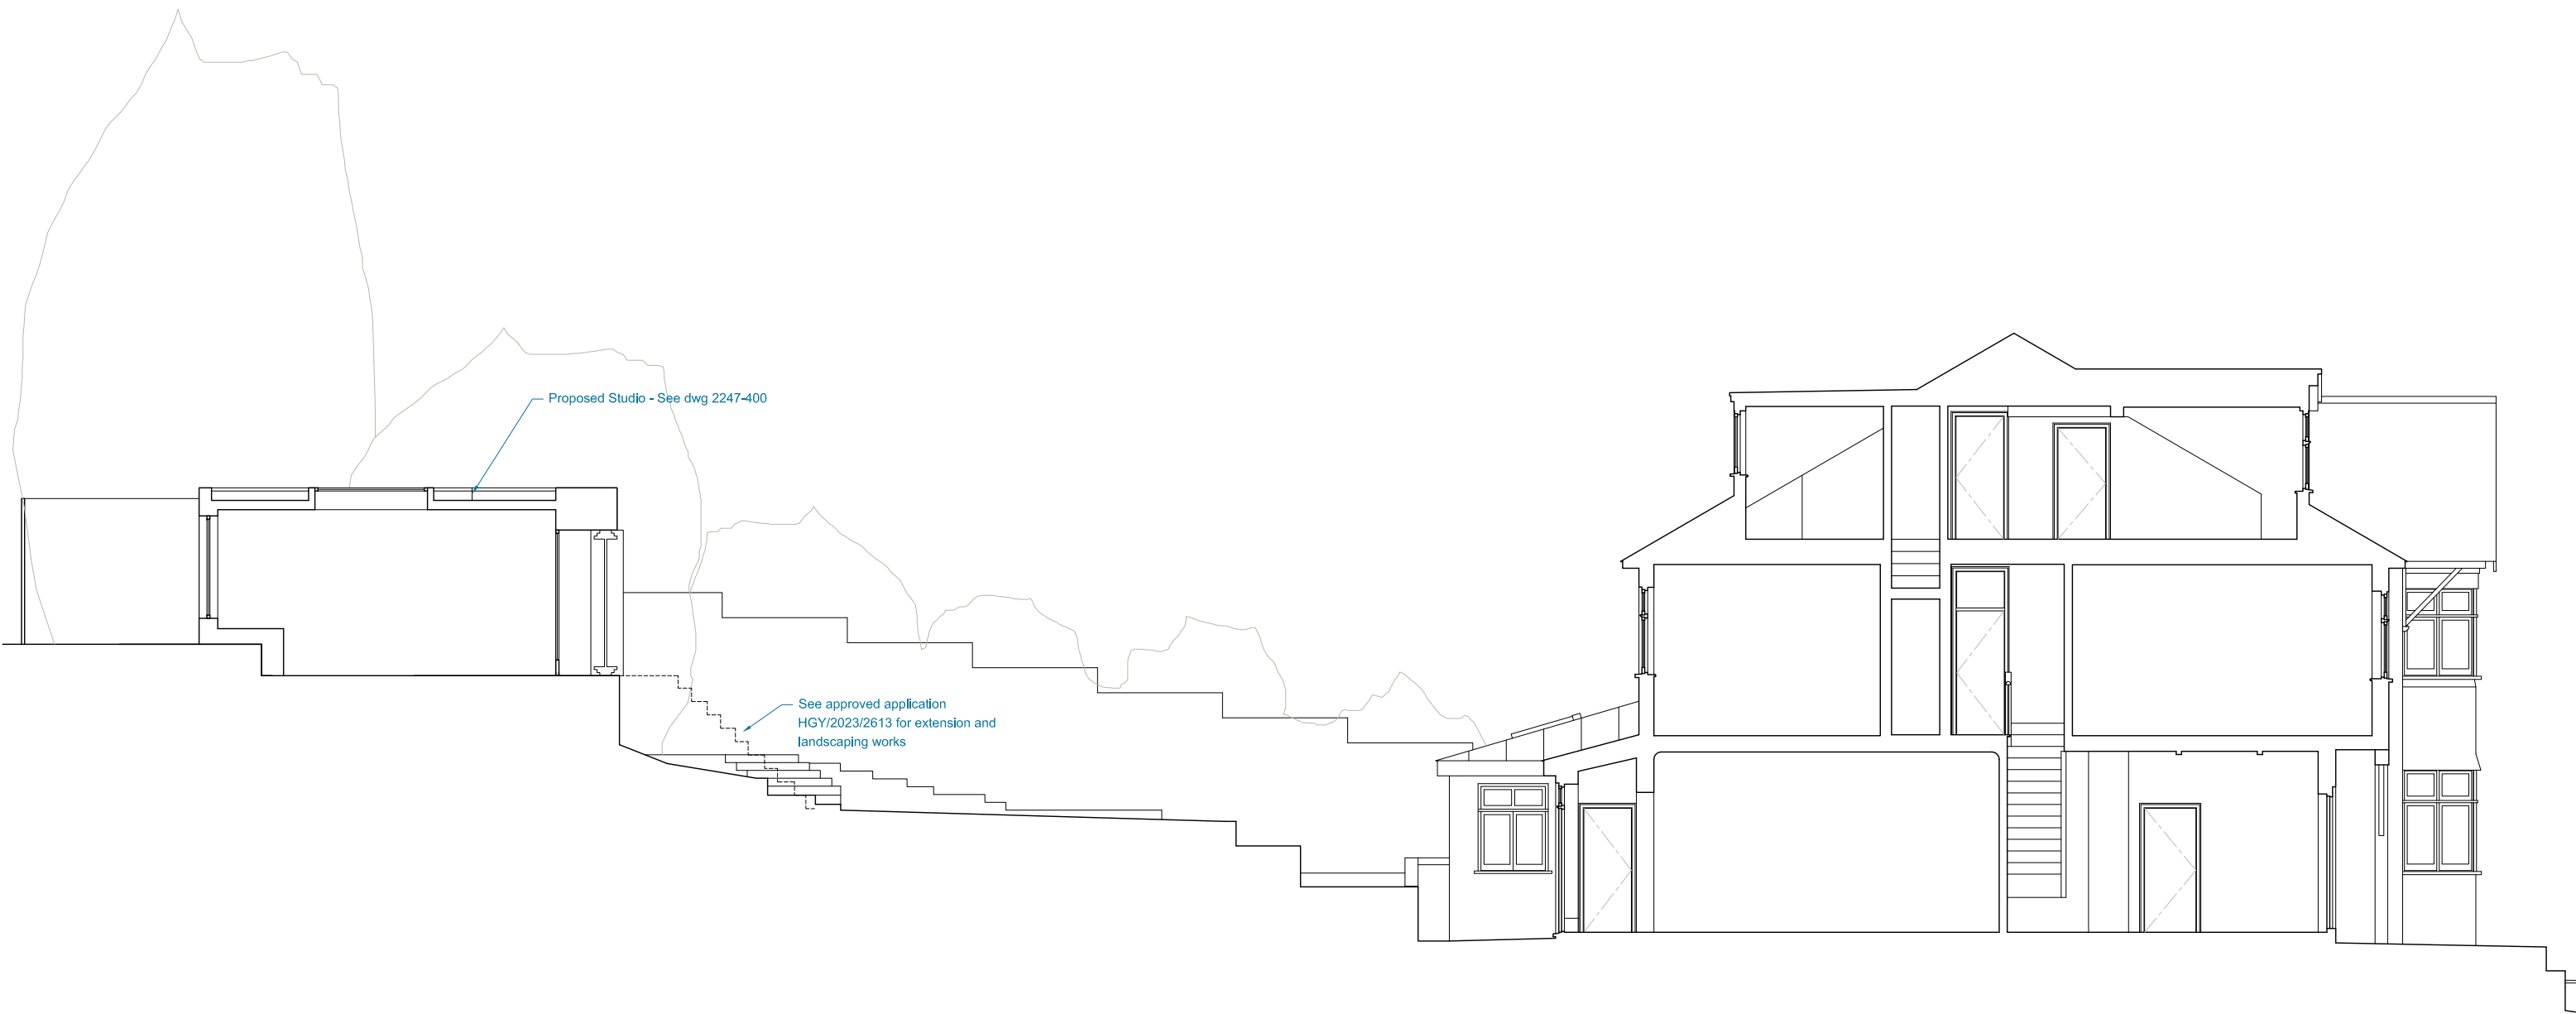


Proposed Studio - See dwg 2247-400

See approved application
HGY/2023/2613 for extension and
landscaping works

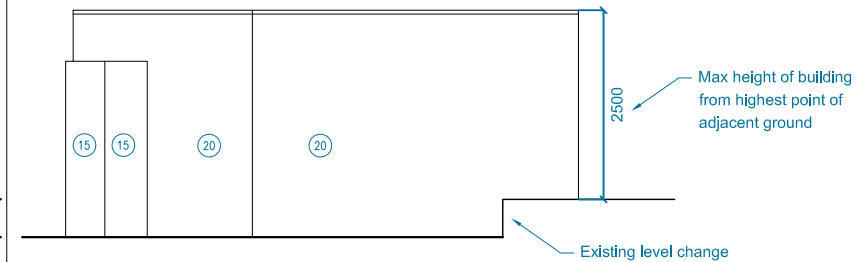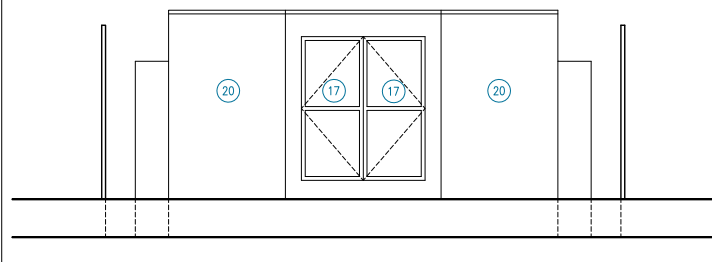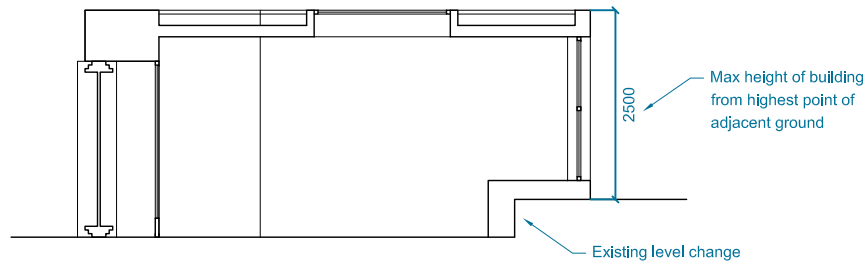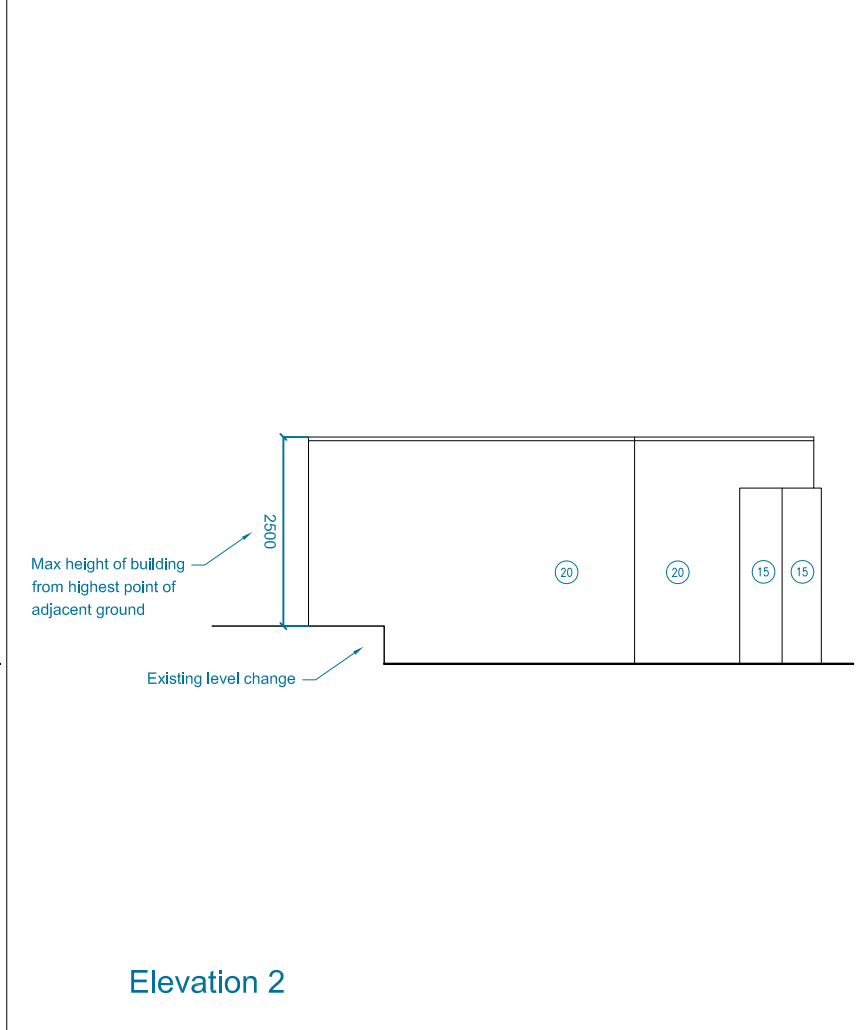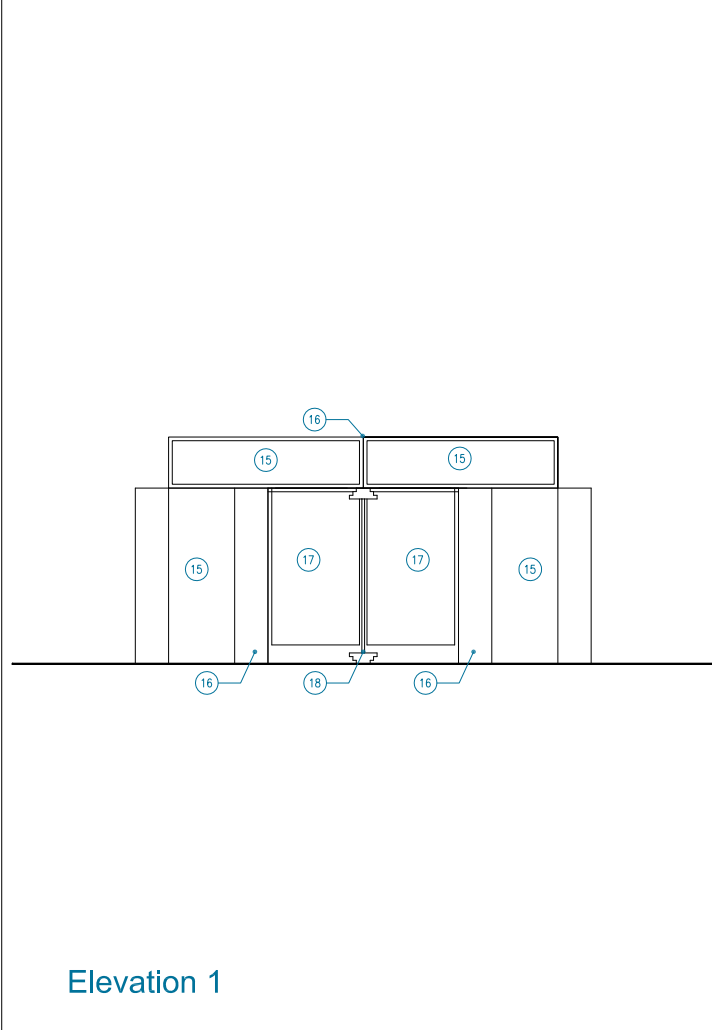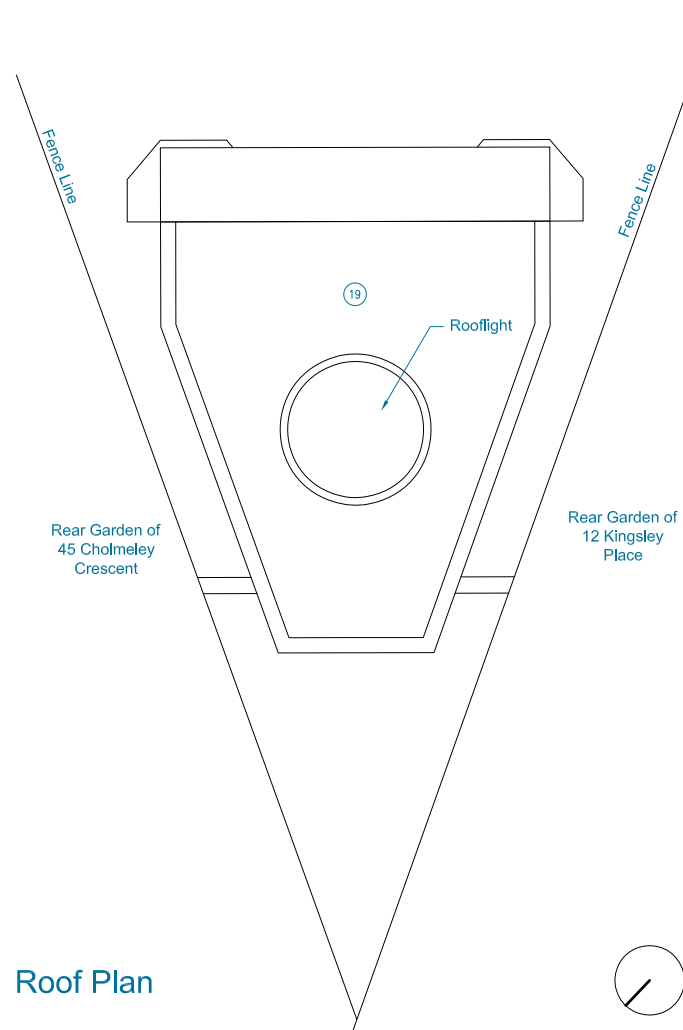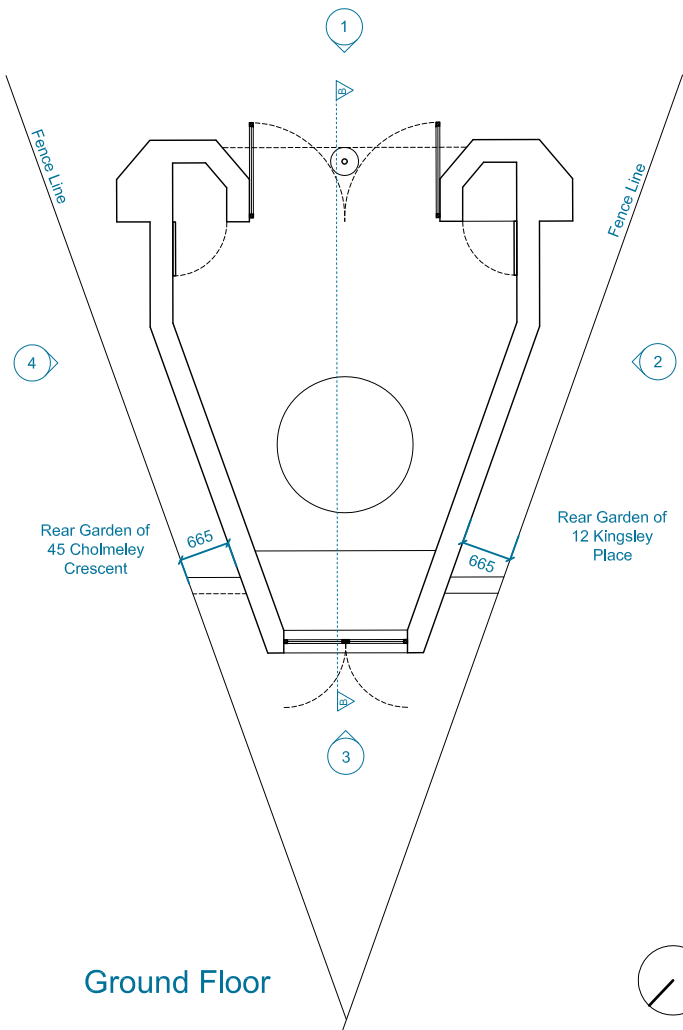

Proposed Materials Key-

- | | |
|--------------------------|-------------------------|
| 15 Mosaic Tiles | 18 Painted Steel Column |
| 16 Pre-cast Concrete | 19 Flat Roof |
| 17 Aluminium Framed Door | 20 Green Painted Timber |

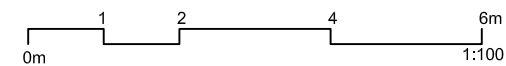

Title: Proposed Garden Room
Project: 43 Cholmeley Crescent
Date: 14.03.24

Dwg No.: 2247-400
Scale: 1:100 @ A3
Rev: PD01