


# Figures 1 - 4

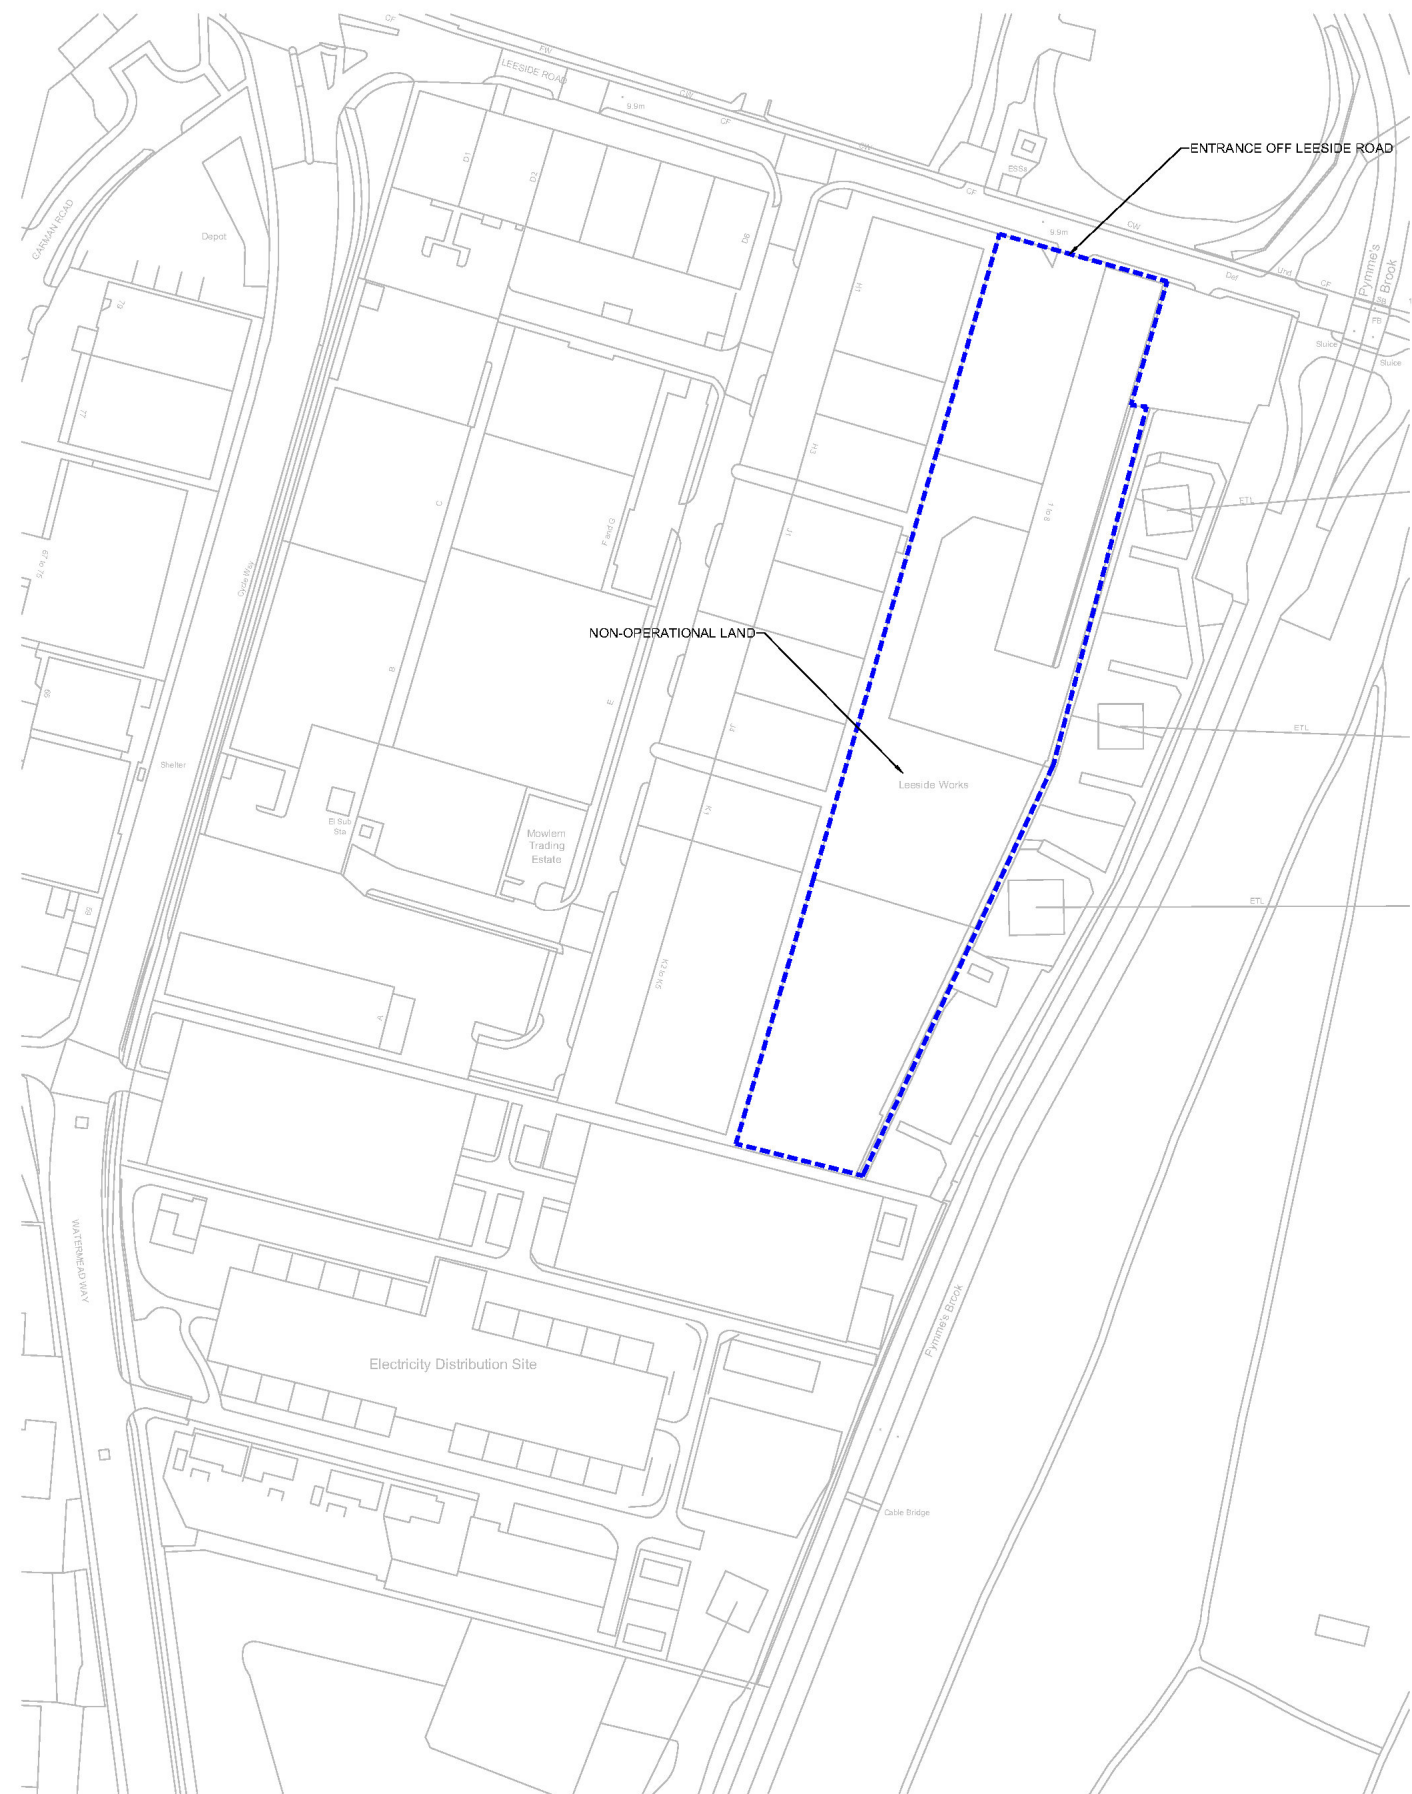

1. DO NOT SCALE FROM THIS DRAWING.
2. THIS DRAWING SHOULD BE READ IN FULL COLOUR.
3. ORDNANCE SURVEY, (C) CROWN COPYRIGHT 2023.  
ALL RIGHTS RESERVED. LICENCE NUMBER  
100022432

■ ■ ■ NGET NON-OPERATIONAL SITE BOUNDARY

[illegible]

|      |          |                 |    |       |       |
|------|----------|-----------------|----|-------|-------|
| P01  | 11/07/23 | FOR INFORMATION | CW |       |       |
| Rev. | Date     | Description     | By | Chk'd | App'd |

|                |                        |             |           |
|----------------|------------------------|-------------|-----------|
| Drawing Status | <b>FOR INFORMATION</b> | Suitability | <b>S2</b> |
|----------------|------------------------|-------------|-----------|

  
**SNC • LAVALIN**

**ATKINS**

Member of the SNC-Lavalin Group

3100 Century Way  
Thorpe Park  
Leeds  
LS15 8ZB

Tel: +44 (0)1133 066000  
Fax: +44 (0)1133 066001  
[www.atkinsglobal.com](http://www.atkinsglobal.com)

© SNC-Lavalin (2023)

|        |  |
|--------|--|
| Client |  |
|--------|--|



|               |
|---------------|
| Project Title |
|---------------|

TOTTENHAM (SITE CODE 8021)

Drawing Title

## SITE LAYOUT PLAN

|                     |                    |                    |         |            |
|---------------------|--------------------|--------------------|---------|------------|
| Scale<br>1:1000     | Designed<br>DP     | Drawn<br>CW        | Checked | Authorised |
| Original Size<br>A1 | Date<br>15/03/2023 | Date<br>11/07/2023 | Date    | Date       |

Drawing Number

FIGURE 2

|          |     |
|----------|-----|
| Revision | P01 |
|----------|-----|

1. DO NOT SCALE FROM THIS DRAWING.
2. THIS DRAWING SHOULD BE READ IN FULL COLOUR.
3. GROUND INVESTIGATION LOCATIONS ARE SHOWN INDICATIVELY ONLY.
4. ORDNANCE SURVEY, (C) CROWN COPYRIGHT 2023. ALL RIGHTS RESERVED. LICENCE NUMBER 100022432

— — — NON-OPERATIONAL SITE BOUNDARY

### HISTORICAL STRUCTURE REFERENCE

## 2 TRANSFORMER STATION (1950s - PRESENT)

### 3 LEESIDE ENGINEERING WORKS UNKNOWN STRUCTURES (1969 - 1970)

#### 4 UNKNOWN STRUCTURES (1991)


5 DRAINAGE DITCH (ASSUMED) (1935)

6 LEESIDE ENGINEERING DEPOT (OFF-SITE) (1969 - 1970s)

7 POND (1950s - 1960s)

8 POND (ASSUMED) (1935)

## 9 UNKNOWN STRUCTURES (1969 - 1991)

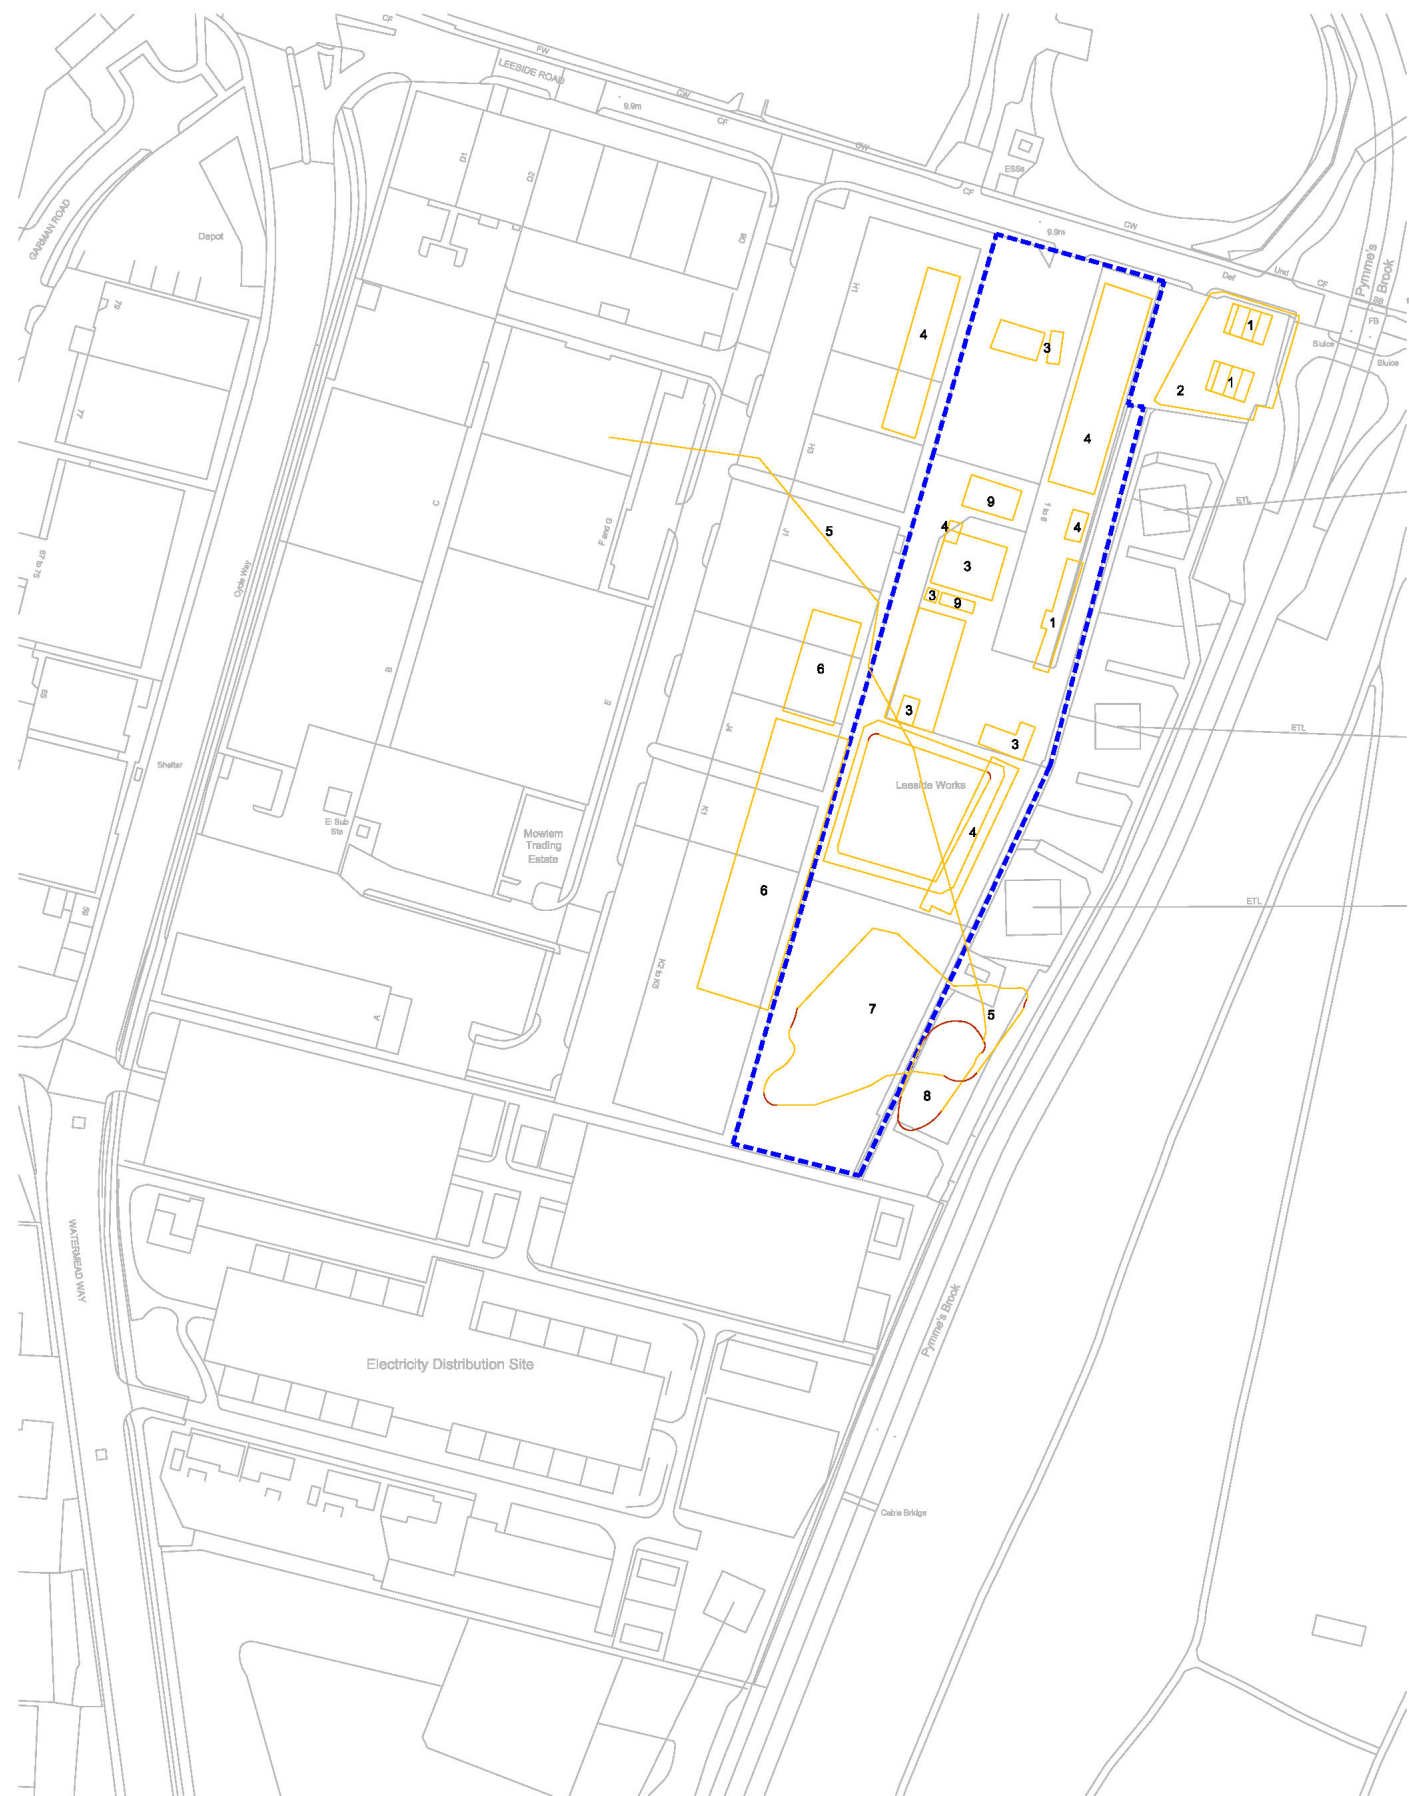

Ordnance Survey, (c) Crown Copyright 2023. All rights reserved. Licence number 100022432

[illegible]

|      |          |             |    |       |       |
|------|----------|-------------|----|-------|-------|
| P01  | 28/07/23 | FIRST ISSUE | MF |       |       |
| Rev. | Date     | Description | By | Chk'd | App'd |

|                |                 |             |
|----------------|-----------------|-------------|
| Drawing Status | FOR INFORMATION | Suitability |
|                |                 | S2          |

  
**SNC • LAVALIN**

  
**ATKINS**

Member of the SNC-Lavalin Group

3100 Century Way  
Thorpe Park  
Leeds  
LS15 8ZB

Tel: +44 (0)1133 066000  
Fax: +44 (0)1133 066001  
[www.atkinsglobal.com](http://www.atkinsglobal.com)

© SNC-Lavalin (2023)

|        |  |
|--------|--|
| Client |  |
|--------|--|

**nationalgrid**

|               |  |
|---------------|--|
| Project Title |  |
|---------------|--|

TOTTENHAM (SITE CODE 3506)

|               |
|---------------|
| Drawing Title |
|---------------|

## HISTORICAL FEATURES PLAN

|                            |                           |                           |         |            |
|----------------------------|---------------------------|---------------------------|---------|------------|
| Scale<br><b>1:1000</b>     | Designed<br><b>DP</b>     | Drawn<br><b>MF</b>        | Checked | Authorised |
| Original Size<br><b>A1</b> | Date<br><b>15/03/2023</b> | Date<br><b>28/07/2023</b> | Date    | Date       |

|                |          |          |     |
|----------------|----------|----------|-----|
| Drawing Number | FIGURE 3 | Revision | P01 |
|----------------|----------|----------|-----|

1. DO NOT SCALE FROM THIS DRAWING.
2. THIS DRAWING SHOULD BE READ IN FULL COLOUR.
3. SERVICES ARE SHOWN INDICATIVELY ONLY.
4. ORDNANCE SURVEY, (C) CROWN COPYRIGHT 2023. ALL RIGHTS RESERVED. LICENCE NUMBER 100022432

--- NGET NON-OPERATIONAL SITE BOUNDARY

|             |                                          |
|-------------|------------------------------------------|
| green NGG   | NGG GAS (LP) 2013 - CADENT GAS (LP) 2023 |
| green NGG   | NGG GAS (MP) 2013 - CADENT GAS (HP) 2023 |
| yellow BT   | BT OPENREACH TELECOMS (UG)               |
| yellow BT   | BT OPENREACH TELECOMS (OH)               |
| purple UKPN | NATIONAL GRID ELECTRICITY (HV UG)        |
| red UKPN    | UKPN ELECTRICITY (HV UG)                 |
| red UKPN    | UKPN ELECTRICITY (HV OH)                 |
| blue NGET   | NGET ELECTRICITY (HV UG)                 |
| blue NGET   | NGET ELECTRICITY (HV OH)                 |
| blue Thames | THAMES WATER WATER MAIN                  |
| blue Thames | THAMES WATER FOUL/COMBINED SEWER         |
| blue Thames | THAMES WATER SURFACE DRAINAGE            |

- GAS
- ELECTRICITY
- FOUL SEWER
- WATER
- OPTICS
- PIPE
- PUMP MAIN
- UNKNOWN UTILITY
- UNKNOWN RADIO FREQUENCY

SERVICES OVERLAD FROM ATKINS SEA

- NEOS NETWORKS CABLES
- NGET FIBRE CABLES/VODAFONE C
- VIRGIN MEDIA CABLES

|      |          |                 |    |       |       |  |
|------|----------|-----------------|----|-------|-------|--|
|      |          |                 |    |       |       |  |
|      |          |                 |    |       |       |  |
|      |          |                 |    |       |       |  |
|      |          |                 |    |       |       |  |
| PD1  | 11/07/23 | FOR INFORMATION | CW |       |       |  |
| Rev. | Date     | Description     | By | Chk'd | App'd |  |

|                |                        |             |           |
|----------------|------------------------|-------------|-----------|
| Drawing Status | <b>FOR INFORMATION</b> | Suitability | <b>S2</b> |
|----------------|------------------------|-------------|-----------|

  
3100 Century Way  
Thorpe Park  
Leeds  
LS15 8ZB

**SNC • LAVALIN**

**ATKINS**

Member of the SNC-Lavalin Group

Tel: +44 (0)1133 066000  
Fax: +44 (0)1133 066001  
[www.atkinsglobal.com](http://www.atkinsglobal.com)

© SNC-Lavalin (2023)

Client

**nationalgrid**

Project Title

TOTTENHAM (SITE CODE 8021)

Drawing Title

COMBINED SERVICE PLAN

|                     |                    |                    |         |            |
|---------------------|--------------------|--------------------|---------|------------|
| Scale<br>1:1000     | Designed<br>DP     | Drawn<br>CW        | Checked | Authorised |
| Original Size<br>A1 | Date<br>15/03/2023 | Date<br>11/07/2023 | Date    | Date       |

|   |                                                                                            |
|---|--------------------------------------------------------------------------------------------|
| Drawing Number<br><div style="text-align: center; font-size: 24pt; font-weight: bold;">FIGURE 4</div> | Revision<br><div style="text-align: center; font-size: 24pt; font-weight: bold;">P01</div> |
|---|--------------------------------------------------------------------------------------------|