



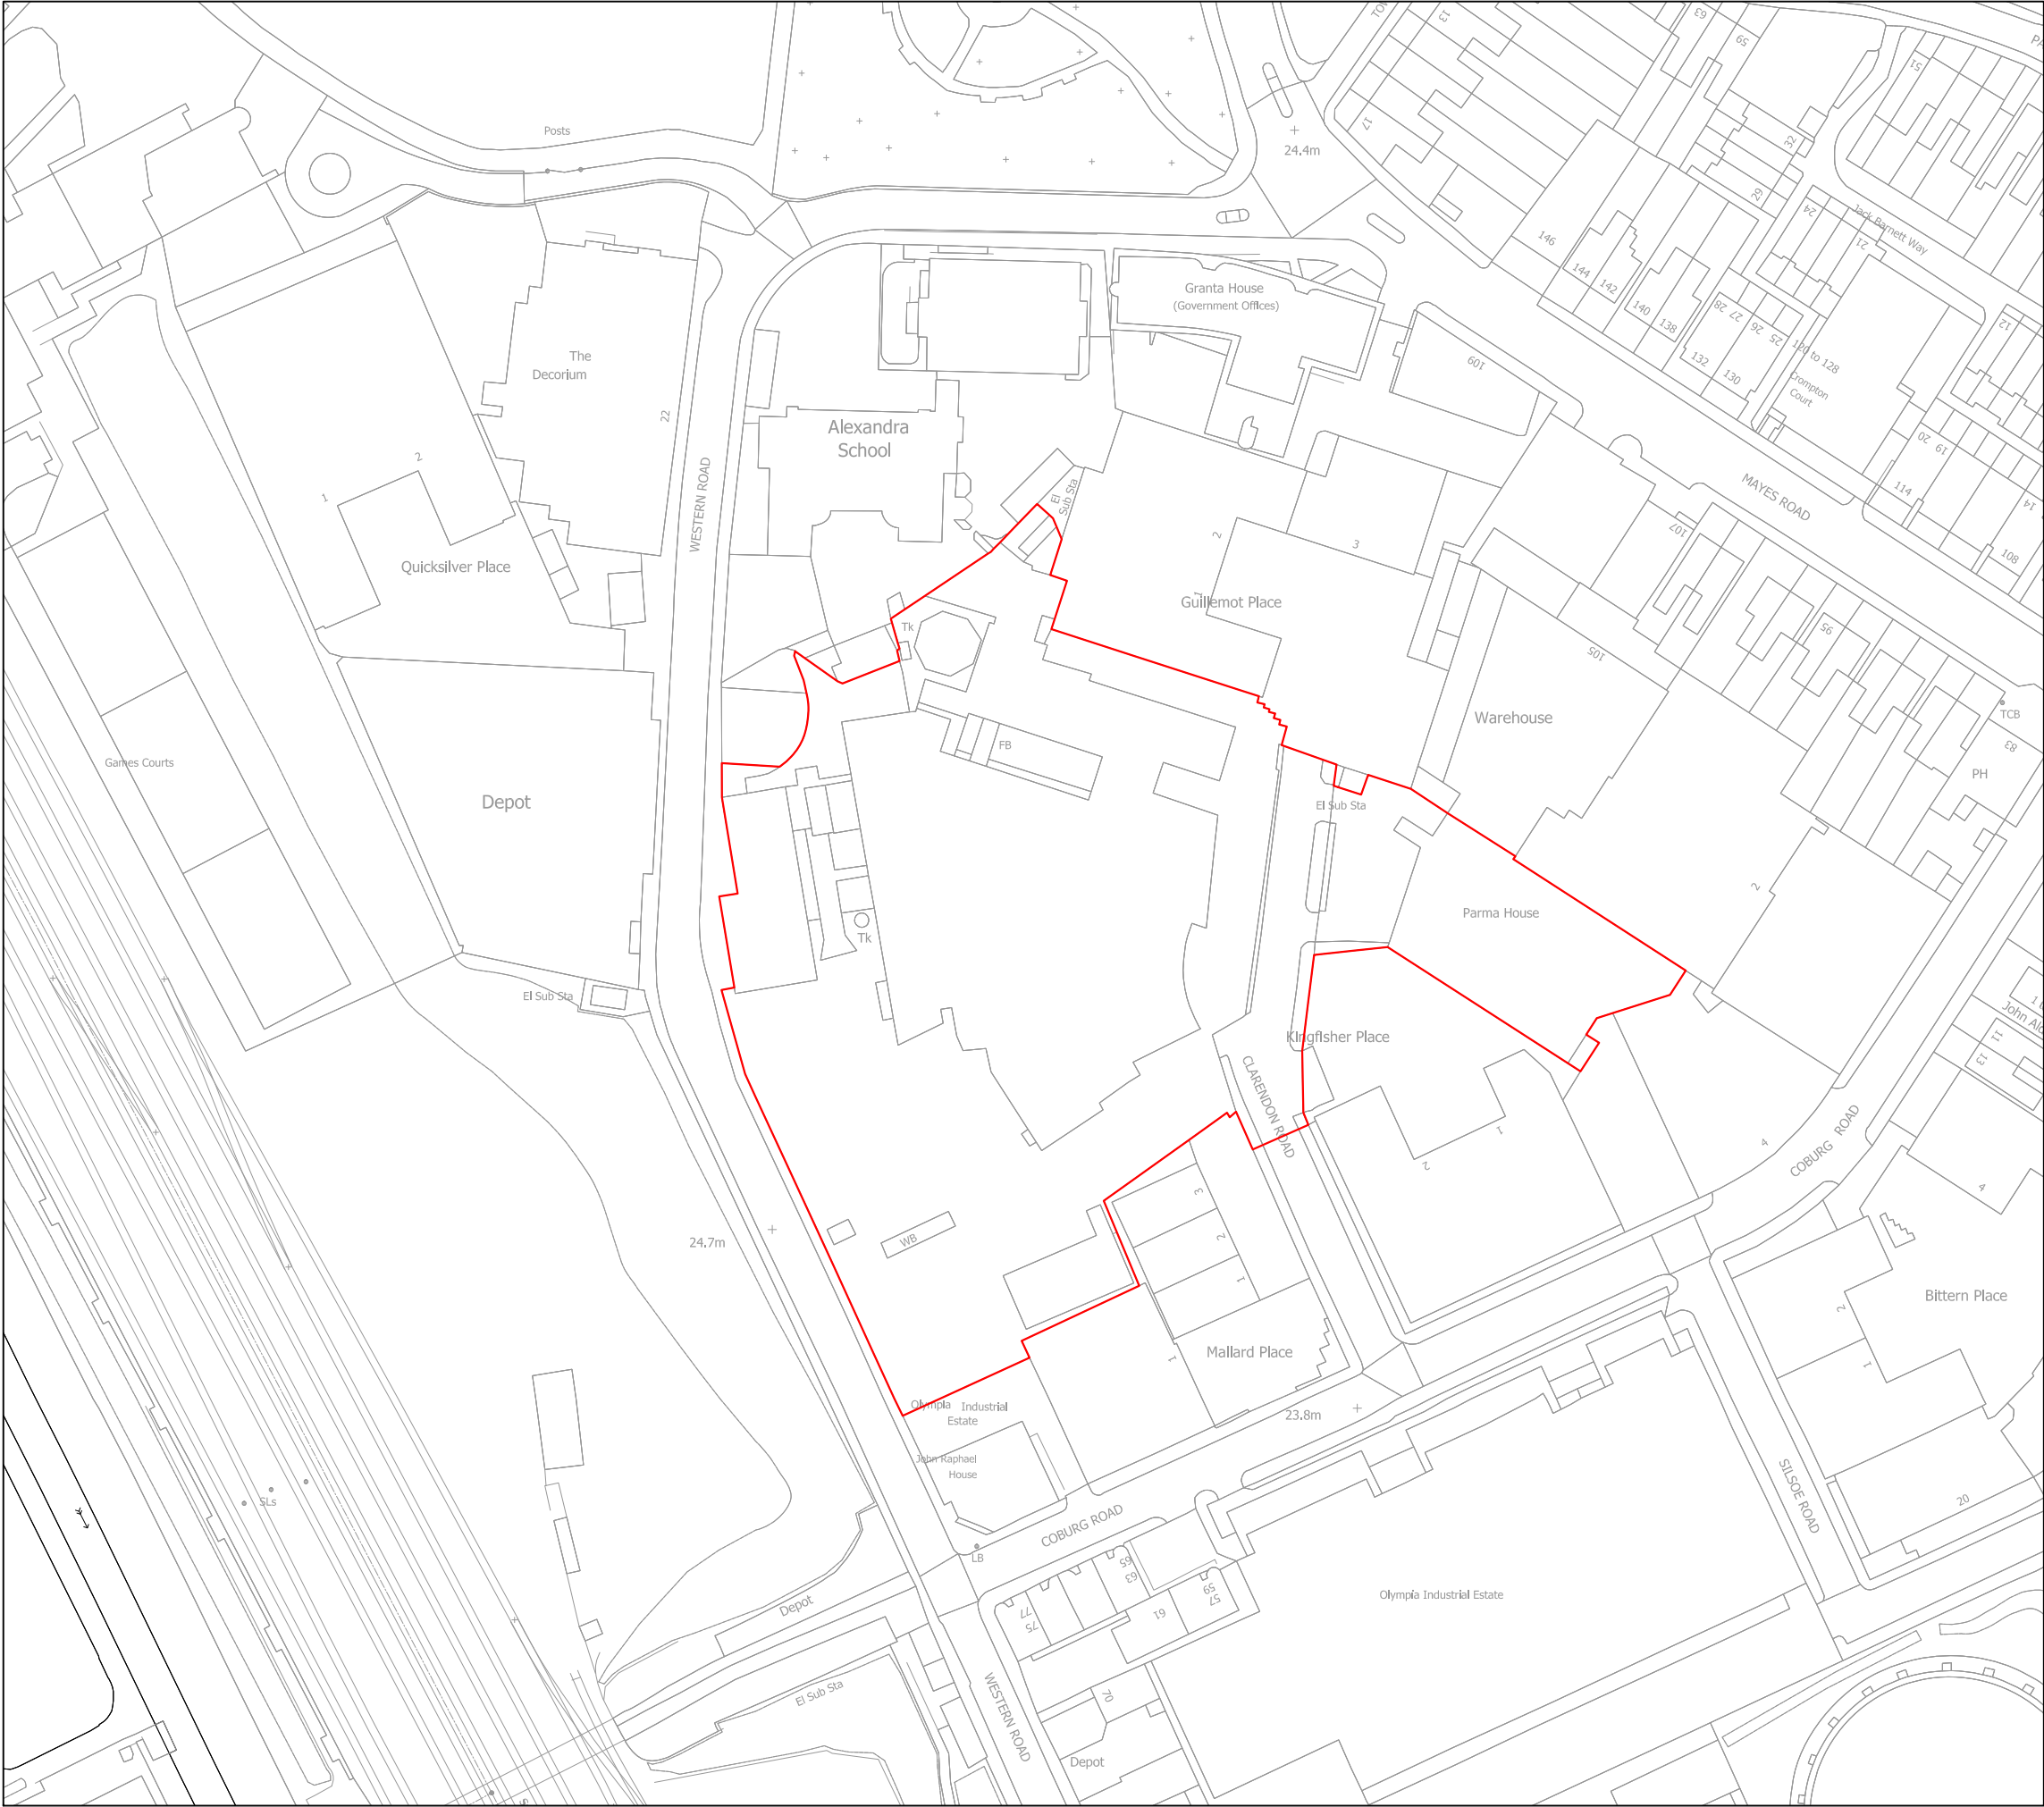

The scaling of this drawing cannot be assured


Revision	Date	Drn	Ckd
----------	------	-----	-----

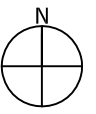

 Detailed Application Boundary Line

Project
**The Chocolate Factory
Haringey**
Drawing Title
**Red Line Drawing
Detailed Application**

Date 30.03.17	Scale 1:1250@A3	Drawn by RA	Check by MK
Project No 25021	Drawing No PL-003	Revision	

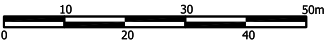

**BARTON
WILLMORE**

Planning • Master Planning & Urban Design •
Architecture • Landscape Planning & Design • Environmental
Planning • Graphic Design • Public Engagement • Research

bartonwillmore.co.uk



Offices at Bristol Cambridge Cardiff Ebbsfleet Edinburgh Leeds
London Manchester Newcastle Reading Solihull Southampton